



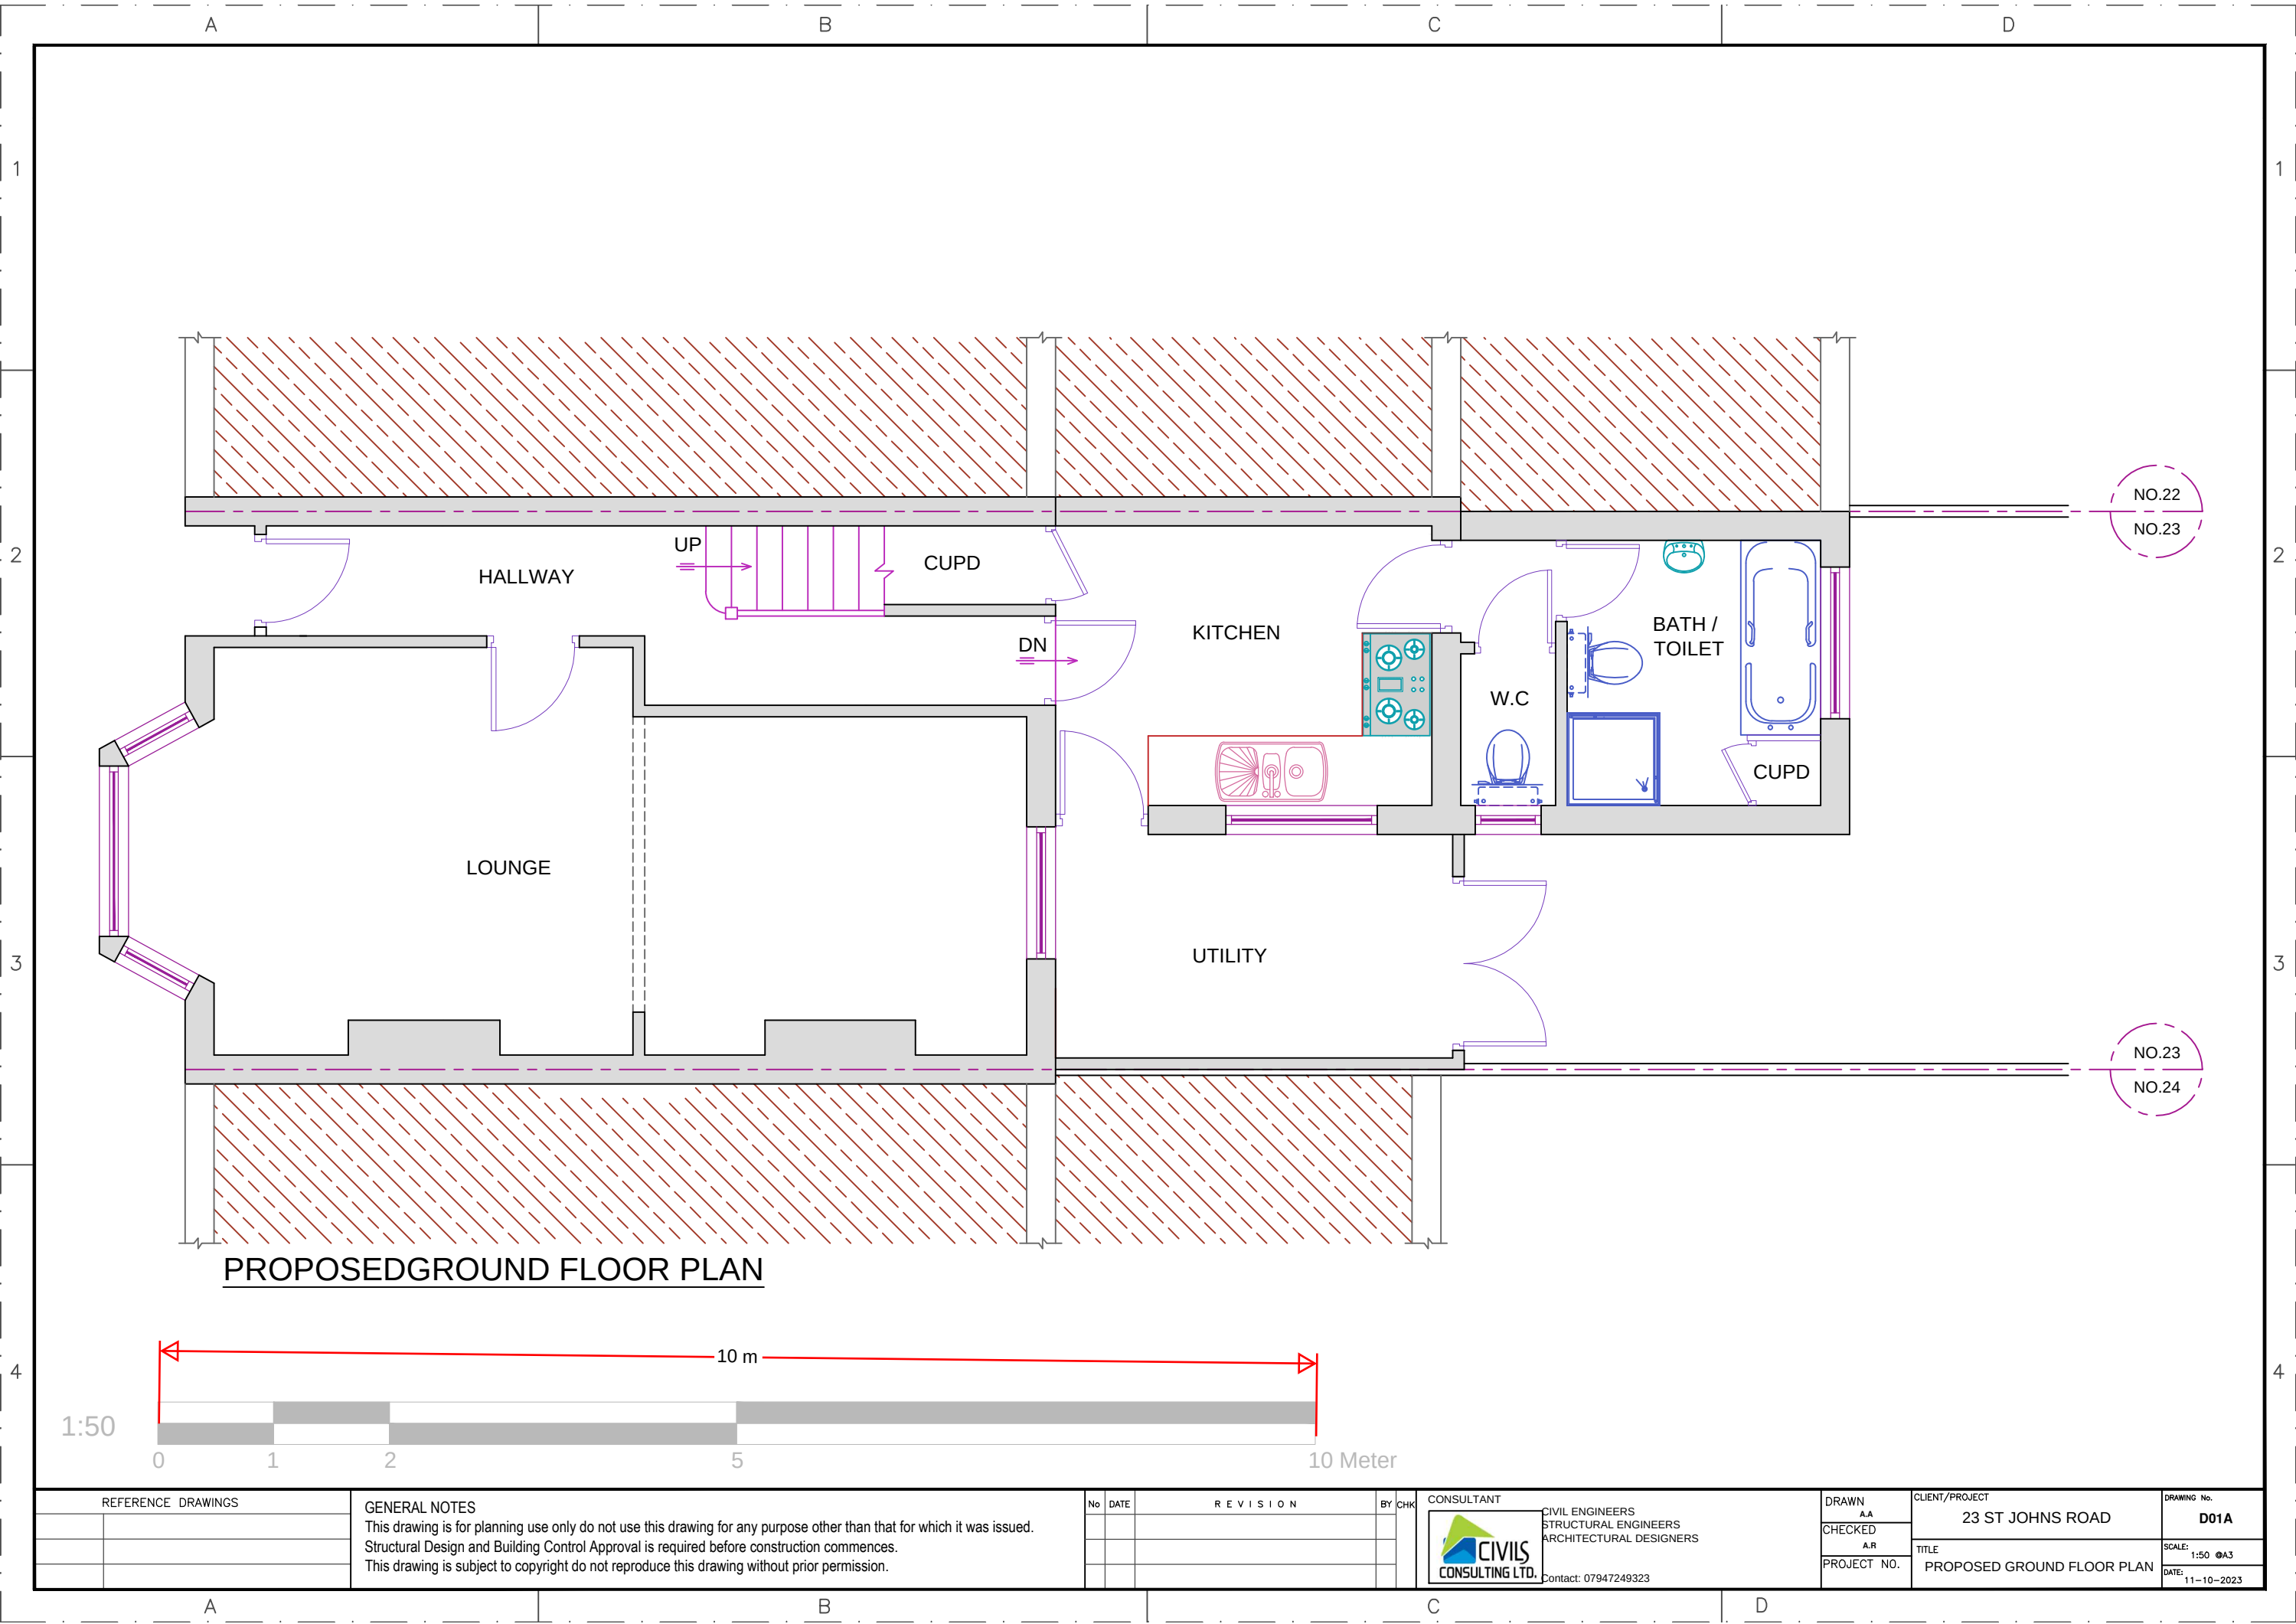

PROPOSED GROUND FLOOR PLAN

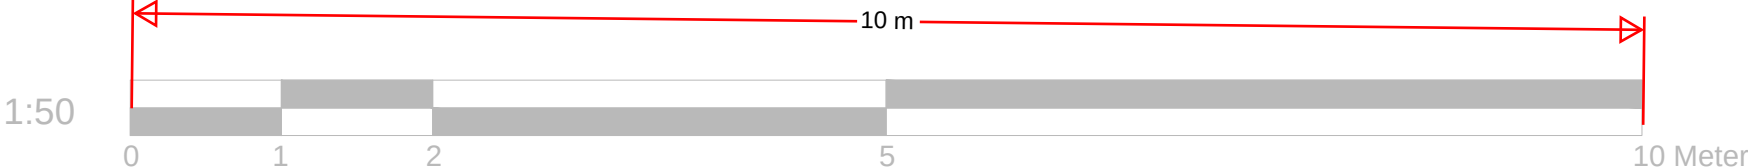

REFERENCE DRAWINGS		GENERAL NOTES This drawing is for planning use only do not use this drawing for any purpose other than that for which it was issued. Structural Design and Building Control Approval is required before construction commences. This drawing is subject to copyright do not reproduce this drawing without prior permission.	No	DATE	REVISION	BY	CHK	CONSULTANT CIVIL ENGINEERS STRUCTURAL ENGINEERS ARCHITECTURAL DESIGNERS  Contact: 07947249323	DRAWN AA CHECKED AR PROJECT NO.	CLIENT/PROJECT 23 ST JOHNS ROAD TITLE PROPOSED GROUND FLOOR PLAN	DRAWING No. D01A SCALE: 1:50 @A3 DATE: 11-10-2023