


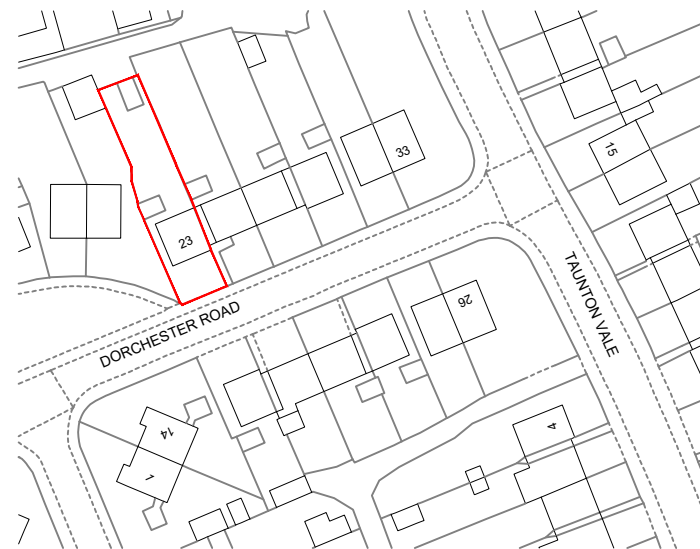


LOCATION PLAN 1:1250




Scale 1:1250


© Crown copyright 2023 Ordnance Survey 100053143

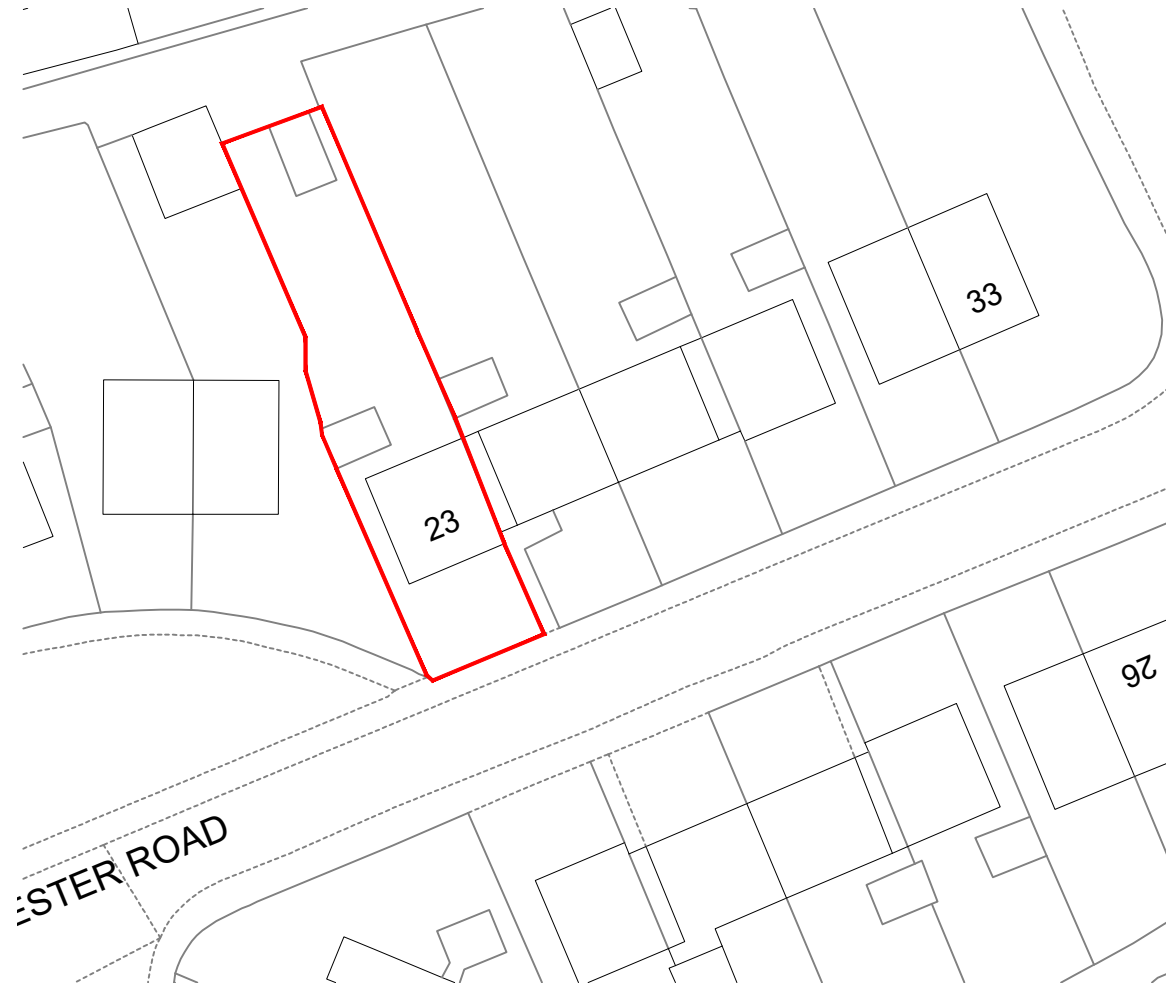

BLOCK PLAN 1:500

 

Scale 1:500

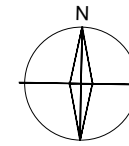

notes

Single storey glass roof located on the rear elevation of the property in the private garden. The structure will feature aluminium powder coated posts and profiles in WT29/70786 'Sparkling Iron effect' and clear glazed elements.

-	-	-
no.	revision/issue	date



Eden Verandas Ltd.
Unit 13, Southwood Business Park,
Armstrong Mall,
Farnborough,
GU14 0NR
01252451580
www.edenverandas.co.uk info@edenverandas.co.uk

job title

Mr & Mrs Froggatt,
23 Dorchester Road
Gravesend
Kent
DA12 5QU

drawing title

Location and Block Plan

drawing status

PLANNING

job no.	drawing no.
36086	36086-05 REV A
date	
10/10/2023	
scale	
varies @A3	