


This drawing is protected by copyright and must not be copied or reproduced without the written consent of L Brown Associates Ltd. All dimensions and sizes to be checked on site. North points are indicative.

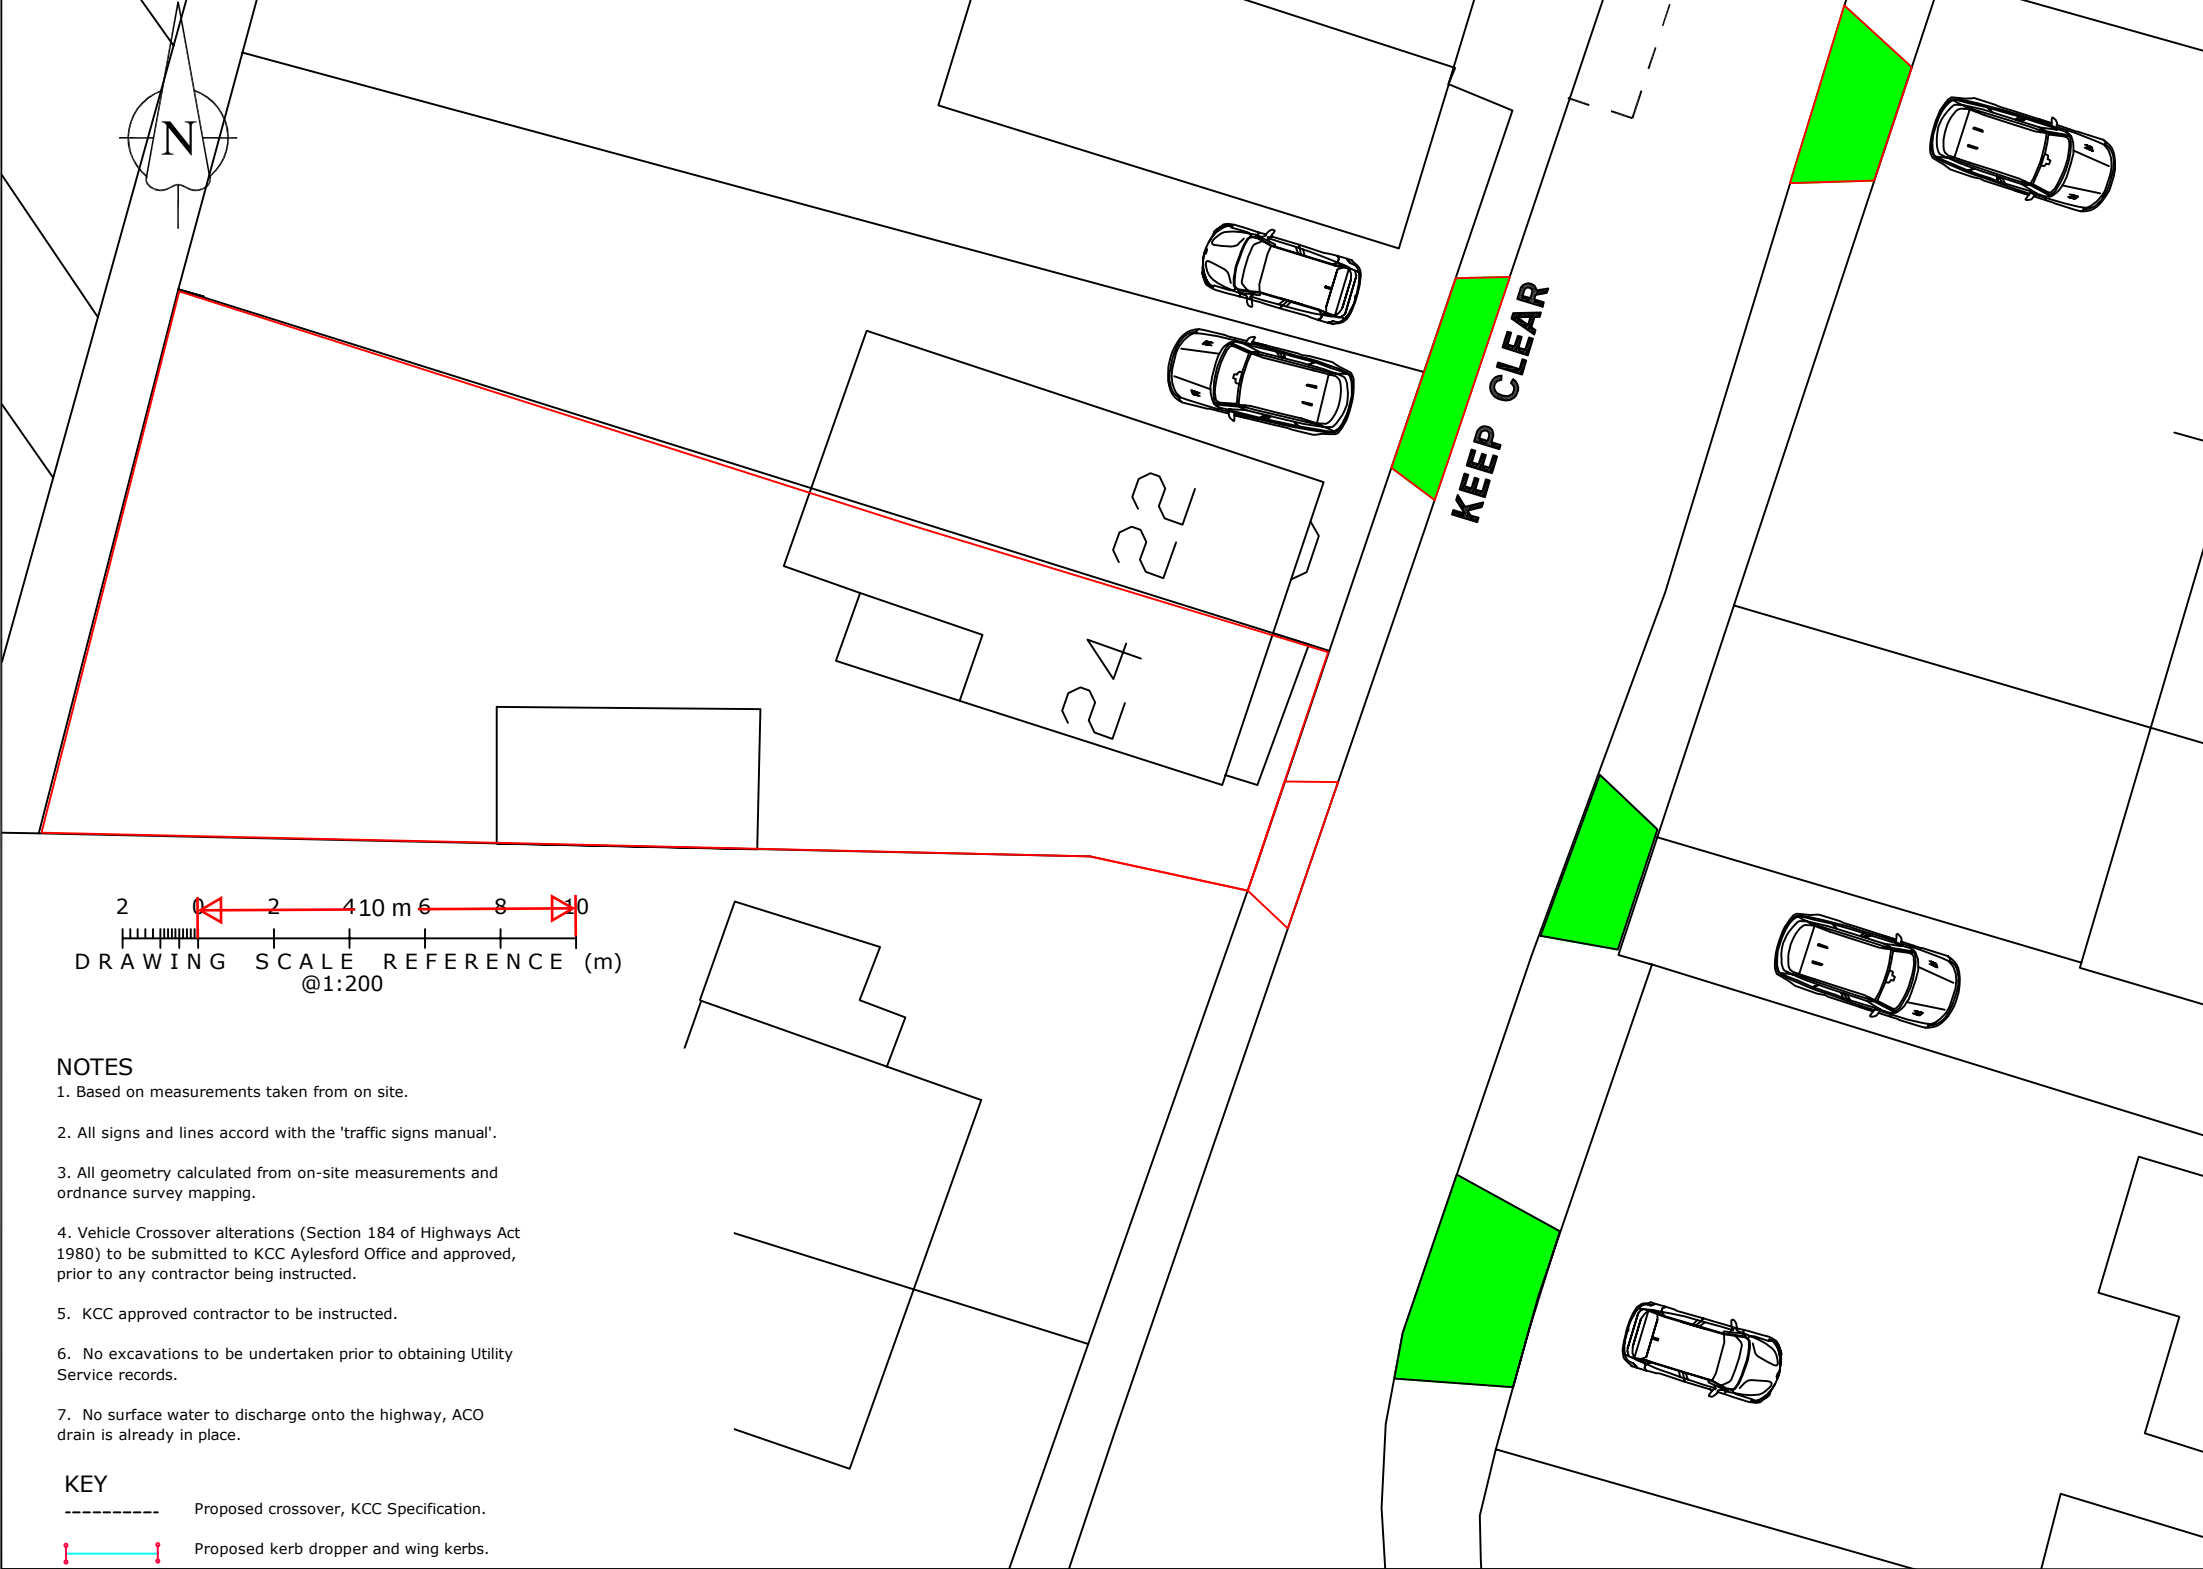

NOTES

1. Based on measurements taken from on site.
2. All signs and lines accord with the 'traffic signs manual'.
3. All geometry calculated from on-site measurements and ordnance survey mapping.
4. Vehicle Crossover alterations (Section 184 of Highways Act 1980) to be submitted to KCC Aylesford Office and approved, prior to any contractor being instructed.
5. KCC approved contractor to be instructed.
6. No excavations to be undertaken prior to obtaining Utility Service records.
7. No surface water to discharge onto the highway, ACO drain is already in place.

KEY

- Proposed crossover, KCC Specification.
- Proposed kerb dropper and wing kerbs.

NOTES

1. THIS DRAWING IS TO BE READ IN CONJUNCTION WITH ALL RELEVANT ENGINEERS, ARCHITECTS AND SPECIALISTS DRAWINGS AND THE SPECIFICATION.
2. PLANNING SUBMISSION FOR ALTERATIONS TO A CROSSOVER ONTO A CLASSIFIED ROAD. SEEKING A COVERING LETTER THAT CAN BE ISSUED TO KCC.
3. THE GARAGE AND DRIVEWAY HAVE BEEN USED FOR OVER 10 YEARS, THERE ARE STREETVIEW PHOTOGRAPHS GOING BACK TO 2008 (15 YEARS).
4. THE VEHICLE X OVER RED LINE AREA HAS NOW BEEN THICKENED SO AS TO SEE THE X-OVER MORE CLEARLY.

KEY

- SITE.
- LC Lamp Column
- BS Bus Stop
- Position of driver in vehicle
- Existing x- over driveway
- Proposed widening of x- over
- Double yellow lines
- Some provision on site for turning facilities.

					Drawing Status:		Drg Title			
					Client		SITE PLAN.			
					Project		Drawn/Design	Checked	Approved	Date
					24 FORGE LANE, HIGHAM, ROCHESTER, ME3 7AS.		LAB	LAB	LAB	24.09.2023
							Scales	Drg No.		Rev
							1:200 @ A3	1412 - SK02		B

LBA

L BROWN ASSOCIATES LTD

DEVELOPMENT PLANNING, HIGHWAY AND TRANSPORTATION ENGINEERS

34 Fallowfield, Chatham, Kent, ME5 0DX

Telephone 01634 301082.

27 Oct

Text amendments.

LAB

LAB

6 Oct

X- Over red line now thicker.

LAB

LAB

Date

Description

Made

Ckd