

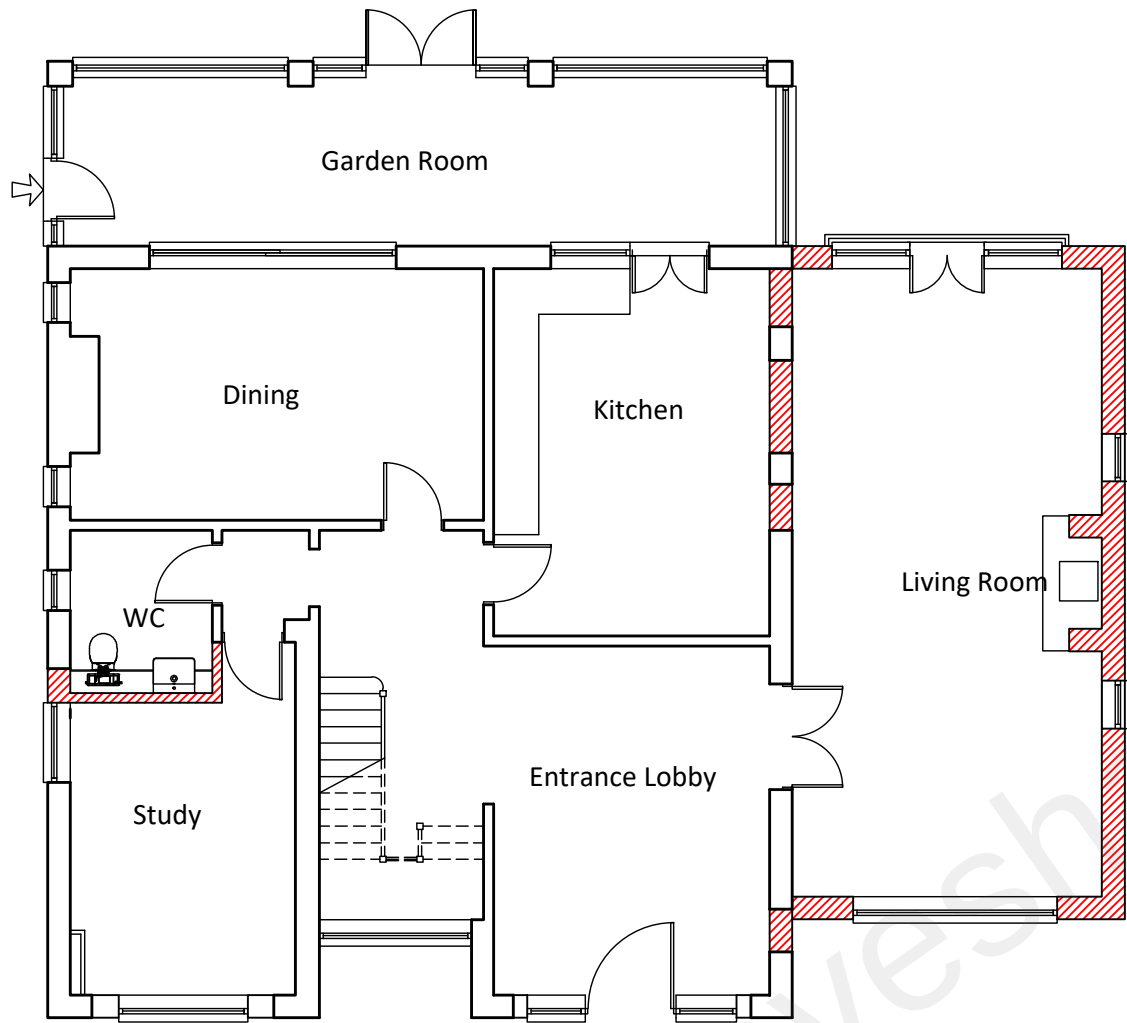


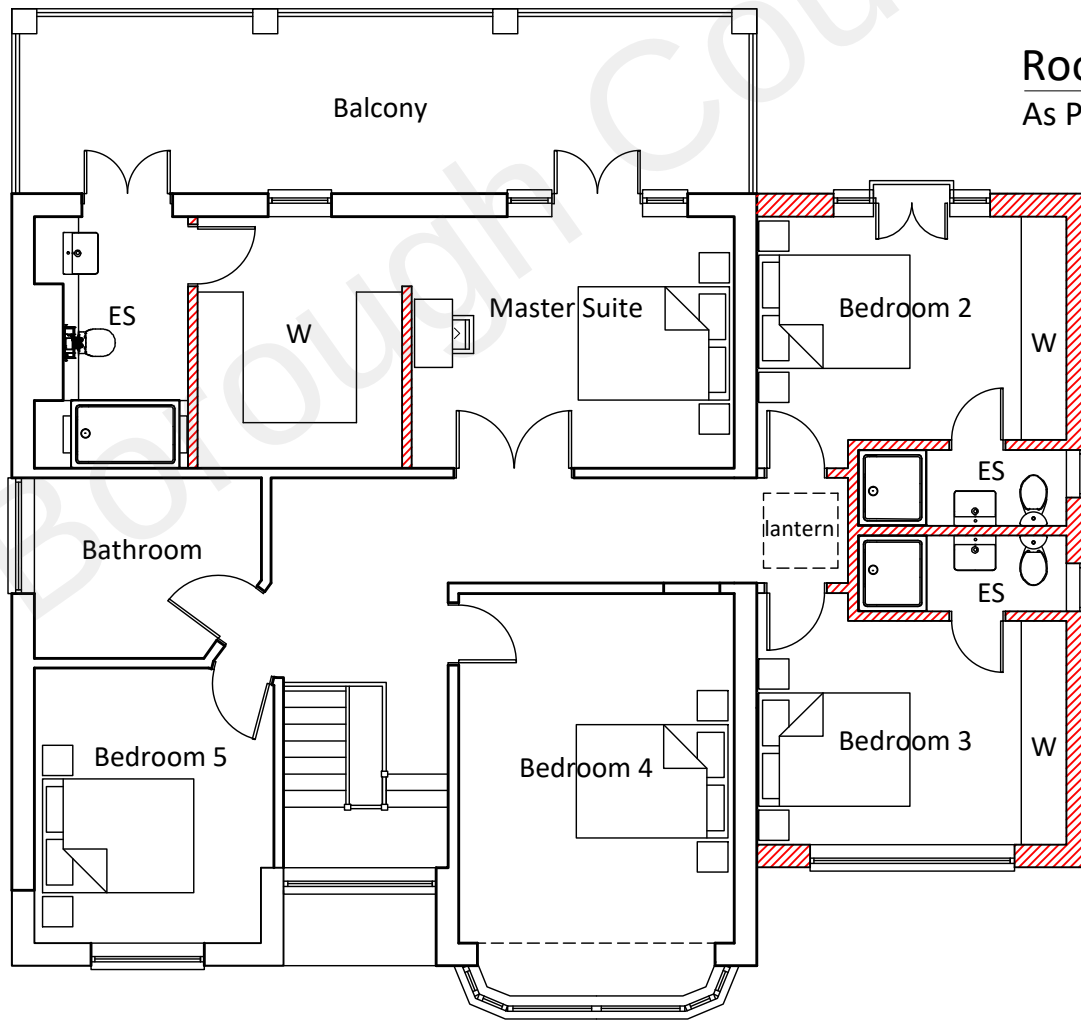

Ground Floor Plan

As Proposed


Scale 1:100

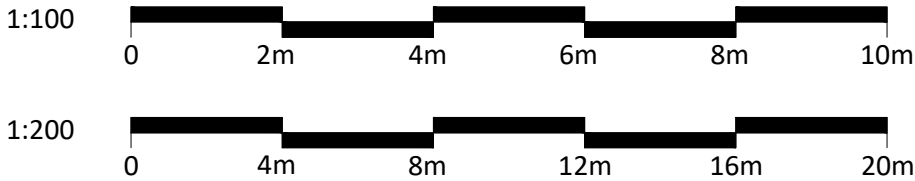

First Floor Plan

As Proposed


Scale 1:100

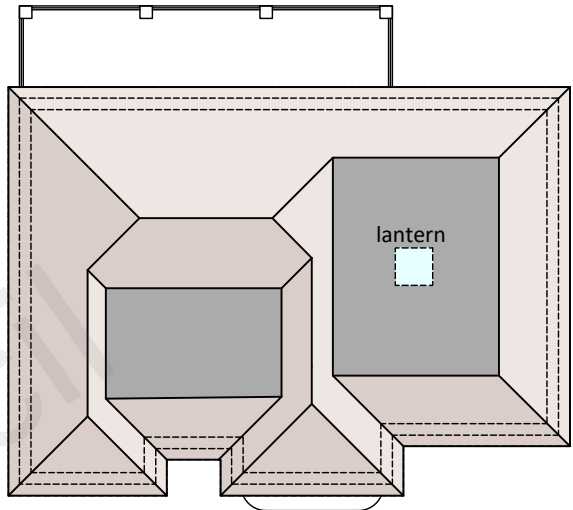

Roof Plan

As Proposed

Scale 1:200

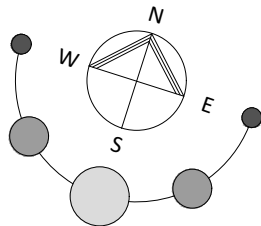

F O R A P P R O V A L

CLIENT Mr & Mrs Molloy	PROJECT High Ridge Pear Tree Lane Shorne Kent DA12 3JU	DRAWN SP	DATE April 2021	SCALE 1:100,200	DWG SIZE A3
WORK STAGE Planning	DRAWING Floor Plans - As Proposed	DRAWING NO. SP-480-P-20-06	REVISION.		