
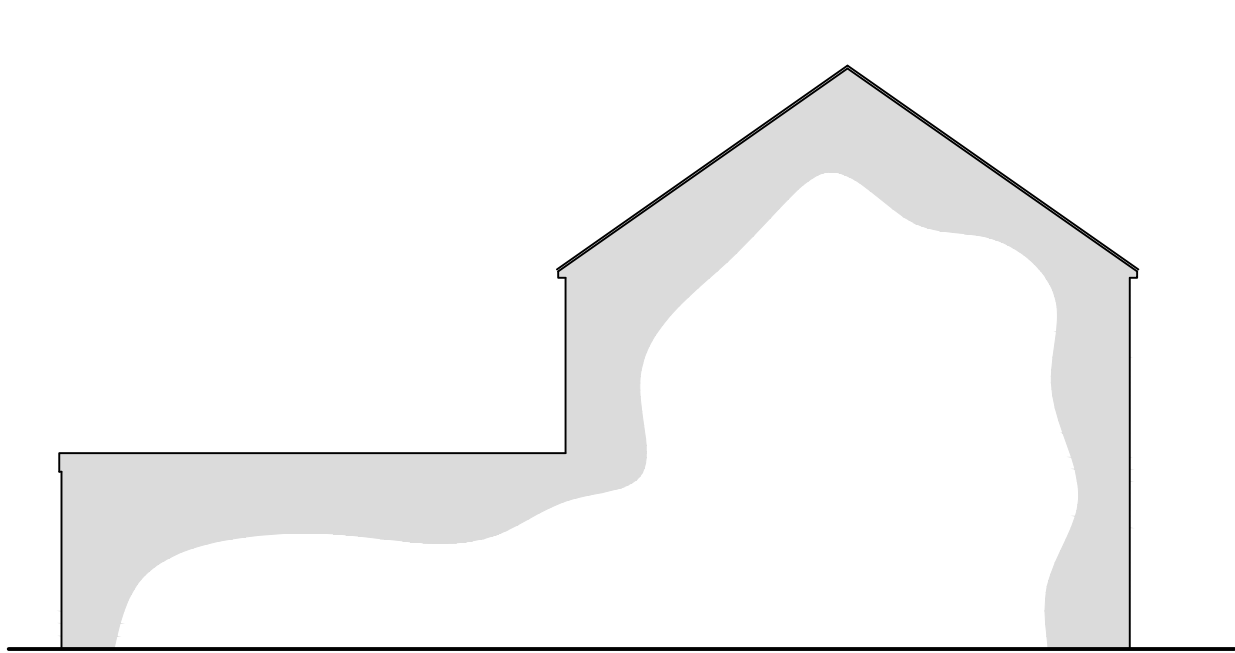
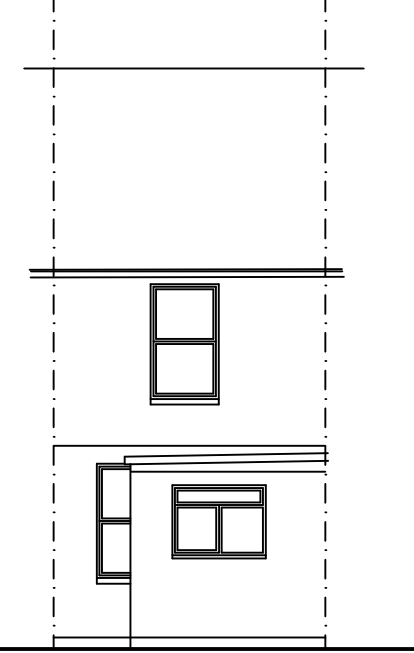


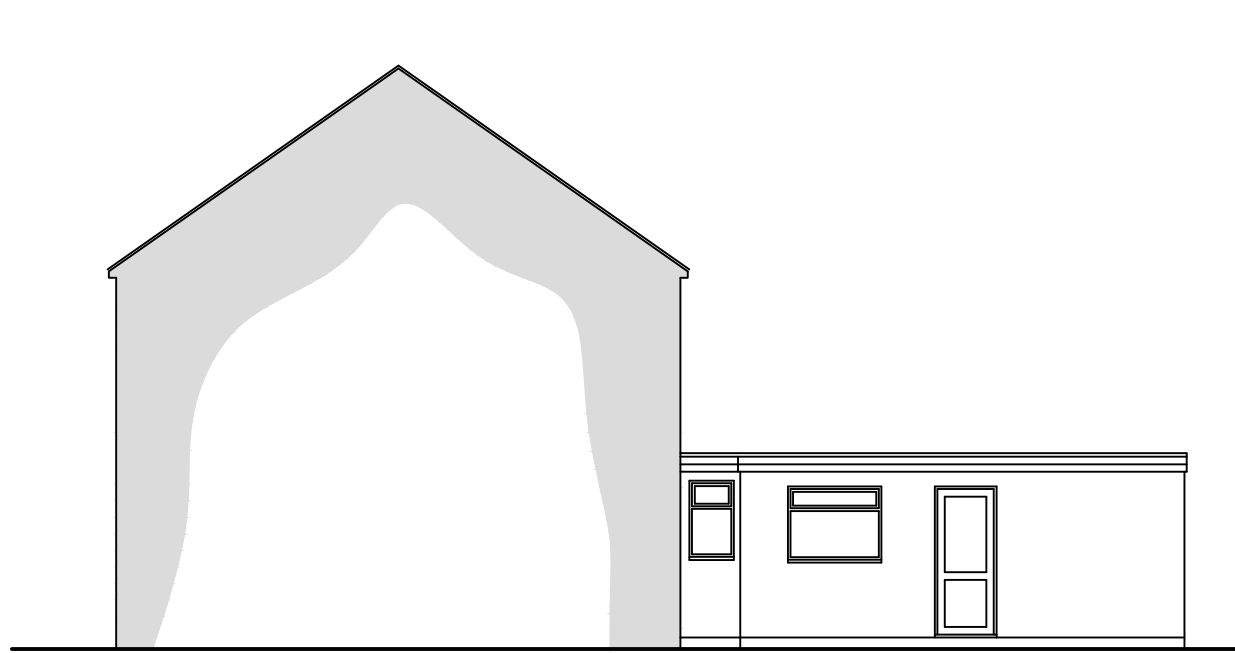



Front Elevation

Side Elevation (Part)

Rear Elevation




Side Elevation (Sectional)

Scale 1:100

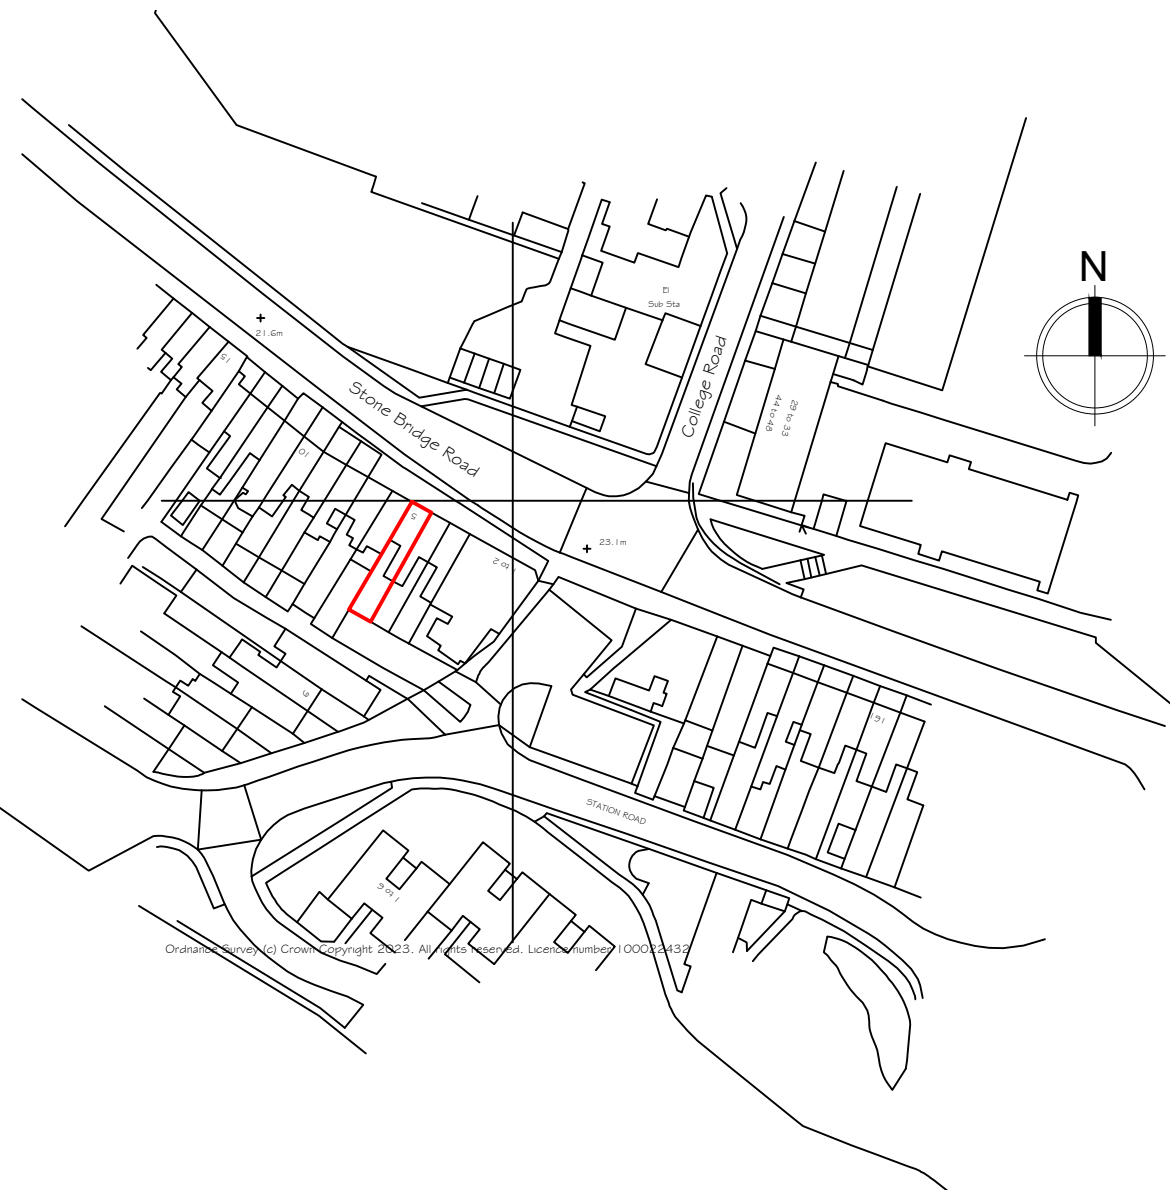 

Location Plan



Scale 1:1250

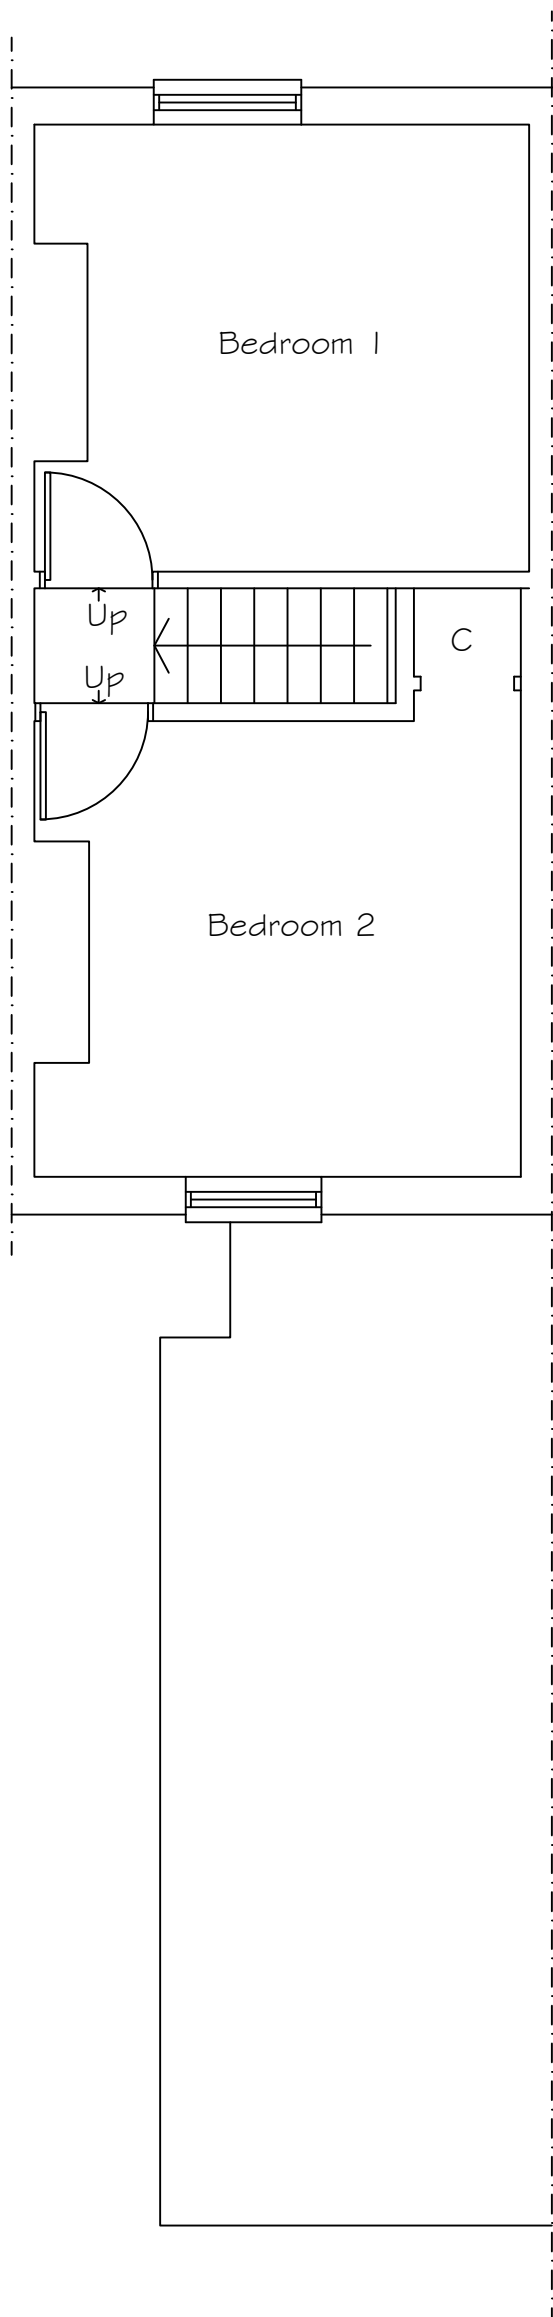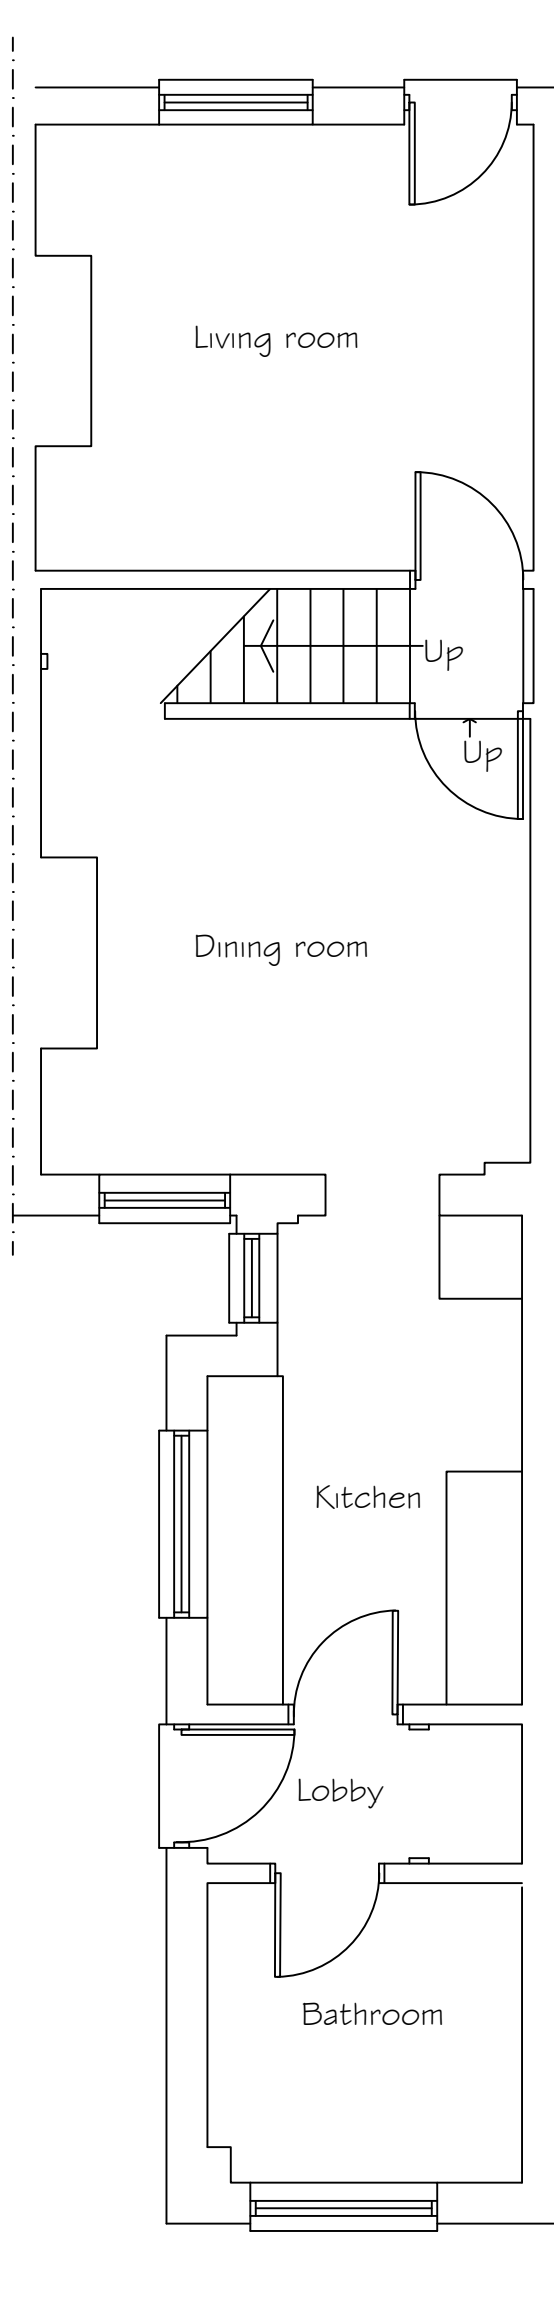 

Ground Floor Plan

First Floor Plan

Scale 1:50

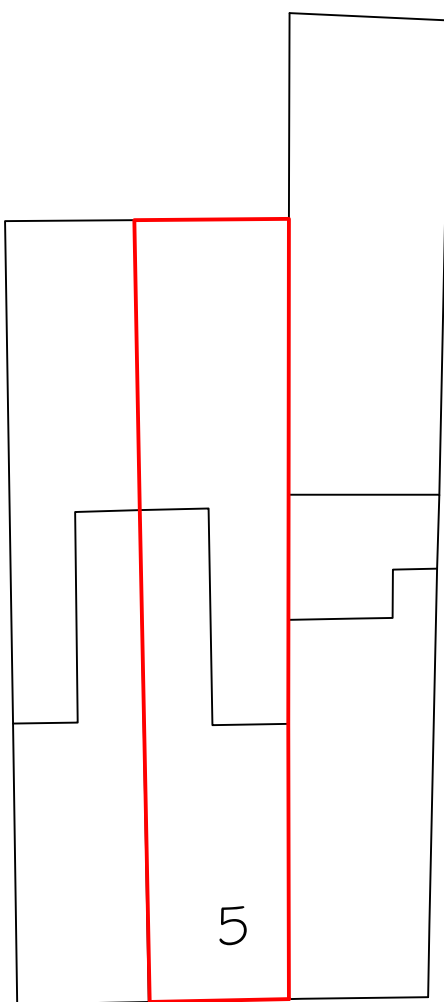 

Block Plan

Scale 1:200



Copyright Synergy Planning & Property Consultants Ltd The Office The Lanchester Rochester Kent ME3 7NQW		
Client		
Mr & Mrs R Hawkes		
Address		
5 Stone Bridge Road Northfleet		
Drawing title		
Existing survey drawing		
Scale		
1:50/1:100/1:200		
Date	June 2023	Drawn by
Drawing No	23/411/01	