




Front Elevation Side Elevation (Part)

Rear Elevation


Side Elevation (Sectional)

Scale 1:100
0 0.5 1 2 3 4 5 6 7 8 9 10

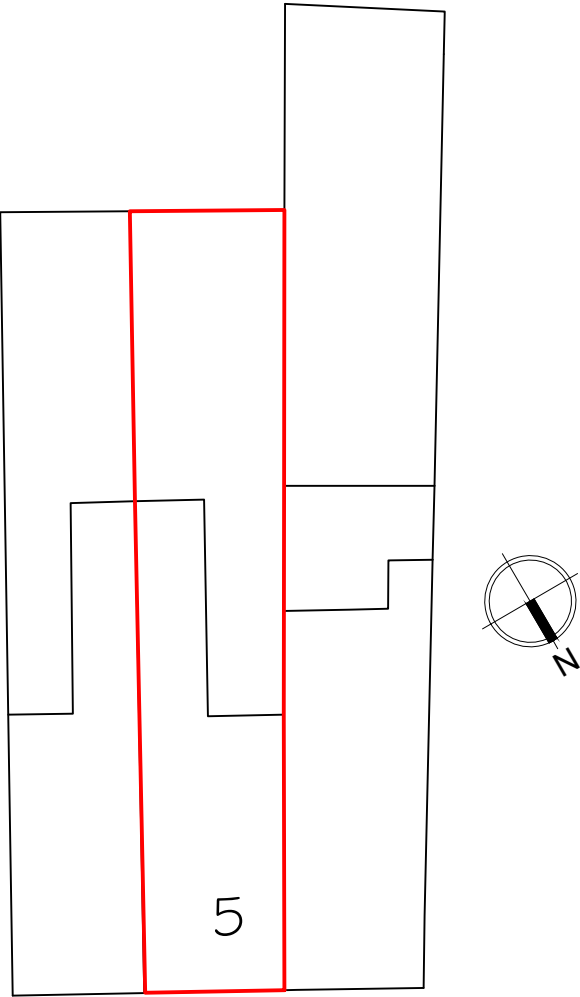

Block Plan

Scale 1:200
0 0.5 1 2 3 4 5 6 7 8

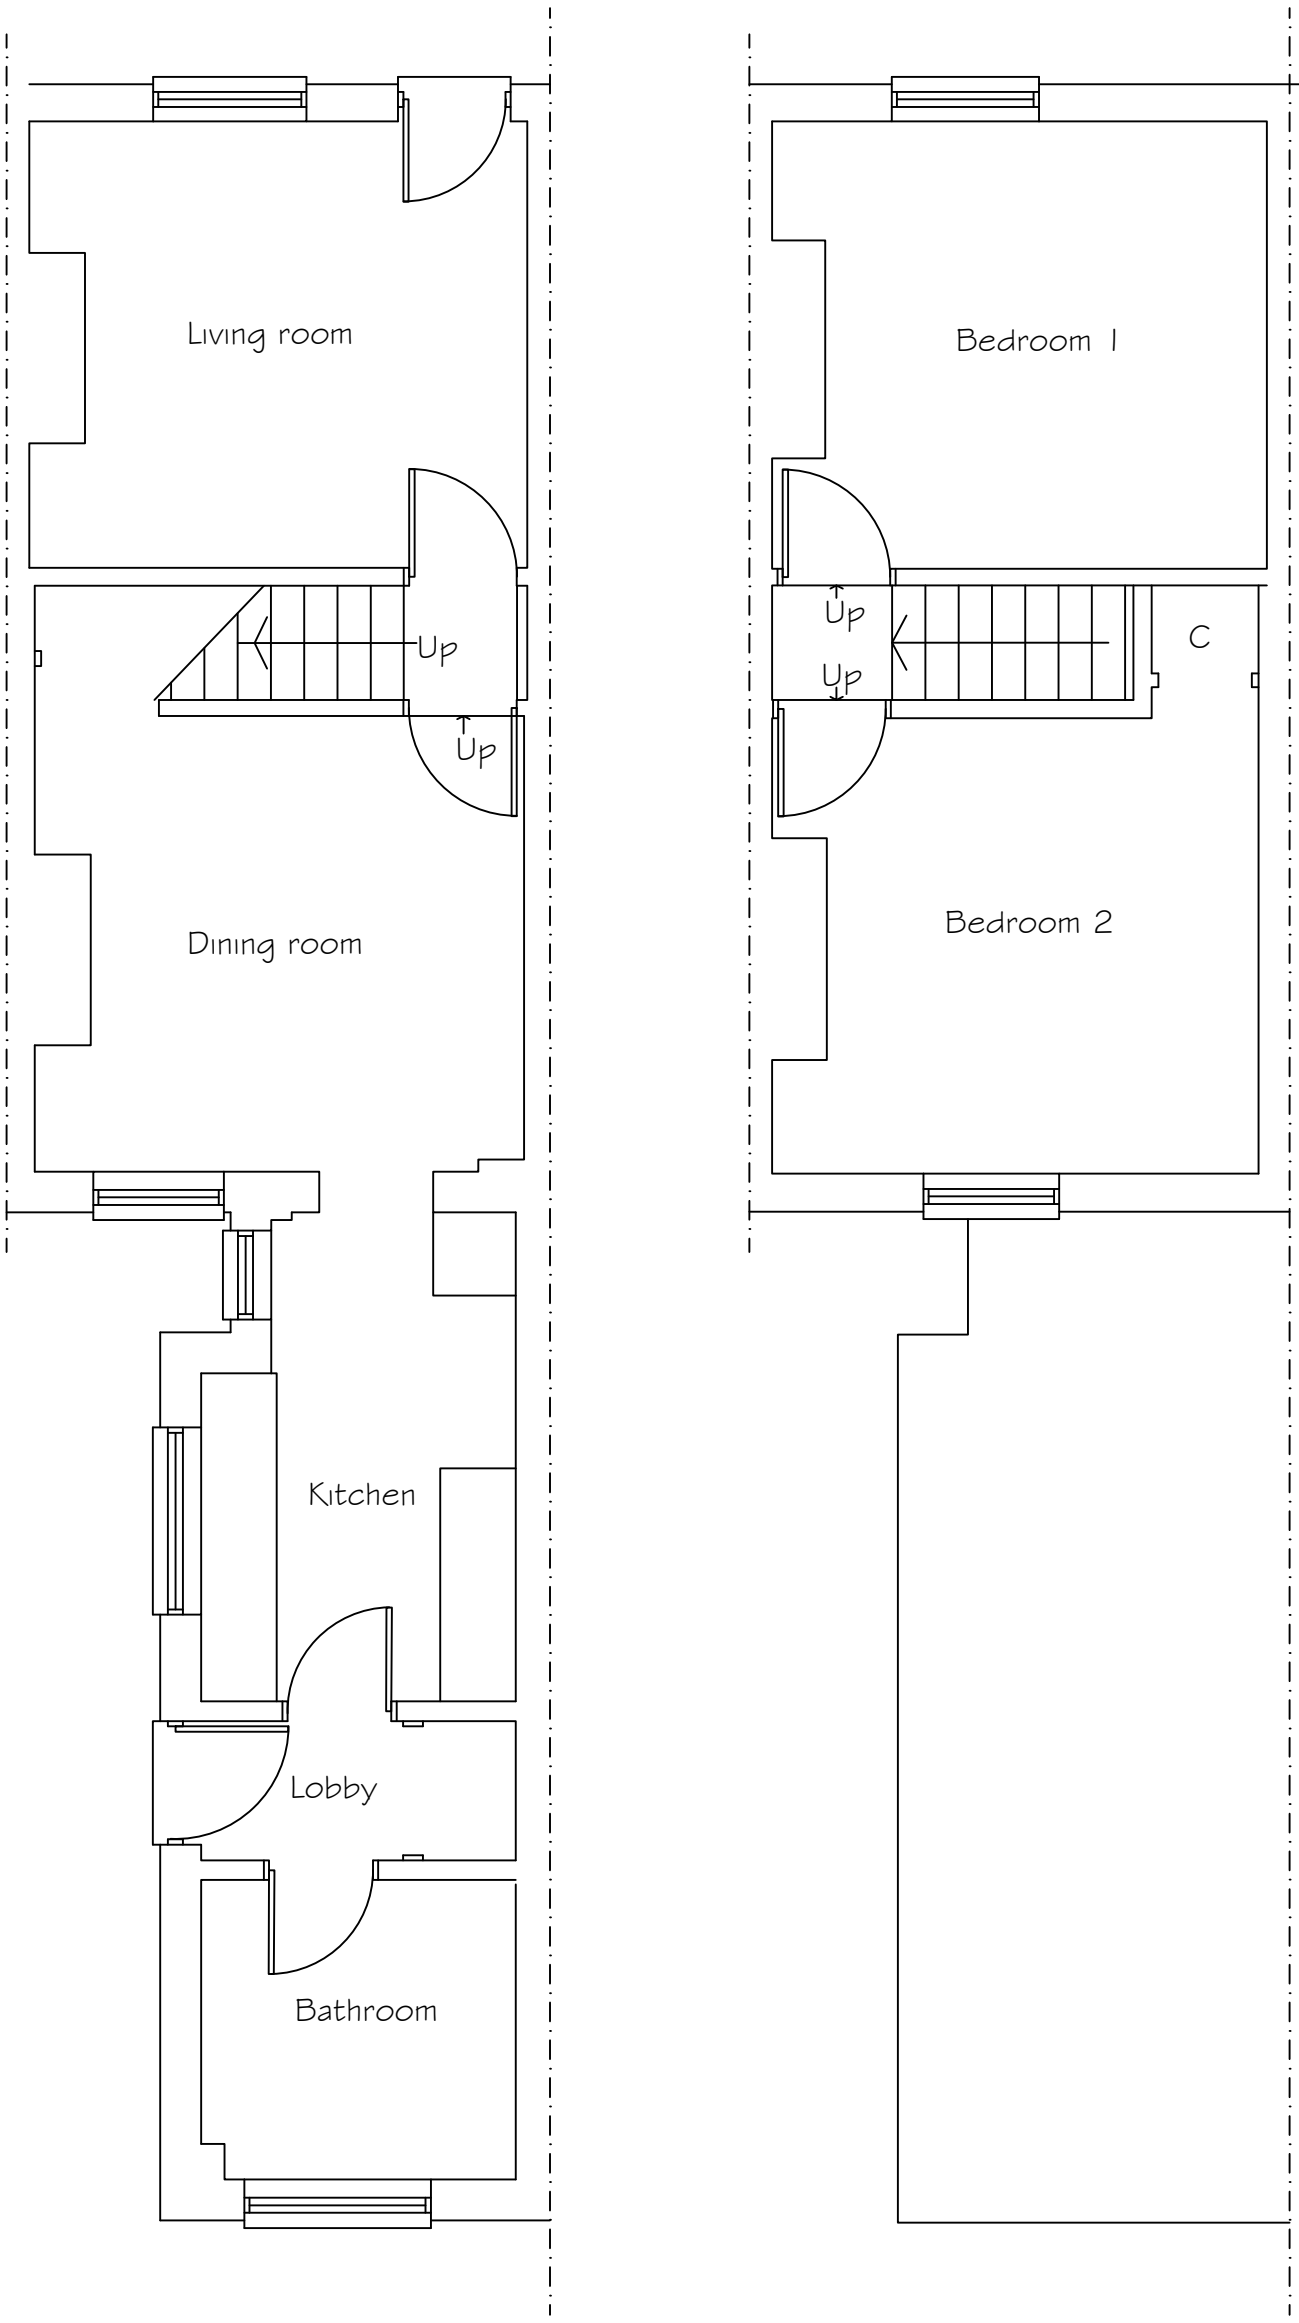

Ground Floor Plan

First Floor Plan

Scale 1:50
0 0.5 1 2 3 4 5 6 7 8 9 10

Copyright Synergy Planning & Property Consultants Ltd The Office The Larches Rochester Kent ME3 7NQW		
Client Mr & Mrs R Hawkes		
Address 5 Stone Bridge Road Northfleet		
Drawing title Proposed drawing		
Scale 1:50/1:100/1:200		
Date June 2023	Drawn by	
Drawing No 23/411/02		