

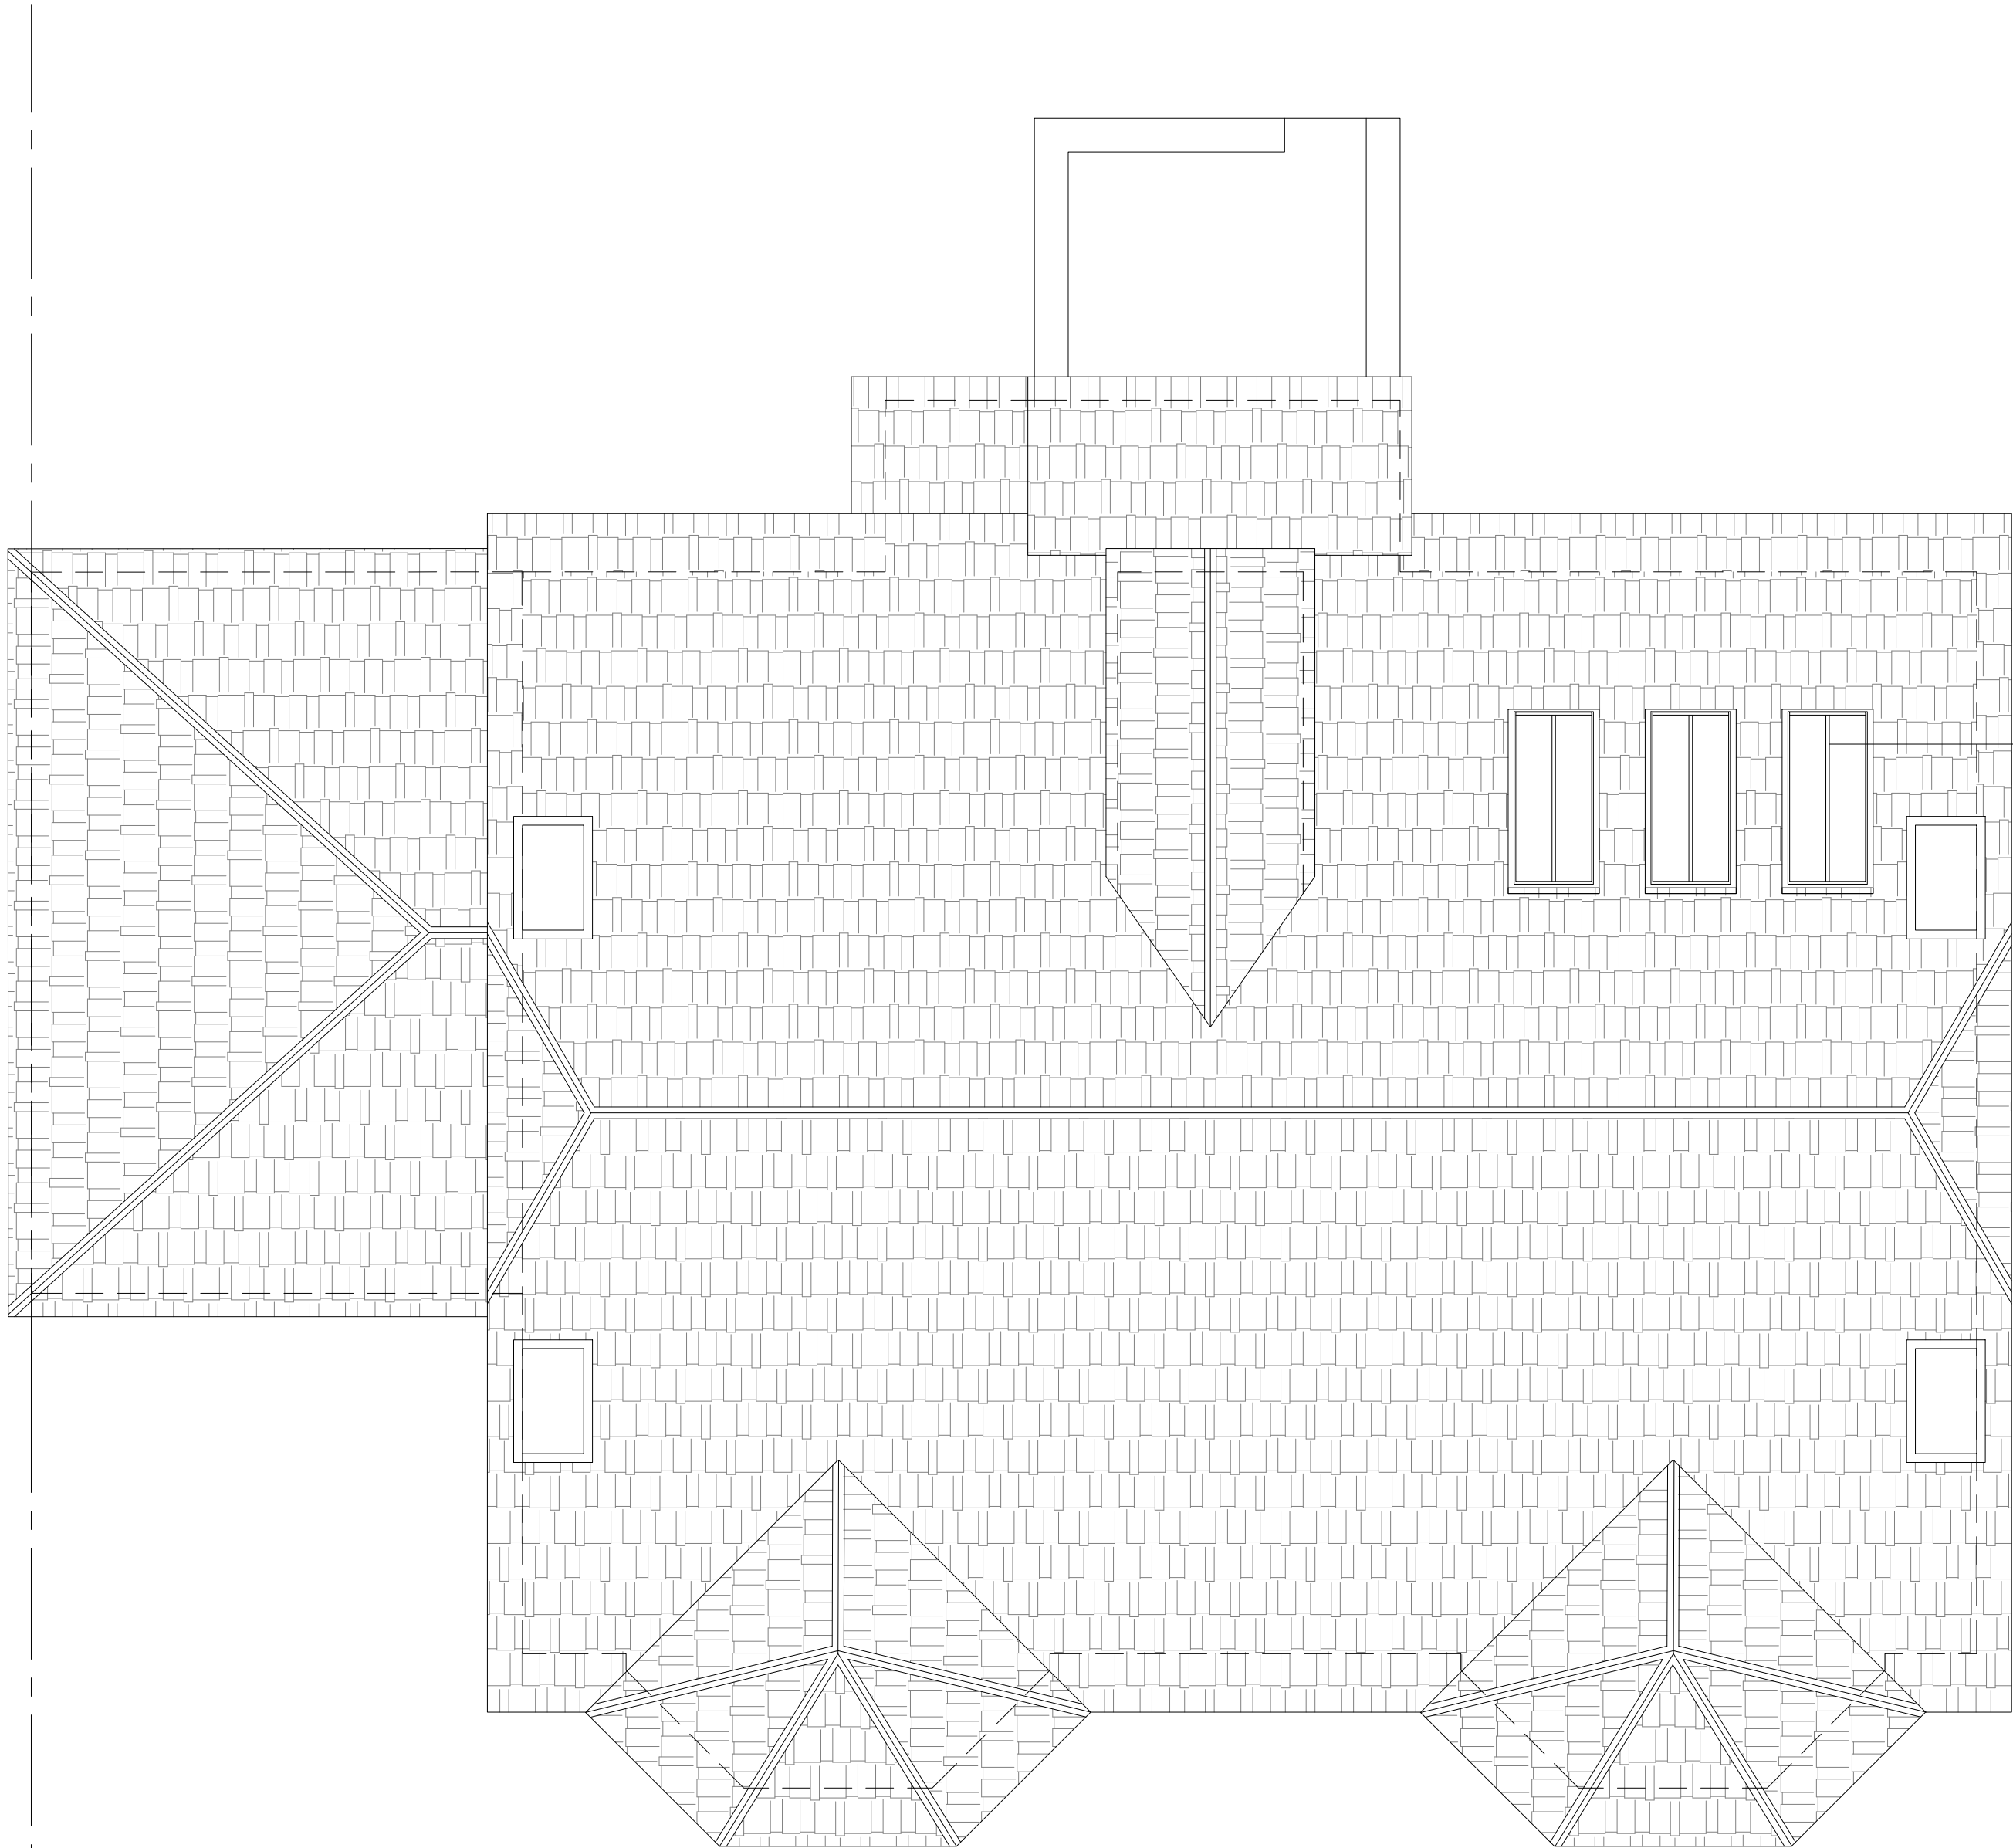


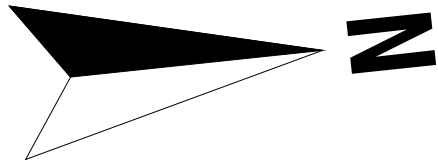

Rooflight(s) central bar to be 30mm wide.

- Symbol Key:
- Proposed wall
- Boundary line
- Rainwater drainage layout
- Waste drainage layout
- Details above

Roof Plan

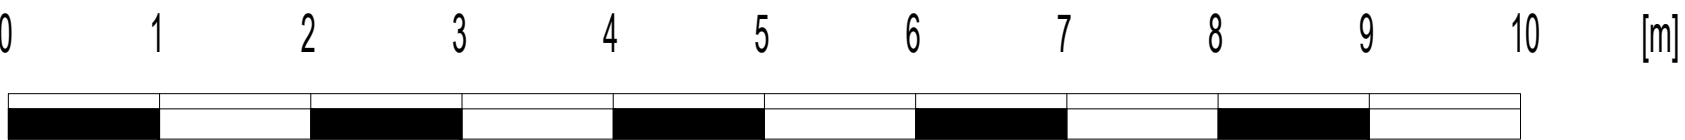

Note to Contractor: Contractor is recommended to carry out an intrusive site investigation prior to commencing works on site to ensure all details designed for this project are appropriate. Contractor to cross reference with Structural Calculations package for suitability, to assess site levels and confirm any design assumptions within the calculations package prior to works commencing on site. If the Contractor requires any additional information, please send a Request For Information to hello@planituk.co.uk before ordering materials and starting the works - requests will be acknowledged and responded to as soon as possible. Please ensure that the drawings have been submitted to Building Control for a Full Plans submission and the compliance report has been discharged before starting works on site.

Drawn by: FD	Project: 97a Windmill Street, Gravesend, DA12 1LE
Client: Chris Barnard	Drawing Title: PROPOSED PLANS

Date: 05.12.2022	No.: 22-1426
Scale @A1: 1:50	Rev: 06
Issue: PLANNING DRAWING	Page: D05