



DO NOT SCALE FROM THIS DRAWING. ALL DIMENSIONS ARE TO BE CHECKED ON SITE. THIS DRAWING IS TO BE READ IN CONJUNCTION WITH ALL CONSULTANTS INFORMATION.

TAYLORHARE ARCHITECTS IS A LIMITED COMPANY
REGISTERED IN ENGLAND AND WALES:
NO. 10656864.

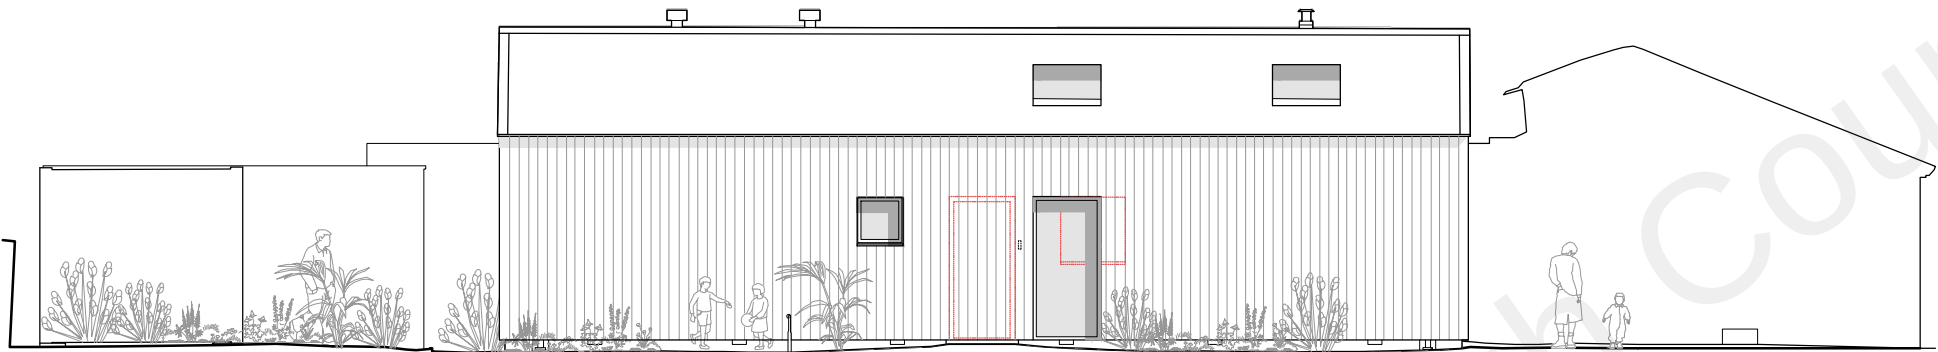


┌──┐ ┌──┐
DWELLING HOUSE PARKING FORECOURT

PROPOSED SOUTH-EAST ELEVATION

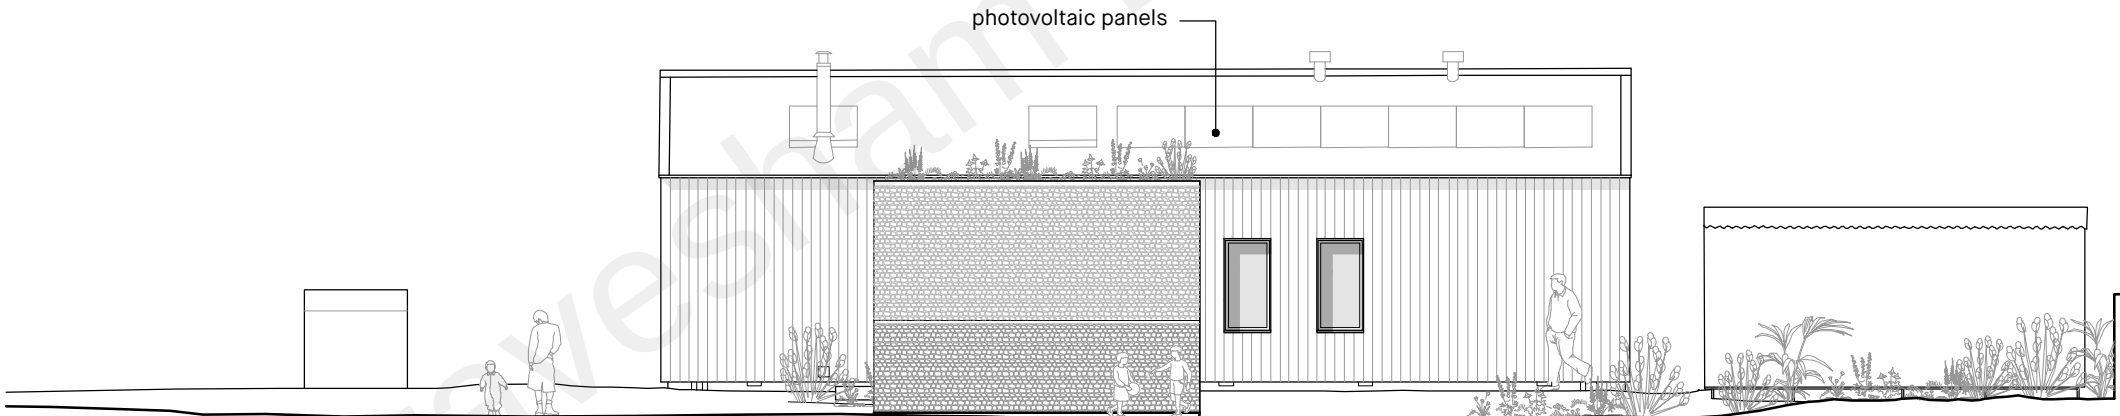

┌──────────┐ ┌──────────┐ ┌──────────┐
DWELLING HOUSE PROPOSED DWELLING HOUSE

PROPOSED NORTH-WEST ELEVATION

 

REV	DATE	DESCRIPTION

TIA

01227 668 073
hello@taylorhare.com
taylorhare.com

TaylorHare
Architects

The Cowshed
Overland Lane
Ald, CT13 2LE

PROJECT:
2114 BJMN
CONVERSION/EXTENSION TO THE BARN
JESKYN ROAD, COBHAM, DA13 9BL

DRAWING TITLE:
PROPOSED
SE (NEIGHBOUR SIDE) & NW ELEVATIONS

SCALE: 1:100 @ A3	DRAWN BY: 11
DATE DRAWN: SEPTEMBER 2021	CHECKED BY: 13

STATUS:
PLANNING

DRAWING NUMBER: 2114_121	REVISION: B
-----------------------------	----------------