



1

Site Plan

1 : 500

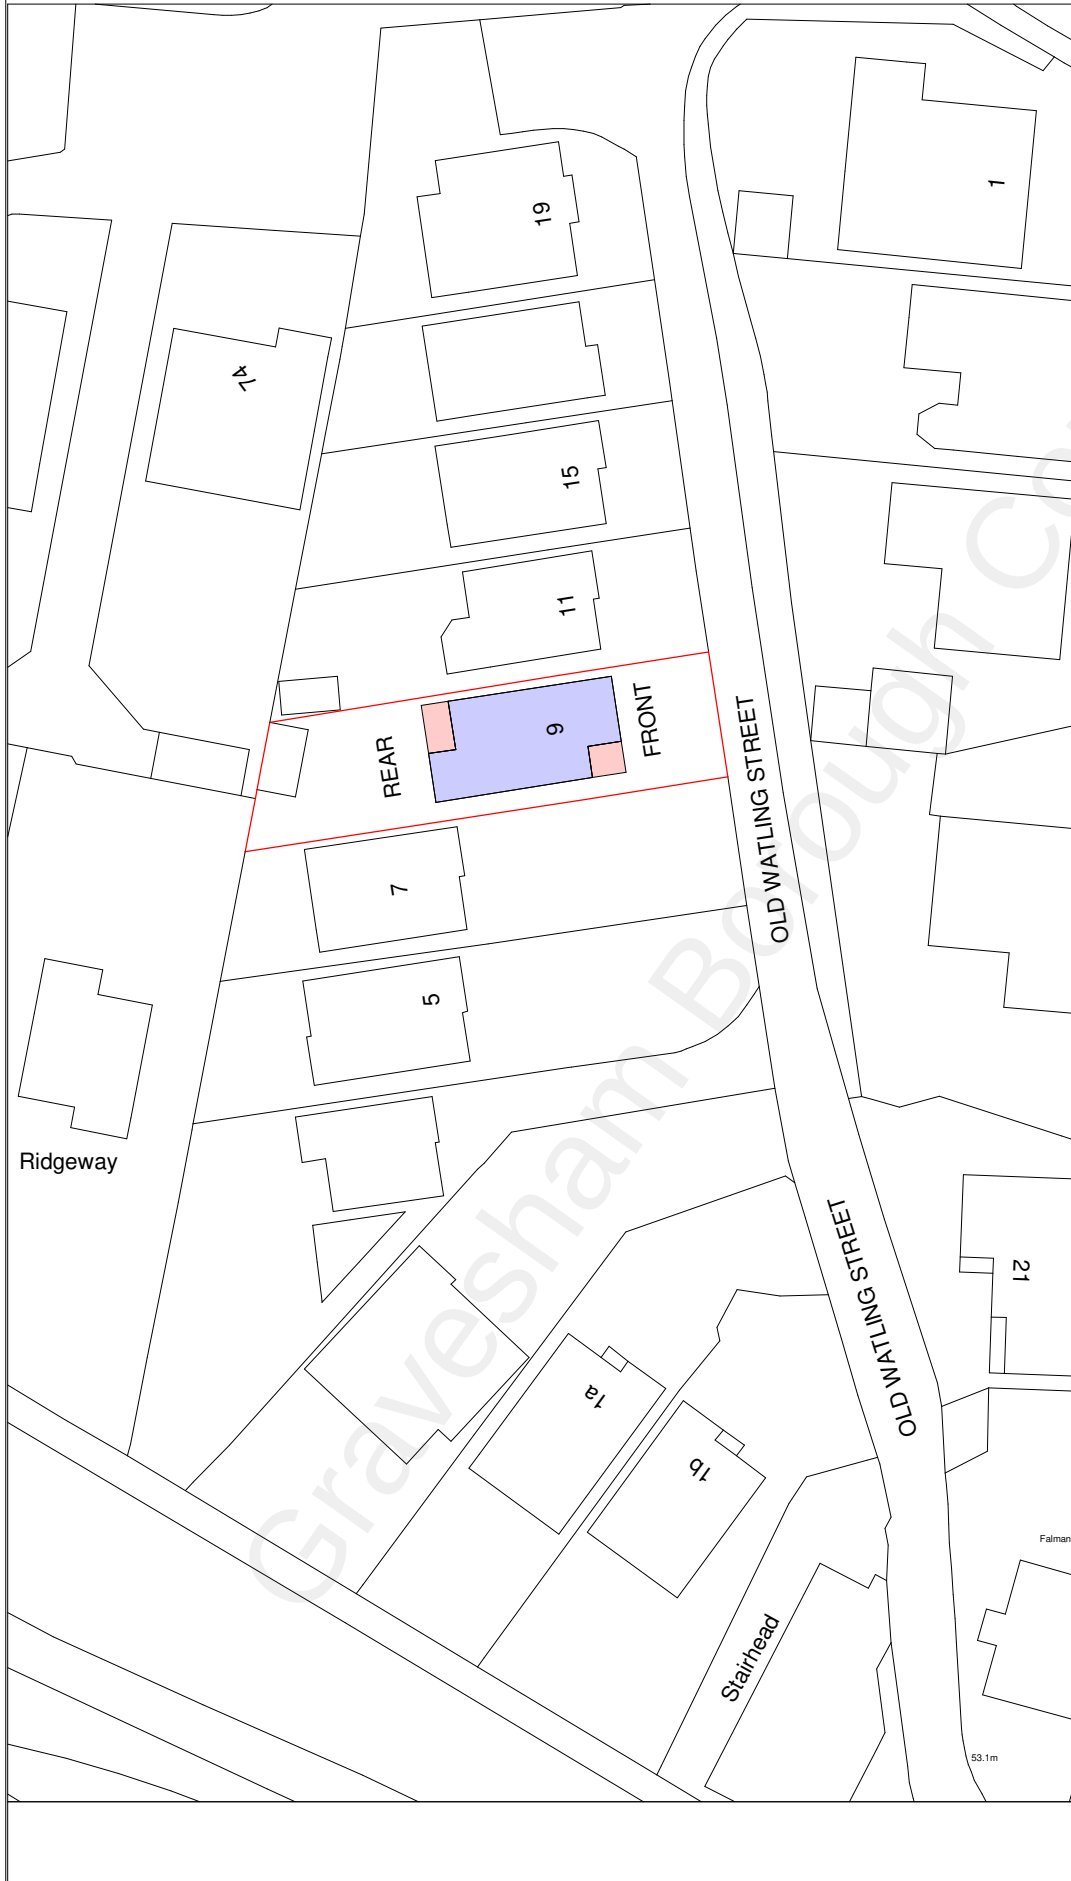

© This drawing is the property of Bluelime Retail Ltd who retain the sole copyright of its contents & it may not be reproduced in part or in whole without written permission

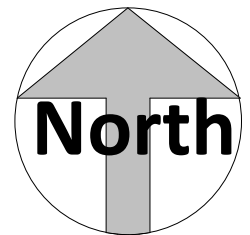

Amendments

Rev	Init	Date	Description

Project:

Joseph Turner
9 Templar Drive, Gravesend,
Kent, DA11 7NS

Title:

Planning Drawings
Site Plan 1-500

Bluelime Retail Ltd /
Bluelime Home
Design LLP. Design,
Project
Management, Build



Thames Innovation
Center, Veridion
Way, Veridion Park,
Erith, Kent DA18 4AL

Tel: 01322 521026

Householder Planning
Application

9 Templar Drive, Gravesend.

Drawn by:	Scale:	Date:
AV	1 : 500	02.12.2021

Drawing number:
BL/DRG/211130/ 02

Do not scale from this drawing. Dimensions to be checked on site.

5 0 5 10 15 20 25
SCALE 1:500 m