




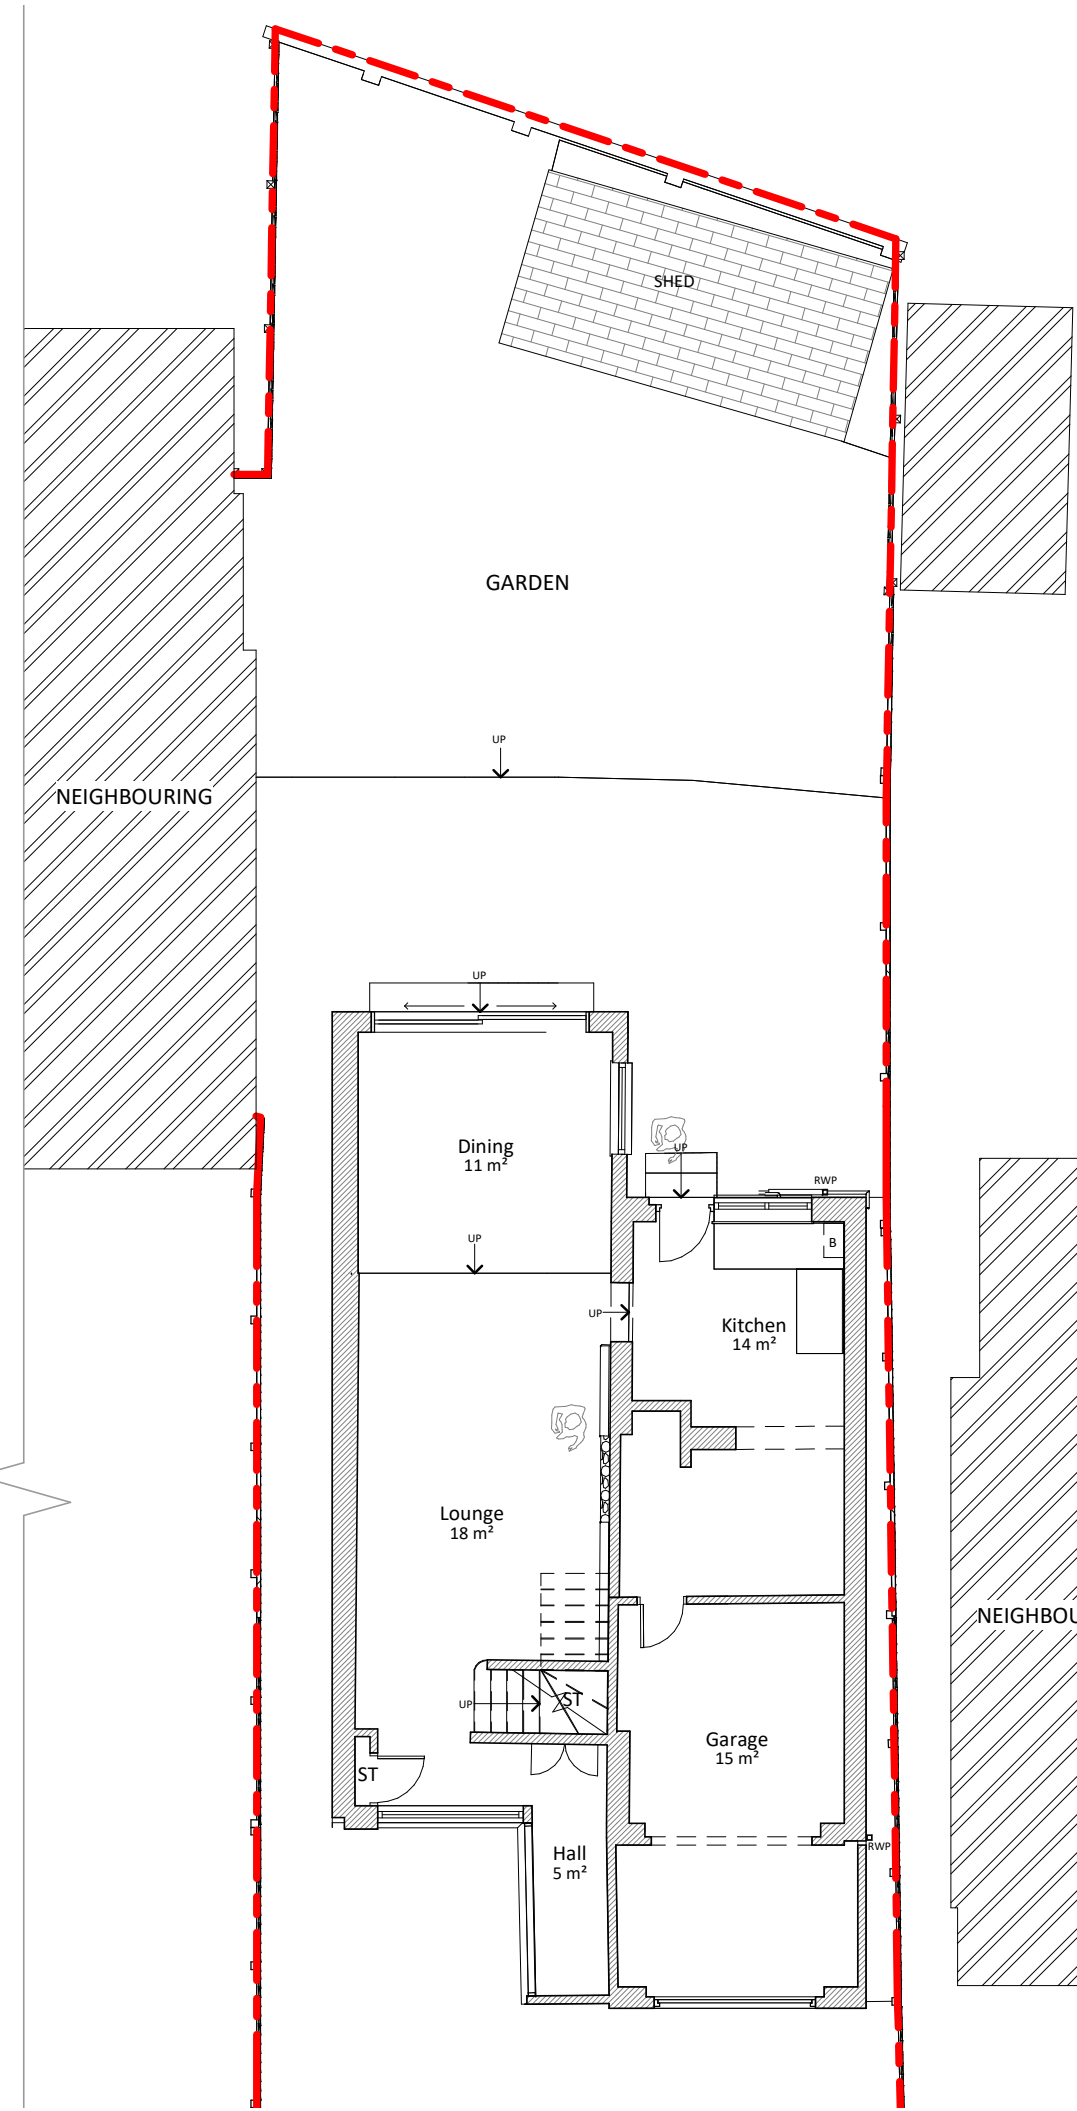


1 Existing Ground Floor
1 : 100

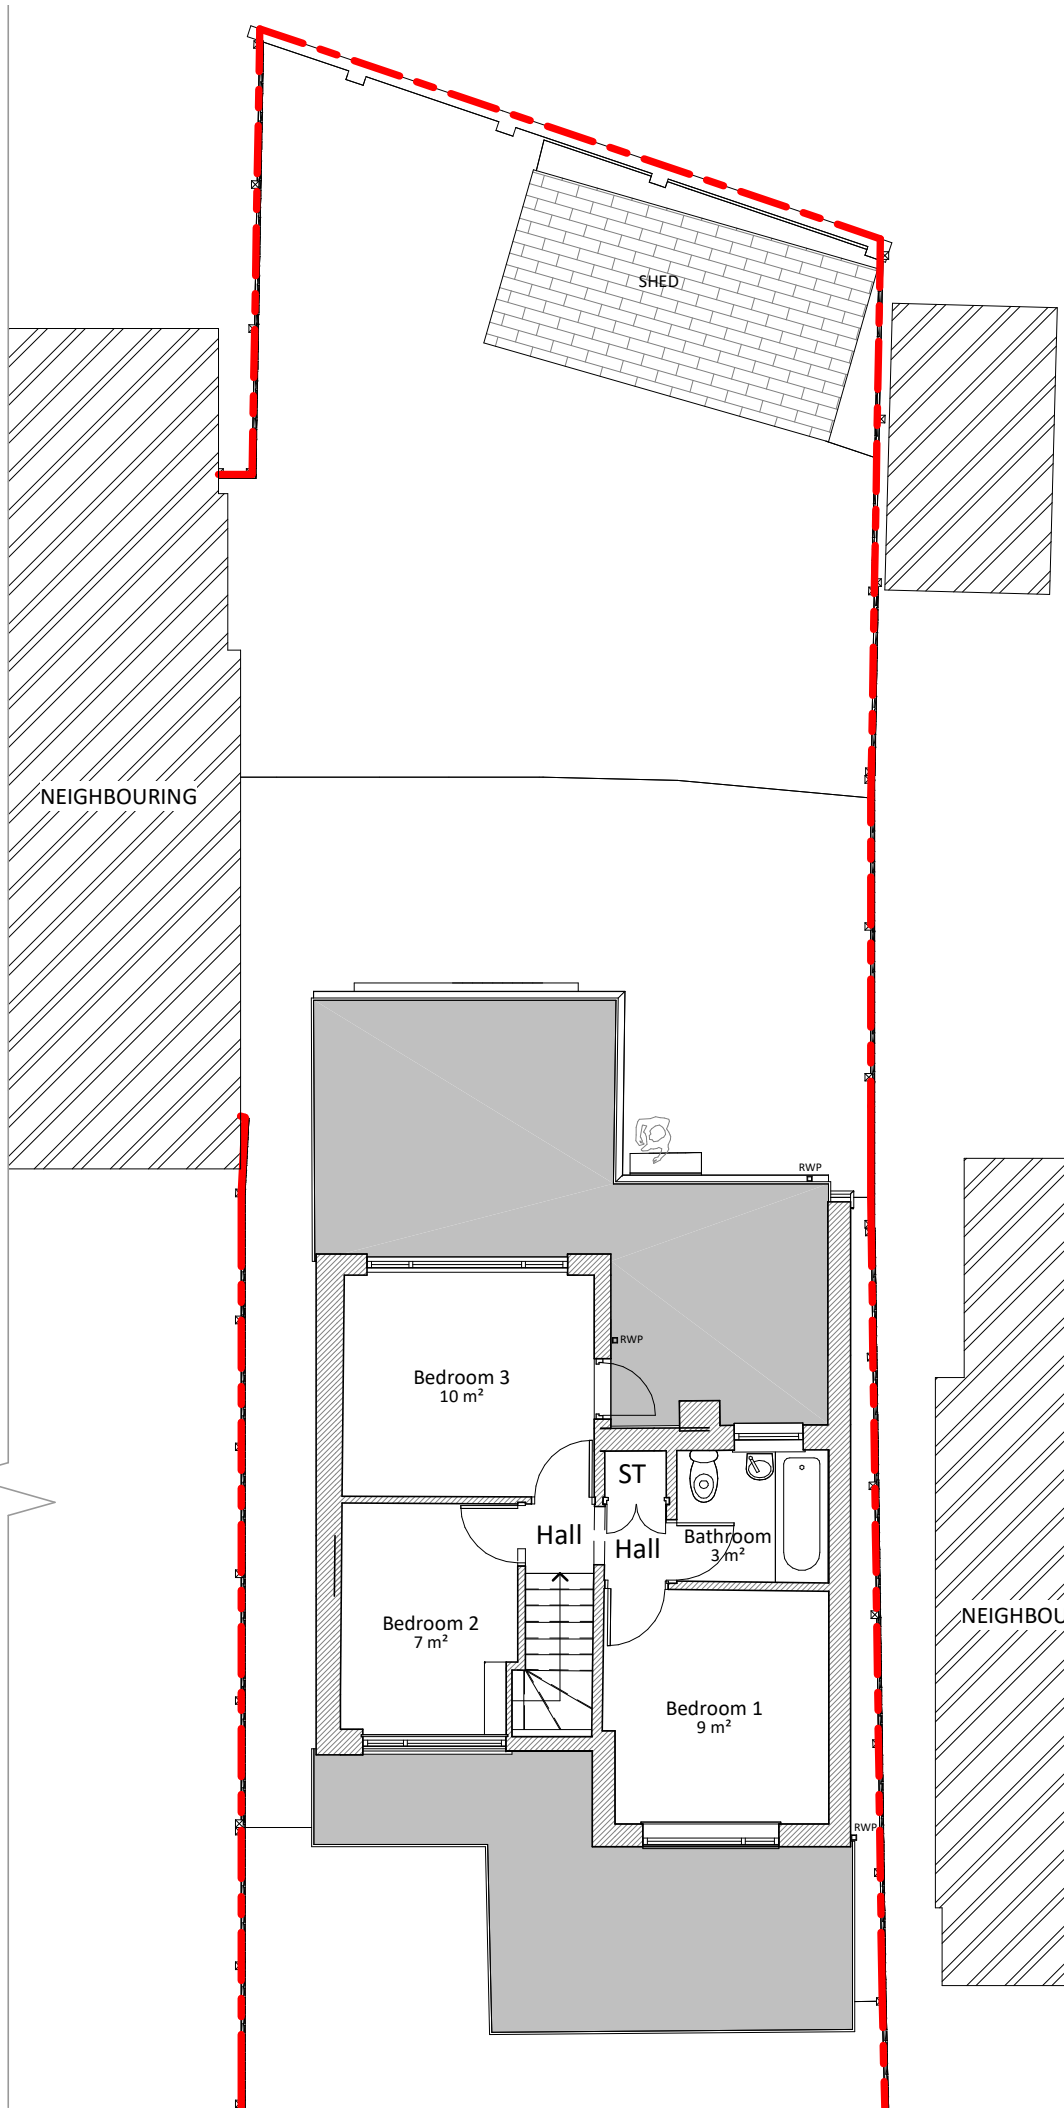

2 Existing First Floor
1 : 100

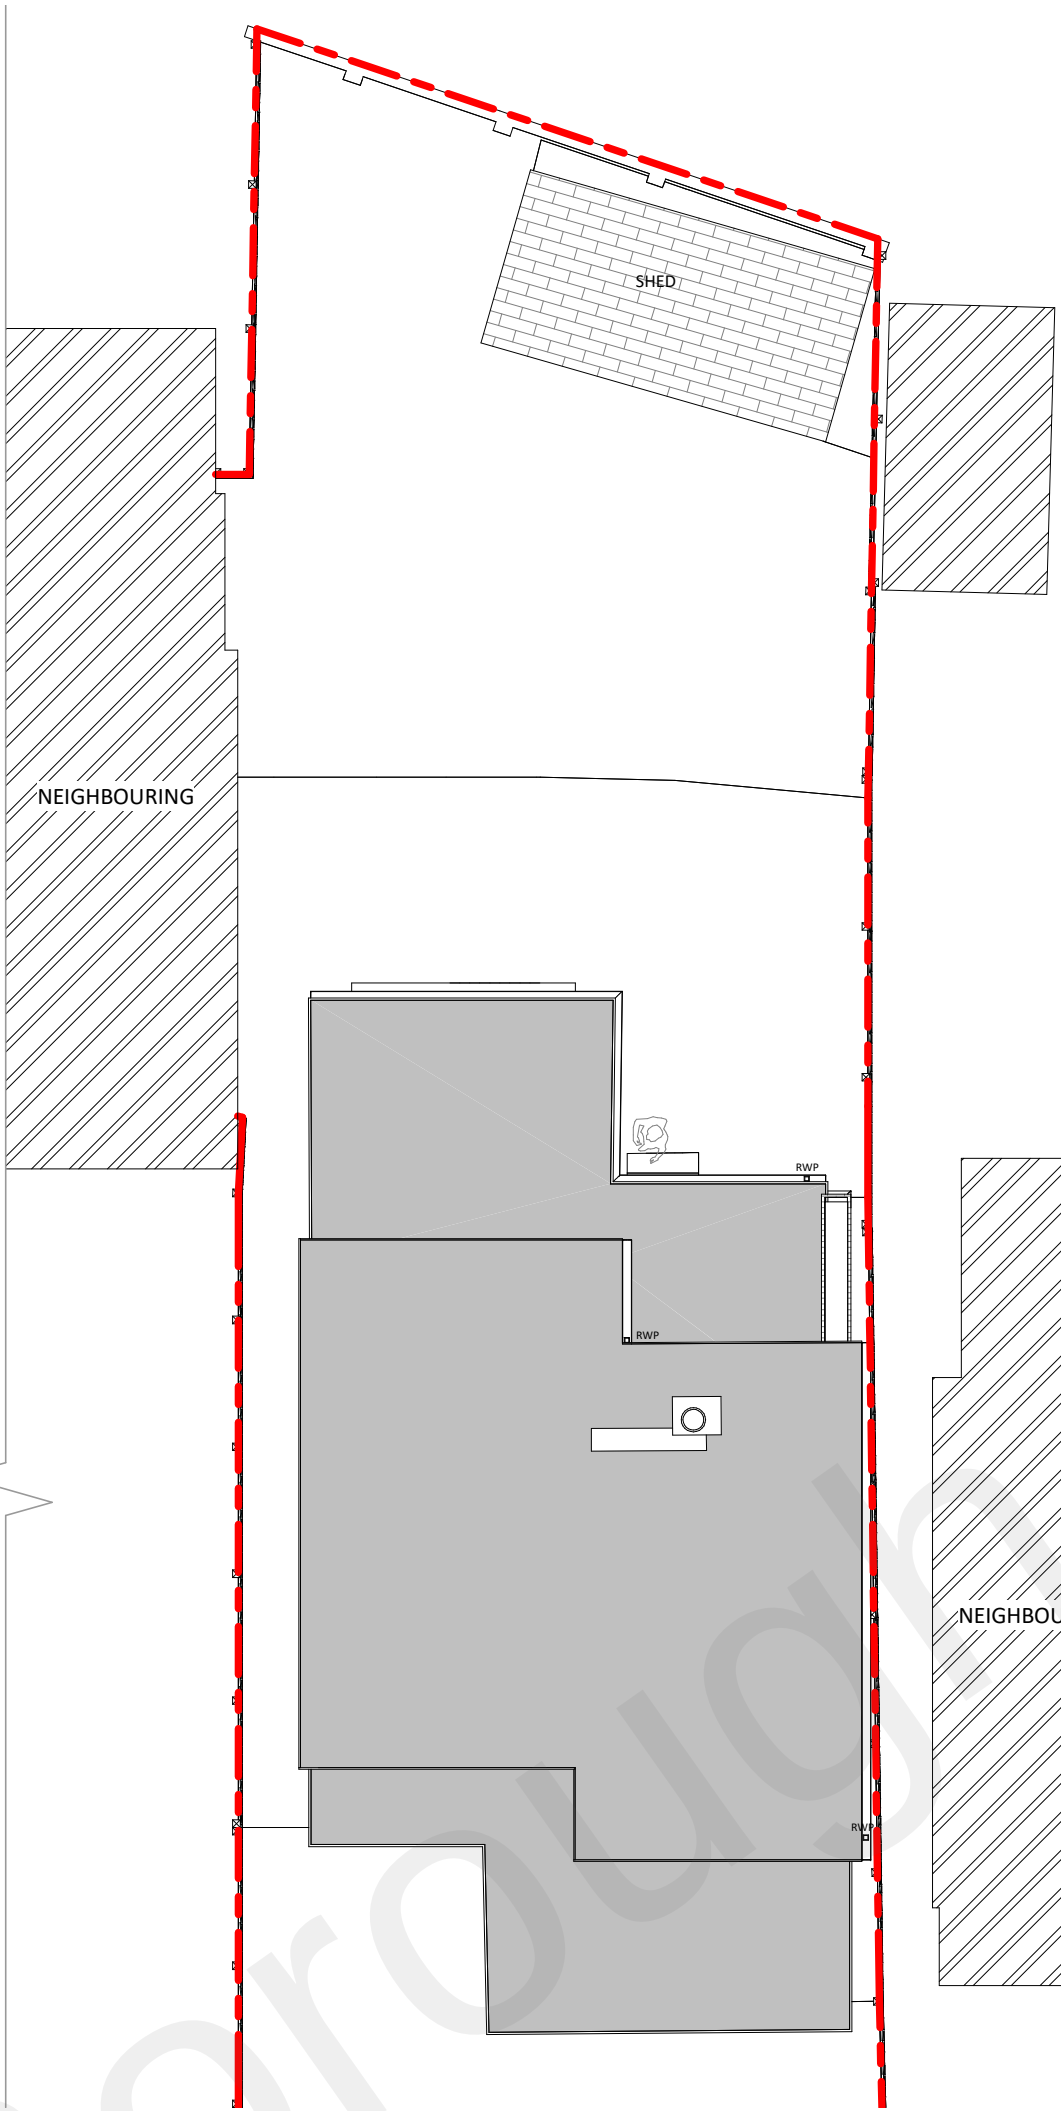


3 Existing Roof Plan
1 : 100

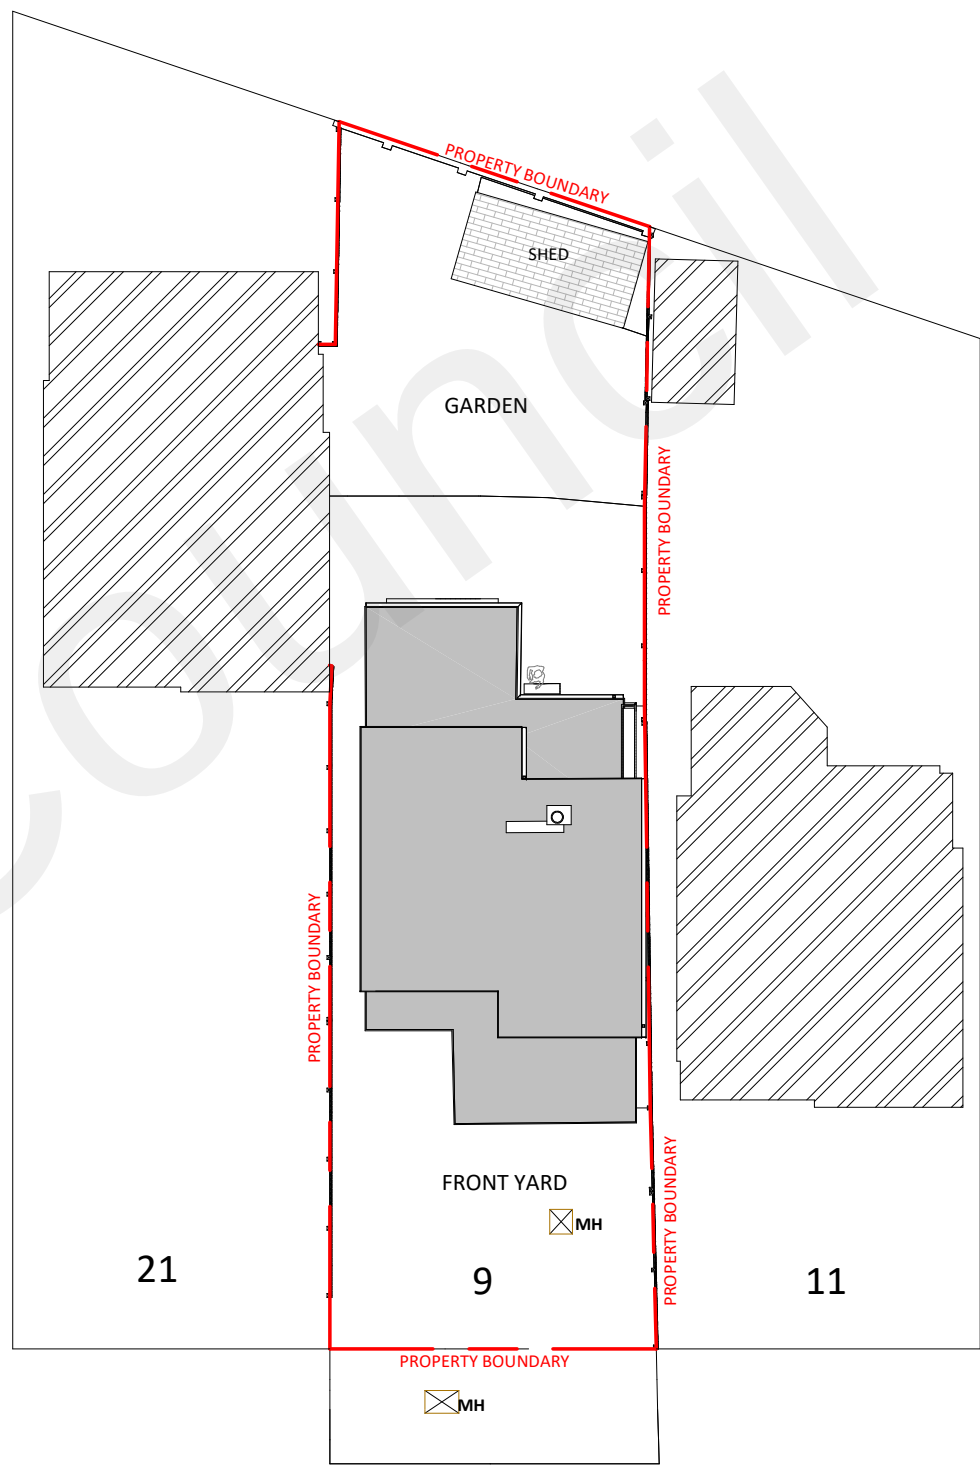

4 Site
1 : 200




5 Existing Front Elevation
1 : 100

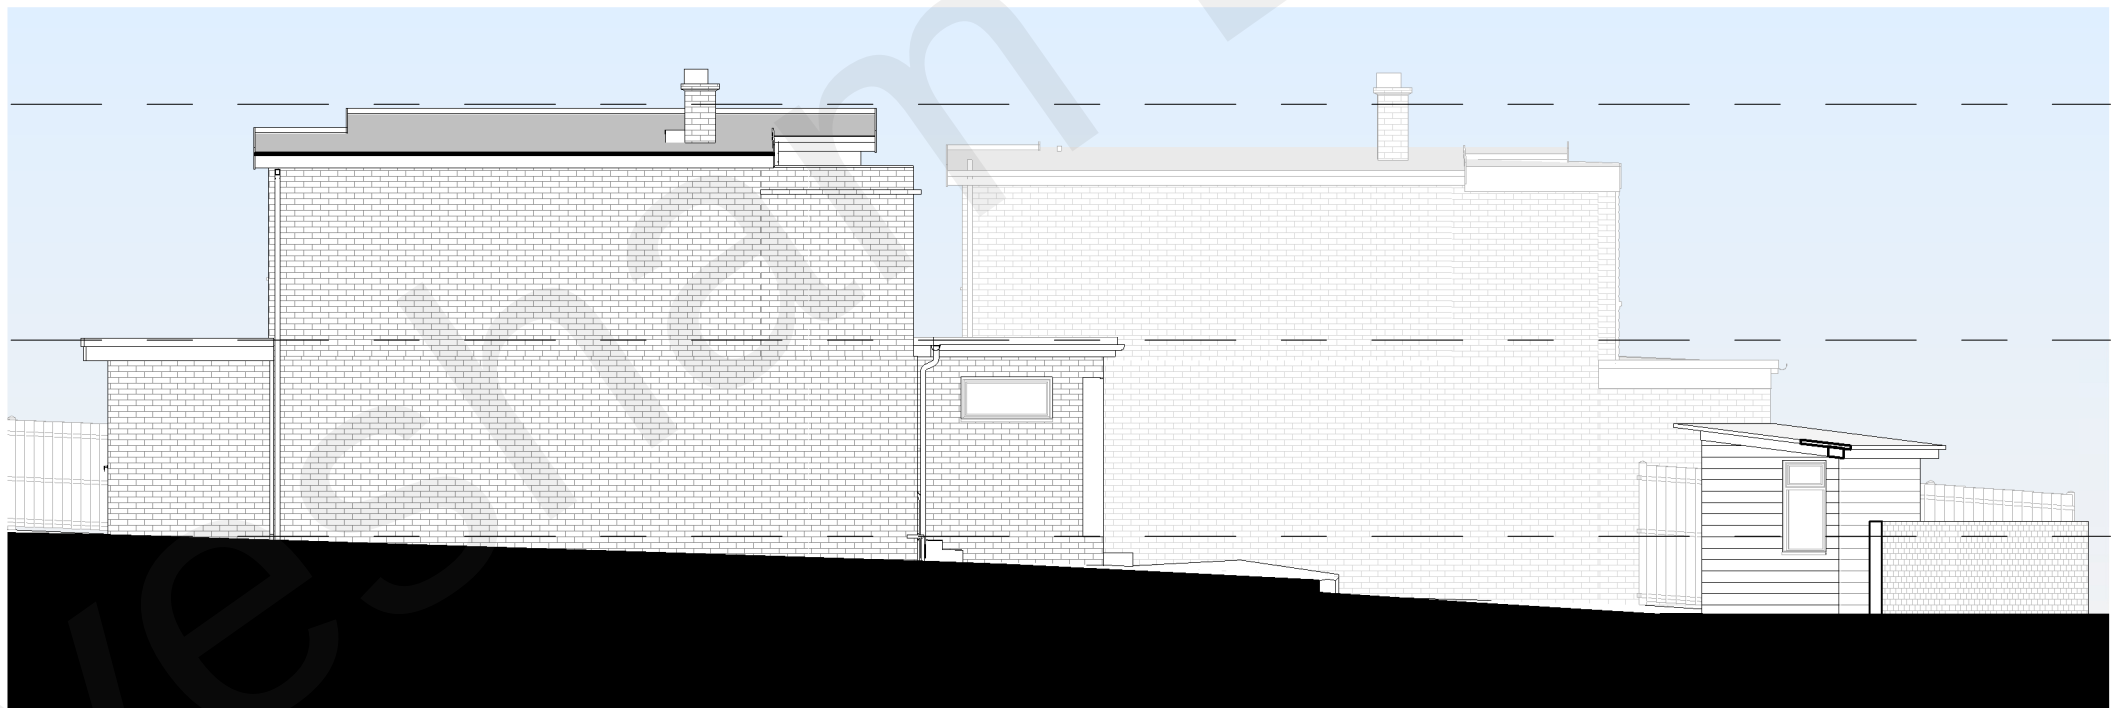

7 Existing Right Elevation
1 : 100




6 Existing Rear Elevation
1 : 100

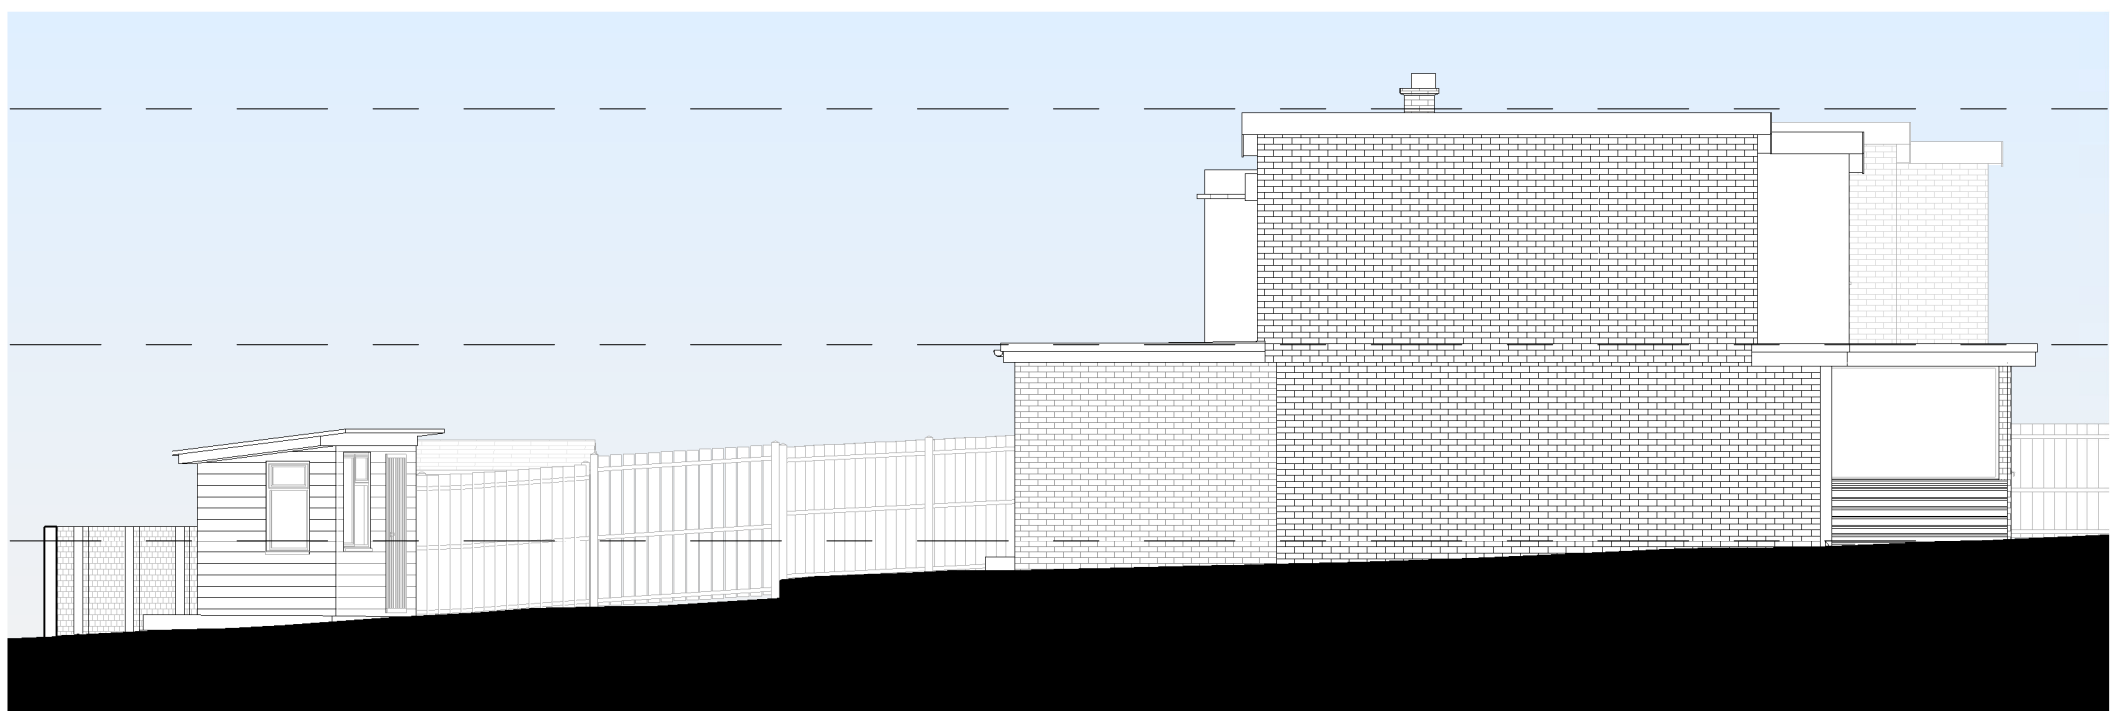

8 Existing Left Elevation
1 : 100



9 Existing 3D Front

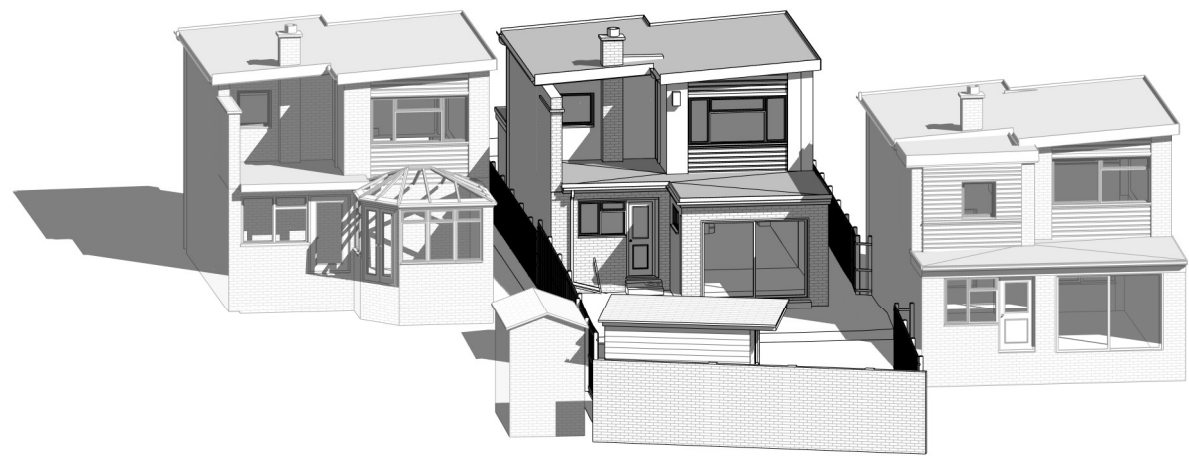


10 Existing 3D Rear

PL1 - PLANNING.

© This drawing is the property of Bluelime Retail Ltd who retain the sole copyright of its contents & it may not be reproduced in part or in whole without written permission

- DRAINAGE STORM NEW
- DRAINAGE STORM EXISTING
- DRAINAGE STORM EXISTING REMOVED
- DRAINAGE FOUL NEW
- DRAINAGE FOUL EXISTING
- DRAINAGE FOUL EXISTING REMOVED
- DRAINAGE COMBINED NEW
- DRAINAGE COMBINED EXISTING
- DRAINAGE COMBINED EXISTING REMOVED

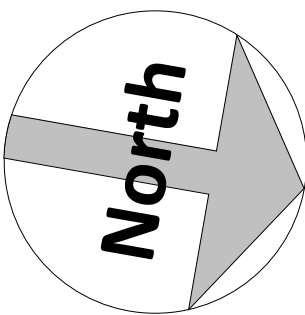

Amendments :

Rev	Date	Description

Project :

Joseph Turner
9 Templar Drive, Gravesend,
Kent, DA11 7NS

Title :
Planning Drawings
Existing Layouts and Elevations

Bluelime Retail Ltd /
Bluelime Home Design LLP.
Design, Project
Management, Build



Thames Innovation Center,
Veridion Way, Veridion
Park, Erith, Kent DA18 4AL

Tel: 01322 521026

Householder Planning Application
9 Templar Drive, Gravesend.

Drawn by : AV	Scale : As indicated	@ A1 Date : 02.12.2021
------------------	-------------------------	---------------------------

Drawing number : BL/DRG/211130/ 03	Rev :
---------------------------------------	-----------

Do not scale from this drawing. Dimensions to be checked on site.

1 0 1 2 3 4 5
SCALE 1:100 m

02/12/2021 14:35:46