


SITE LOCATION



Reproduced by permission of Ordnance Survey on behalf of the Controller of Her Majesty's Stationery Office
All rights reserved. © Crown Copyright licence no. 100022432


SITE AREA PLAN

 

SITE PHOTOGRAPH




SITE LOCATION

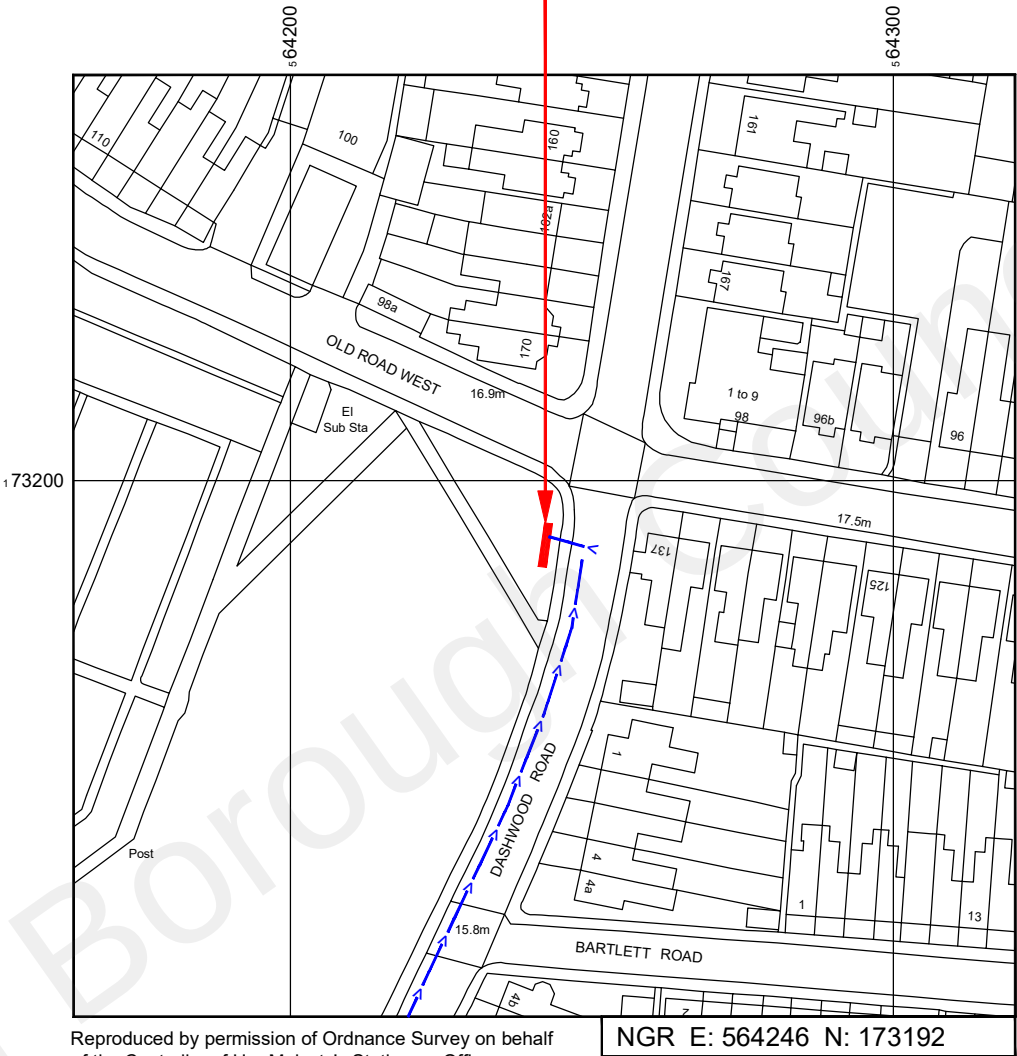

Reproduced by permission of Ordnance Survey on behalf of the Controller of Her Majesty's Stationery Office
All rights reserved. © Crown Copyright licence no. 100022432

SITE LOCATION PLAN

 

GOOGLE MAPS QR CODE

GOOGLE MAPS - <https://goo.gl/maps/rN2KyRUUwyzYiJdB9>

GOOGLE STREETVIEW - <https://goo.gl/maps/TjvwesR7ebgdvXRq9>

NOTES:

1. ALL DIMENSIONS IN MM UNLESS OTHERWISE NOTED.

DIRECTIONS TO SITE:
Head north-east on M25. Take the exit towards Dartford/A225/Canterbury/M2. At Darenth Interchange, take the 4th exit onto the A2 slip road to M2/Canterbury. Merge onto A2. Take the A227 exit towards Gravesend (C). At the roundabout, take the 1st exit onto Wrotham Rd/A227. At the roundabout, take the 2nd exit and stay on Wrotham Rd/A227. Turn left onto New House Ln. Turn right onto Dashwood Rd. Follow Dashwood Road and site location is on the left hand side.

Site Provider's
Property Boundary:



Access Route To Site:



Master	MBNL / EE / H3G	Project	Purpose of Issue	Issue
M001	H3G	H3G DENSIFICATION STREETWORKS	Planning	A
Date:	24/10/2022	Revision / Upgrade Description: First Issue - Site nomination dated: TBC		
Drawn:	CDN			
Checked:	J. Glover			
Approved:	J. Glover			



Hutchison 3G UK Limited
Green Park, 450 Longwater Avenue
Reading, RG30 3UR
Tel: 01628 765 000
Fax: 01628 765 001

H3G Base Station Information line:
0845 6043000
Available 8am-8pm Monday to Friday

Design Consultant & Principal Contractor:



Site Name:
DASHWOOD ROAD STREETWORKS

Site ID:
GVM24757

Address:
**DASHWOOD ROAD,
WINDMILL HILL,
GRAVESEND,
GRAVEESHAM, KENT,
ENGLAND,
DA11 0LW**


Title:
002 SITE LOCATION PLAN

Project:
H3G DENSIFICATION STREETWORKS

Purpose of Issue:
PLANNING


MBNL Cell ID:	3UK Cell ID:
GVM087	DA0738

Master Drawing No:	Issue:
GVM24757_B35_GA_A	A

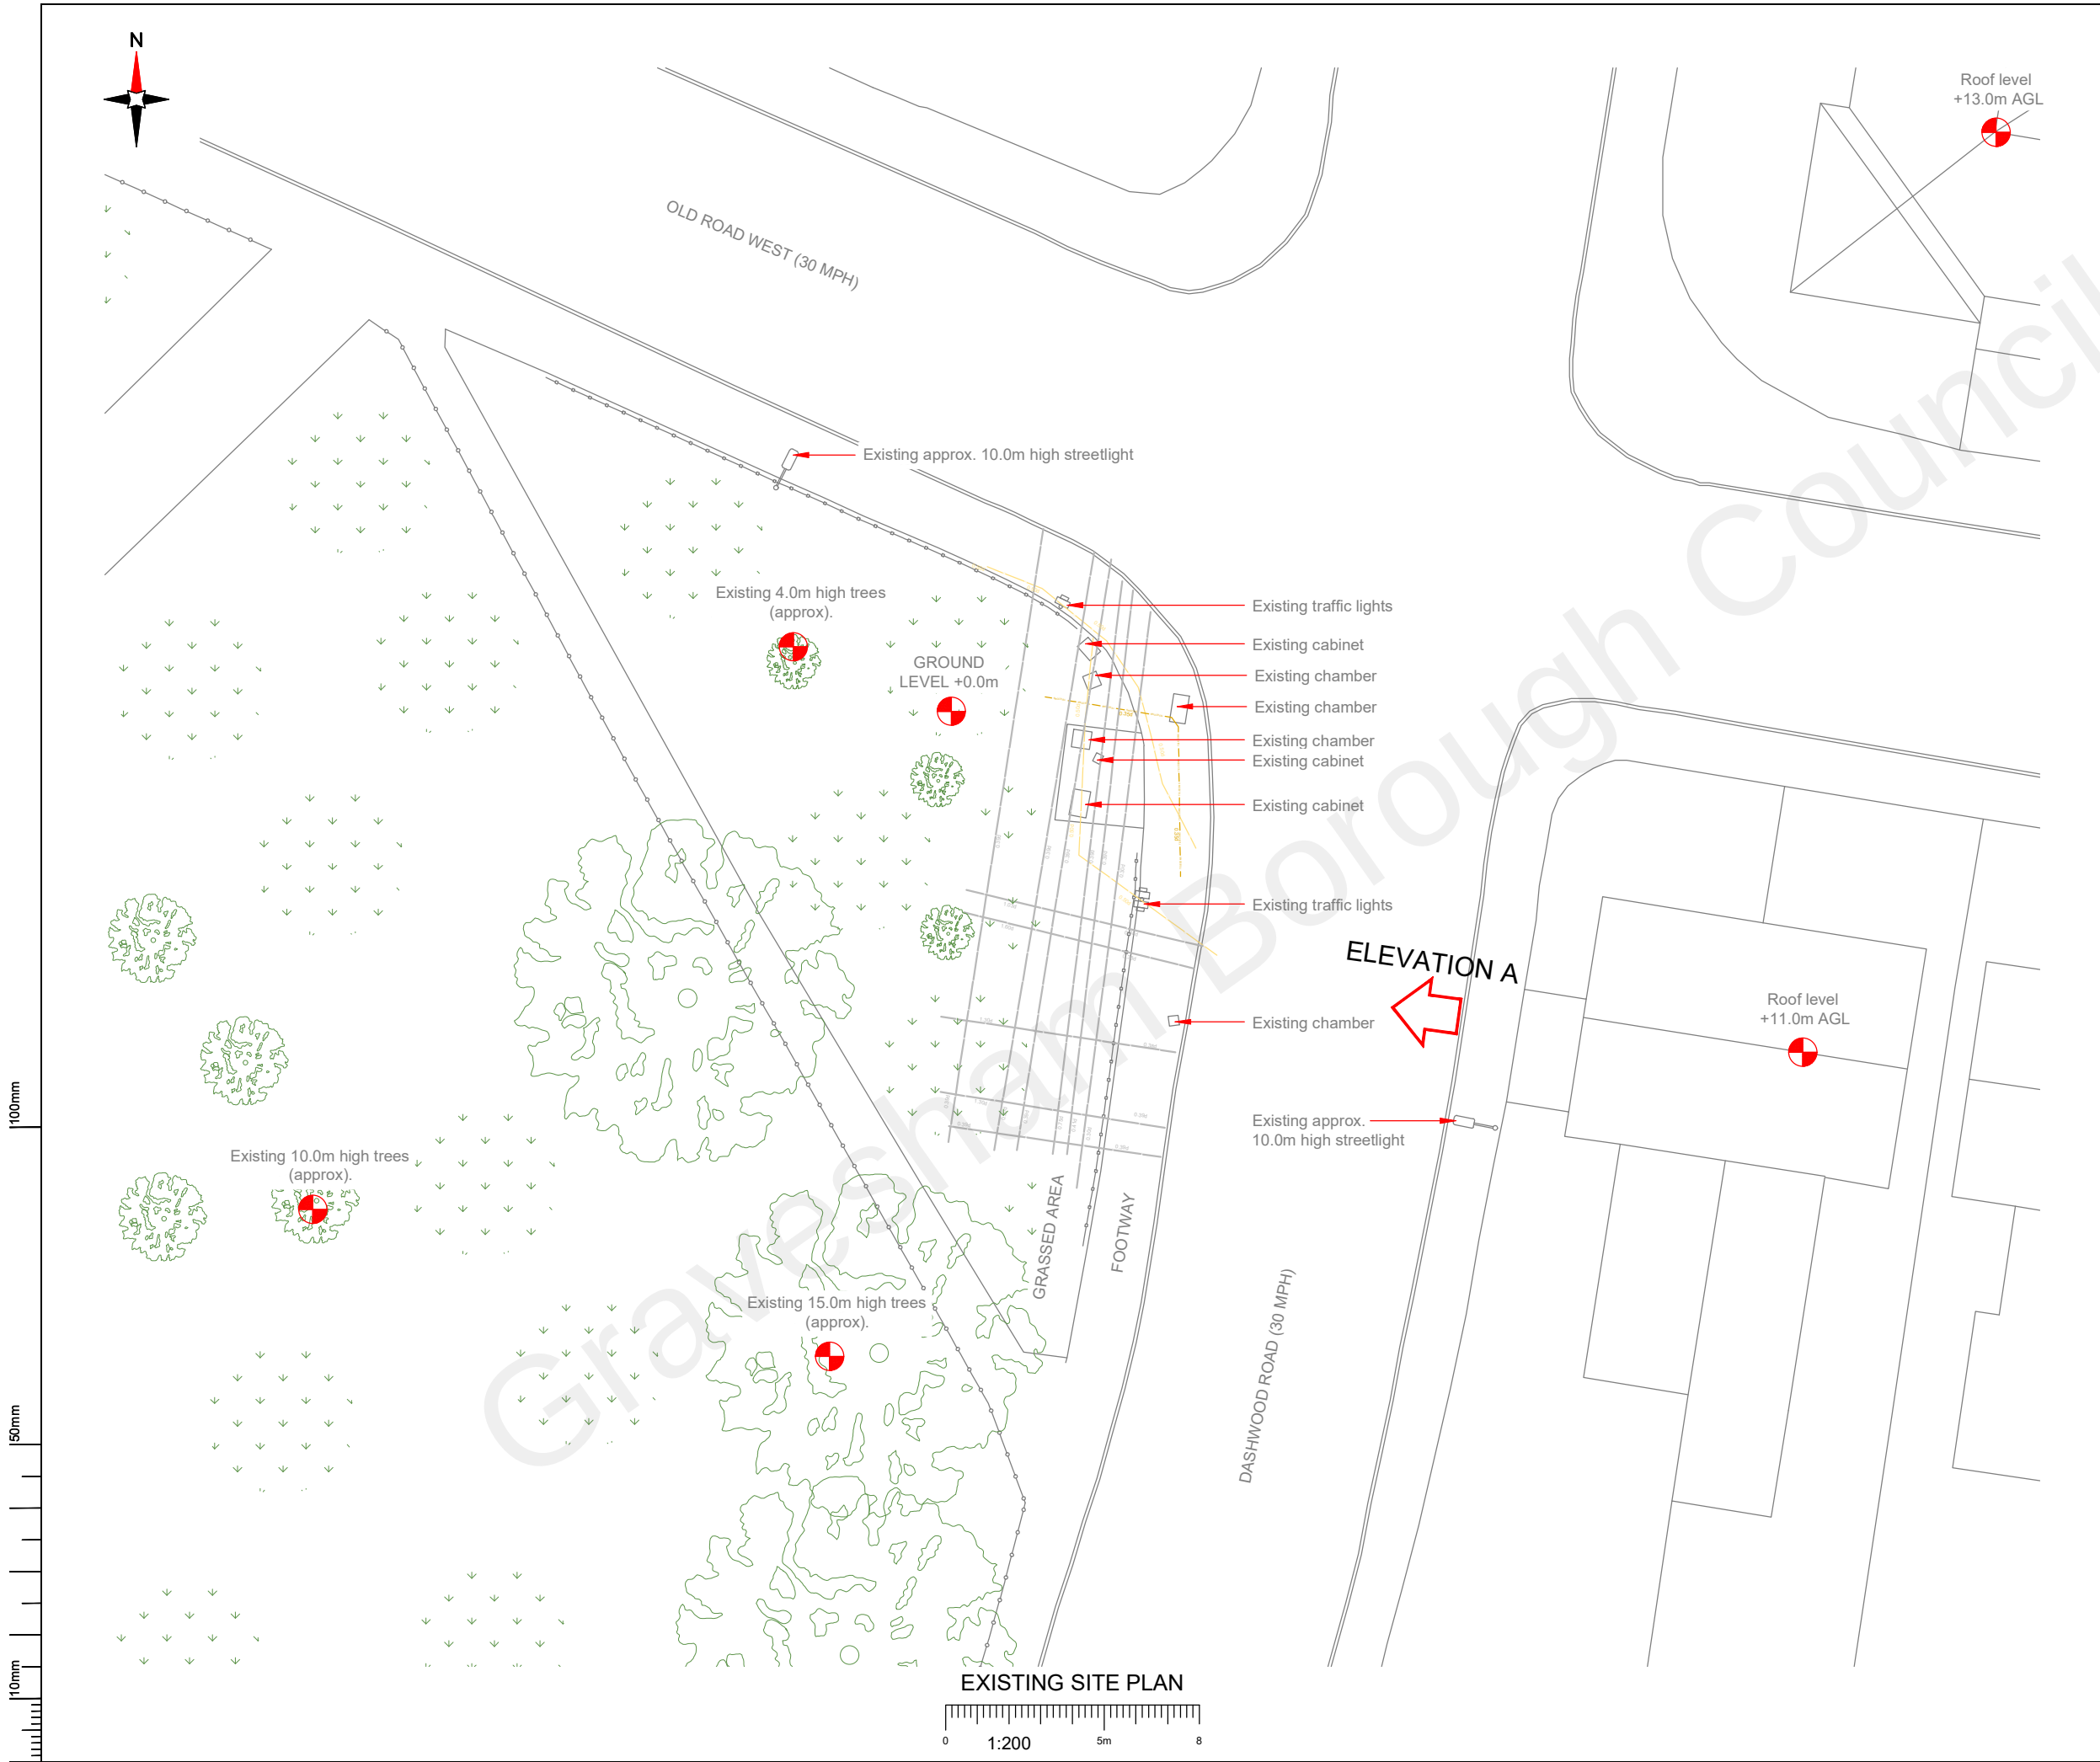

NOTES:

1. ALL DIMENSIONS IN MM UNLESS OTHERWISE NOTED.

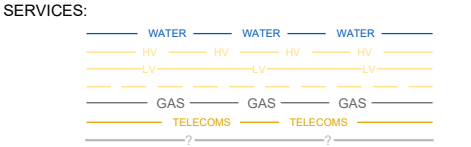

NOTES:

Radar Scan and Stats to be reviewed prior to any build works commencing

Master:	MBNL / EE / H3G:	Project:	Purpose of Issue:	Issue:
M001	H3G	H3G DENSIFICATION STREETWORKS	Planning	A
Date:	24/10/2022	Revision / Upgrade Description:		
Drawn:	CDN	First Issue - Site nomination dated: TBC		
Checked:	J. Glover			
Approved:	J. Glover			



Hutchison 3G UK Limited
Green Park, 450 Longwater Avenue
Reading, RG30 3UR
Tel: 01628 765 000
Fax: 01628 765 001


H3G Base Station Information line:
0845 6043000
Available 8am-8pm Monday to Friday

Design Consultant & Principal Contractor:

Unit E, Madison Place, Northampton Road,
Manchester, M40 5AG
Tel: 0161 785 4500 Fax: 0161 785 4501
Web: www.clarke-telecom.com

Site Name:	DASHWOOD ROAD STREETWORKS		
Site ID:	GVM24757		
Address:	DASHWOOD ROAD, WINDMILL HILL, GRAVESEND, GRAVESHAM, KENT, ENGLAND, DA11 0LW		
Title:	100 EXISTING SITE PLAN		
Project:	H3G DENSIFICATION STREETWORKS		
Purpose of Issue:	PLANNING		
MBNL Cell ID:	GVM087	3UK Cell ID:	DA0738
Master Drawing No:	GVM24757_B35_GA_A		Issue:
			A

100mm
50mm
10mm

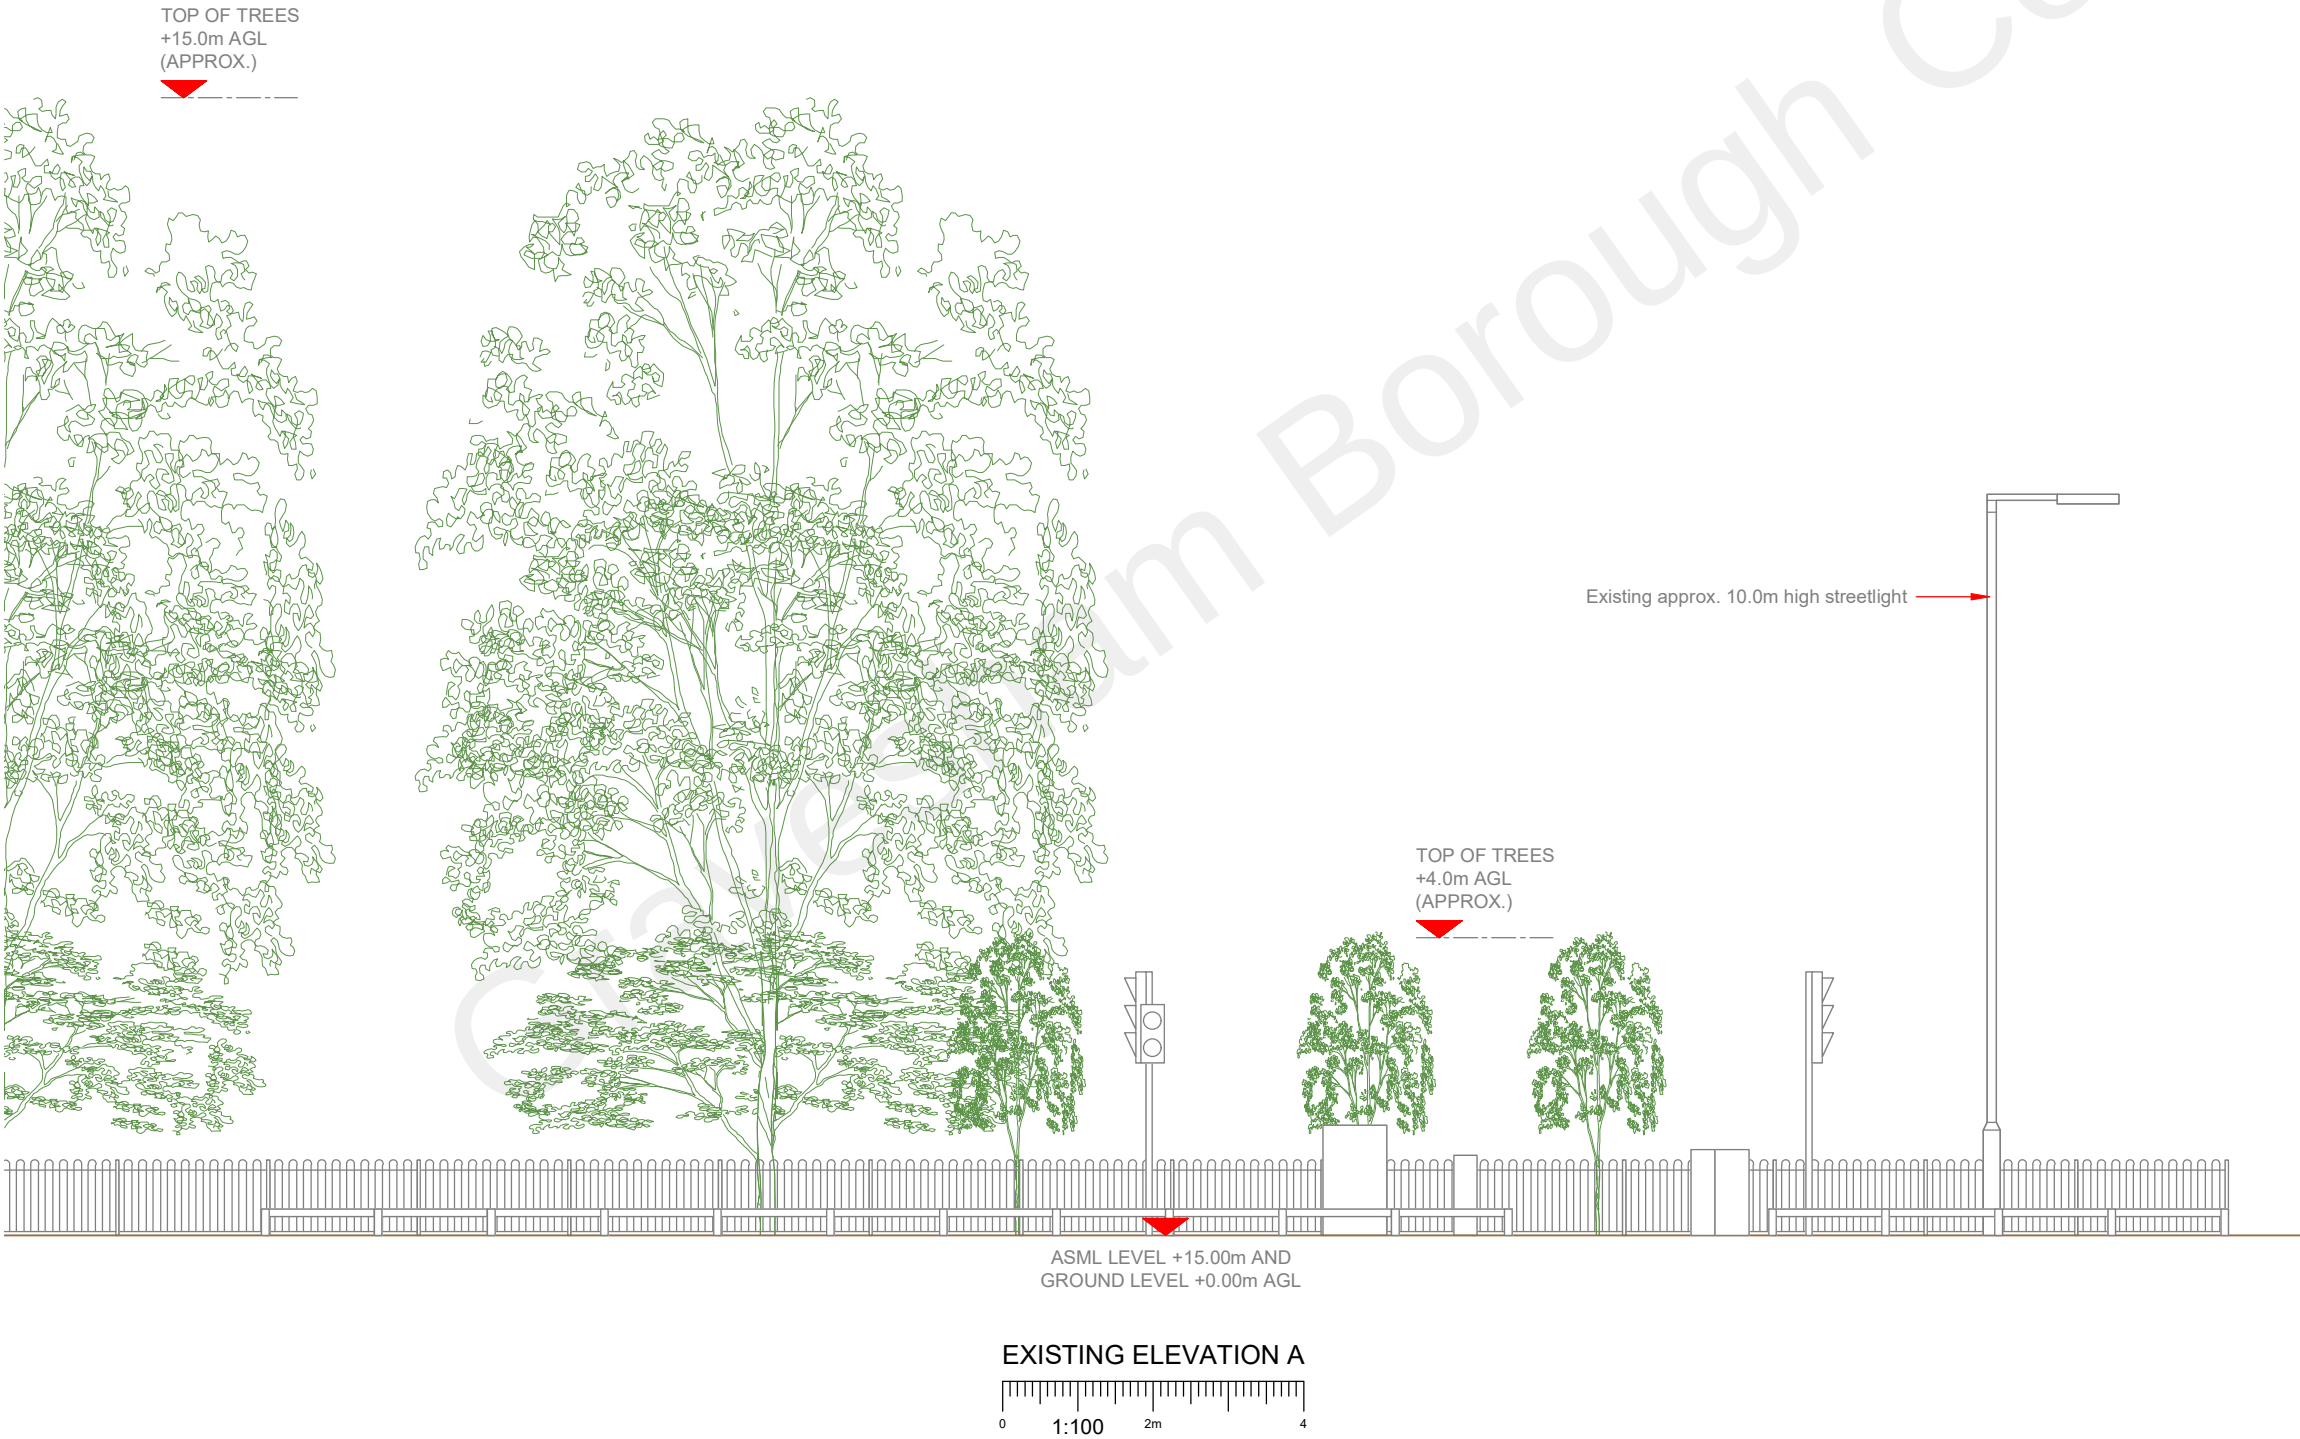

NOTES:
1. ALL DIMENSIONS IN MM UNLESS OTHERWISE NOTED.

Master:	MBNL / EE / H3G:	Project:	Purpose of Issue:	Issue:
M001	H3G	H3G DENSIFICATION STREETWORKS	Planning	A
Date:	24/10/2022	Revision / Upgrade Description:		
Drawn:	CDN	First Issue - Site nomination dated: TBC		
Checked:	J. Glover			
Approved:	J. Glover			



Hutchison 3G UK Limited
Green Park, 450 Longwater Avenue
Reading, RG30 3UR
Tel: 01628 765 000
Fax: 01628 765 001

H3G Base Station Information line:
0845 6043000
Available 8am-8pm Monday to Friday

Design Consultant & Principal Contractor:


Unit E, Madison Place, Northampton Road,
Manchester, M40 5AG
Tel: 0161 785 4500 Fax: 0161 785 4501
Web: www.clarke-telecom.com

Site Name:
DASHWOOD ROAD STREETWORKS

Site ID:
GVM24757

Address:
DASHWOOD ROAD,
WINDMILL HILL,
GRAVESEND,
GRAVESHAM, KENT,
ENGLAND,
DA11 0LW

Title:
150 EXISTING SITE ELEVATION


Project:
H3G DENSIFICATION STREETWORKS

Purpose of Issue:
PLANNING

MBNL Cell ID:	3UK Cell ID:
GVM087	DA0738

Master Drawing No:
GVM24757_B35_GA_A

Issue:
A

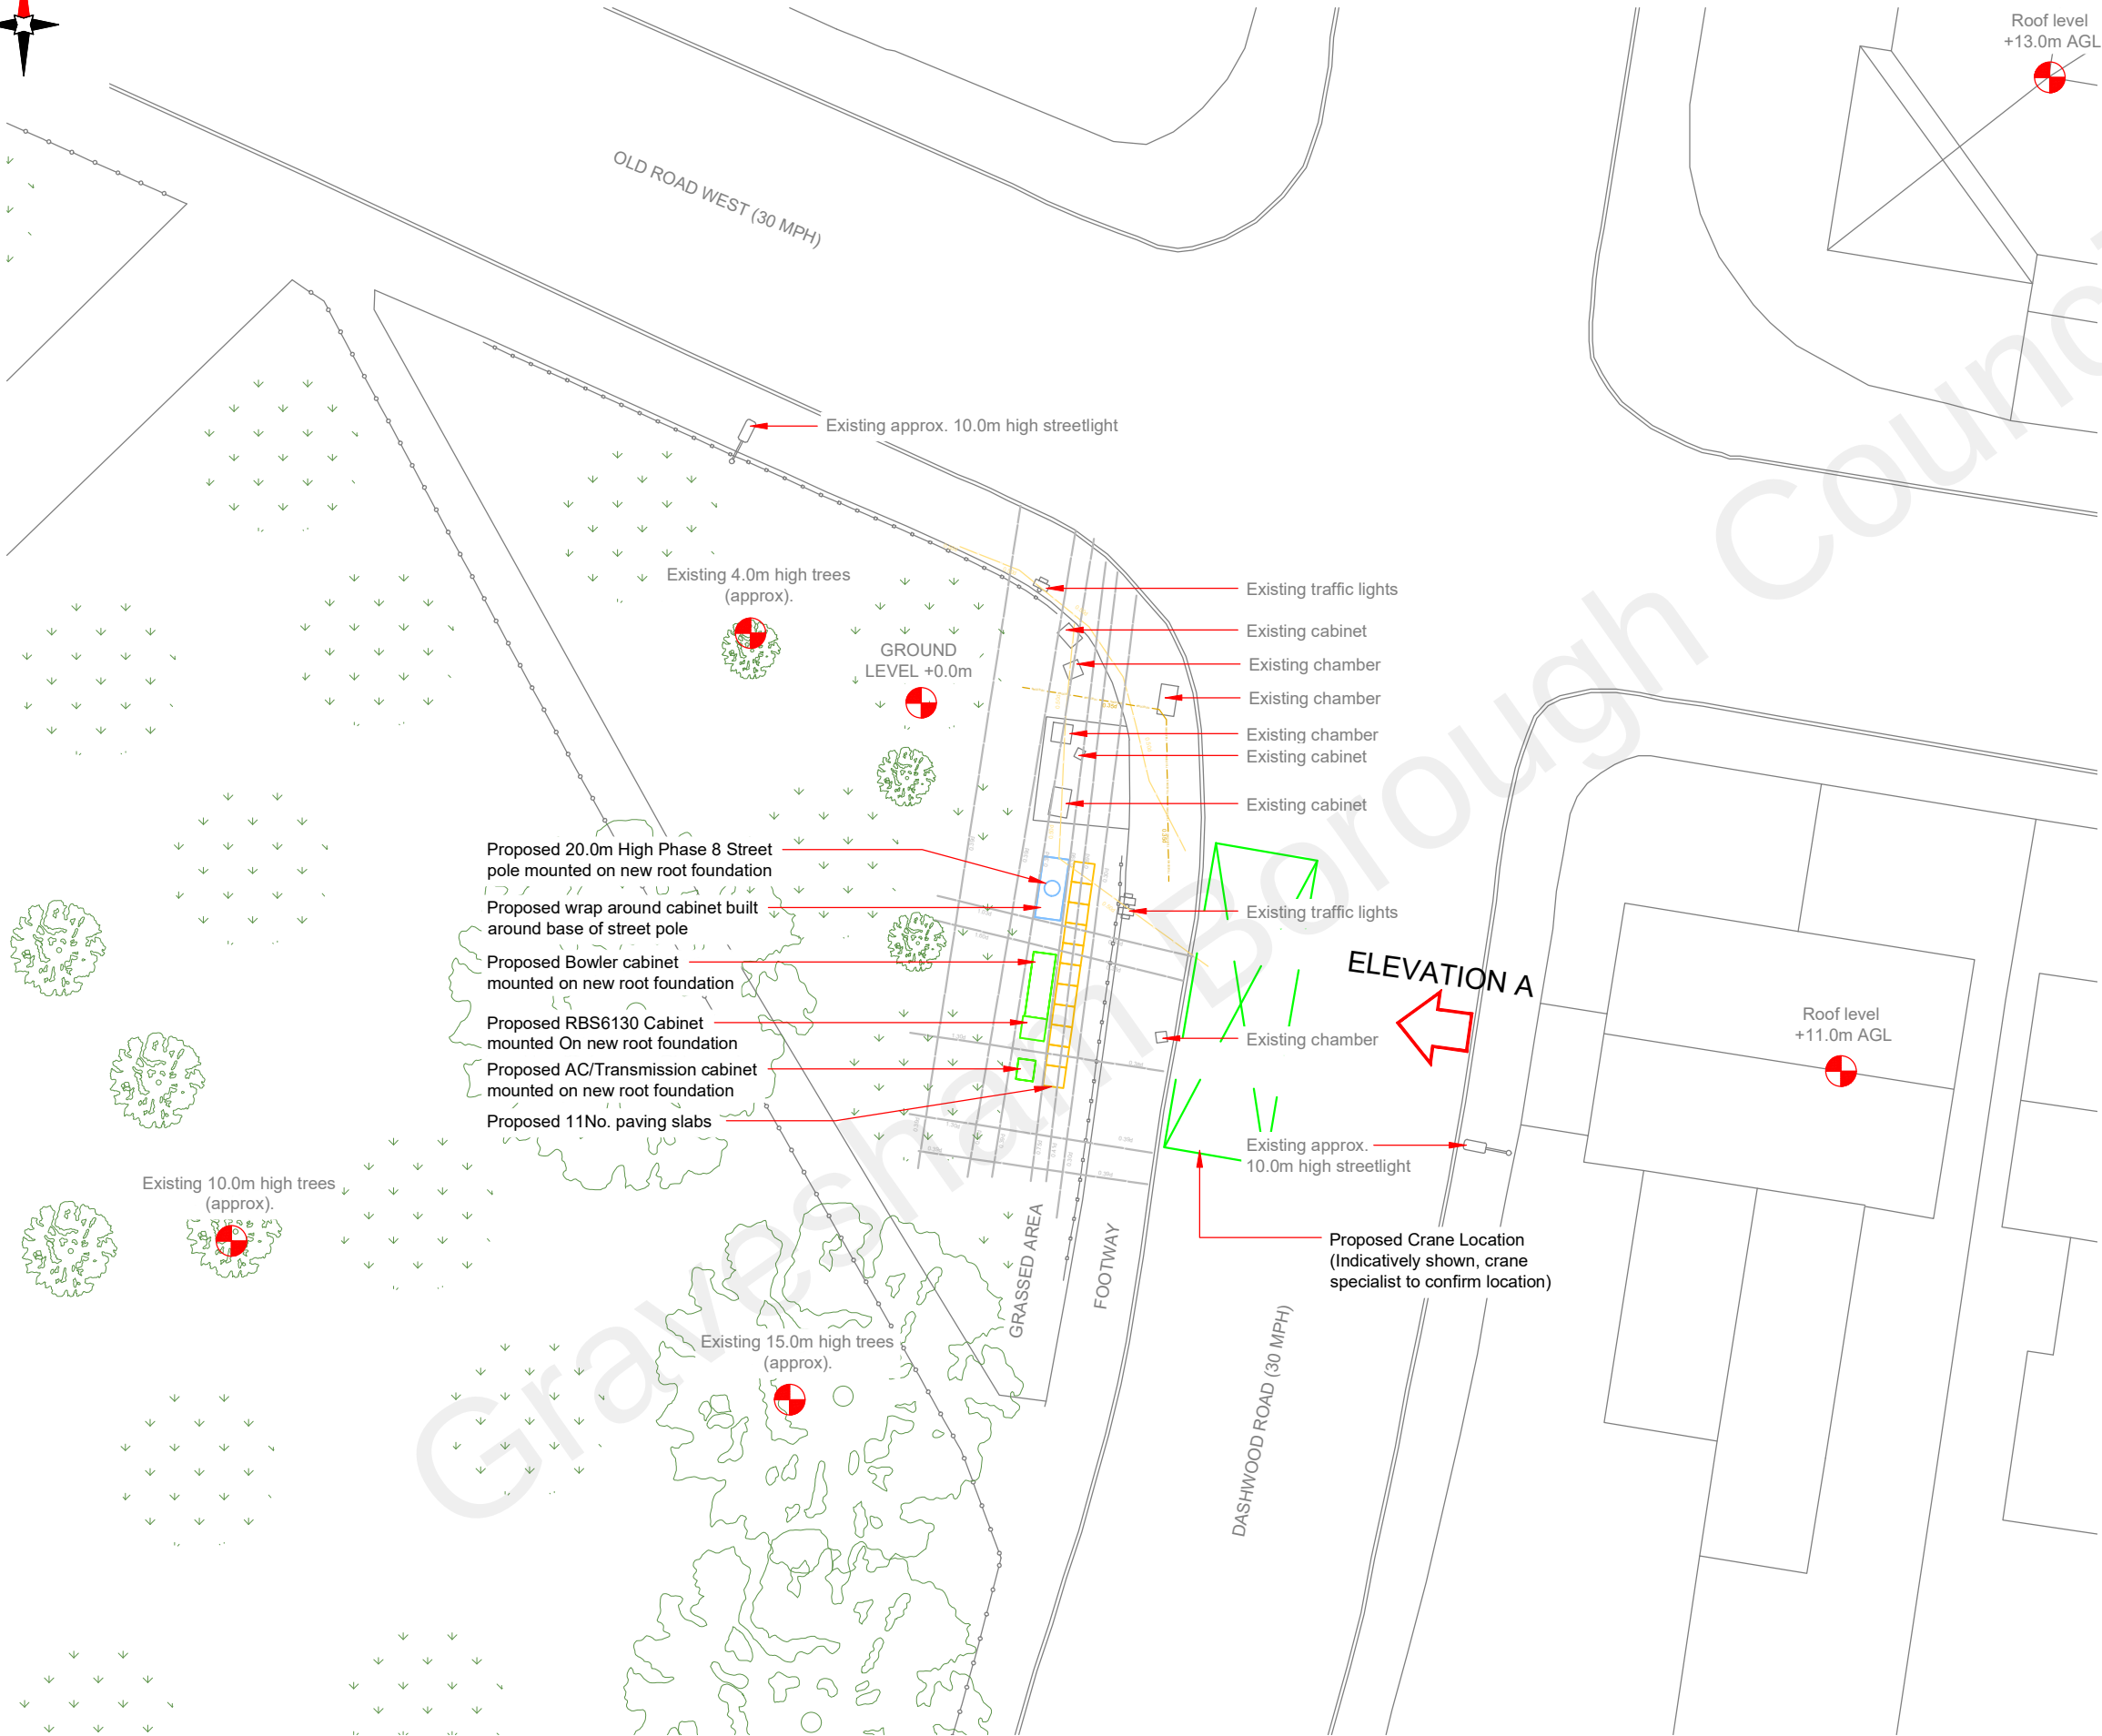


PROPOSED SITE PLAN

0 1:200 5m 8

NOTES:

1. ALL DIMENSIONS IN MM UNLESS OTHERWISE NOTED.

SERVICES:

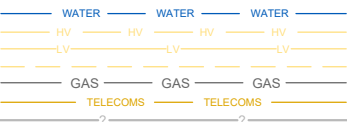

CRANE OR CHERRY PICKER LOCATION:



NOTES:

Radar Scan and Stats to be reviewed prior to any build works commencing

Master:	MBNL / EE / H3G:	Project:	Purpose of Issue:	Issue:
M001	H3G	H3G DENSIFICATION STREETWORKS	Planning	A
Date:	24/10/2022	Revision / Upgrade Description:		
Drawn:	CDN	First Issue - Site nomination dated: TBC		
Checked:	J. Glover			
Approved:	J. Glover			



Hutchison 3G UK Limited
Green Park, 450 Longwater Avenue
Reading, RG30 3UR
Tel: 01628 765 000
Fax: 01628 765 001

H3G Base Station Information line:
0845 6043000
Available 8am-8pm Monday to Friday

Design Consultant & Principal Contractor:



Unit E, Madison Place, Northampton Road,
Manchester, M40 5AG
Tel: 0161 785 4500 Fax: 0161 785 4501
Web: www.clarke-telecom.com

Site Name:
DASHWOOD ROAD STREETWORKS

Site ID:
GVM24757

Address:
DASHWOOD ROAD,
WINDMILL HILL,
GRAVESEND,
GRAVESEND, KENT,
ENGLAND,
DA11 0LW

Title:
210 PROPOSED SITE PLAN



Project:
H3G DENSIFICATION STREETWORKS

Purpose of Issue:
PLANNING

MBNL Cell ID: GVM087	3UK Cell ID: DA0738
-------------------------	------------------------

Master Drawing No: GVM24757_B35_GA_A	Issue: A
---	-------------

100mm
50mm
10mm

 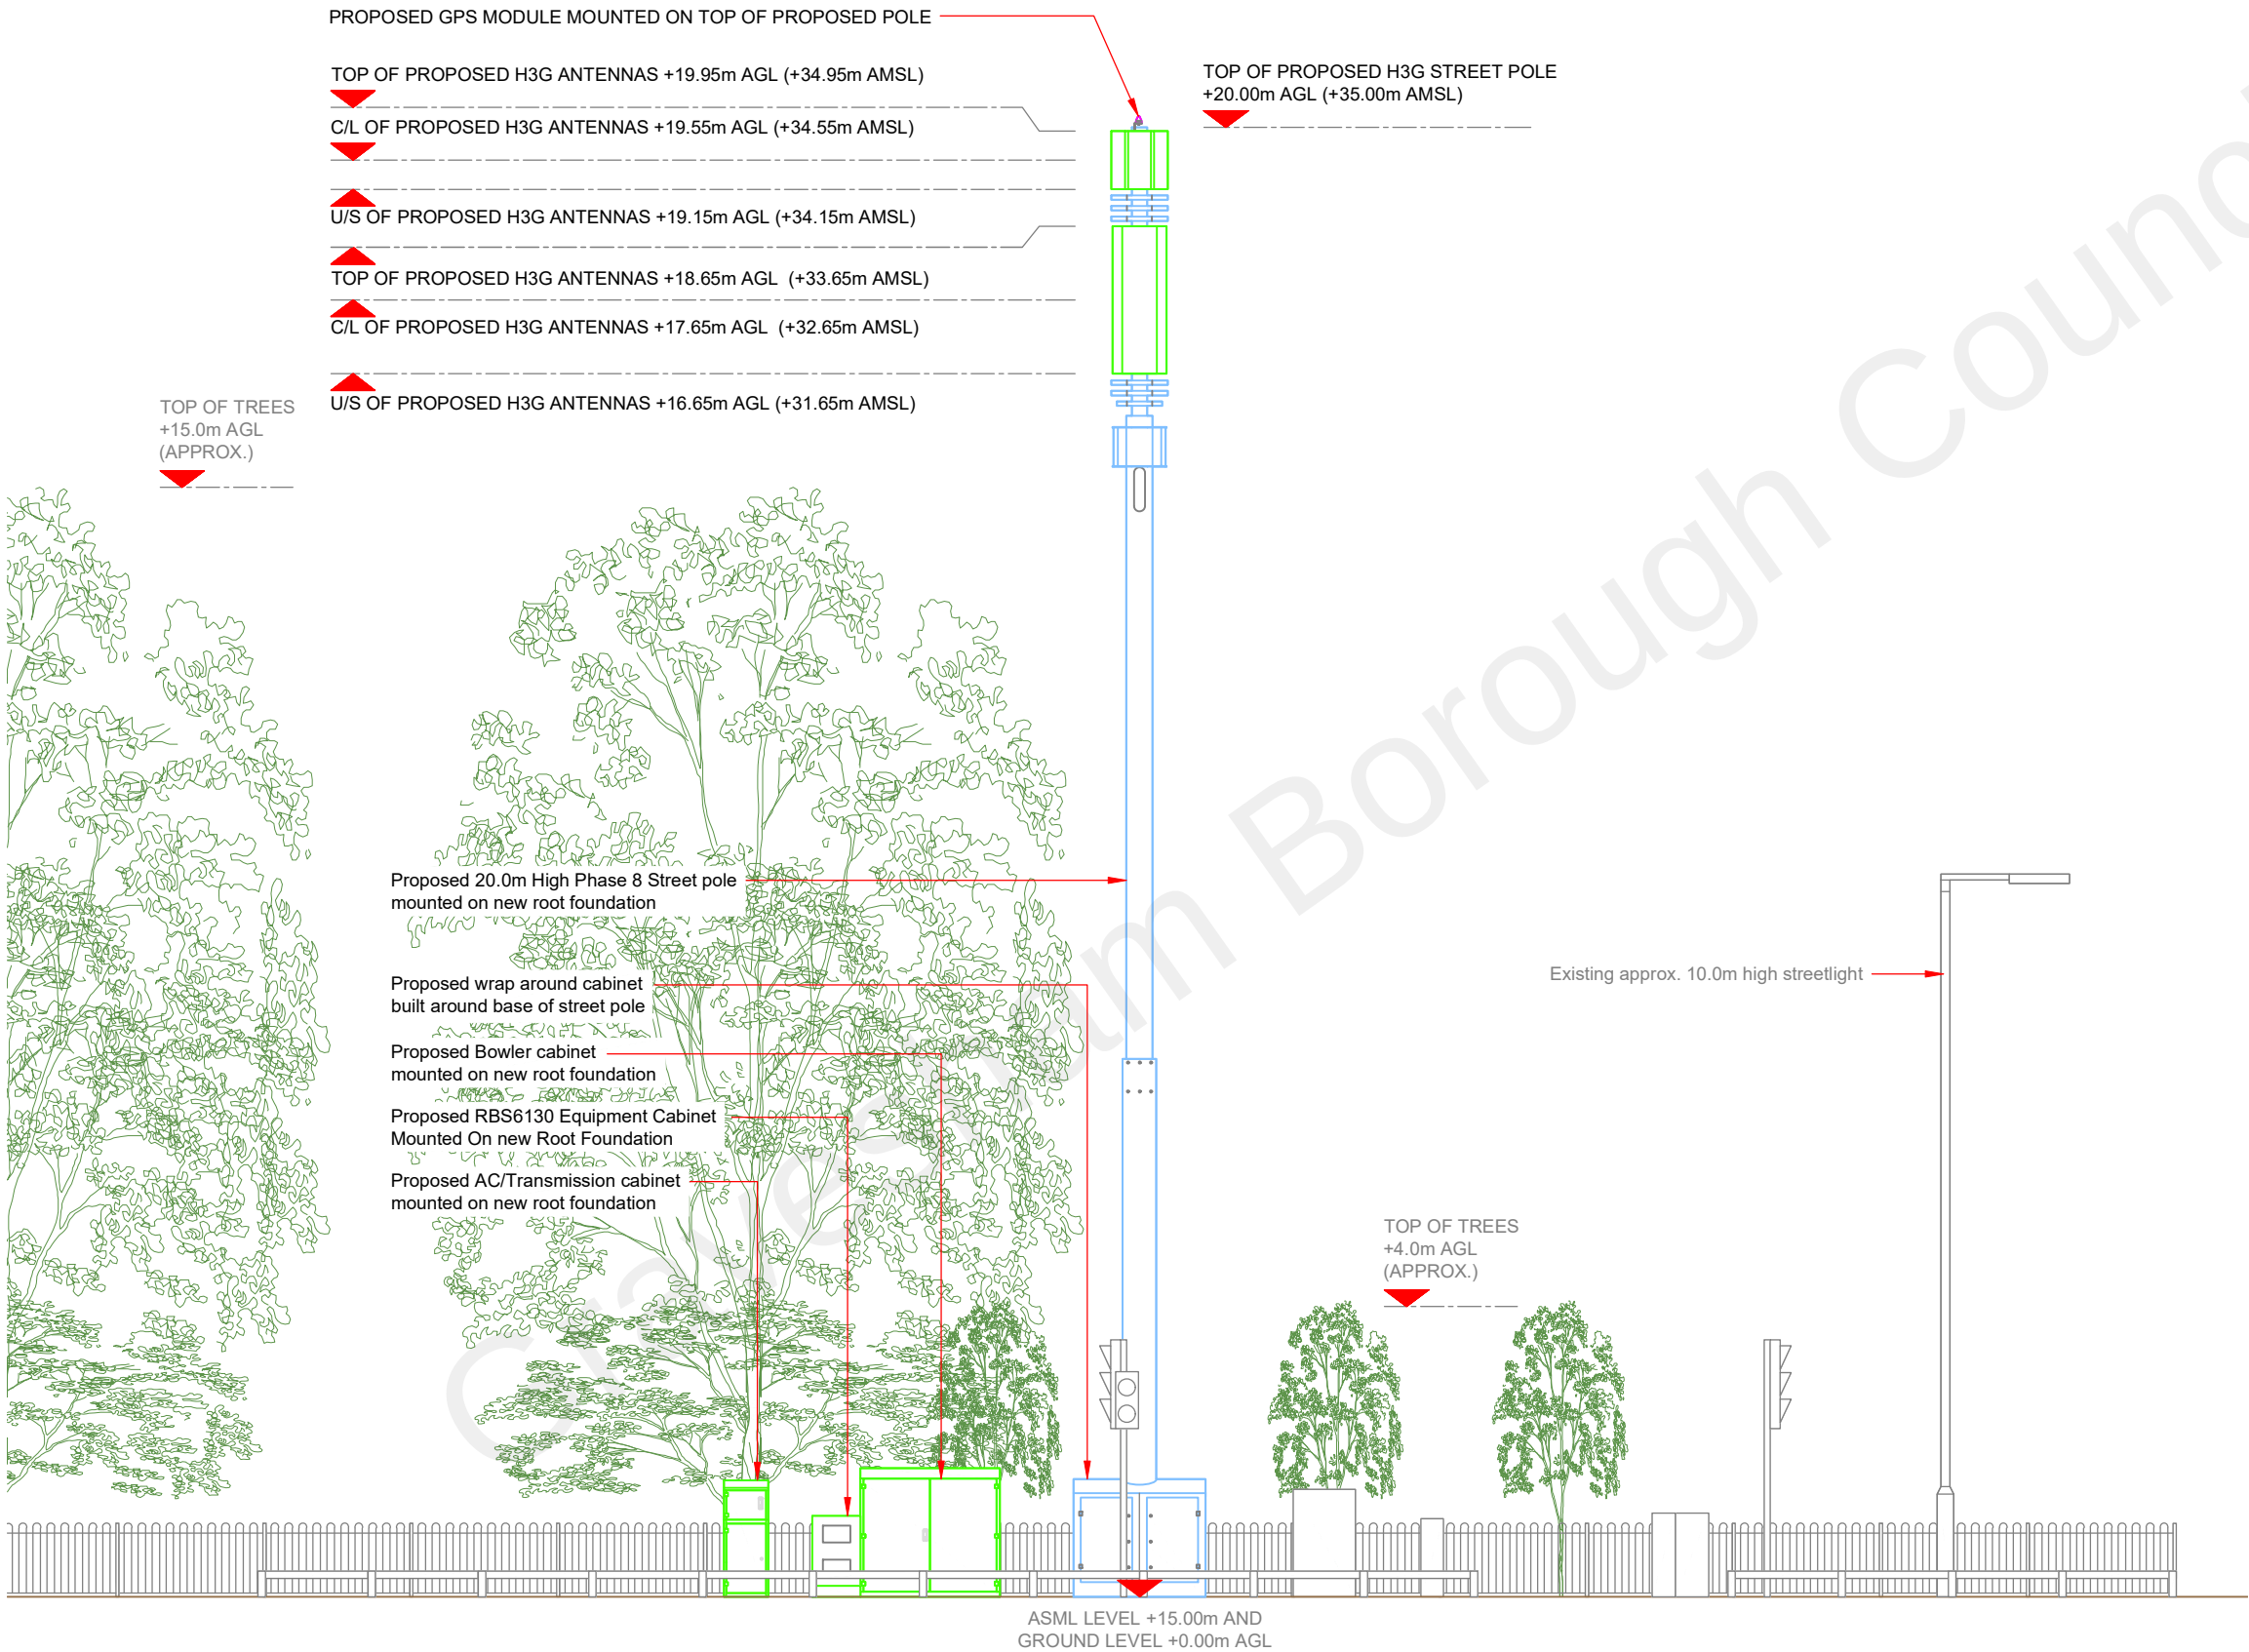

NOTES:

1. ALL DIMENSIONS IN MM UNLESS OTHERWISE NOTED.

Master:	MBNL / EE / H3G:	Project:	Purpose of Issue:	Issue:
M001	H3G	H3G DENSIFICATION STREETWORKS	Planning	A
Date:	24/10/2022	Revision / Upgrade Description:		
Drawn:	CDN	First Issue - Site nomination dated: TBC		
Checked:	J. Glover			
Approved:	J. Glover			

Hutchison 3G UK Limited
Green Park, 450 Longwater Avenue
Reading, RG30 3UR
Tel: 01628 765 000
Fax: 01628 765 001

H3G Base Station Information line:
0845 6043000
Available 8am-8pm Monday to Friday

Design Consultant & Principal Contractor:

Unit E, Madison Place, Northampton Road,
Manchester, M40 5AG
Tel: 0161 785 4500 Fax: 0161 785 4501
Web: www.clarke-telecom.com

Site Name:

DASHWOOD ROAD STREETWORKS

Site ID:

GVM24757

Address:

DASHWOOD ROAD,
WINDMILL HILL,
GRAVESEND,
GRAVESHAM, KENT,
ENGLAND,
DA11 0LW

Title:

260 PROPOSED ELEVATION

Project:

H3G DENSIFICATION STREETWORKS

Purpose of Issue:

PLANNING

MBNL Cell ID:	3UK Cell ID:
GVM087	DA0738

Master Drawing No:

GVM24757_B35_GA_A

Issue:

A