


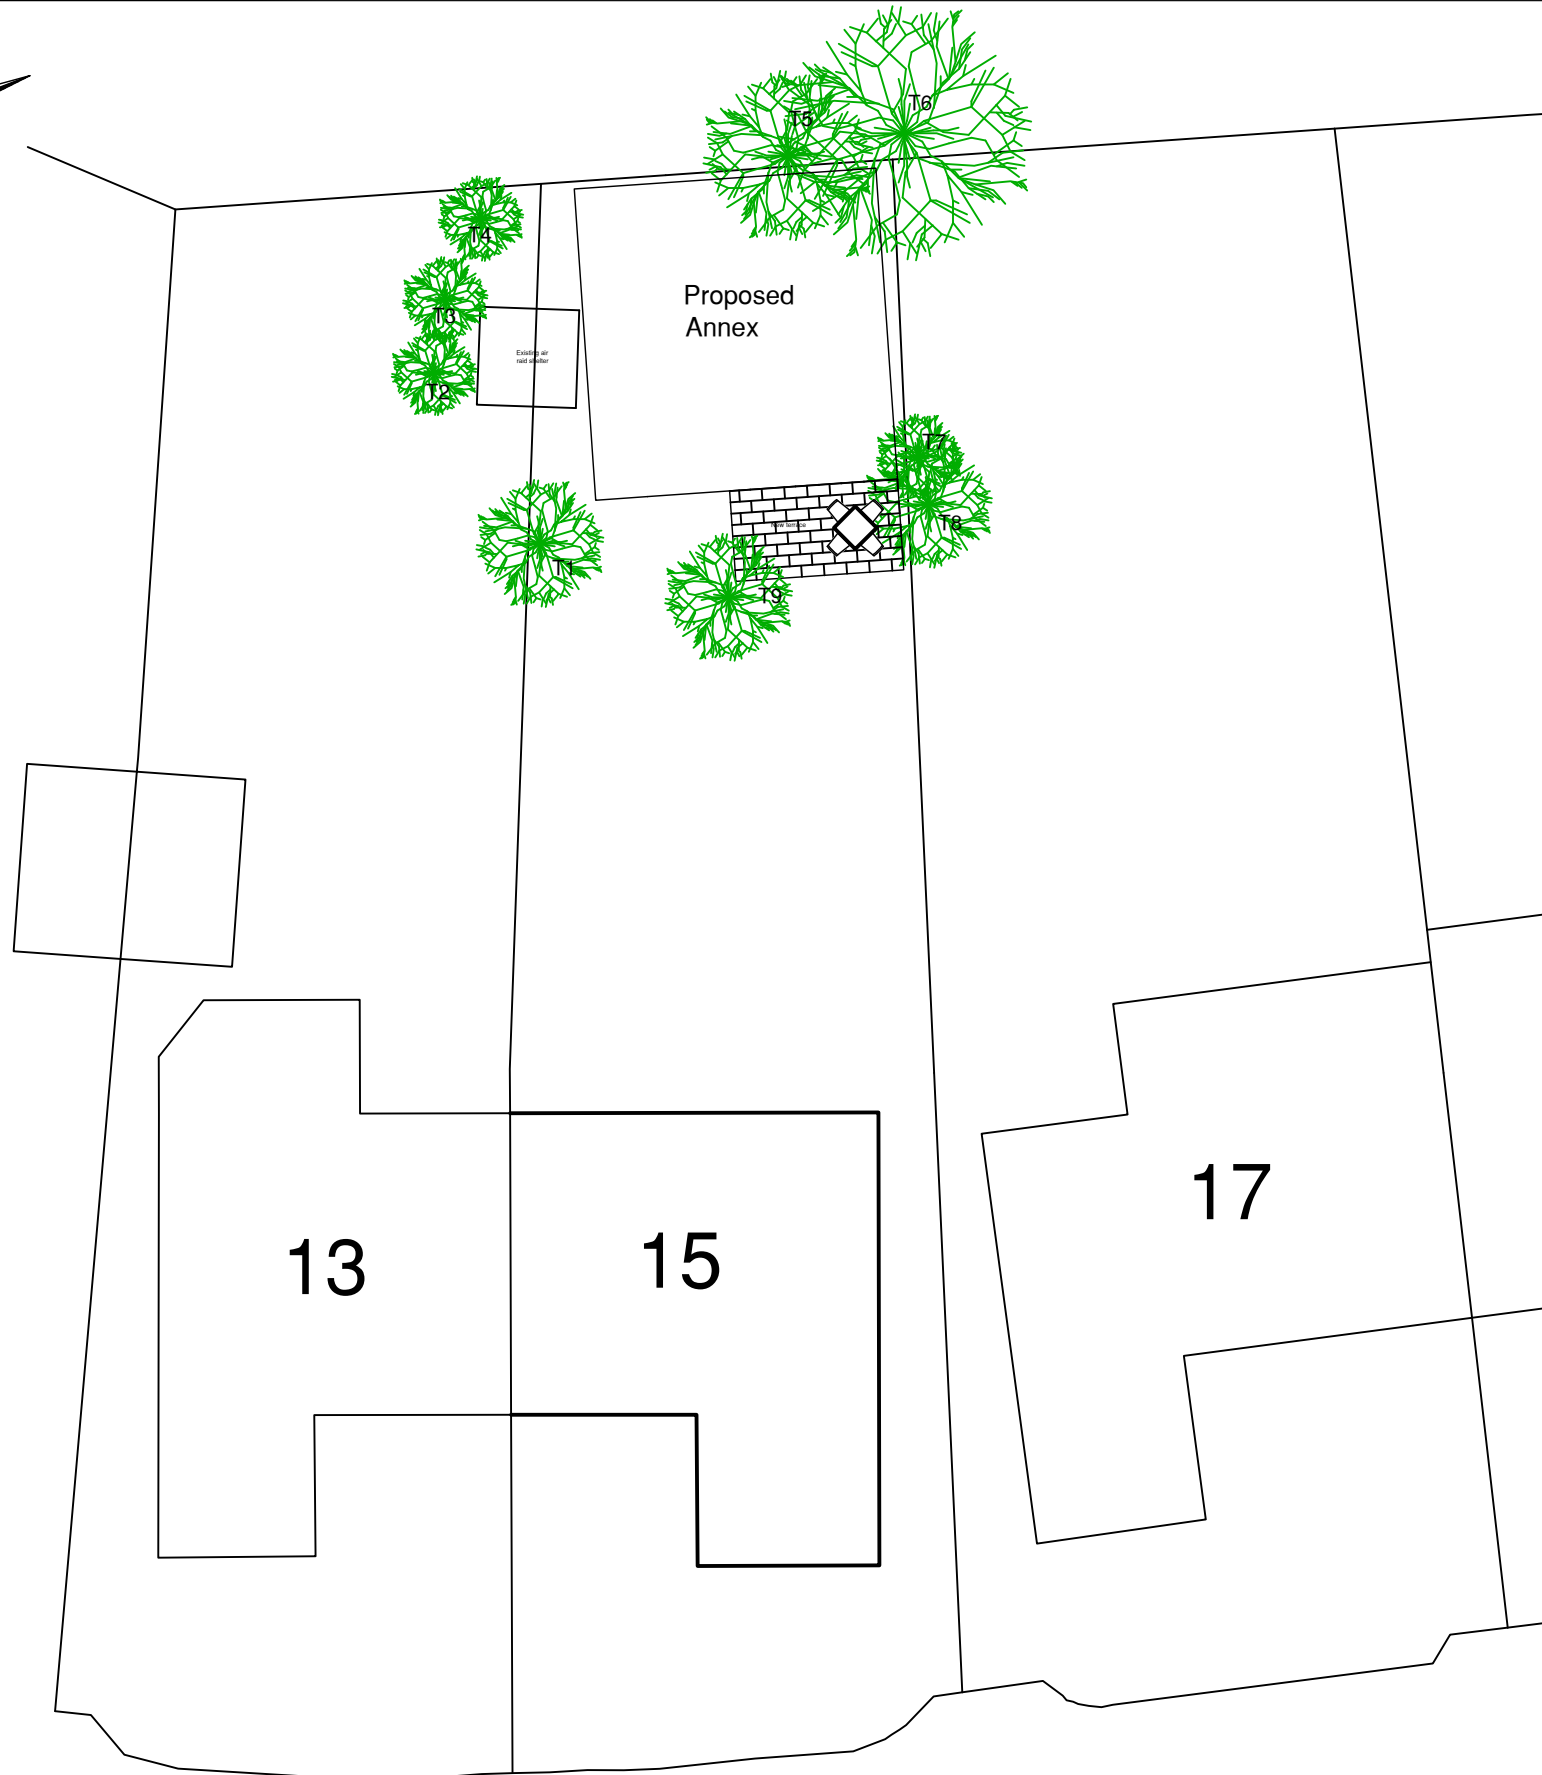

A diagram of a rectangular field. The top horizontal side is labeled "5 m" with arrows indicating the length. Below the field is a scale bar labeled "Scale" and "Metres" with markings for 1, 2, 3, and 4.

This drawing is the copyright of the Client and cannot be reproduced in any form without express consent. Written and scaled dimensions to be checked on site, any discrepancies reported prior to work commencing.

IF IN DOUBT PLEASE ASK

REVISIONS

[illegible]

PROJECT

15 The Rise Gravesend

CLIENT

Mrs N.Osborne

T I T L E

Proposed Site Plan

DATE Nov 21

S C A L E (A3 Size)
1:200

DRAWING NUMBER
TR/003

REVISION