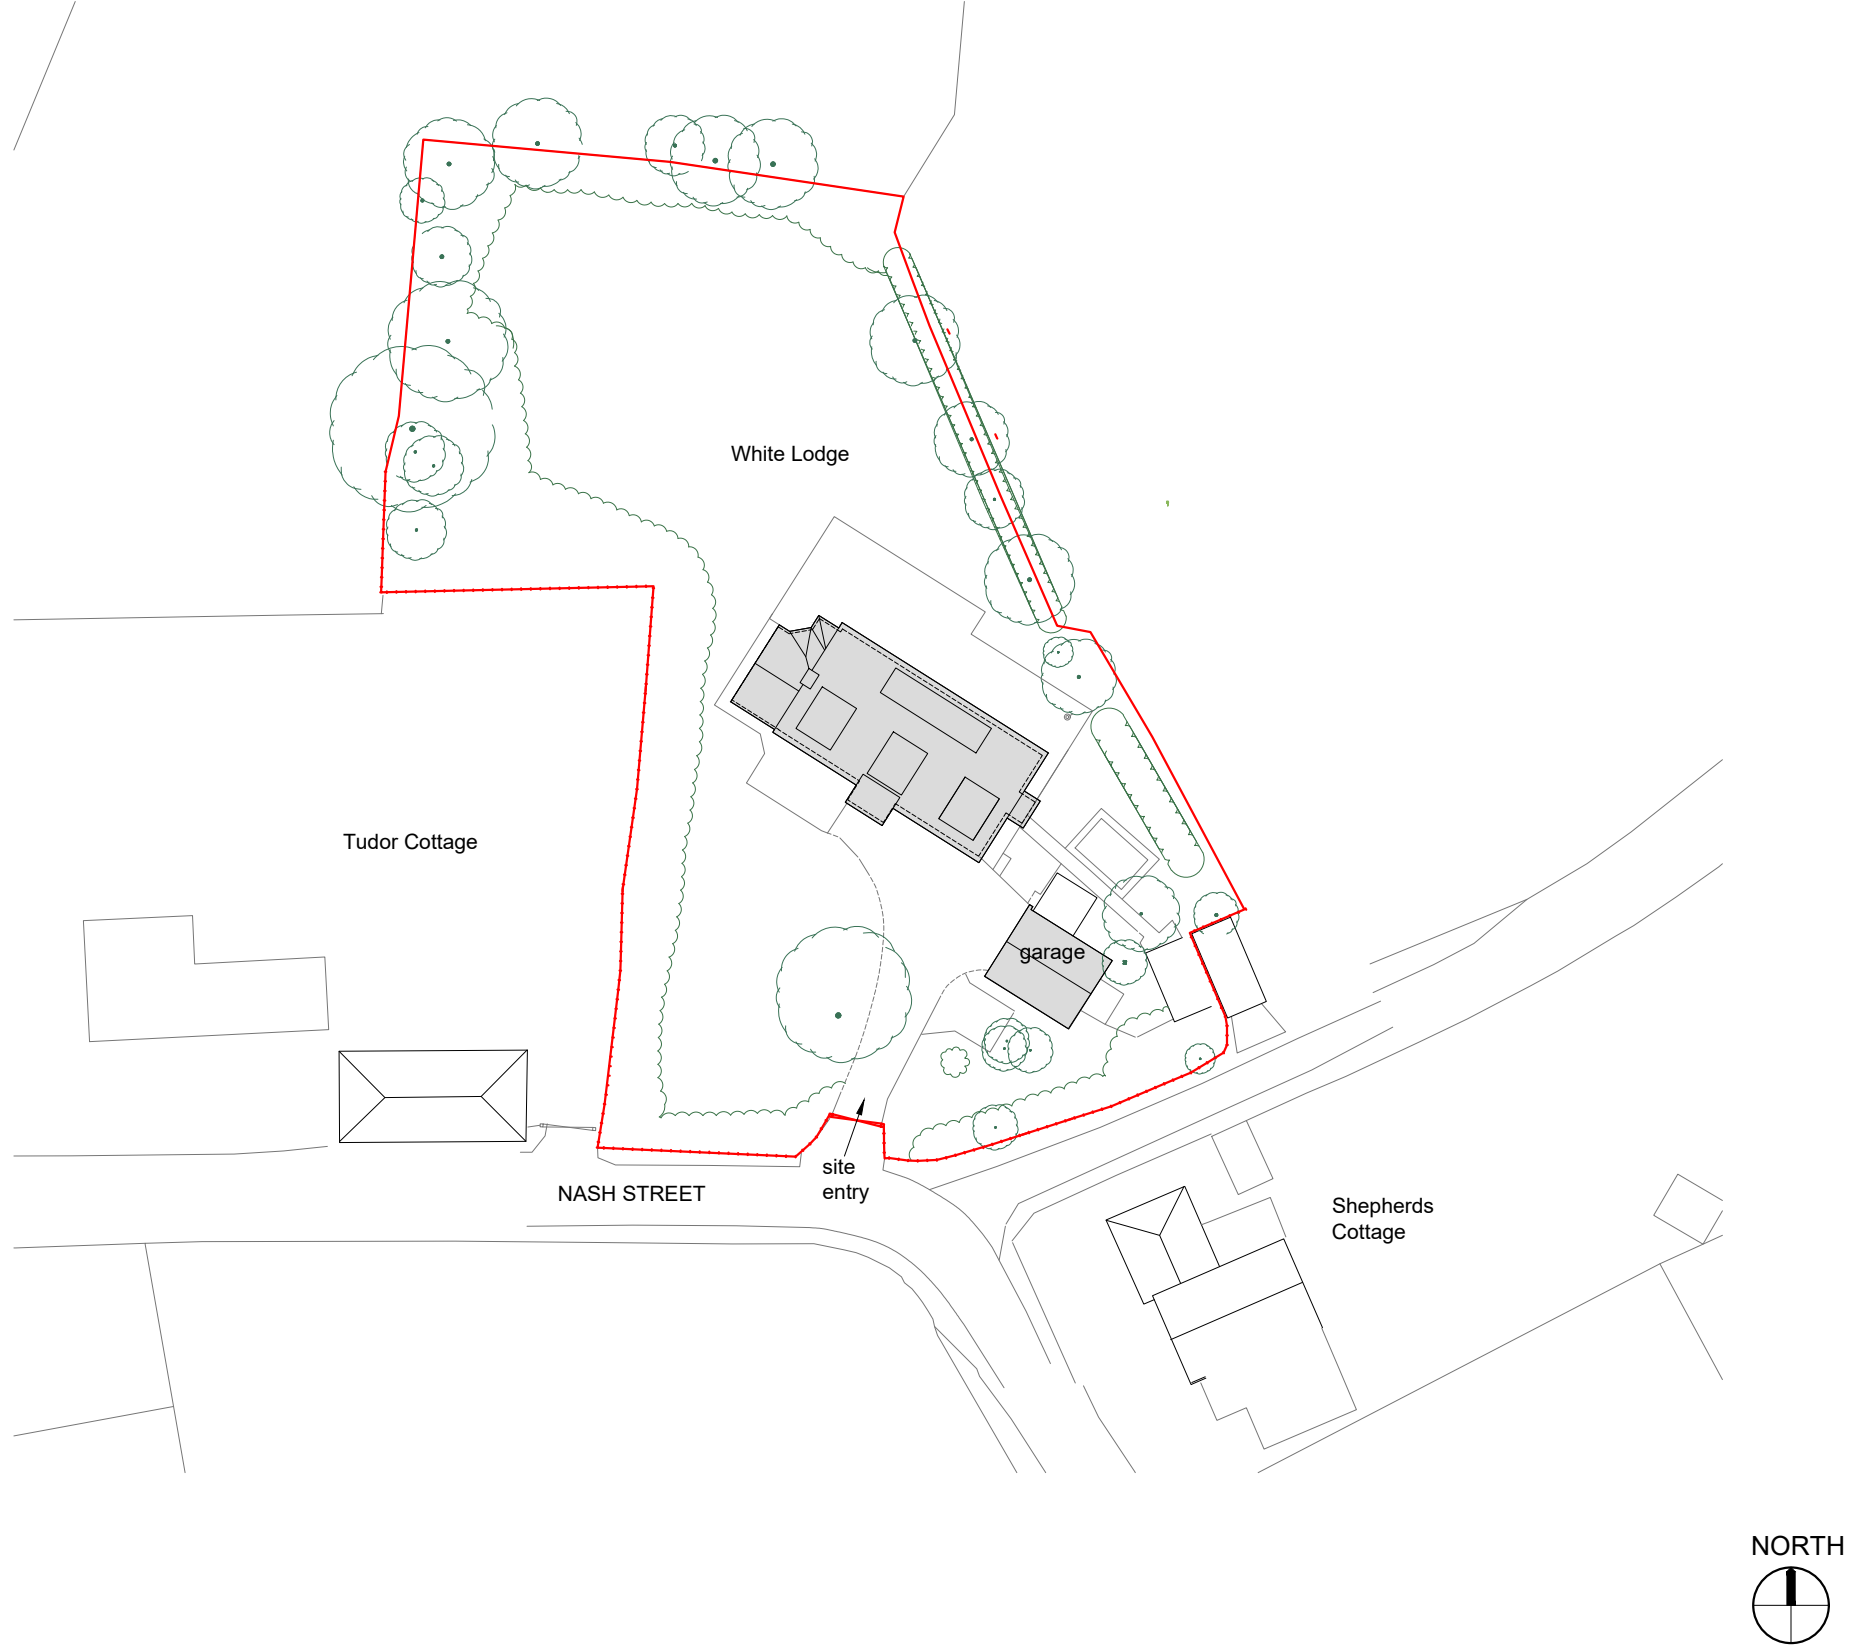


Revisions	Description	Date
-	Initial issue	25/04/24

1. Do not scale from drawing
2. To be read in conjunction with specifications and schedules
3. All dimensions and notations are indicative and must be checked on site before purchasing or manufacturing any item or component
4. The architect or CA must be notified of any discrepancies immediately
5. The status of this drawing indicates its purpose and it should not be used for any other reason

FC ARCHITECTS

www.fcarchitects.co.ukt: 0207 3286 5617

Project	Status	Scale
White Lodge	Planning	1:500
Title	Paper	
Existing Site Plan	A3	
Drg No.	Revision	
WL Site Plan	-	