

▽ +83.29 m
RIDGE

▽ +79.03 m
FIRST FLOOR



▽ +76.15 m
GROUND FLOOR




SIDE (WEST) ELEVATION



SIDE (EAST) ELEVATION

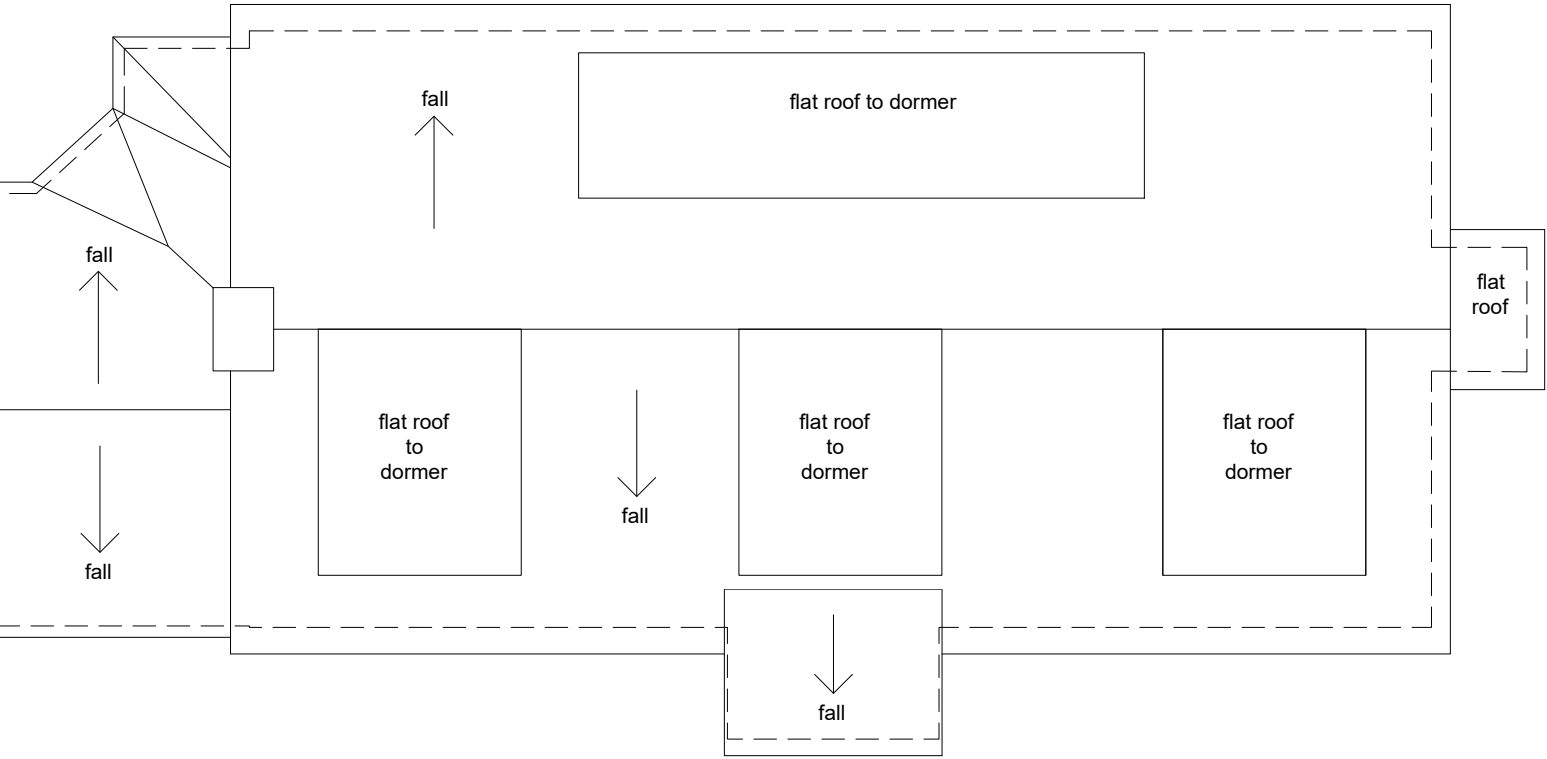 

ROOF PLAN

 

1. Do not scale from drawing
2. To be read in conjunction with specifications and schedules
3. All dimensions and notations are indicative and must be checked on site before purchasing or manufacturing any item or component
4. The architect or CA must be notified of any discrepancies immediately
5. The status of this drawing indicates its purpose and it should not be used for any other reason

Revisions
-

Description	Date
Initial issue	25/04/24

FC ARCHITECTS
www.fcarchitects.co.uk t: 0207 3286 5617

Project North Lodge	Status Planning	Scale 1:100
Title Existing side elevations& roof plan	Paper A3	Revision -
Drg No. WL PA EX03		