




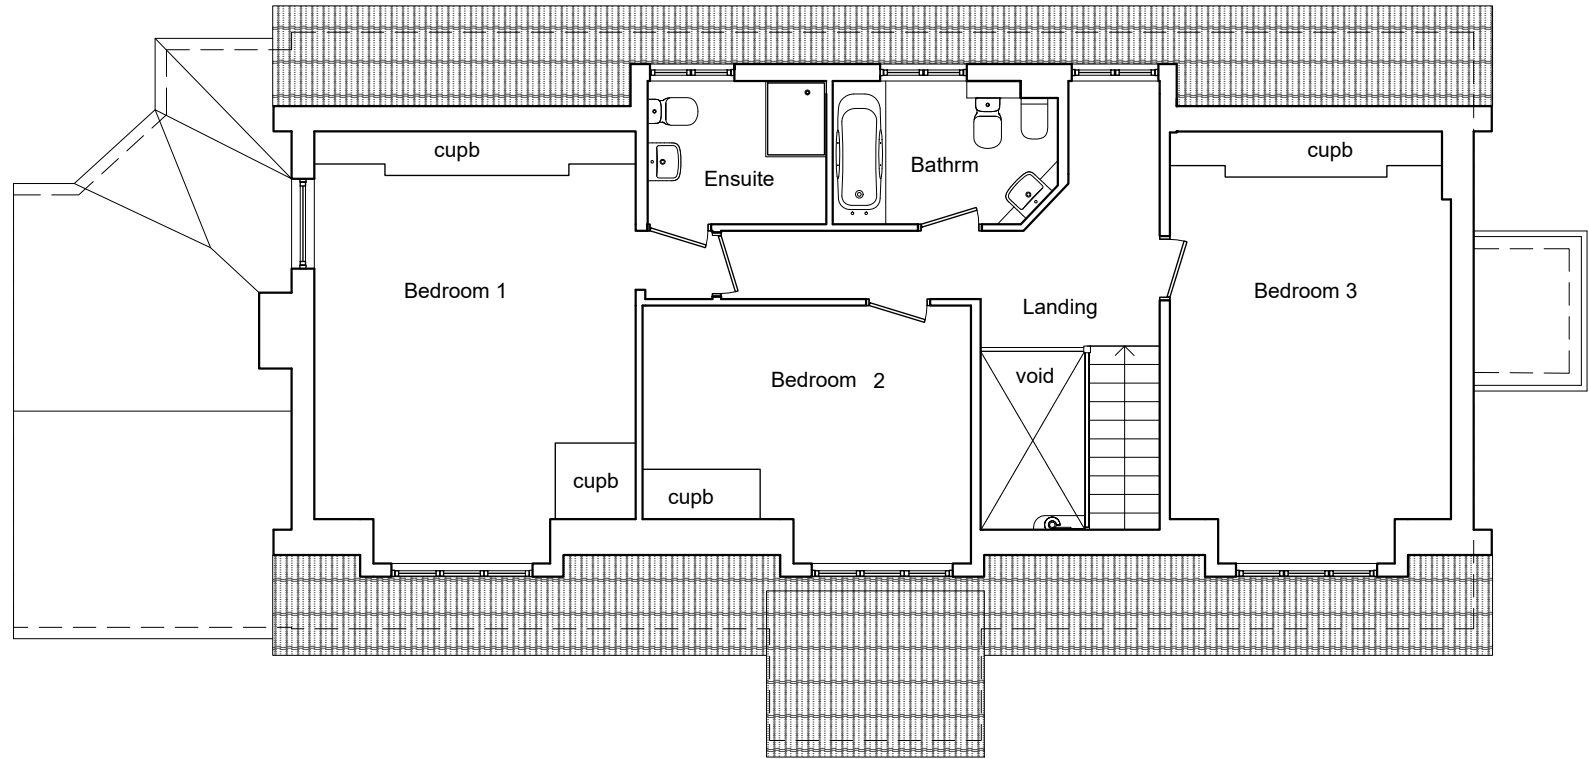

FIRST FLOOR

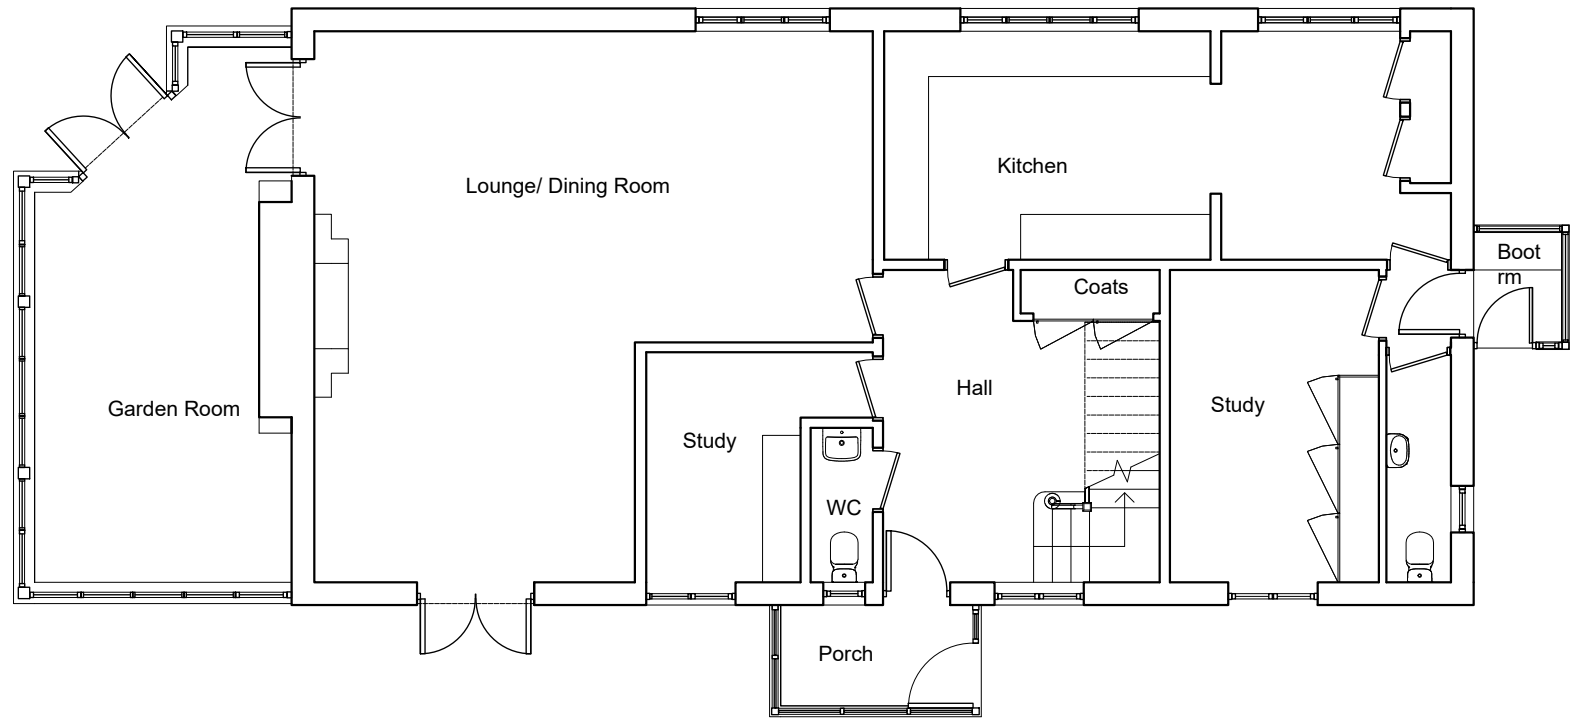

GROUND FLOOR

 

Revisions	Description	Date
-	Initial issue	25/04/24

1. Do not scale from drawing
2. To be read in conjunction with specifications and schedules
3. All dimensions and notations are indicative and must be checked on site before purchasing or manufacturing any item or component
4. The architect or CA must be notified of any discrepancies immediately
5. The status of this drawing indicates its purpose and it should not be used for any other reason

FC ARCHITECTS

www.fcarchitects.co.uk t: 0207 3286 5617

Project White Lodge	Status Planning	Scale 1:100
Title Existing Floor Plans		Paper A3
Drg No. WL PA EX 01		Revision -