

▽ +83.29 m
RIDGE

▽ +79.03 m
FIRST FLOOR

▽ +76.15 m
GROUND FLOOR




FRONT (SOUTH) ELEVATION


▽ +83.29 m
RIDGE

▽ +79.03 m
FIRST FLOOR

▽ +76.15 m
GROUND FLOOR

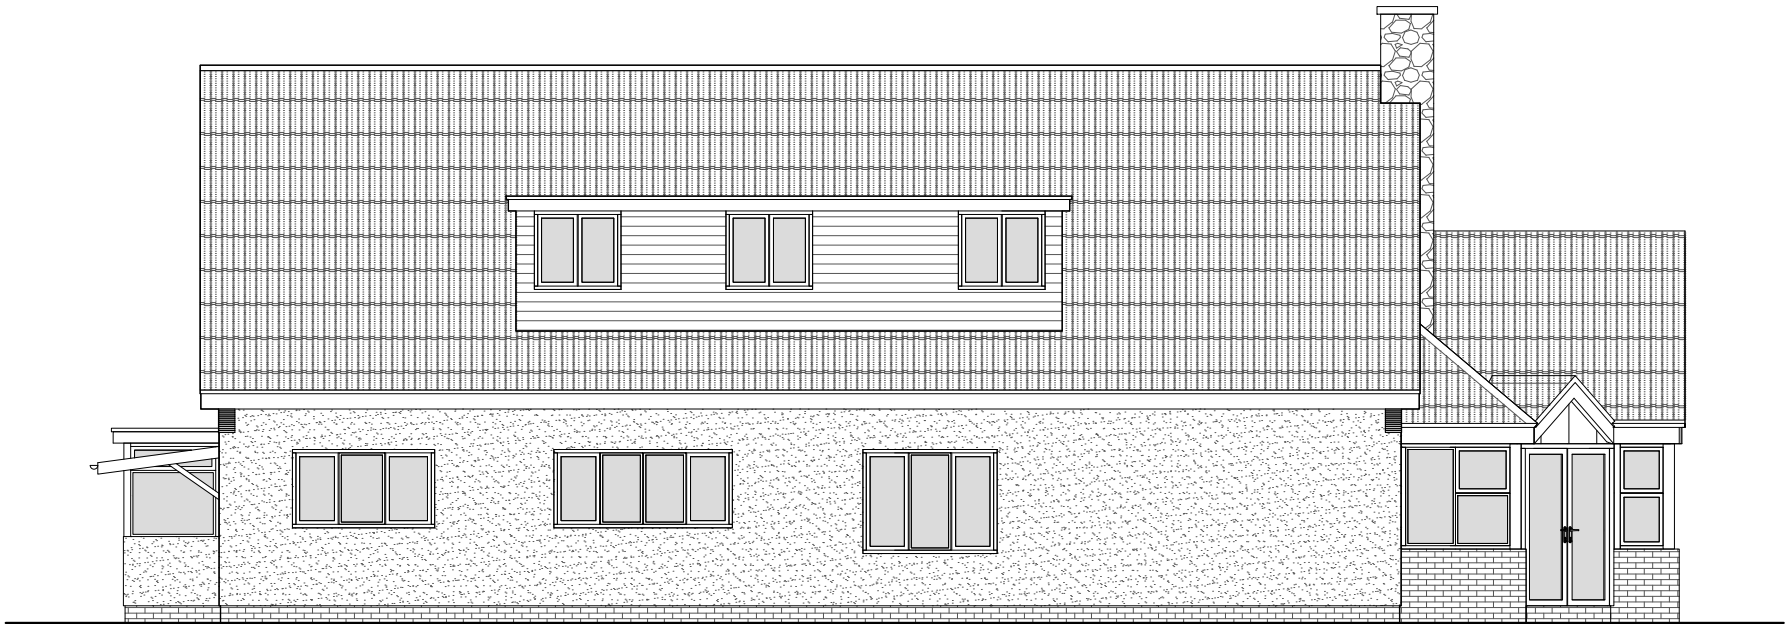

REAR (NORTH) ELEVATION

 

Revisions	Description	Date
-	Initial issue	25/04/24

1. Do not scale from drawing
2. To be read in conjunction with specifications and schedules
3. All dimensions and notations are indicative and must be checked on site before purchasing or manufacturing any item or component
4. The architect or CA must be notified of any discrepancies immediately
5. The status of this drawing indicates its purpose and it should not be used for any other reason

FC ARCHITECTS
www.fcarchitects.co.uk t: 0207 3286 5617

Project North Lodge	Status Planning	Scale 1:100
Title Existing front & rear elevations		Paper A3
Drg No. WL PA EX02		Revision -