


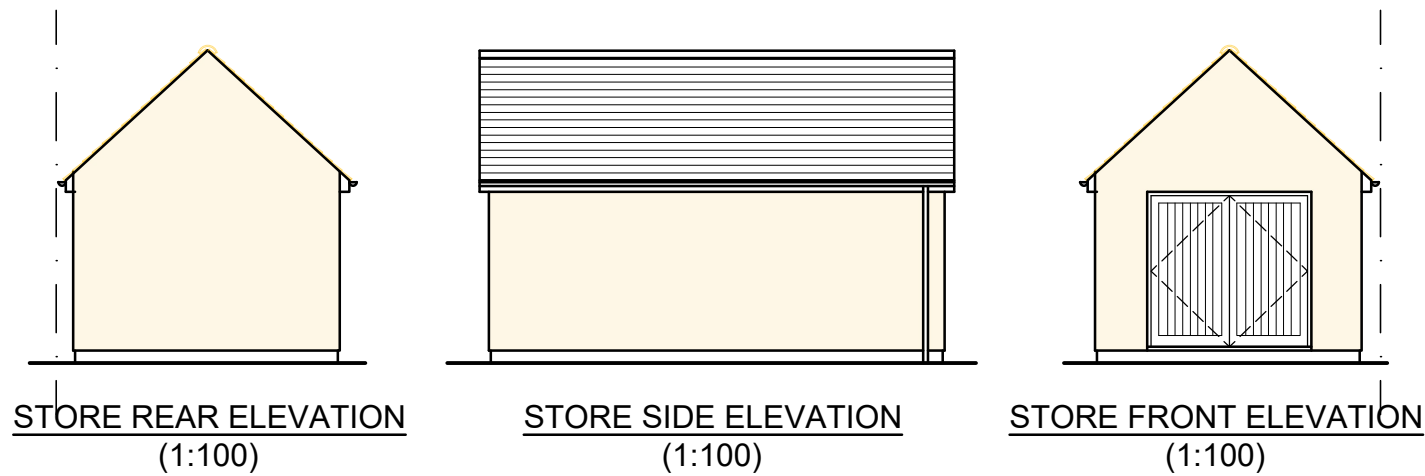

MATERIALS - STORE

ROOF
ROOF TILES - COLOUR TO MATCH MAIN DWELLING

WALLS
PAINTED RENDER TO MATCH MAIN DWELLING





MATERIALS - DORMER EXTENSION


ROOF
SINGLE PLY MEMBRANE TO FLAT ROOF

WALLS
TILE HANGING TO MATCH MAIN ROOF


WINDOWS & DOORS
COLOURED uPVC TO MATCH MAIN DWELLING

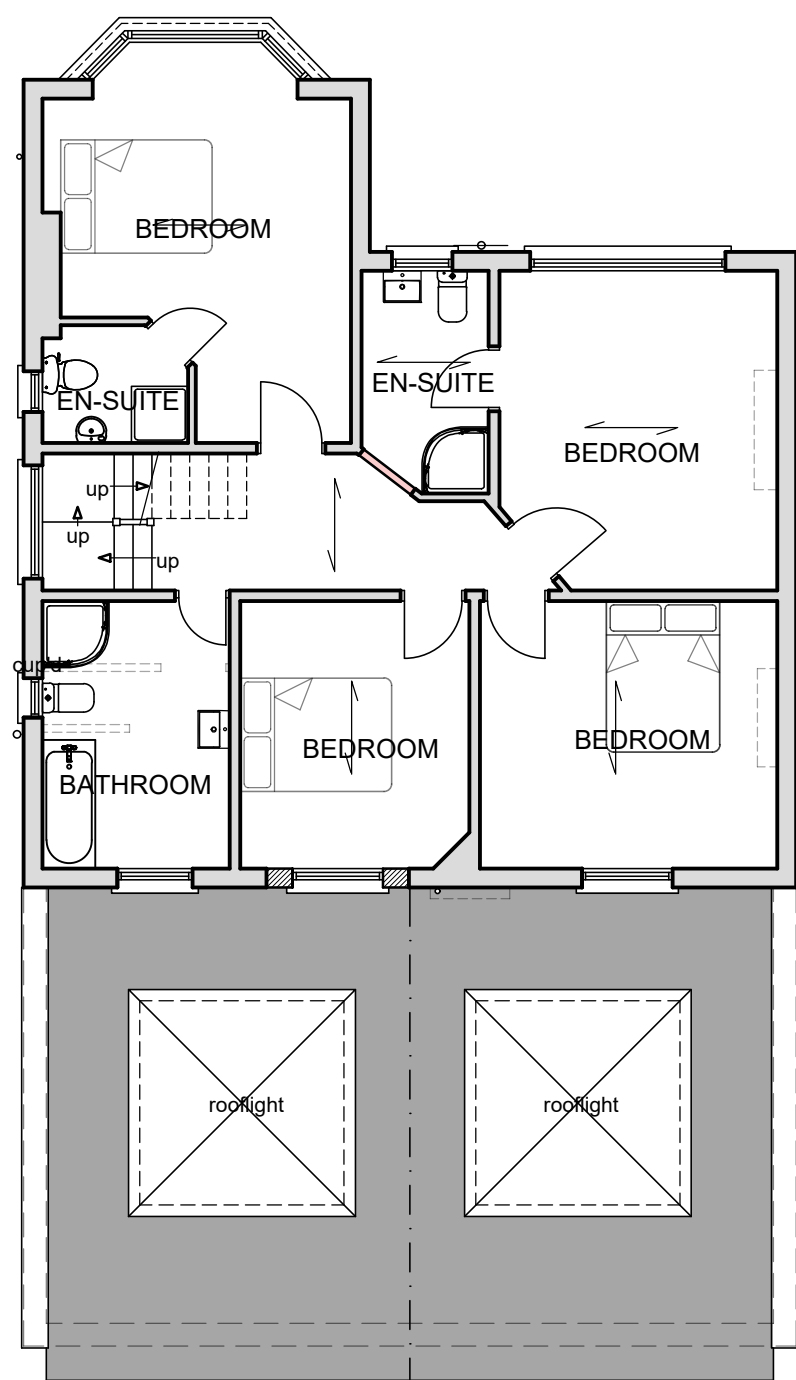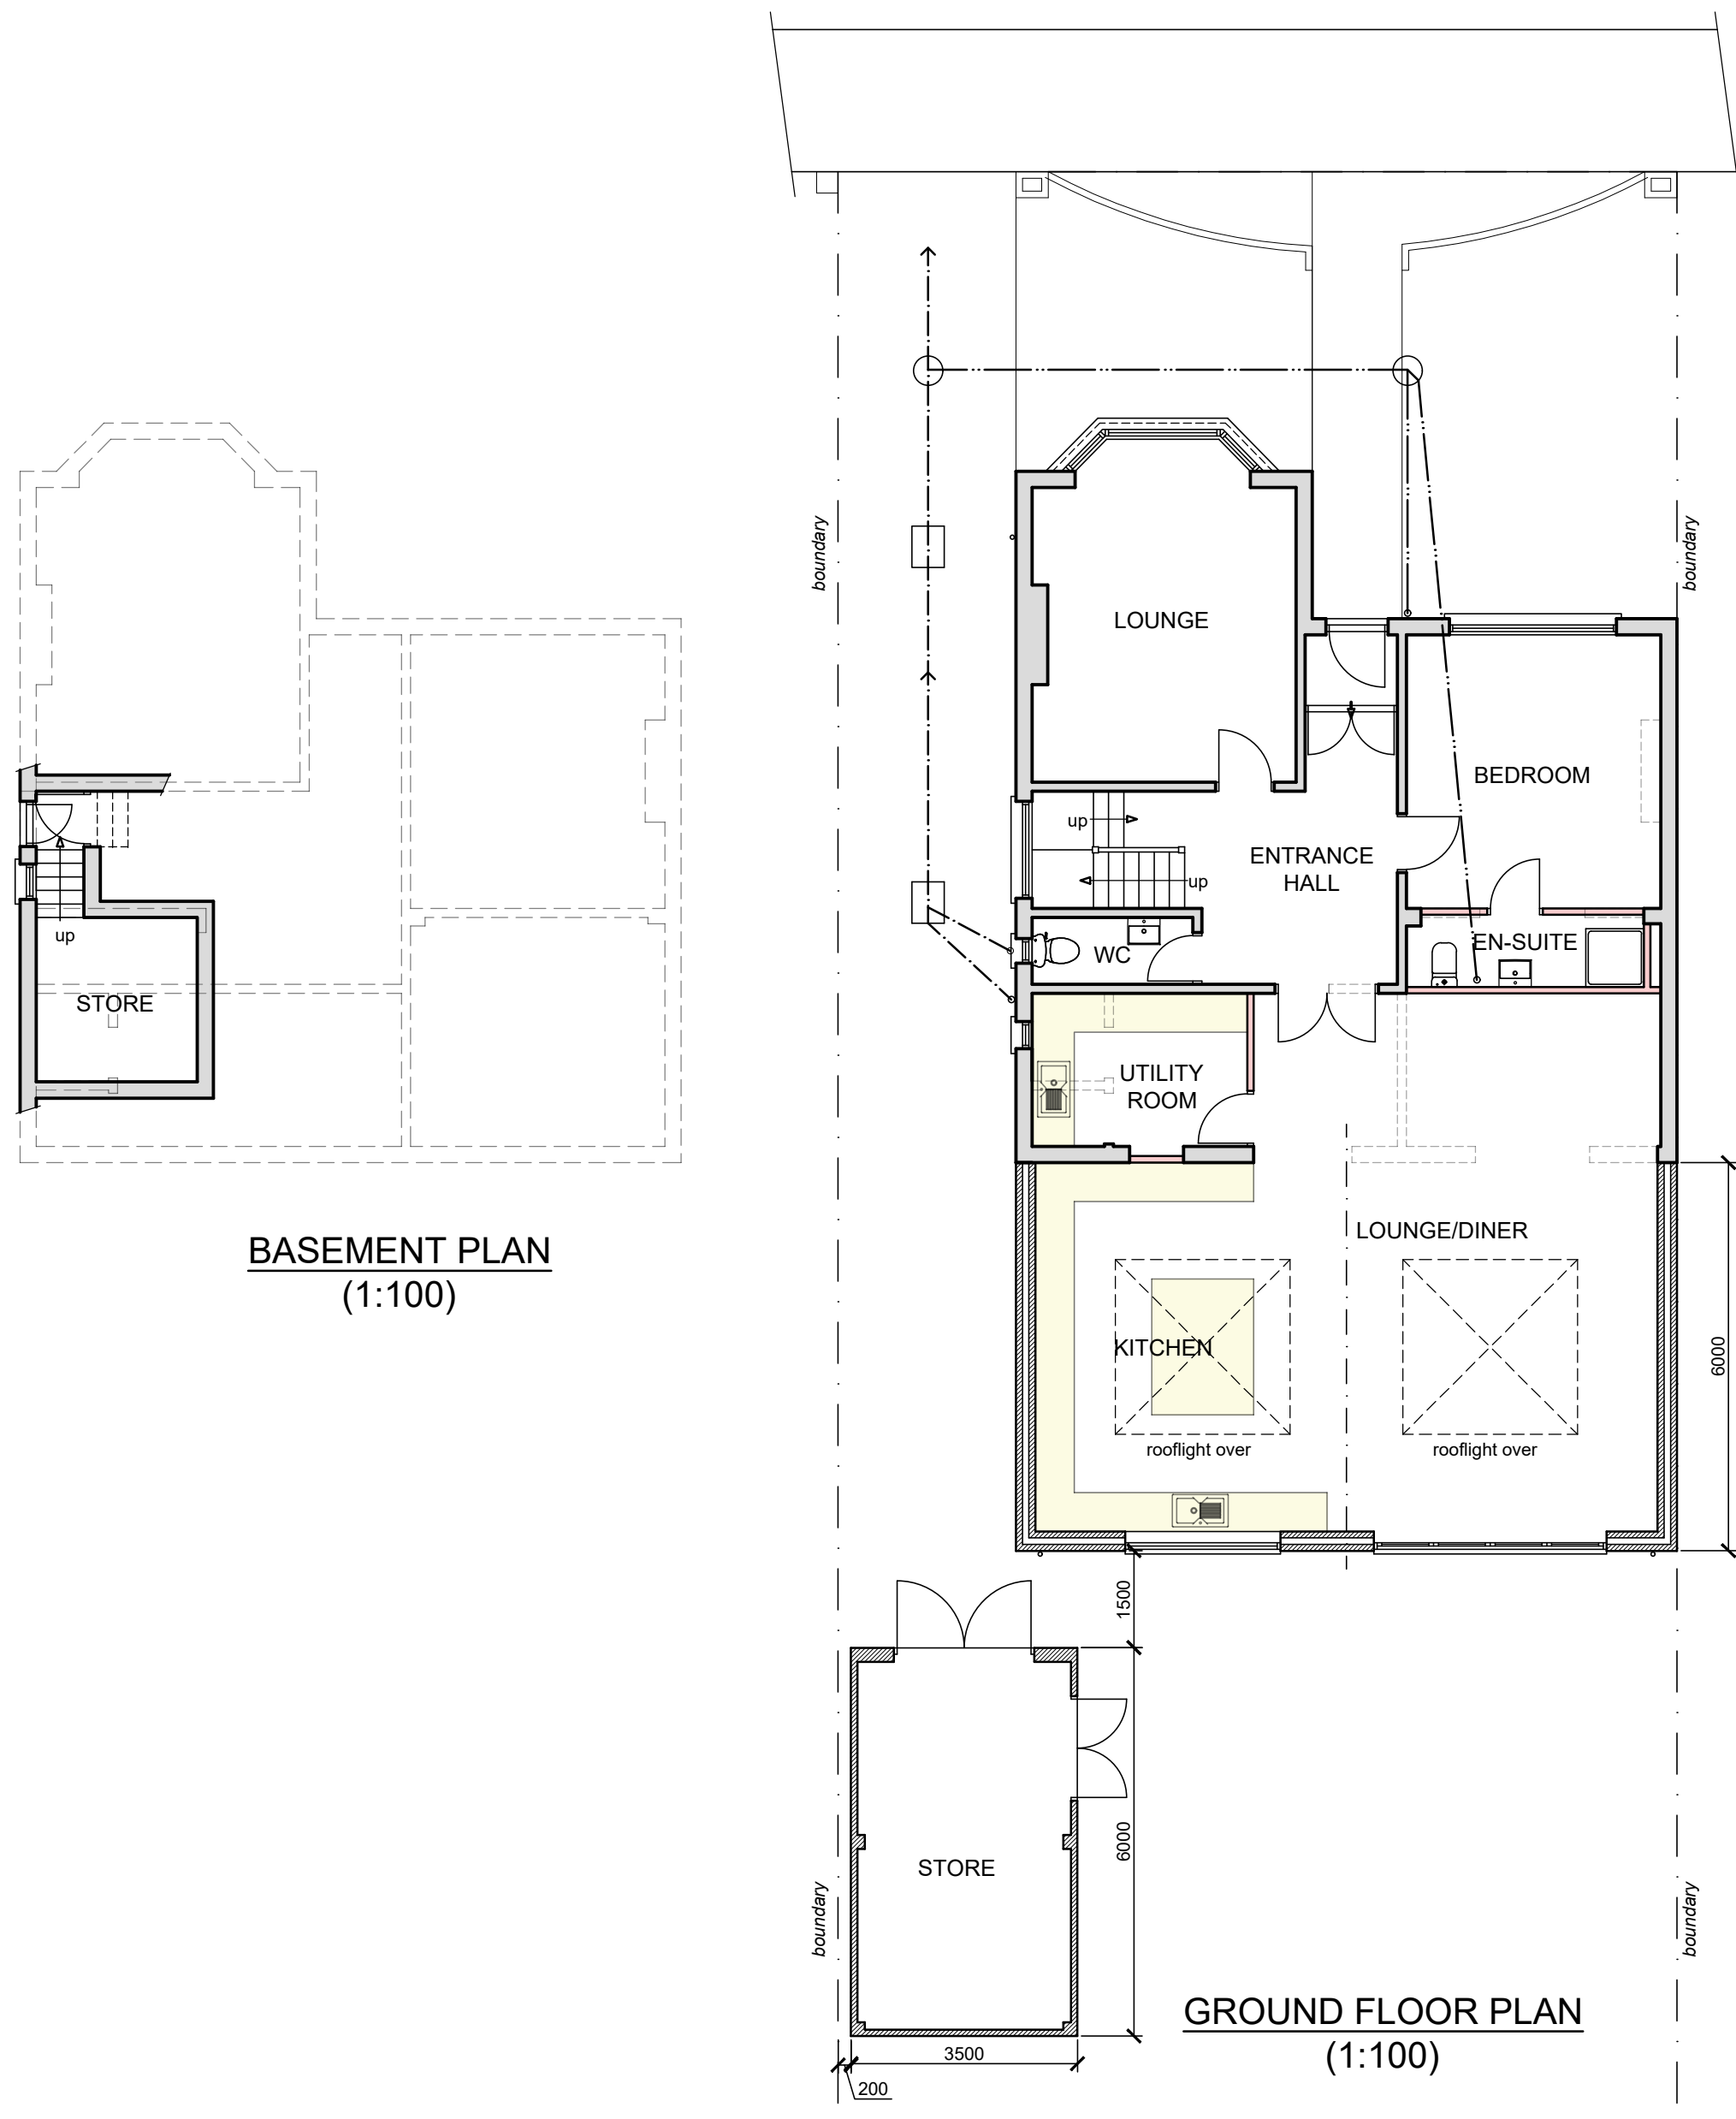

FIRST FLOOR PLAN
(1:100)

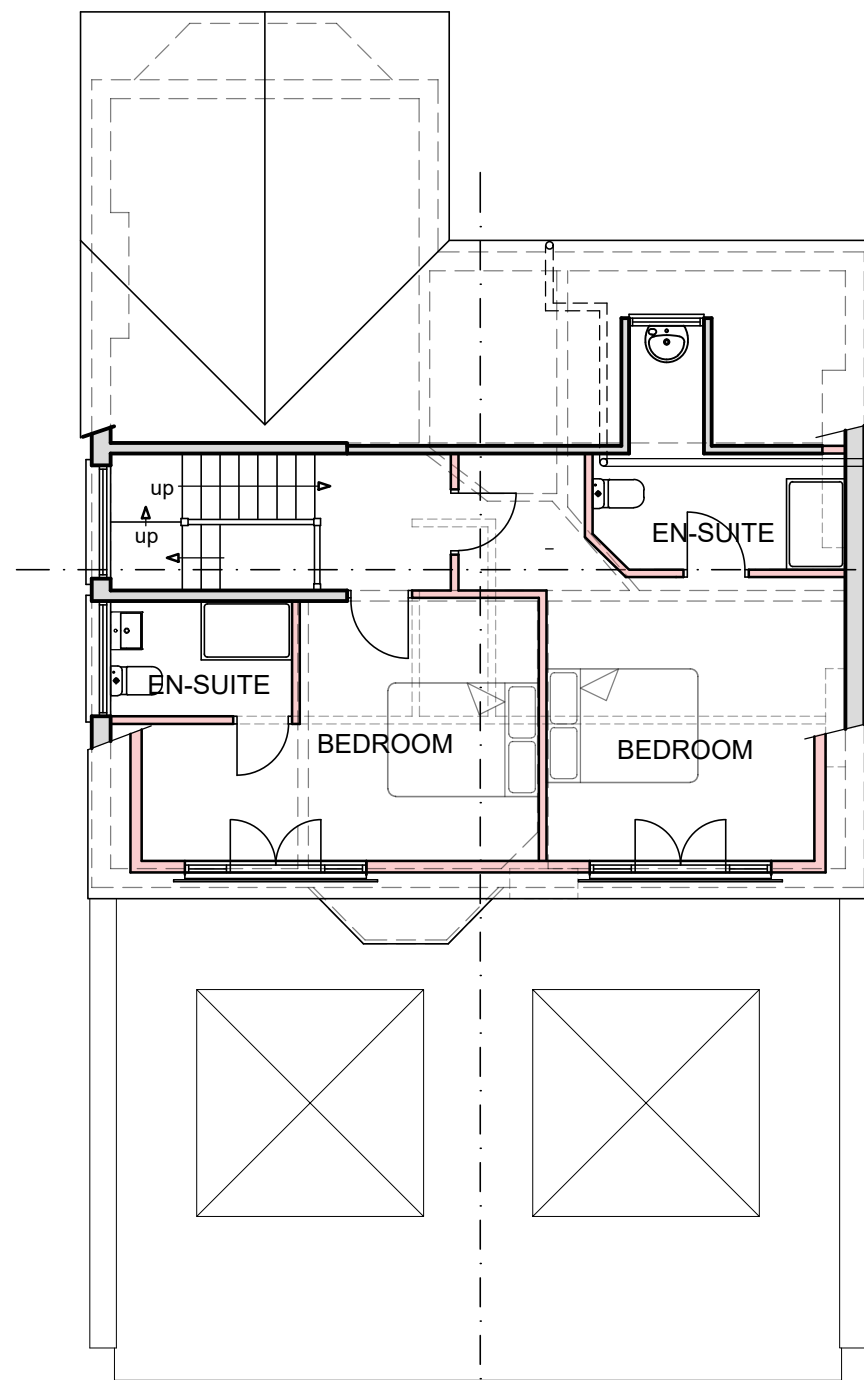

ATTIC PLAN
(1:100)

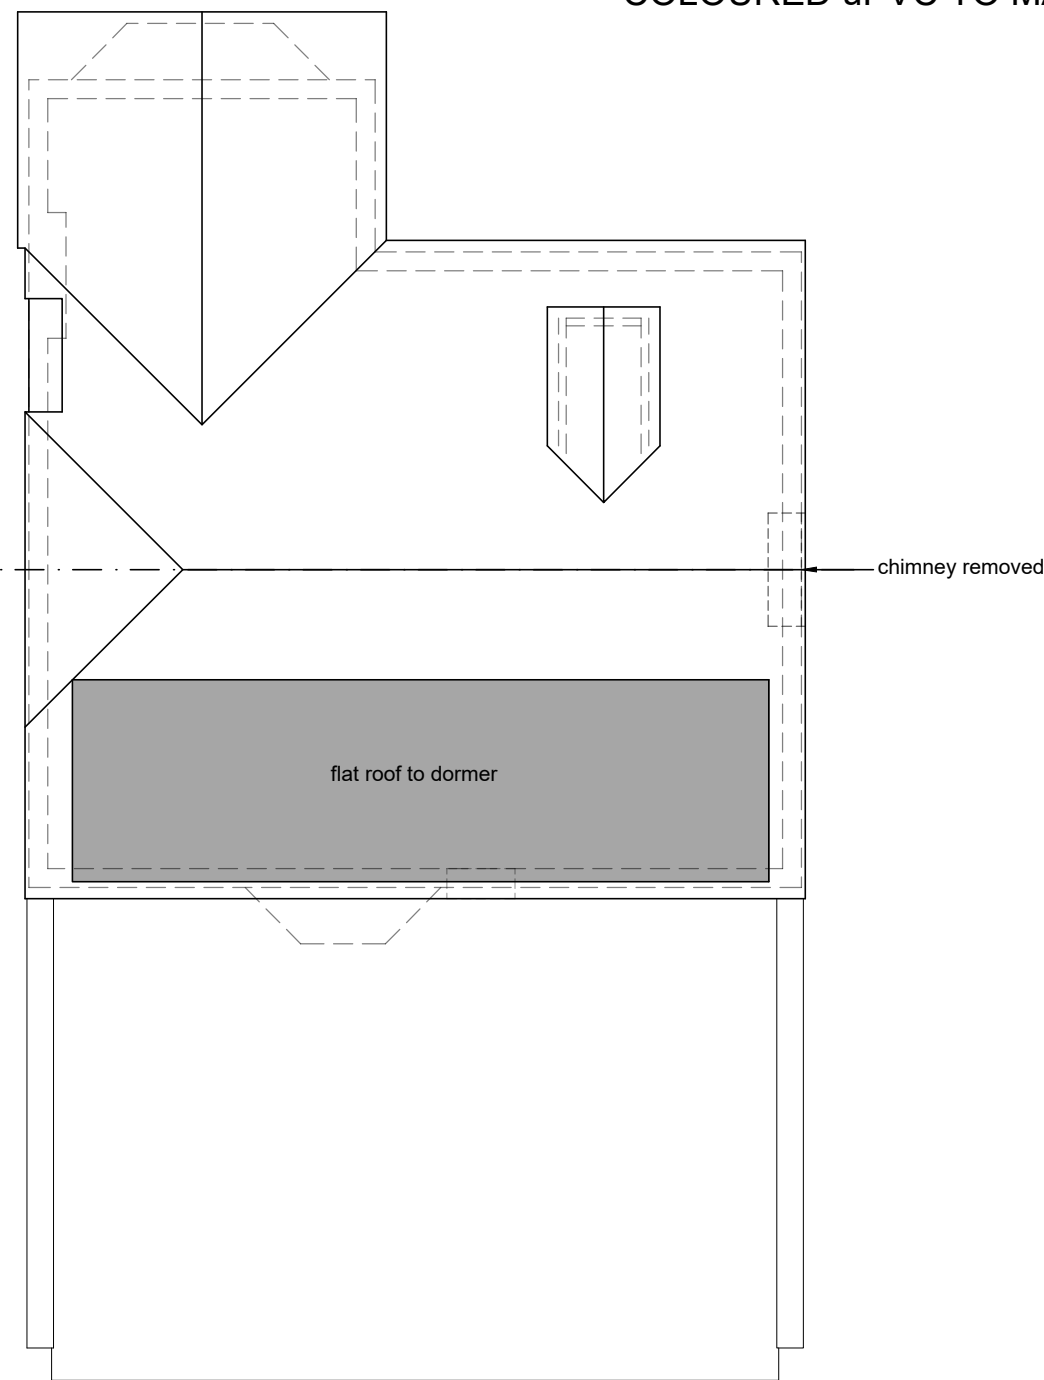


ROOF PLAN
(1:100)

MATERIALS - REAR EXTENSION

ROOF
SINGLE PLY MEMBRANE TO FLAT ROOF

WALLS
PAINTED RENDER TO MATCH MAIN DWELLING

WINDOWS & DOORS
COLOURED uPVC TO MATCH MAIN DWELLING

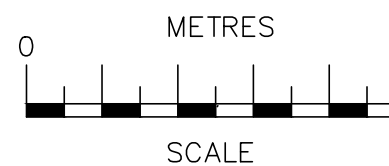

SCALE BAR @ 1:100

12/09/24	A	Car parking proposals omitted
Date	No	Revision
Penfold Project Services		
Epmarket, Wrotham Road, Meopham, Kent, DA13 0JH Telephone: 01474 816690 e-mail: apenfold4448@btinternet.com		
Job Title:	41 ESSEX ROAD GRAVESEND KENT DA11 0SL	
Dwg Title:	PLANS & ELEVATIONS AS PROPOSED	
Scale:	1:100 @ A2	
Dwg No.:	02A	
Date:	July 2024	