




boundary wall to no 103 Jubilee Crescent

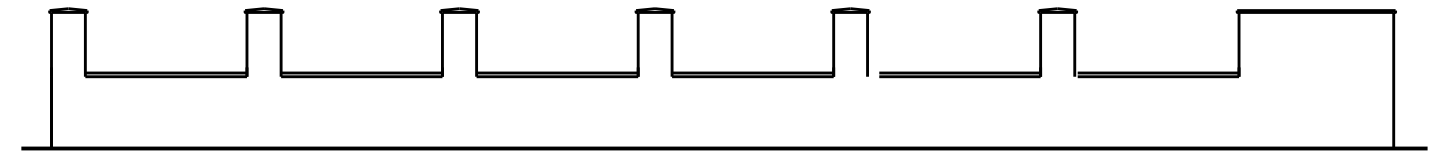

Wall elevation 2

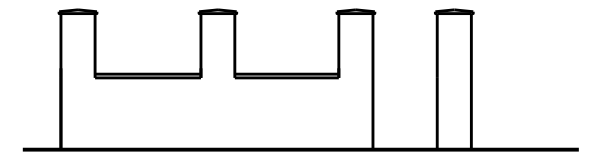

Wall elevation 3

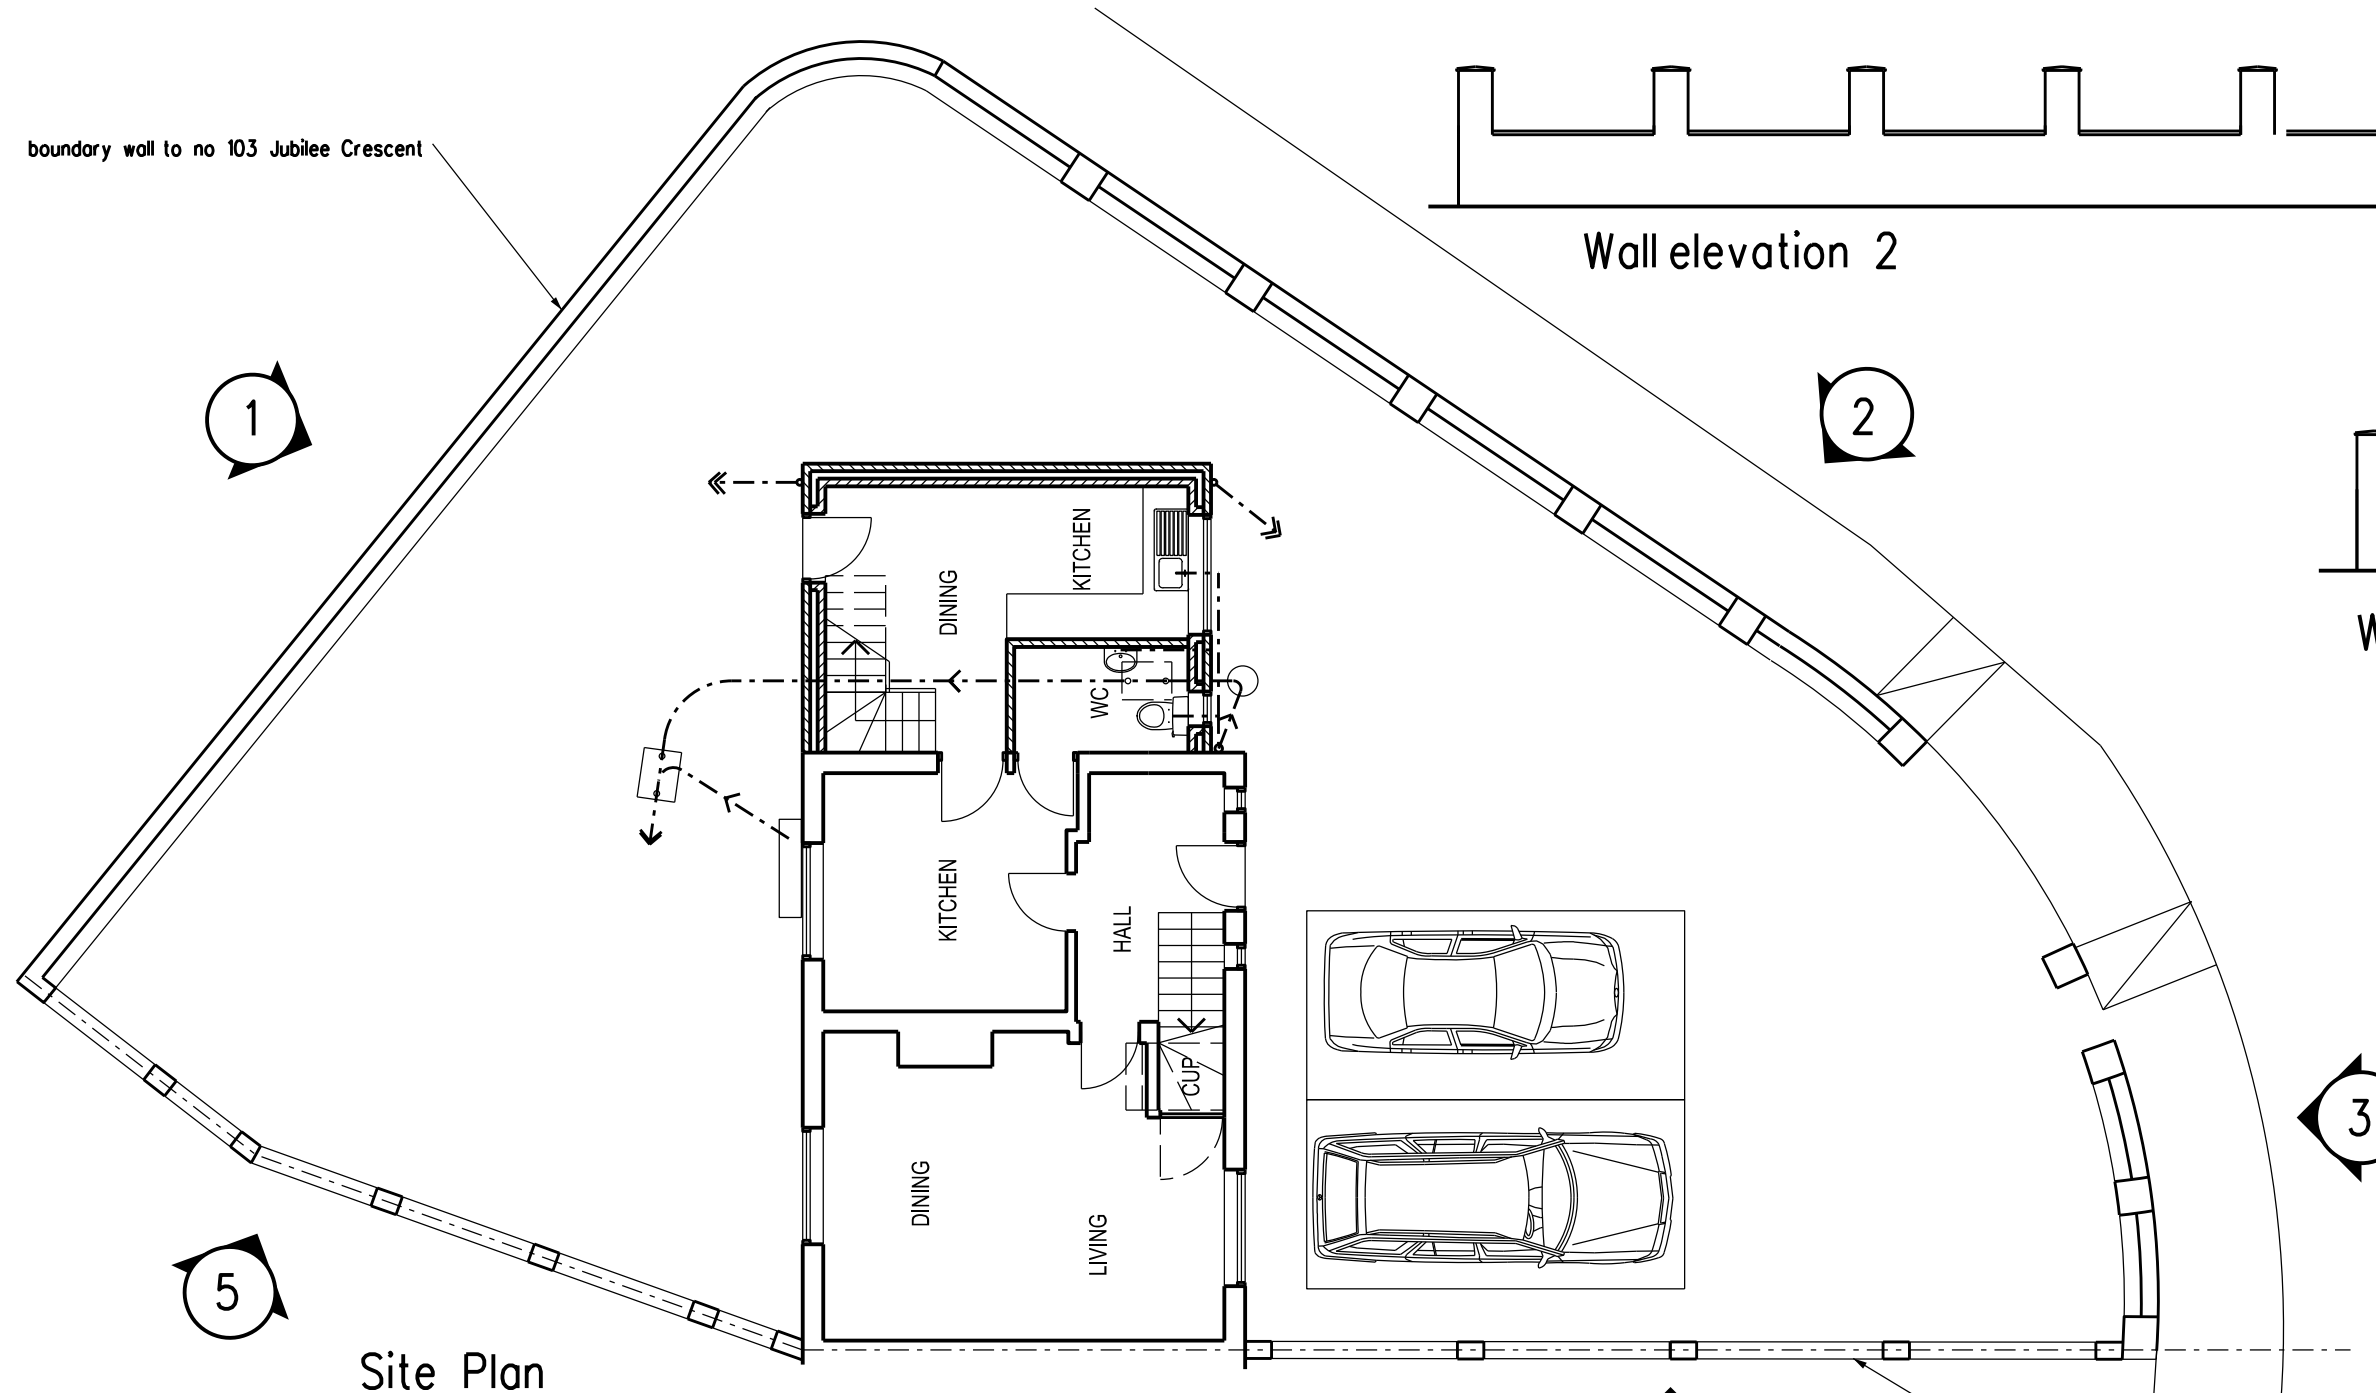


Site Plan


boundary wall to no 103 Jubilee Crescent



Wall elevation 1

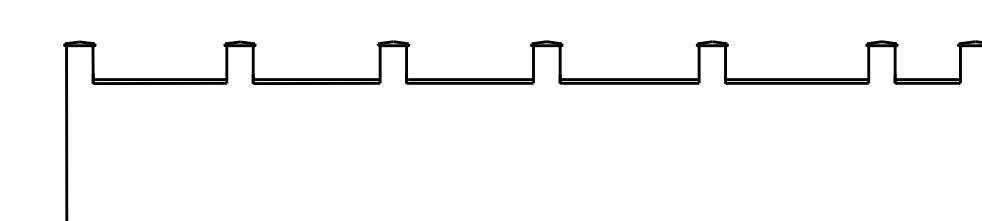

Wall elevation 5

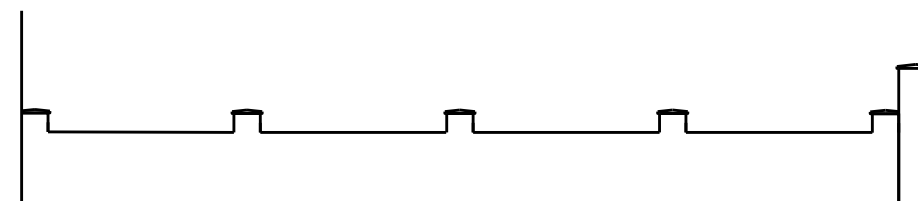

Wall elevation 3



PLANNING APPLICATION

REVISION DATE

ARCHITECT

TA ARCHITECTS

11 JOYDENS WOOD ROAD BEXLEY

KENT DA5 2HS Tel 07905 130591

ta140256@googlemail.com

JOB

PROPOSED DOUBLE STOREY

SIDE EXTENSION AT

103 JUBILEE CRESCENT

GRAVESEND KENT DA12 4JQ

DRAWING

BOUNDARY WALL DRAWING

SCALE

1:100 AT A3

DATE

SEP 2024

DRAWING NO.

SM/10