


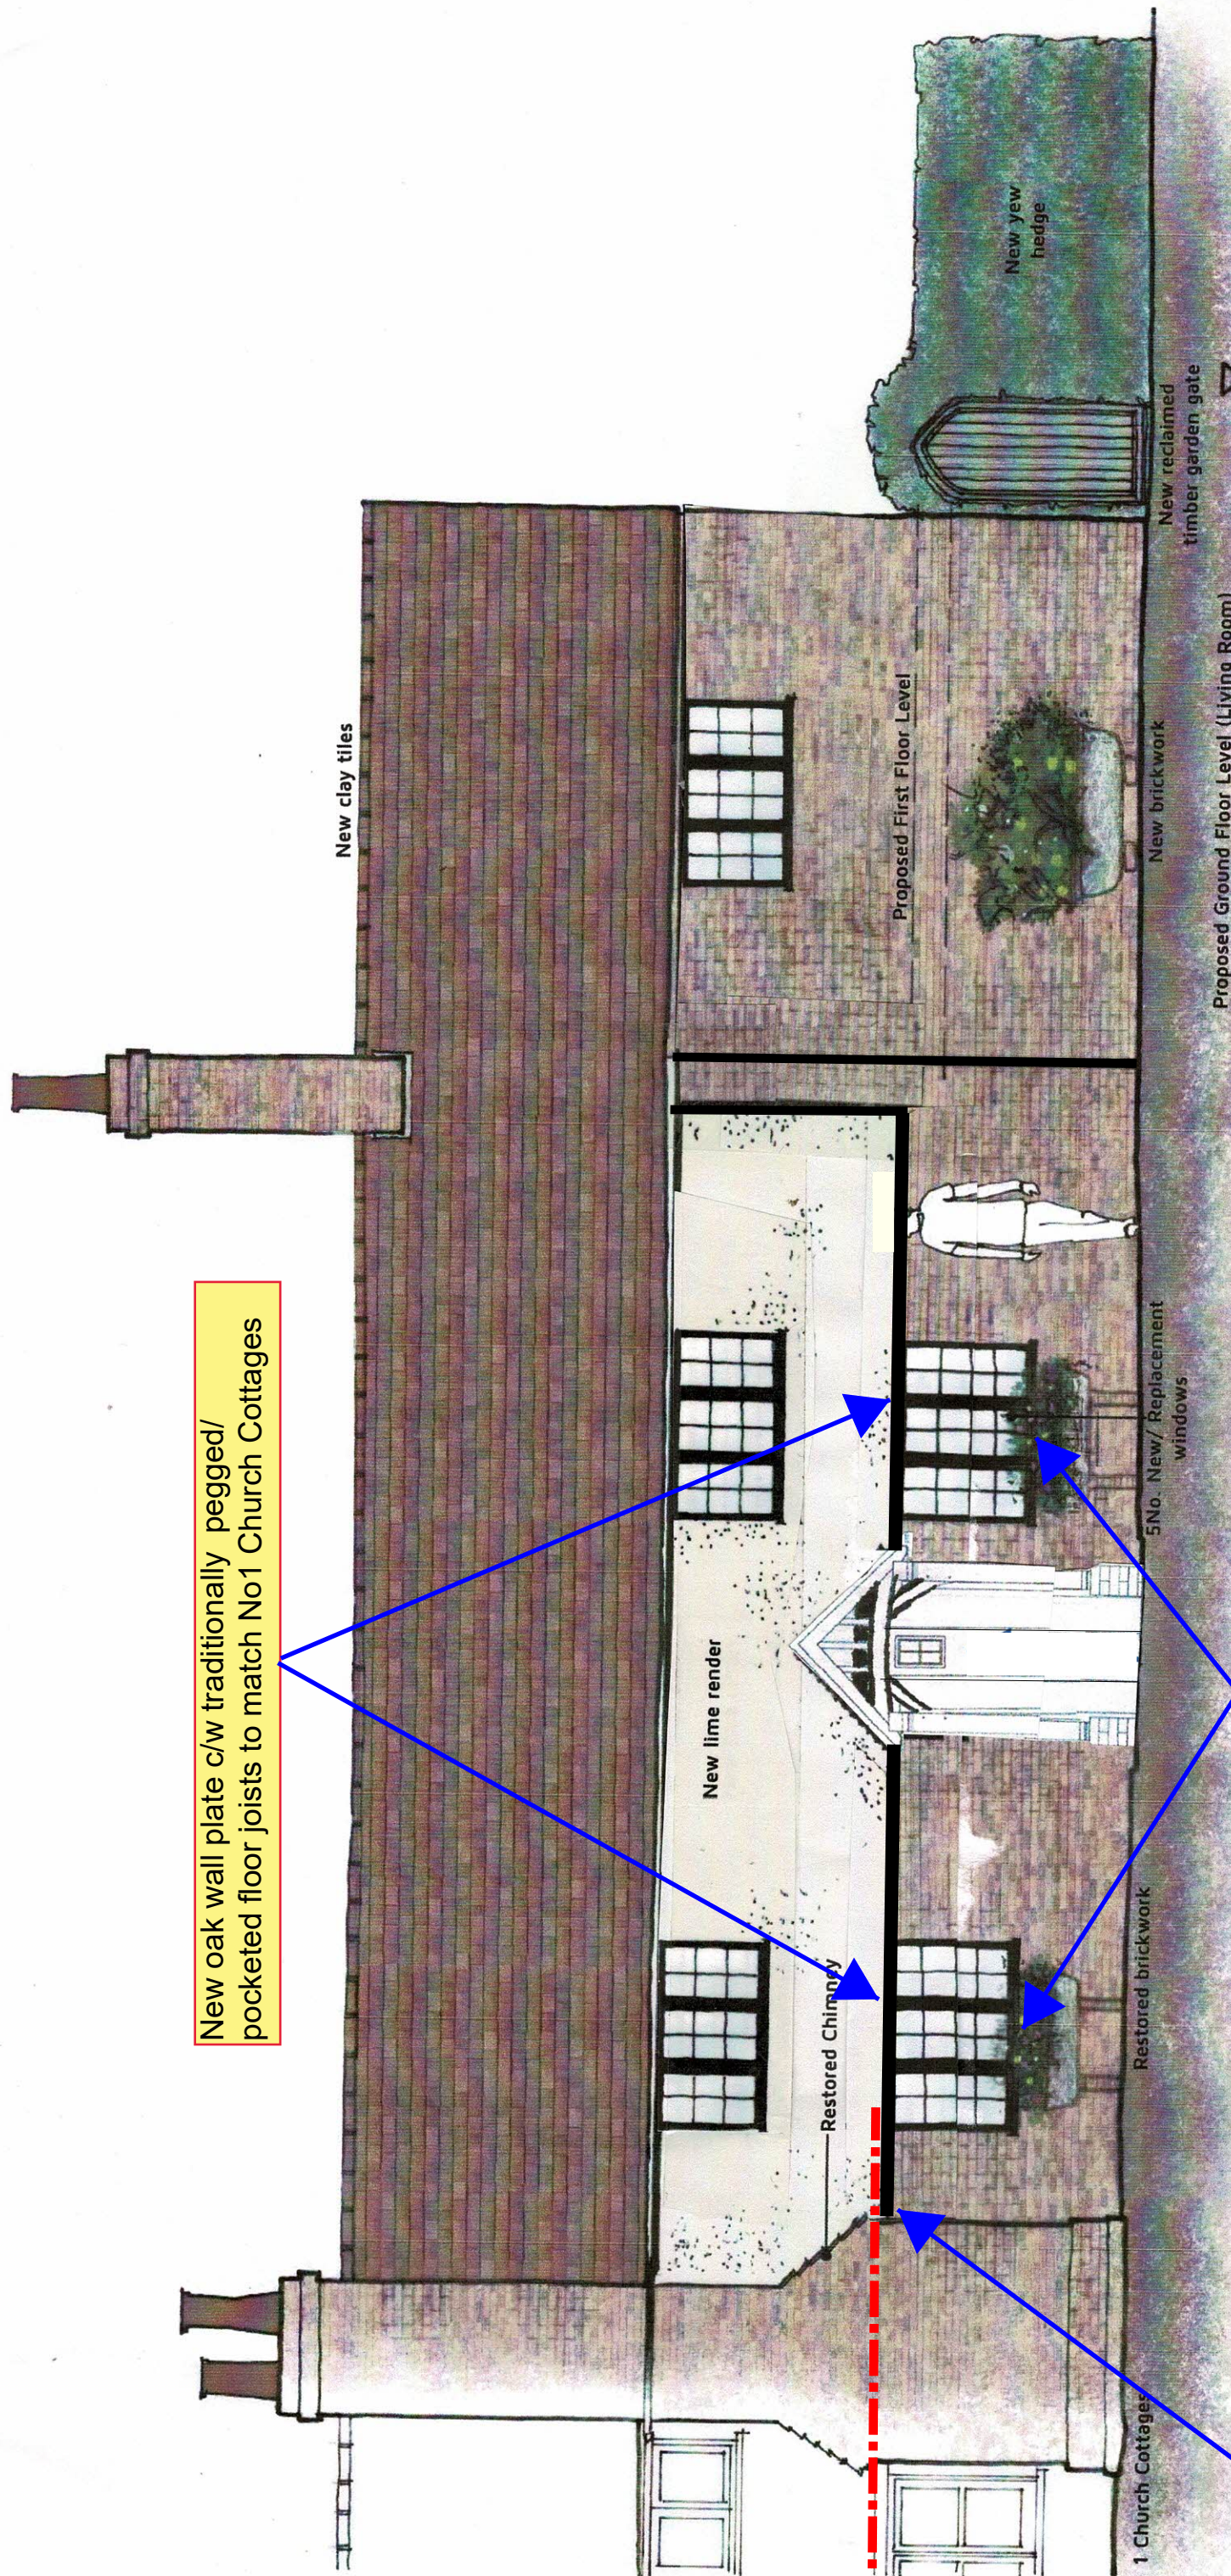


New oak wall plate c/w traditionally pegged/ pocketed floor joists to match No1 Church Cottages

Due to removal of 70's structurally unsound, (insitu poured), concrete beam, original door and window heights restored to match No1 Church Cottages

Wall Plate aligned through with number 1 Church Cottages

Proposed Front Elevation
1:50 @ A3

 

Date 20.12.22
Drawn - AS
Drawing No - SK001
Title - Proposed Updated Front Elevation
Rev -

Client
MR A. SMITH

Project
2 CHURCH COTTAGES, WROTHAM ROAD,
MEOPHAM, GRAVESEND, KENT, DA13 0AB

Date
FEB 2020

Rev
DHA/14283/14

Scale
1:50

Date
FEB 2020

Project
PROPOSED FRONT ELEVATION

Rev
DHA/14283/14

Scale
1:50

Date
FEB 2020

© info@thepainting.co.uk
w. www.thepainting.co.uk
No reproduction by any method of any part of this document is permitted without the consent of the copyright holders. Produced for Town and Country planning purposes only.
© Crown Copyright 2019. All rights reserved. Licence Number 100621901
CAO reference: DHA_14283_CHURCH_COTTAGES_C01
A3