




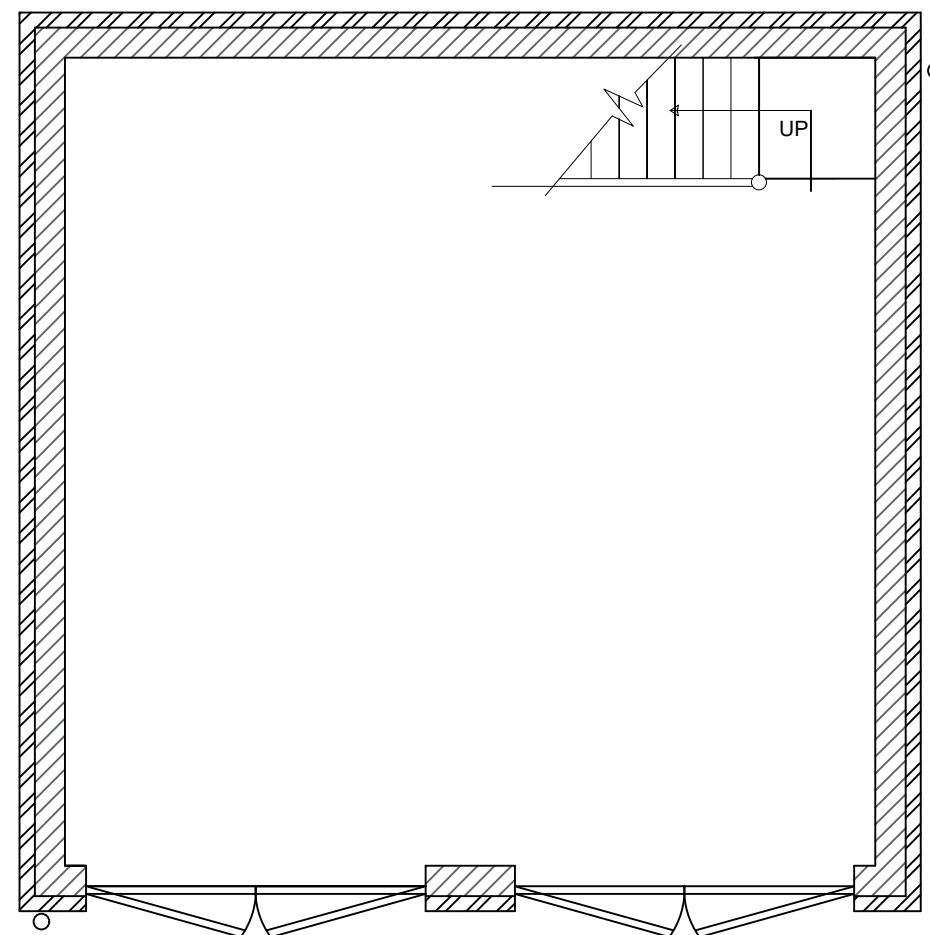


EXISTING GROUND FLOOR PLAN

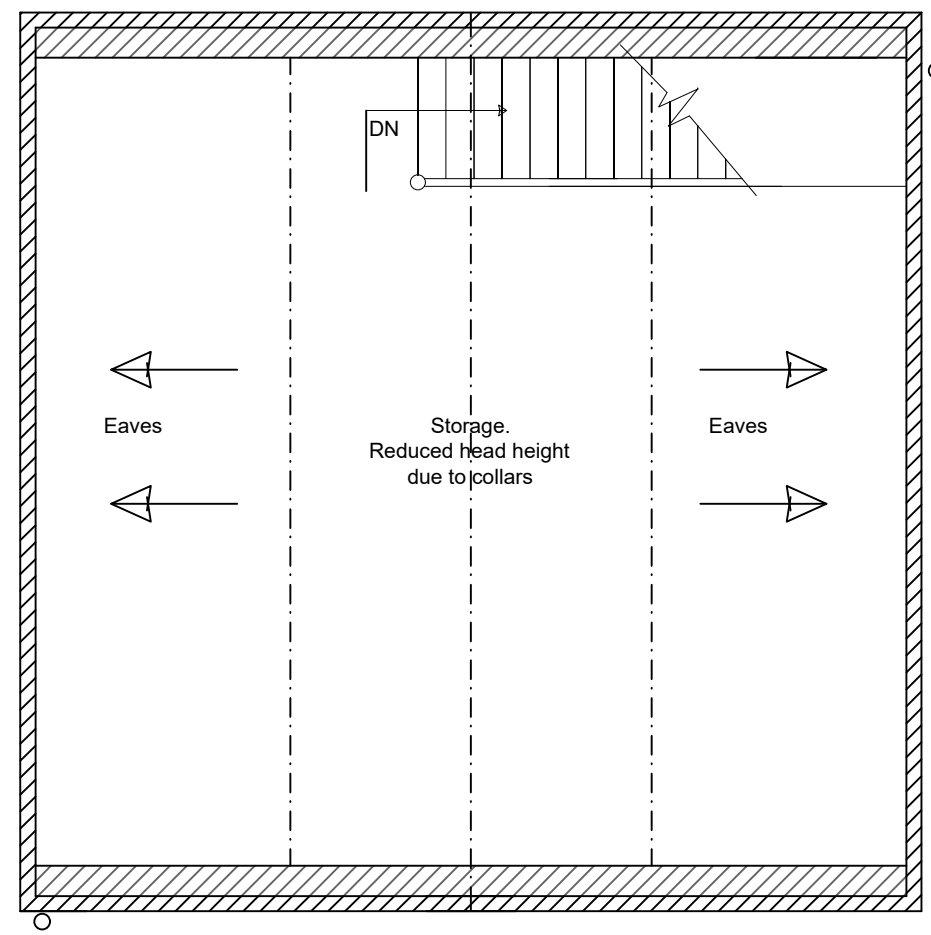


EXISTING ROOF FLOOR PLAN

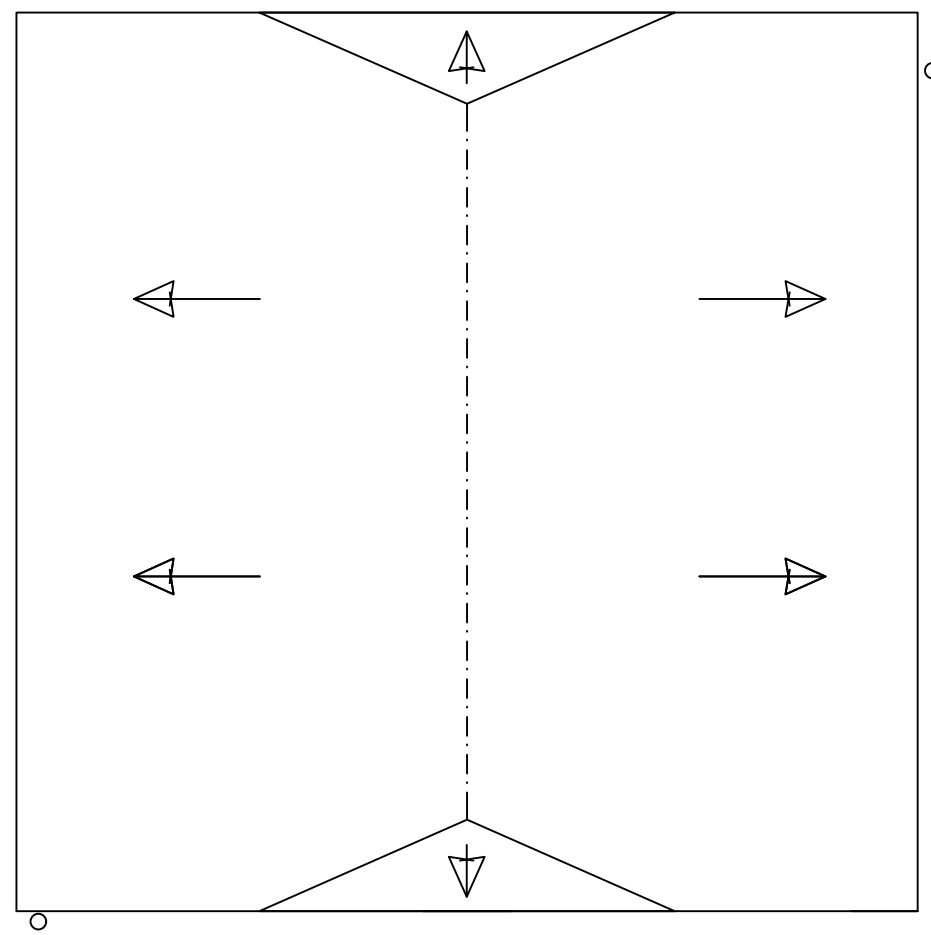


EXISTING ROOF PLAN

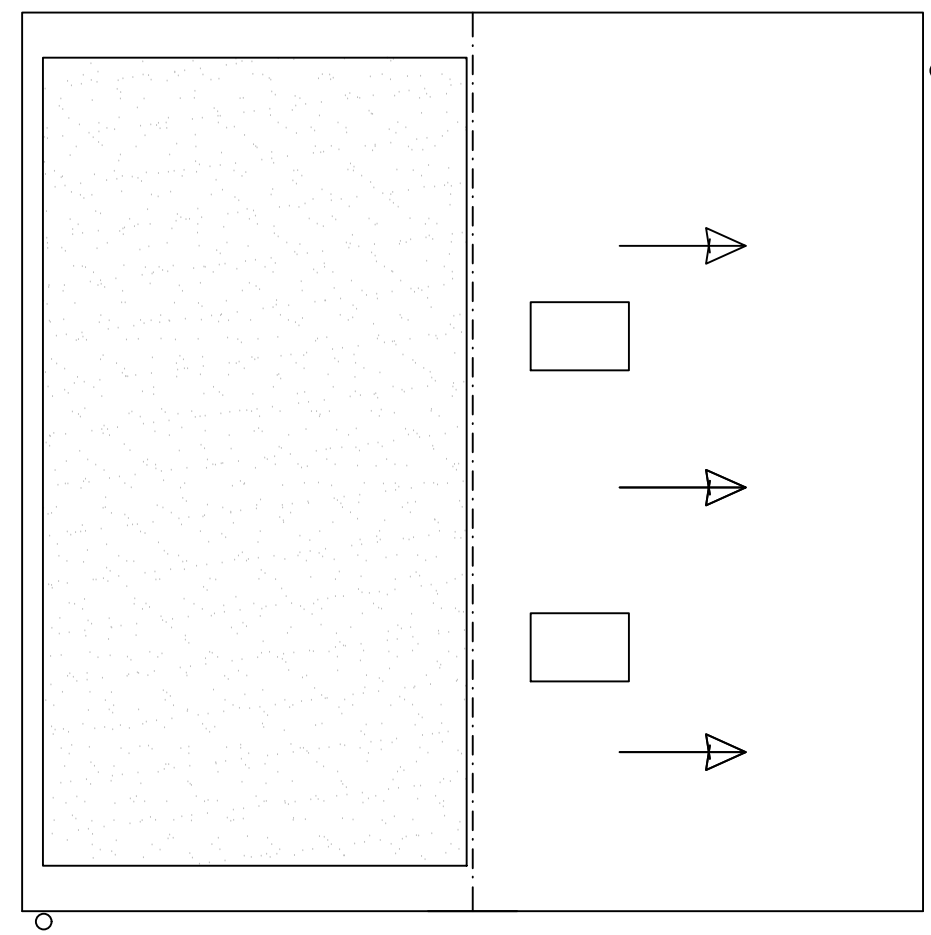


PROPOSED ROOF PLAN

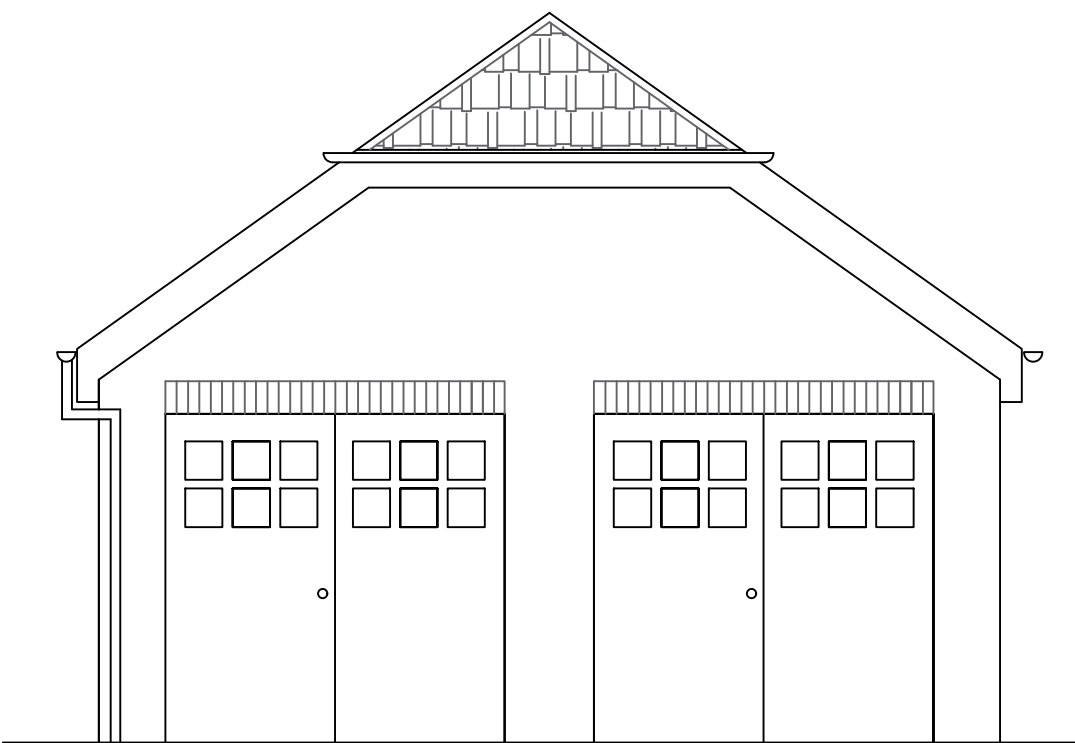


EXISTING FRONT ELEVATION

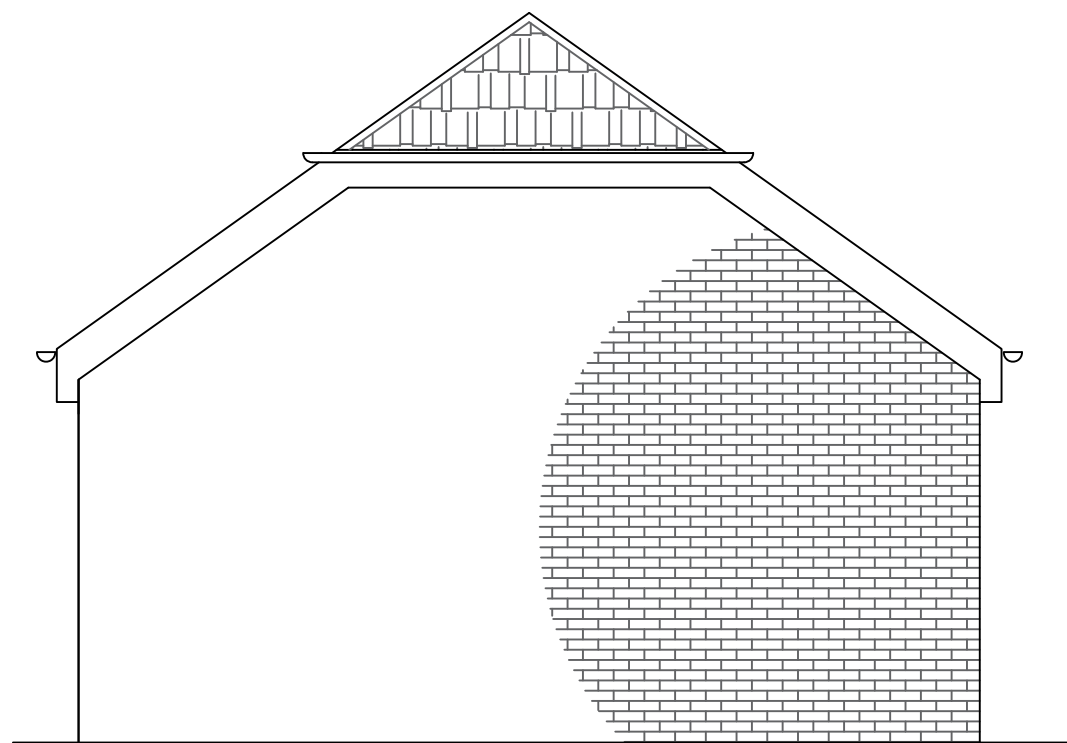


EXISTING REAR ELEVATION

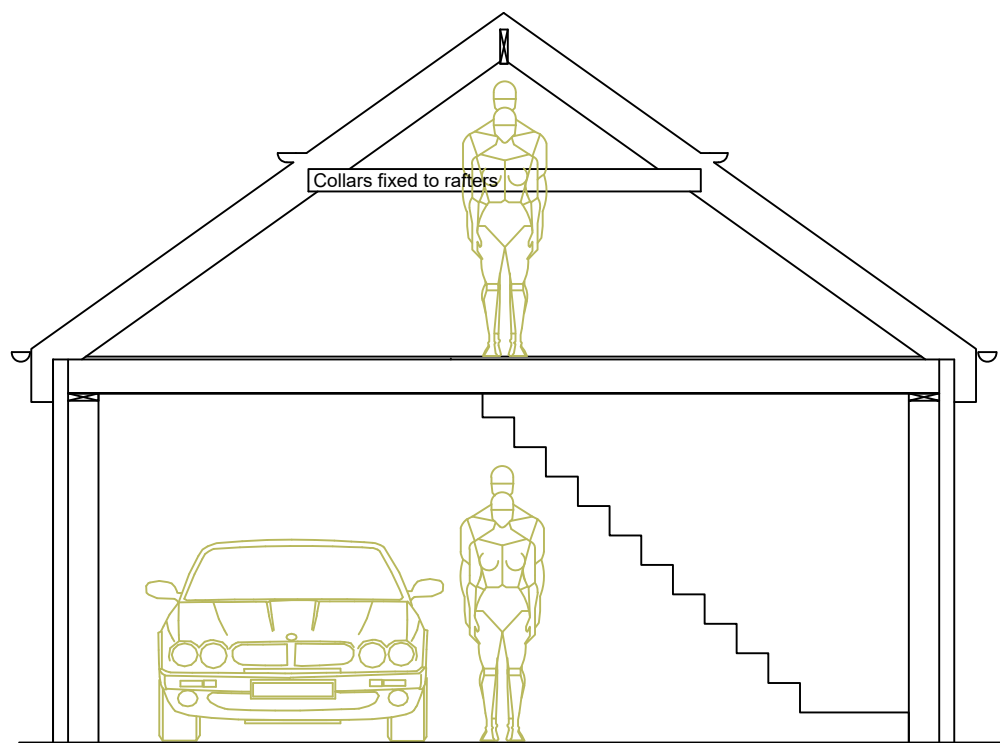


EXISTING SECTION

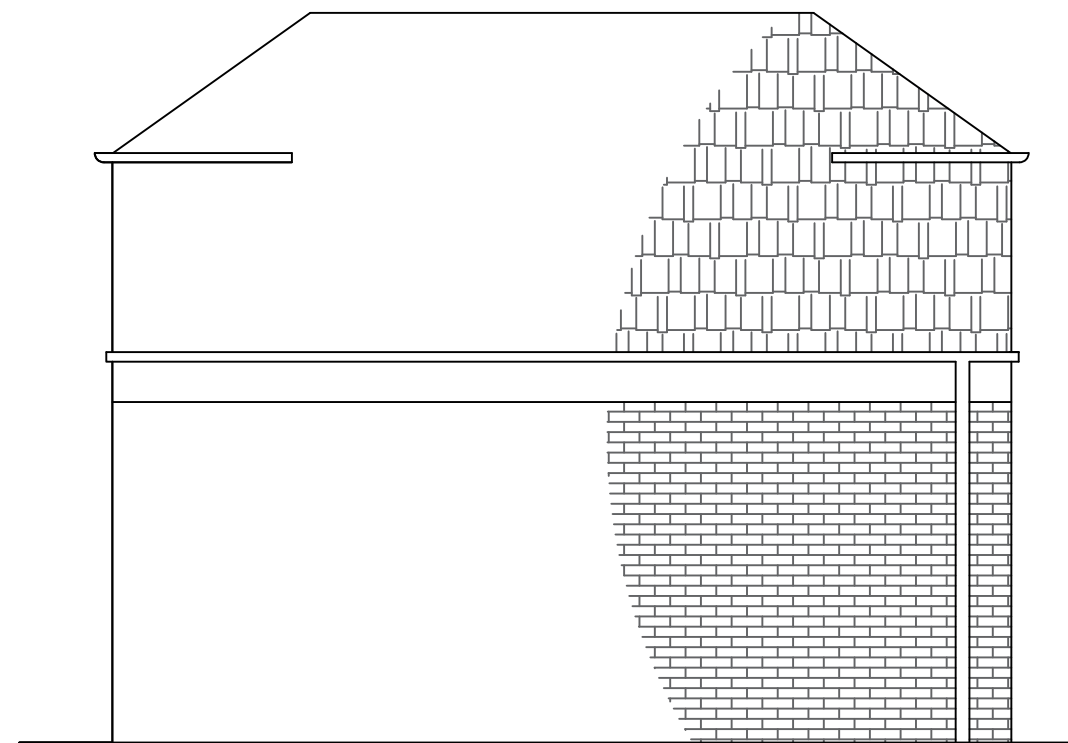


EXISTING SIDE ELEVATION - ACCESS ROAD

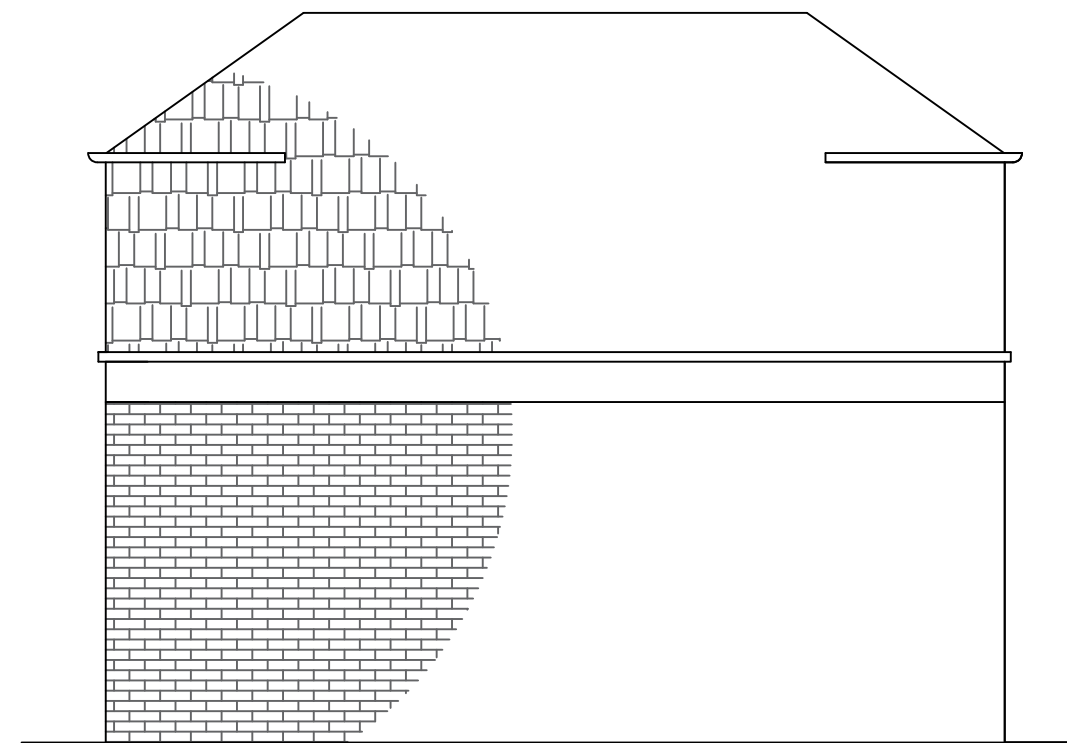


EXISTING SIDE ELEVATION - HOUSE FACING

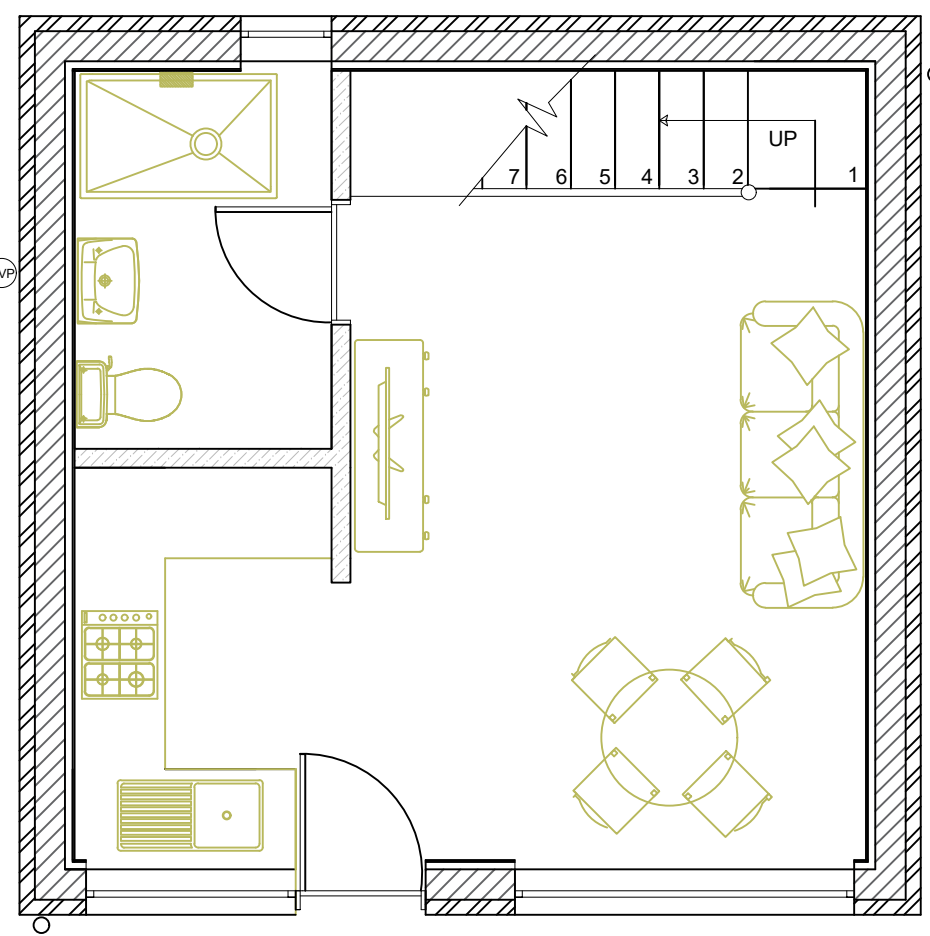


PROPOSED GROUND FLOOR PLAN

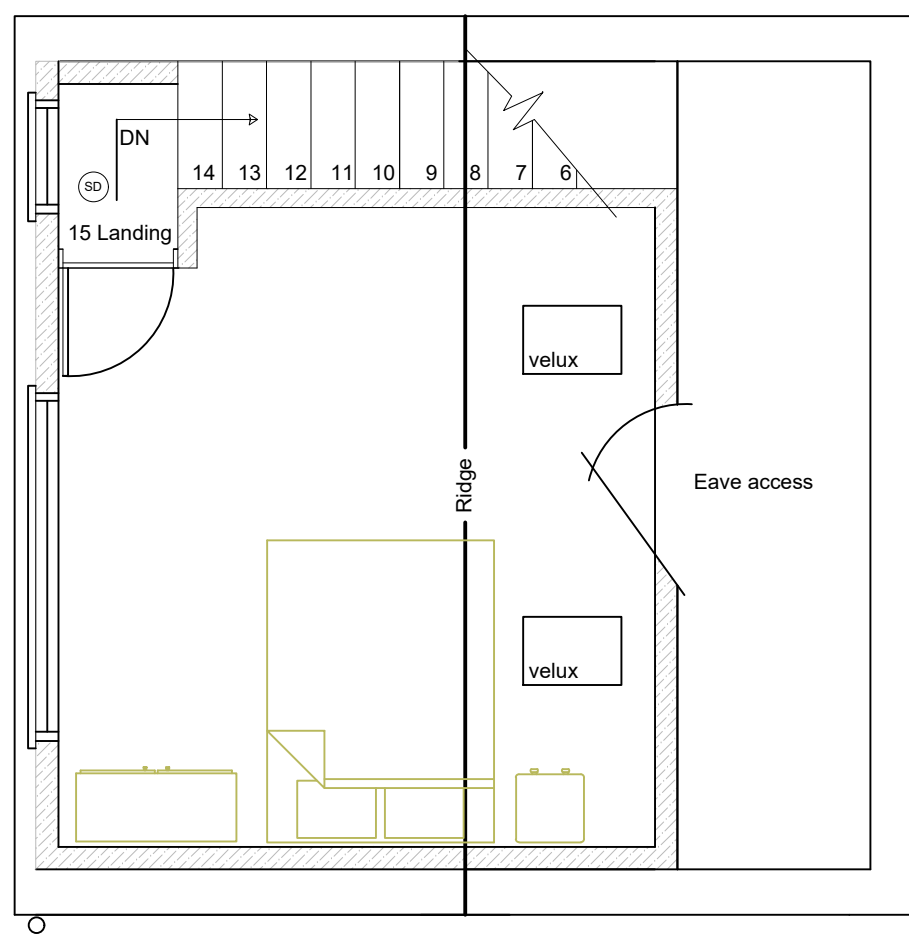


PROPOSED LOFT ROOM FLOOR PLAN

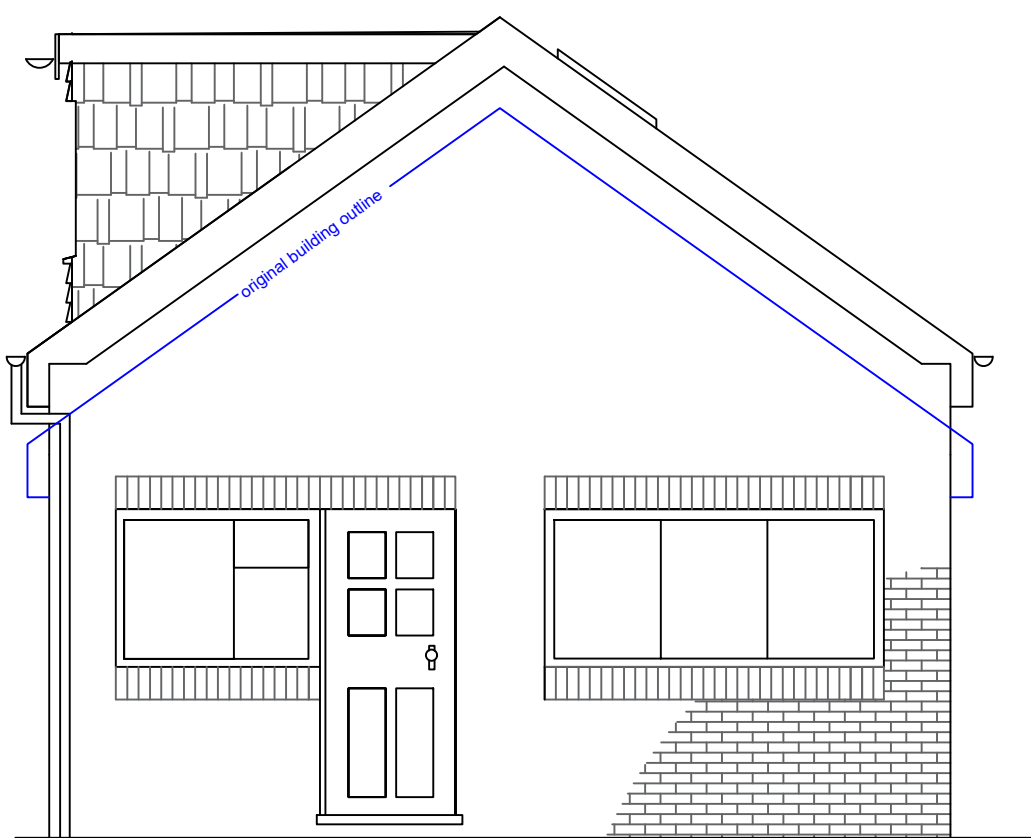


PROPOSED FRONT ELEVATION

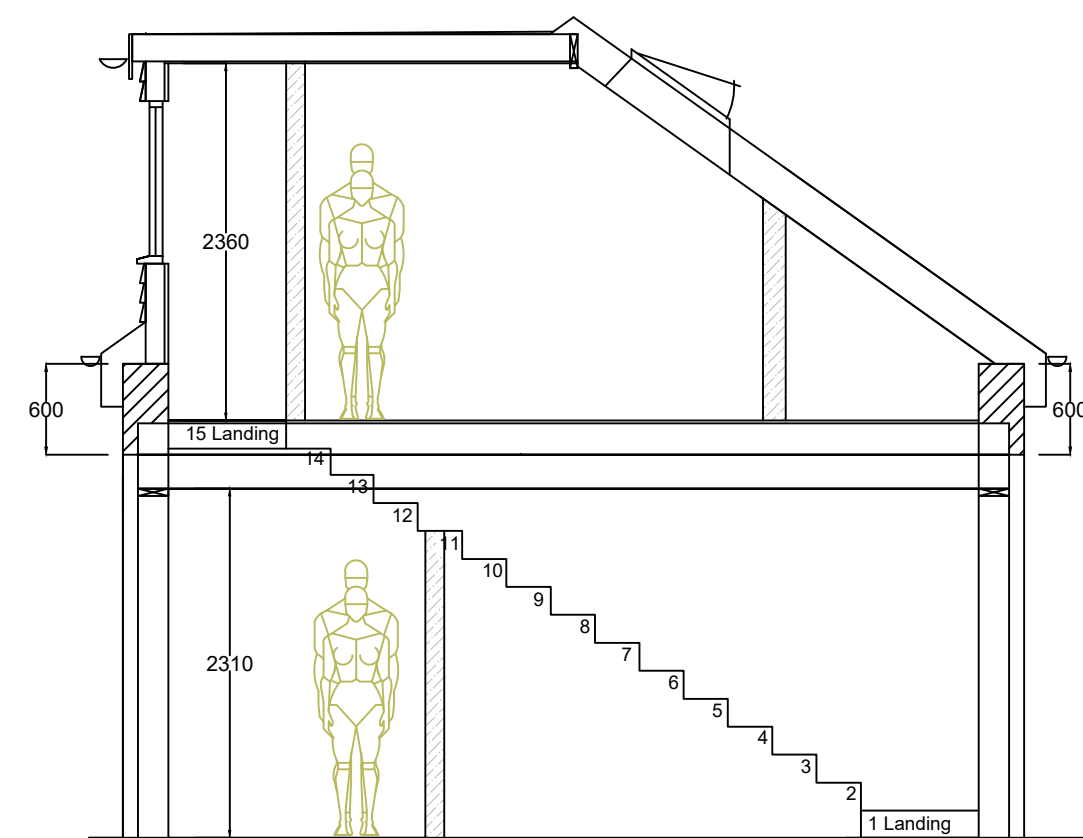


PROPOSED SECTION

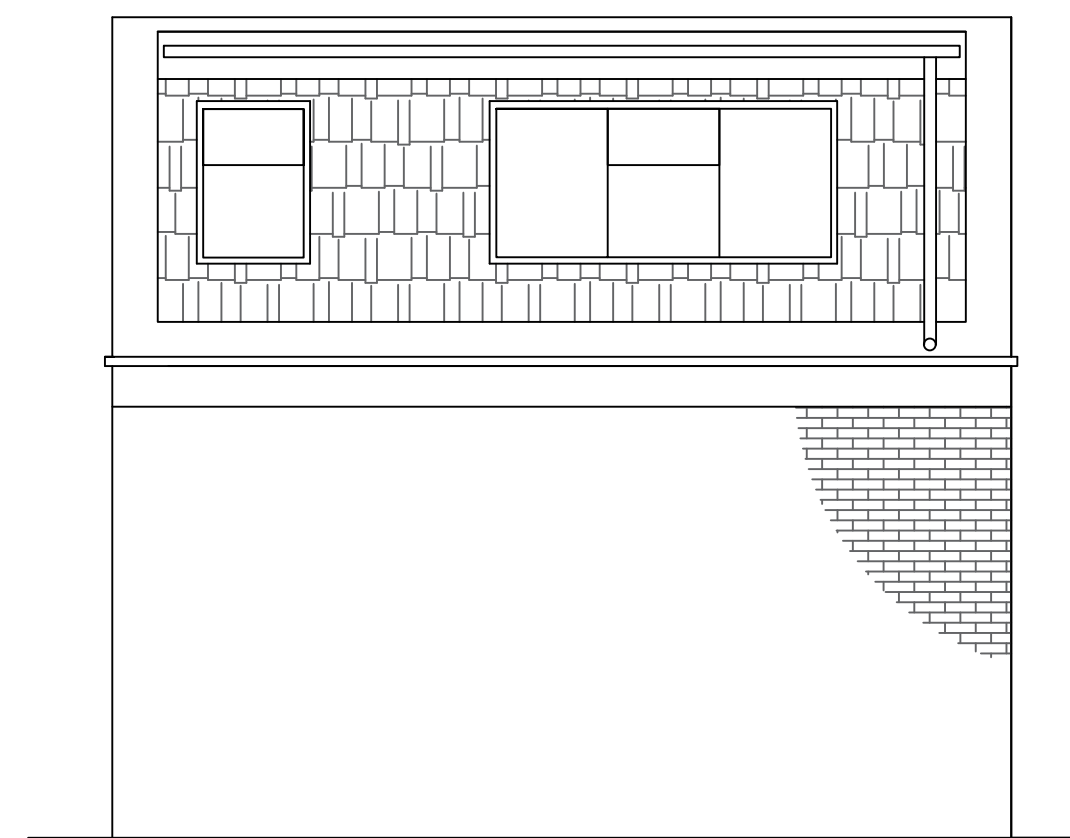


PROPOSED SIDE ELEVATION - HOUSE FACING

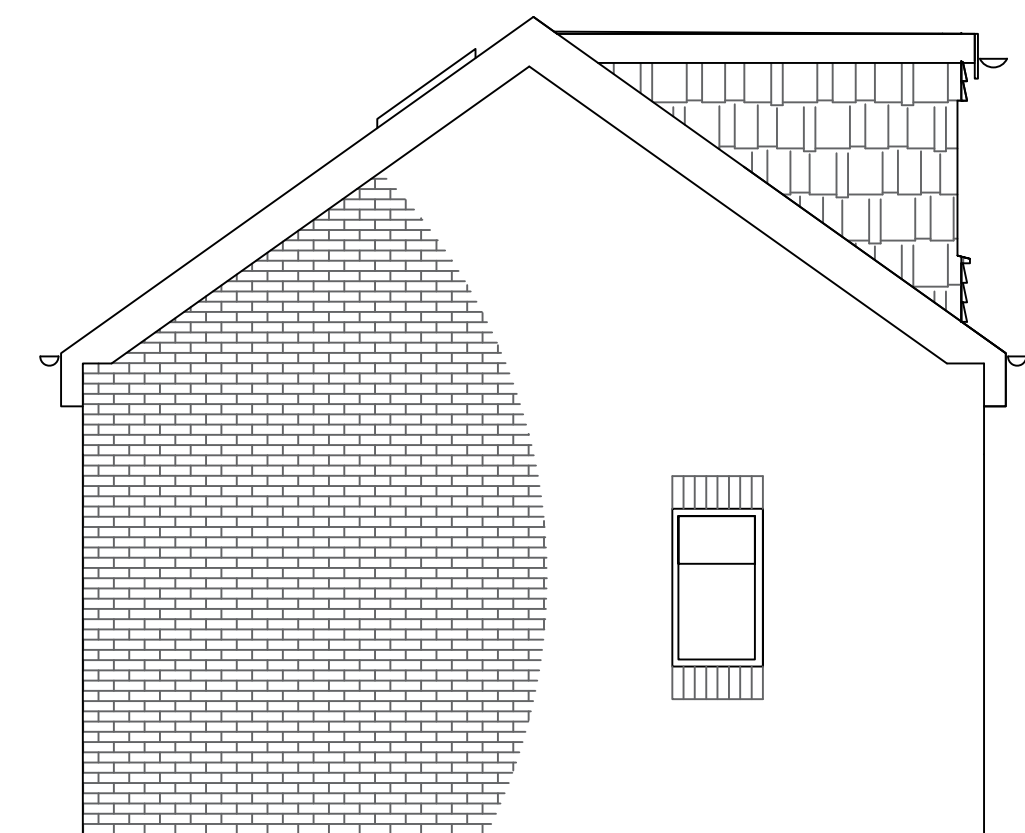

PROPOSED REAR ELEVATION

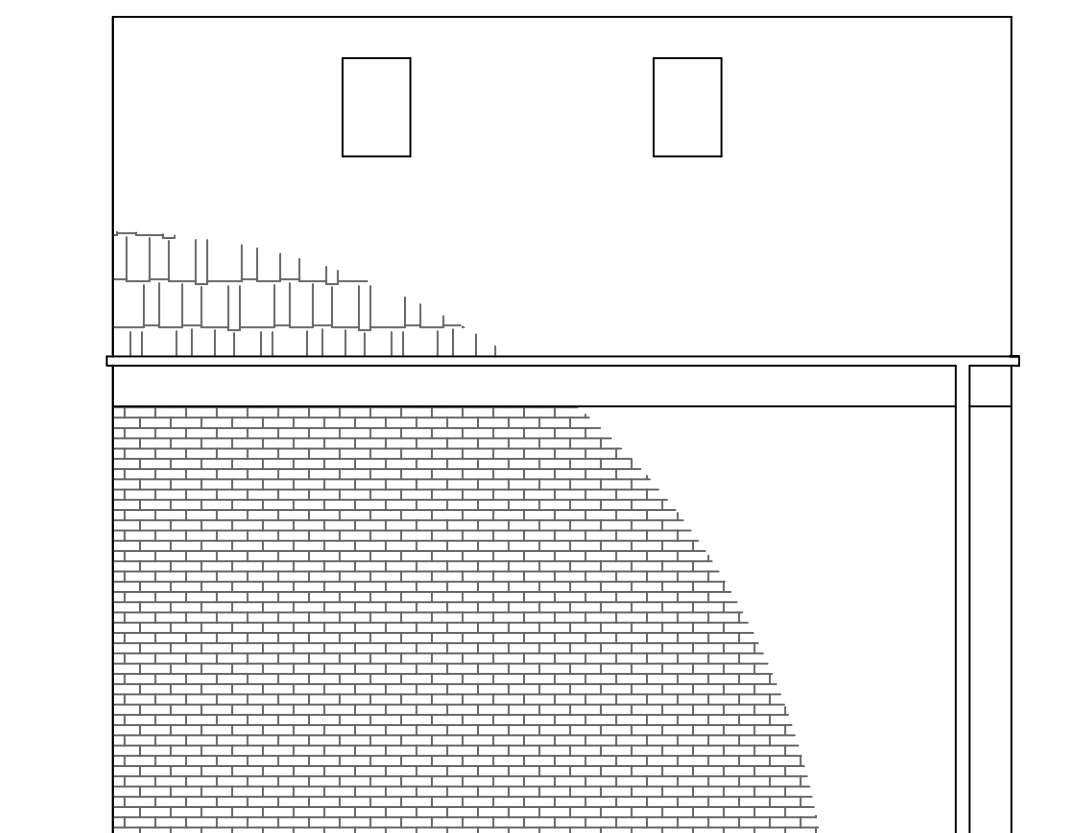

PROPOSED SIDE ELEVATION - ACCESS ROAD

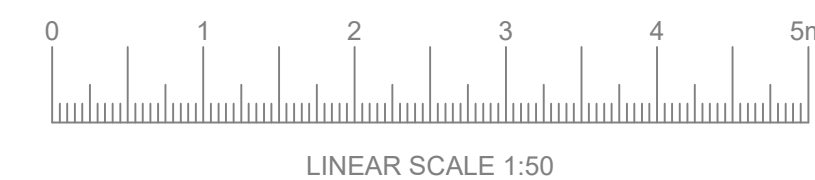

LINEAR SCALE 1:50

Drawing: GARAGE CONVERSION

Property: Copperfield, Valley Lane, Culverstone Meopham Kent, DA13 0DQ

Scale: 1:50 on A1 Date: NOV 2023 DWG No: COP/01