


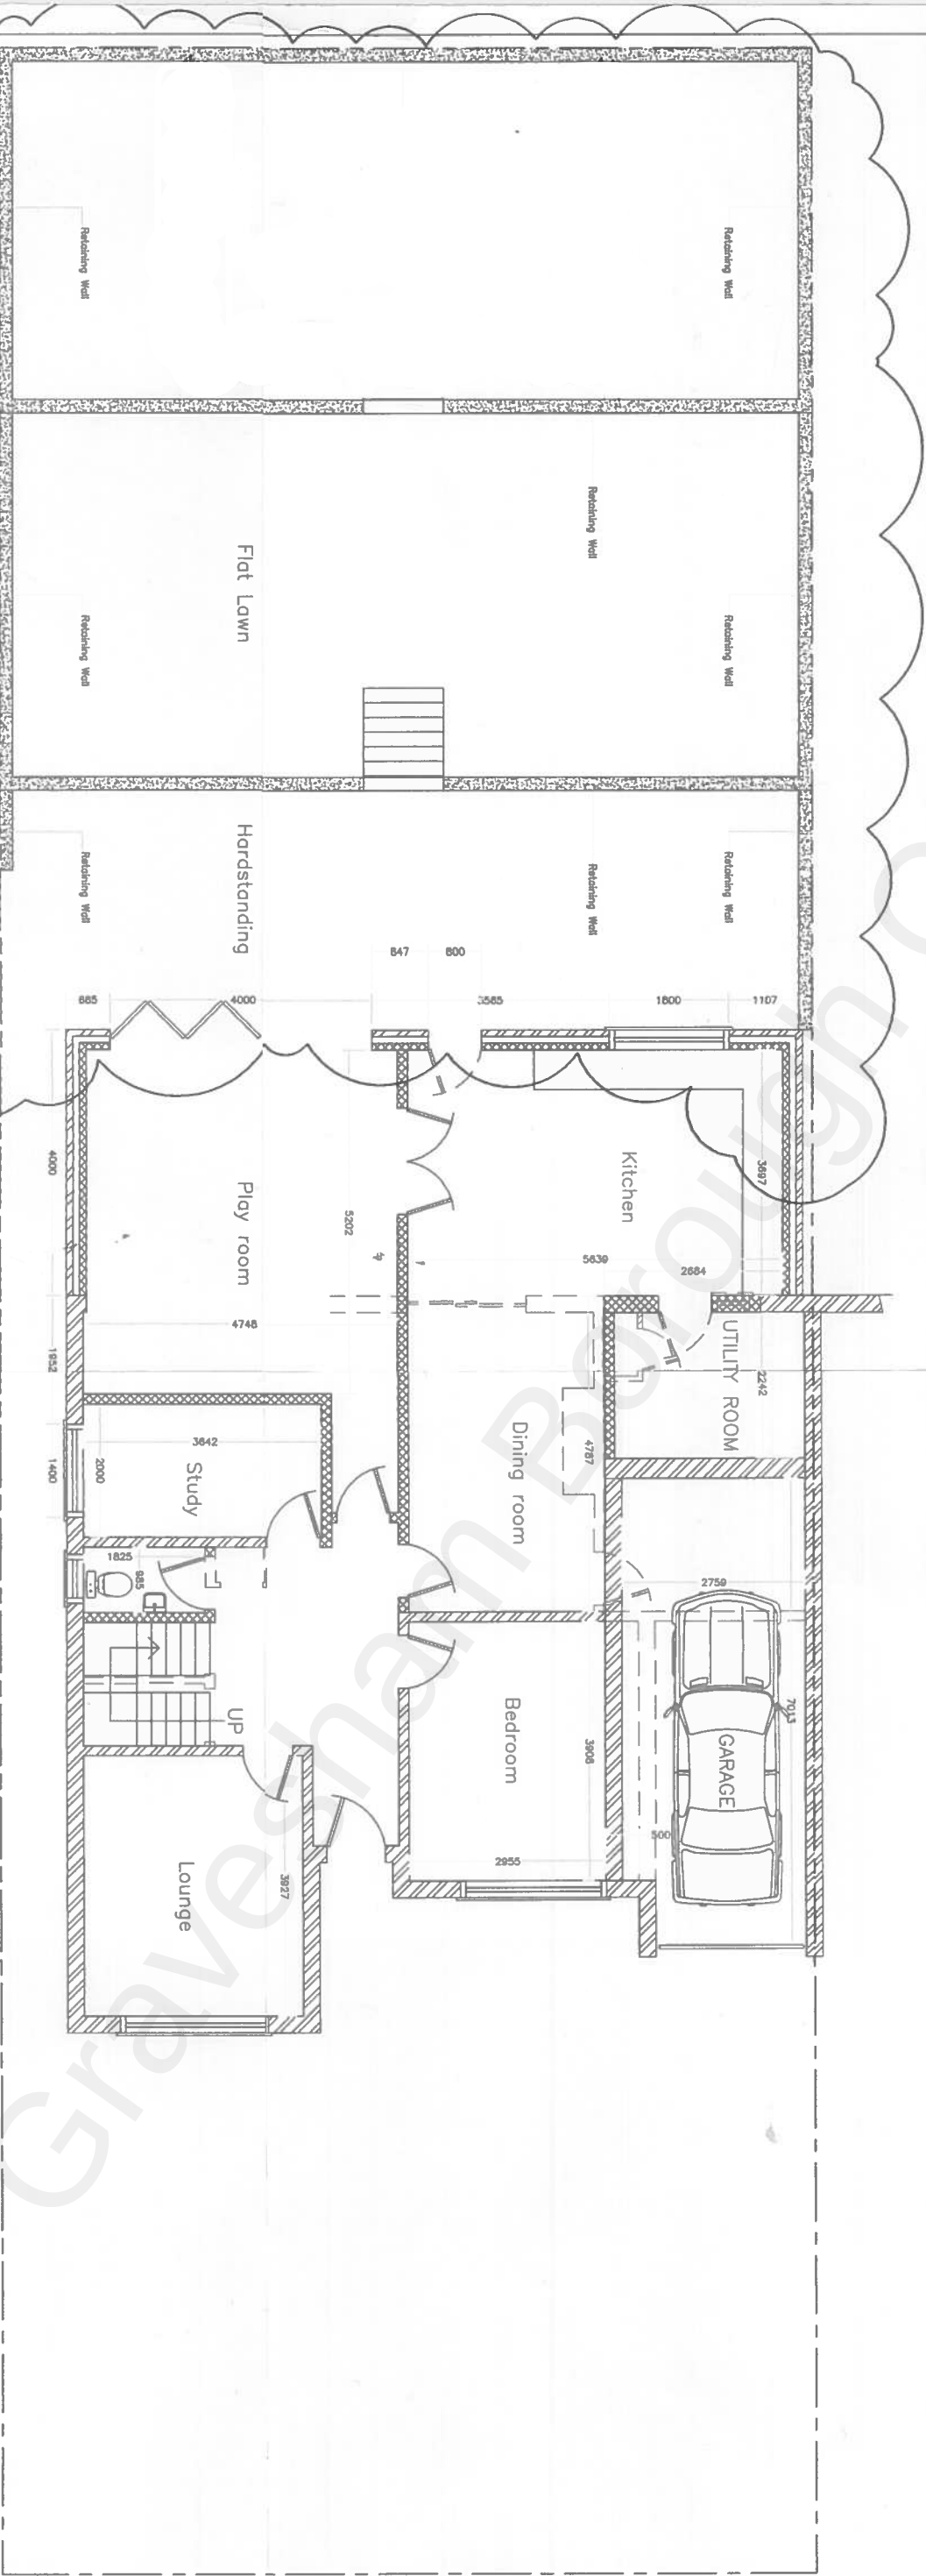

Title : Existing Overhead Site Plan



Scale 1:100 @ A3

Address : 6 Cerne Road Gravesend Kent DA12 4BW