




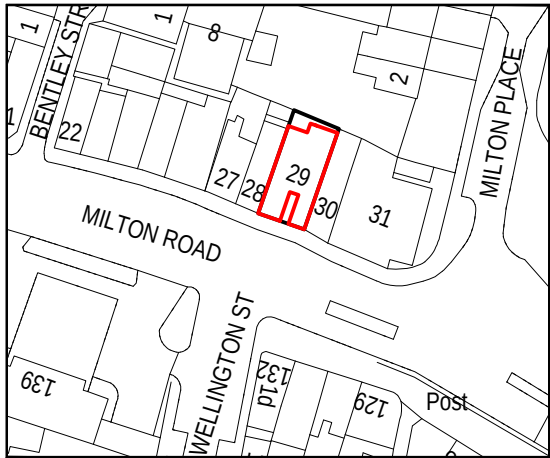


Location Plan
Scale 1:1250

 

Existing Block Plan
Scale 1:500

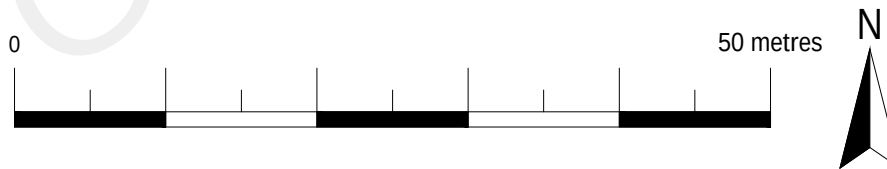

Proposed Block Plan
Scale 1:500

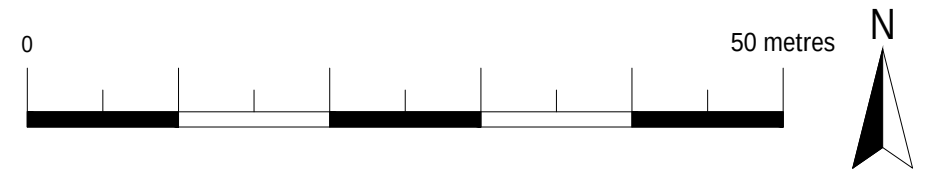


Revision notes:		
Rev:	Date:	Notes:
001		The Contractor must carry out His/Her own measured survey prior to works commencing on site to verify site dimensions and to report any discrepancies to the Designer. Contractor to refer to Building Control Notes. Contractor is responsible for final on site design using on site dimensions. Contractor responsible for on site drainage layout/runs - to be agreed by Building Control prior to Construction starting on site.All Details to be approved by Building Control prior to construction starting on site.

Drawn by: FD
Client: Jappy Takhar

Project: 29 Milton Road, Gravesend, DA12 2RF
Drawing Title: EXISTING BLOCK PLAN PROPOSED BLOCK PLAN, LOCATION PLAN

Date: 08.09.2022	No.: 22-0220
Scale @A3: 1:500, 1:1250	Rev: 7
Issue: PLANNING DRAWING	Page: D01

 

Plan It
Architectural Services
www.planituk.co.uk