



EXISTING

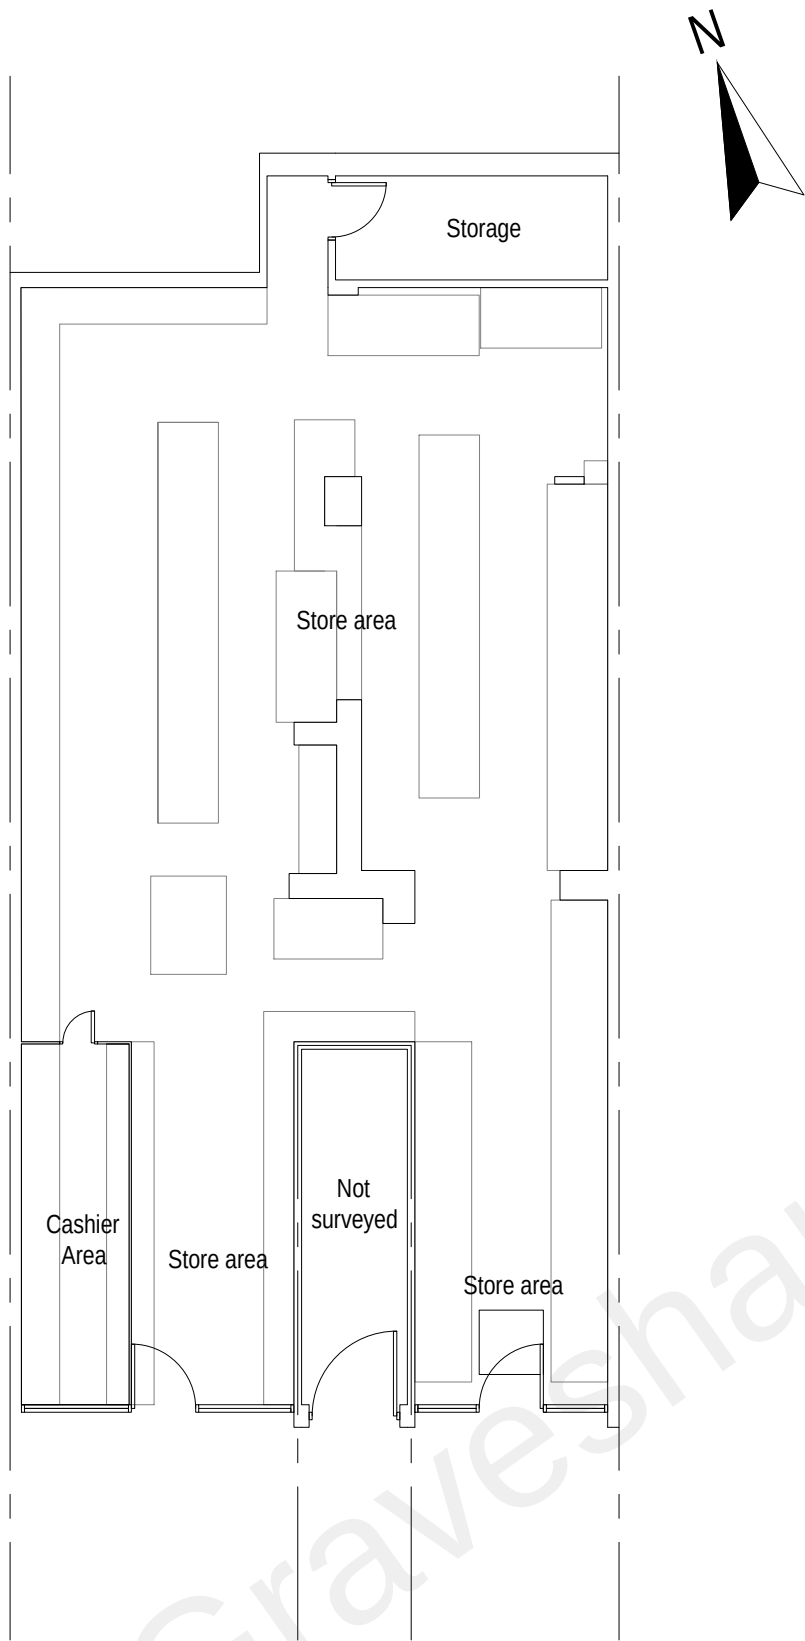

Ground Floor Plan
Area ca. 113.54 m²




Front Elevation

 

Revision notes:

Rev:	Date:	Notes:
001		The Contractor must carry out His/Her own measured survey prior to works commencing on site to verify site dimensions and to report any discrepancies to the Designer. Contractor to refer to Building Control Notes. Contractor is responsible for final on site design using on site dimensions. Contractor responsible for on site drainage layout/runs - to be agreed by Building Control prior to Construction starting on site.All Details to be approved by Building Control prior to construction starting on site.

Drawn by: FD	Project: 29 Milton Road, Gravesend, DA12 2RF	Date: 08.09.2022	No.: 22-0220
Client: Jappy Takhar	Drawing Title: EXISTING PLAN AND ELEVATION	Scale @A3: 1:100	Rev: 7
		Issue: PLANNING DRAWING	Page: D02

 

Plan It
Architectural Services
www.planituk.co.uk