



OUTLINE OF No8


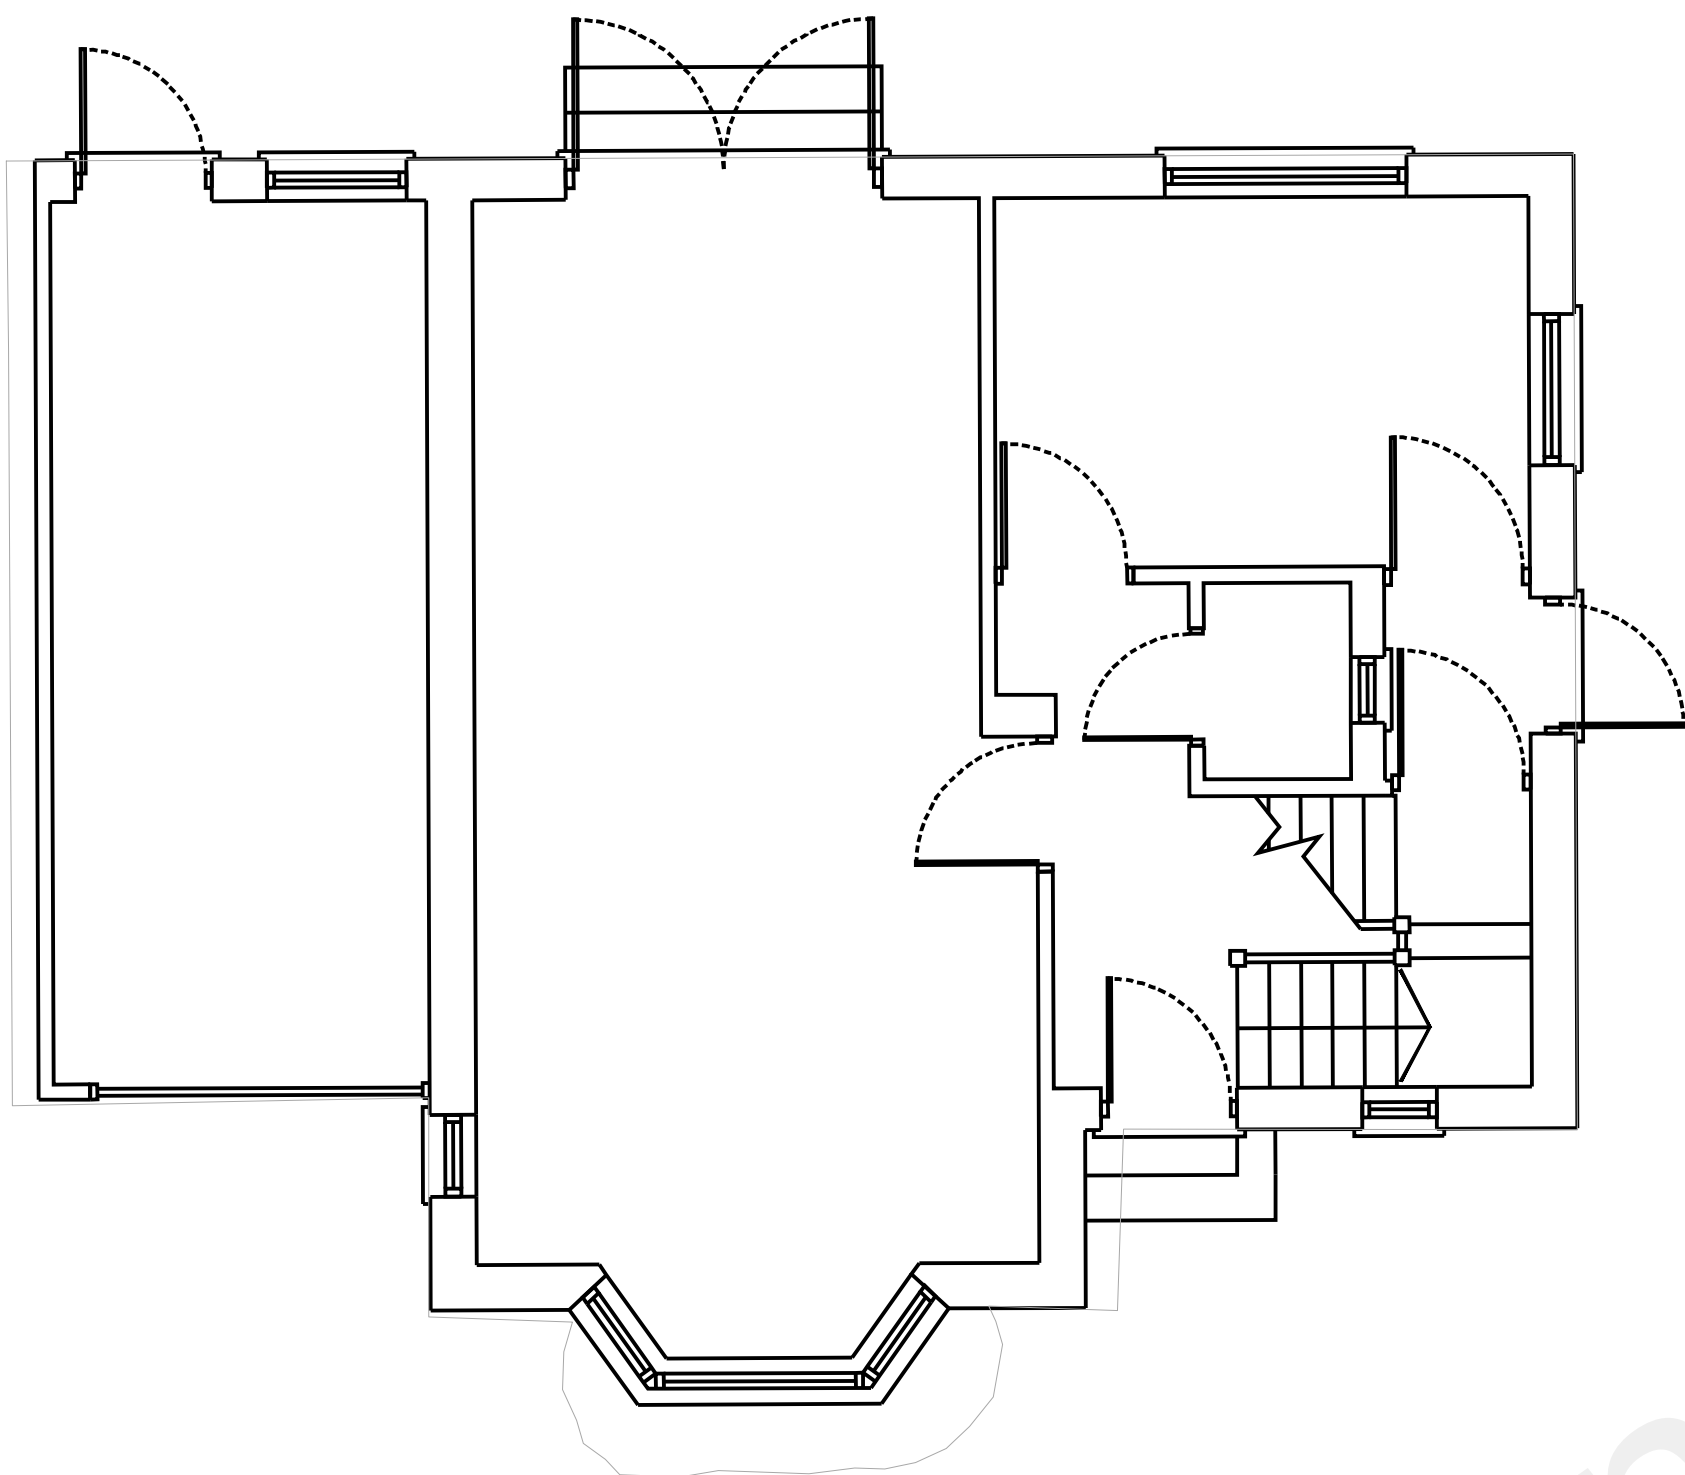


EXISTING GROUND FLOOR PLAN


OUTLINE OF No12

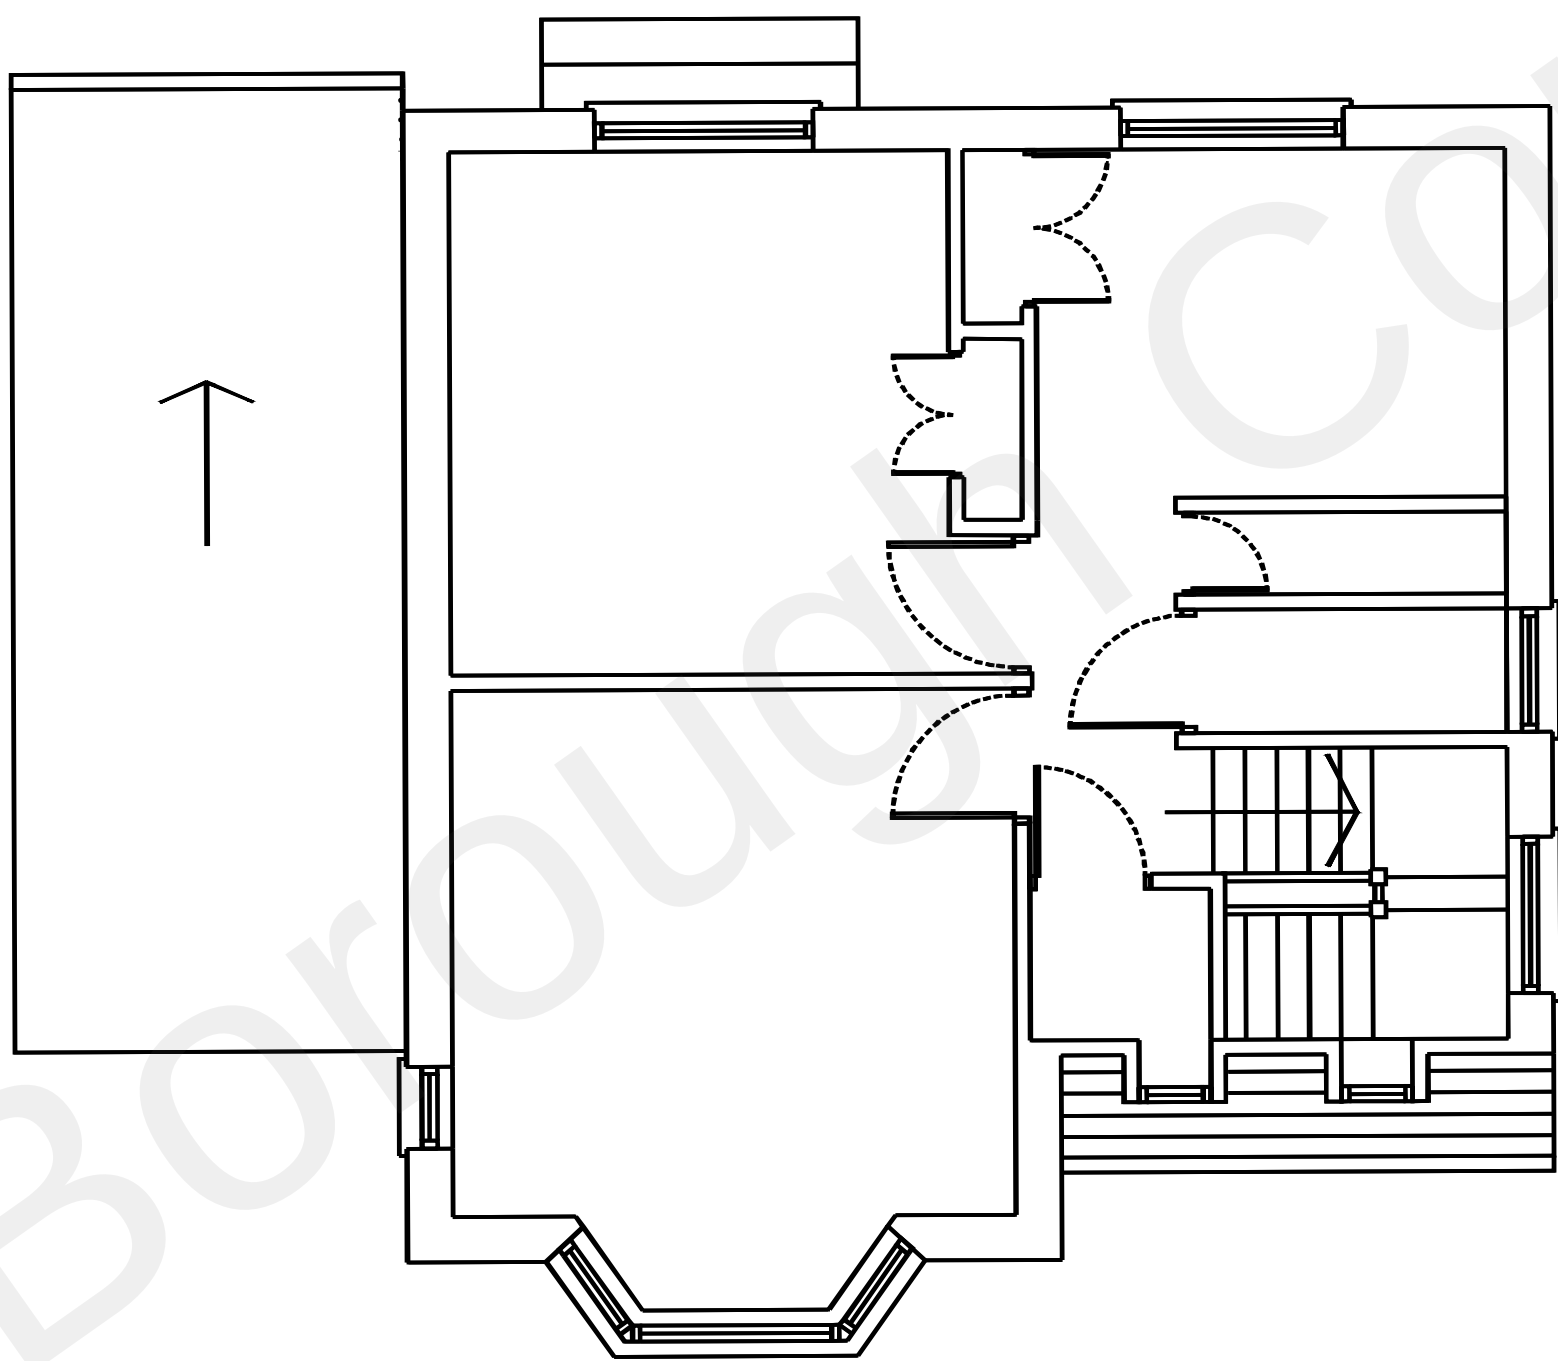

EXISTING FIRST FLOOR PLAN

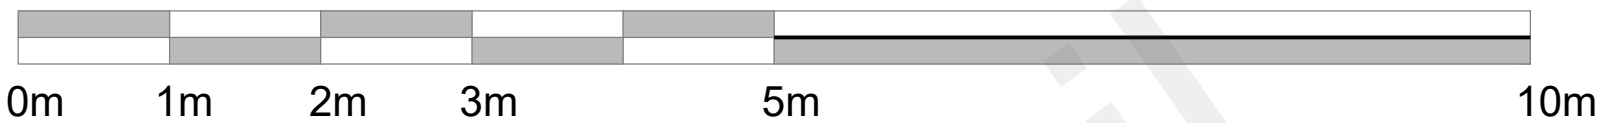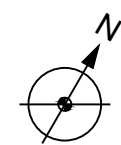

SCALE BAR

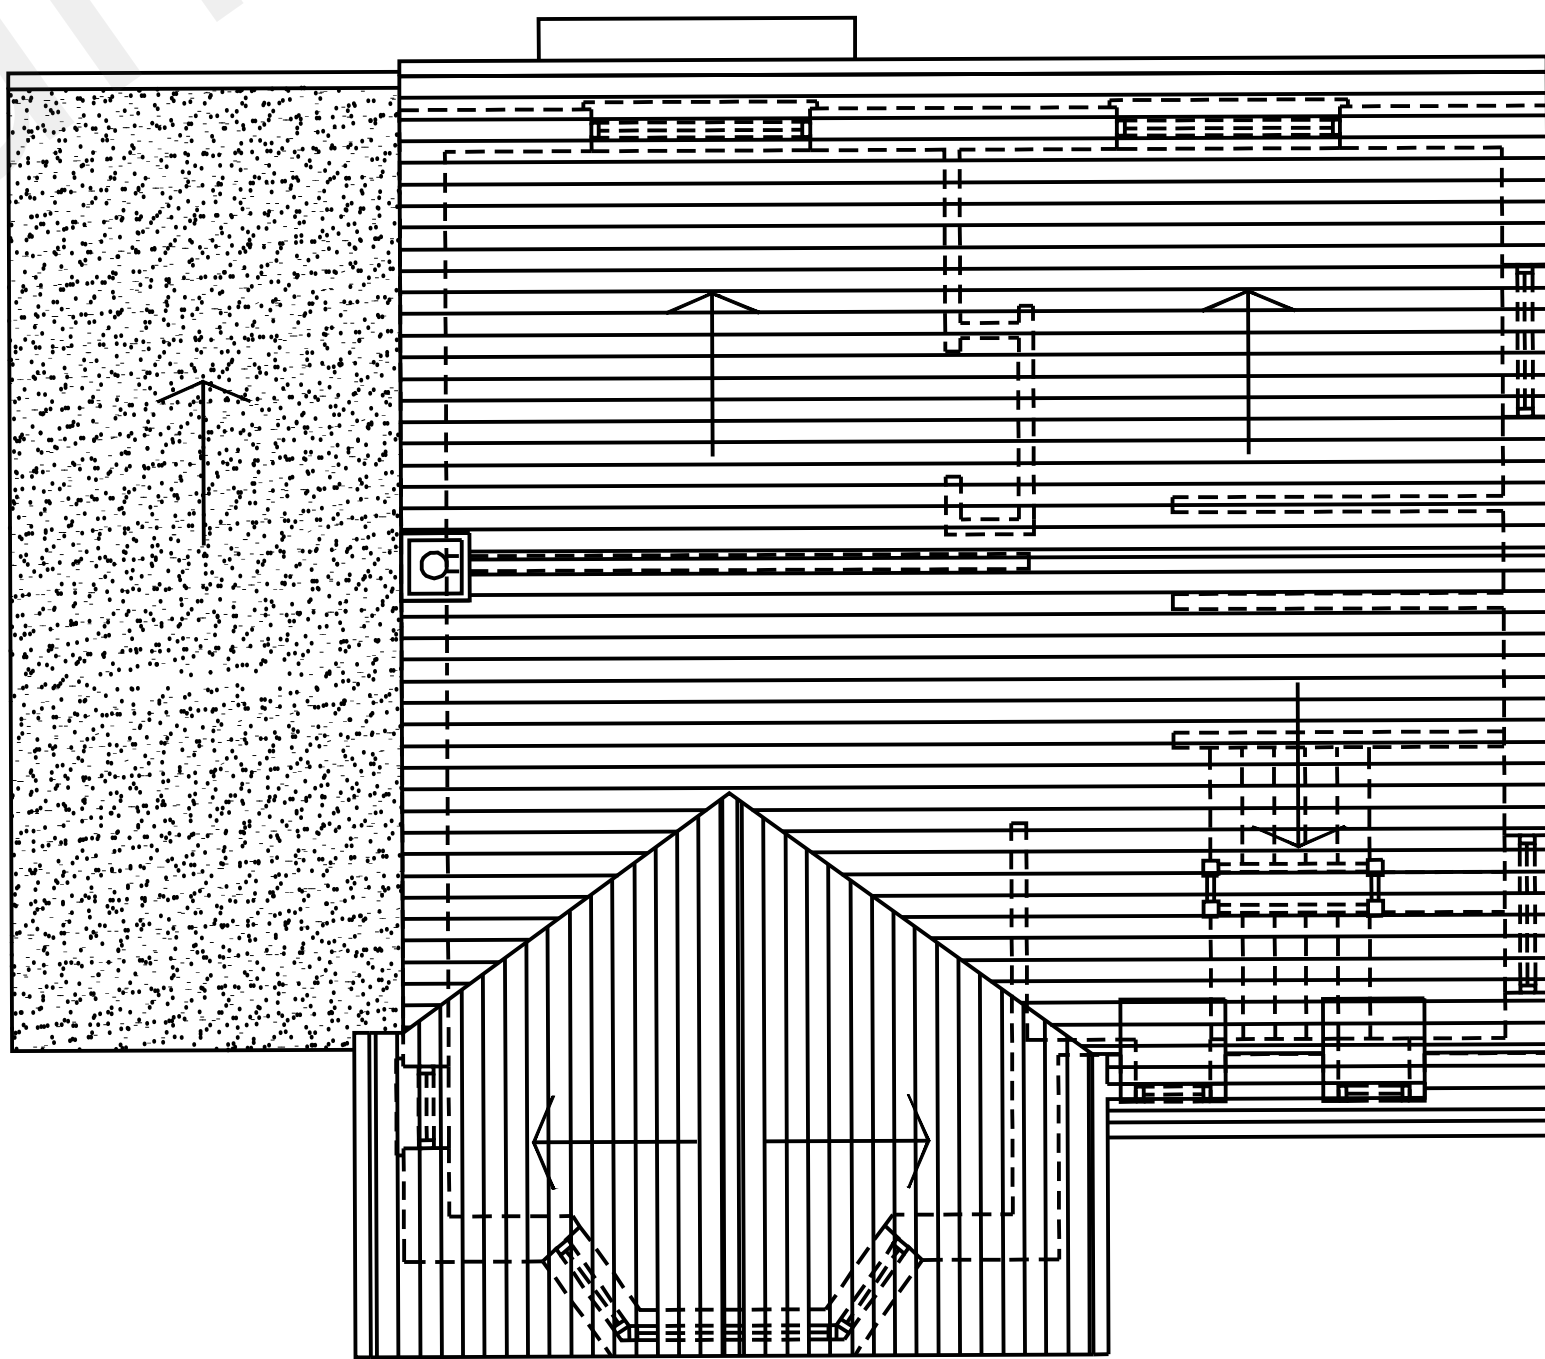

EXISTING ROOF PLAN

| NOTES   |          |      |
|---|----------|------|
| <ul style="list-style-type: none"><li>DO NOT SCALE FROM THIS DRAWING.</li><li>ALL DIMENSIONS MUST BE CHECKED ON SITE.</li><li>ALL RIGHTS RESERVED. NO REPRODUCTION IN ANY MATERIAL FORM IS PERMITTED WITHOUT CONSENT.</li><li>THIS DRAWING IS COPYRIGHT OF KENT ARCHITECTURAL SERVICES.</li></ul> |          |      |
| client   |          |      |
| MR & MRS SINGH   |          |      |
| project   |          |      |
| 10 BRENCHLEY AVENUE<br>GRAVESEND, KENT, DA11 7RQ   |          |      |
| title   |          |      |
| EXISTING FLOOR<br>PLANS   |          |      |
| scales   |          |      |
| 1:50@A1   |          |      |
| date   | drawn    | size |
| 27.09.2022   | MSS      | A1   |
| drawing no.   | revision |      |
| BA-001-500   | P1       |      |