



SCALE BAR




EXISTING FRONT ELEVATION

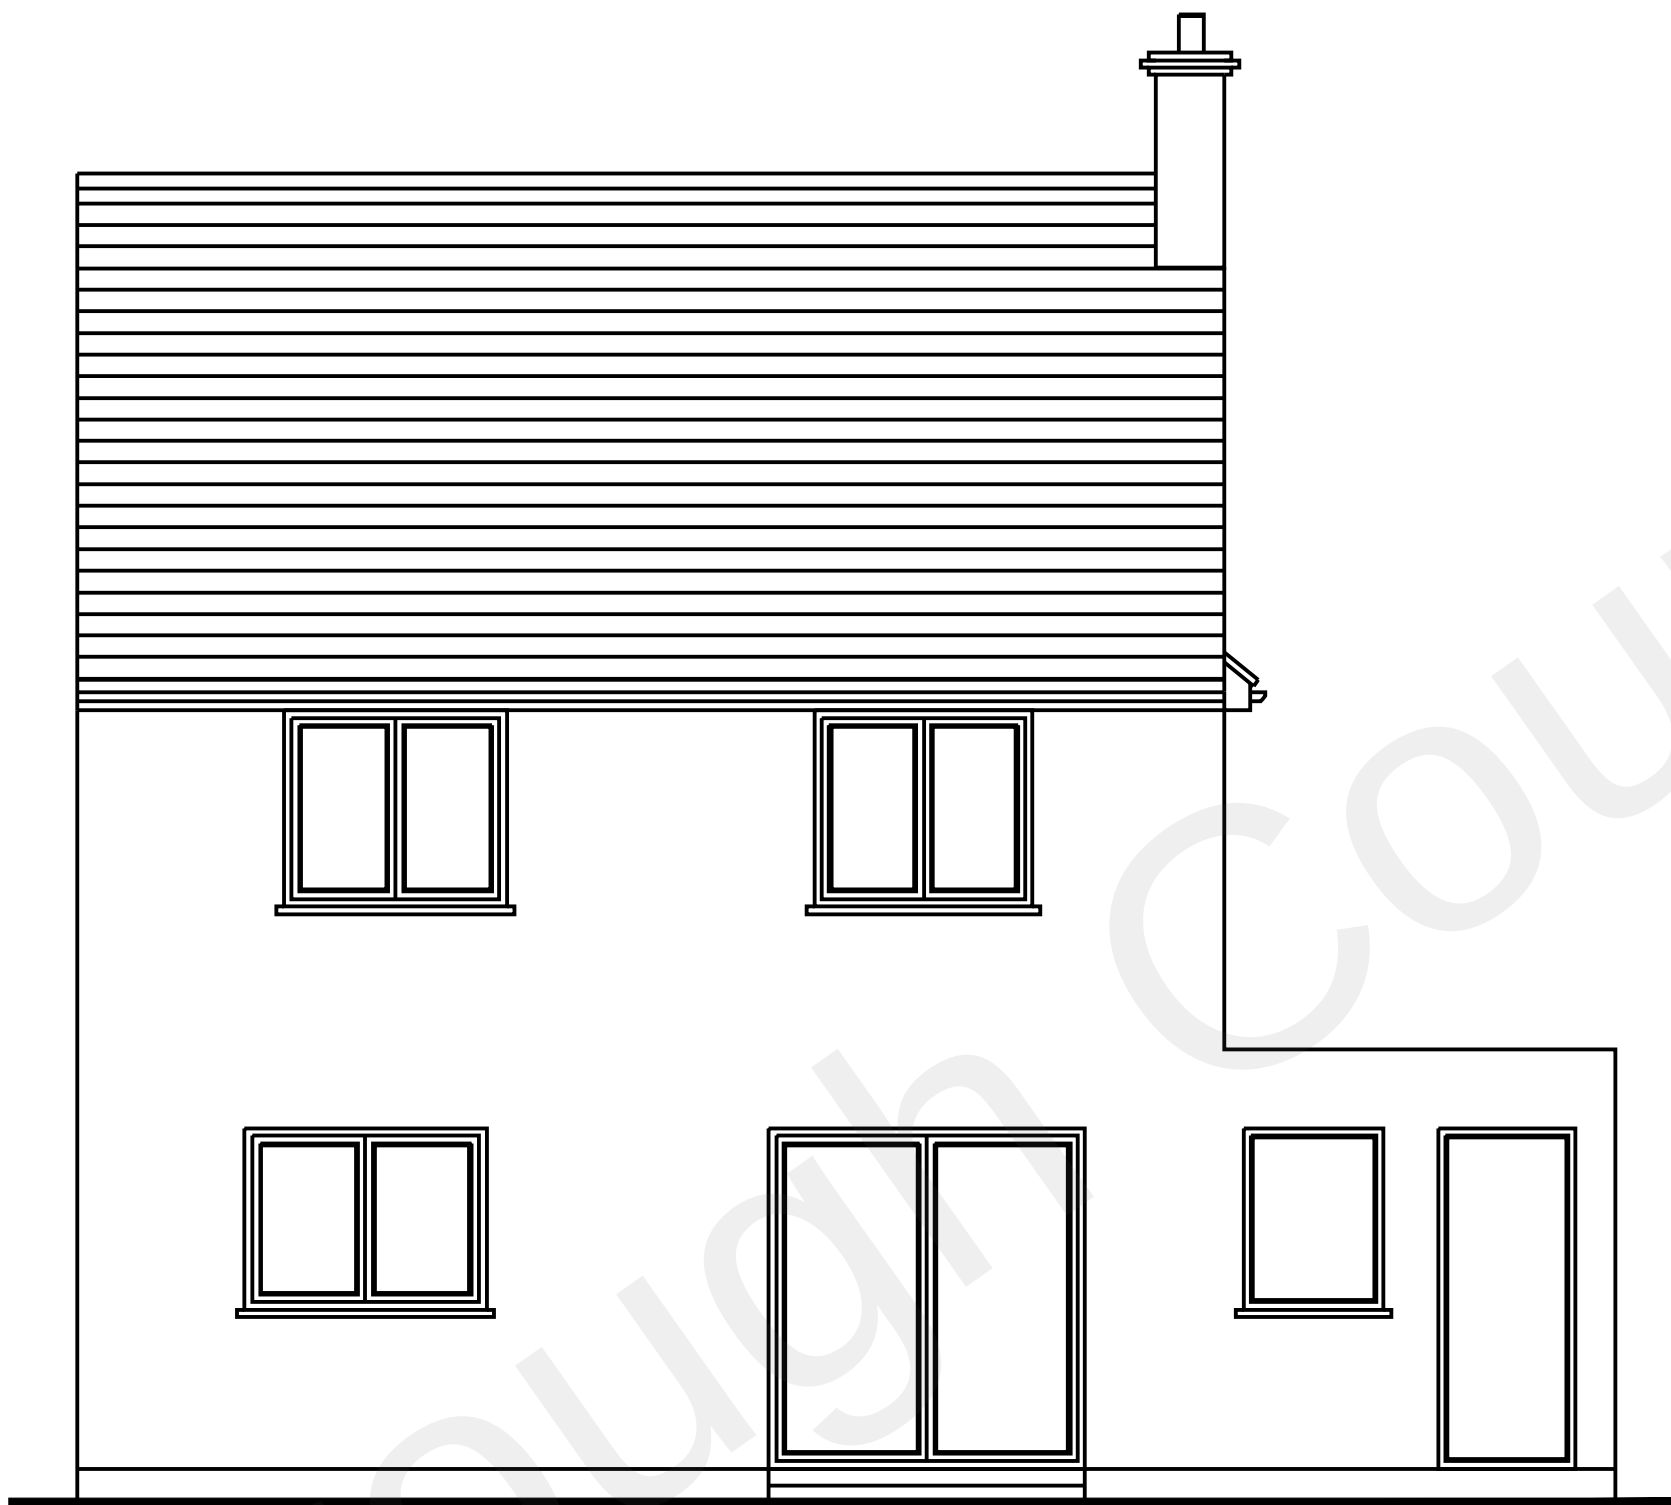

EXISTING REAR ELEVATION

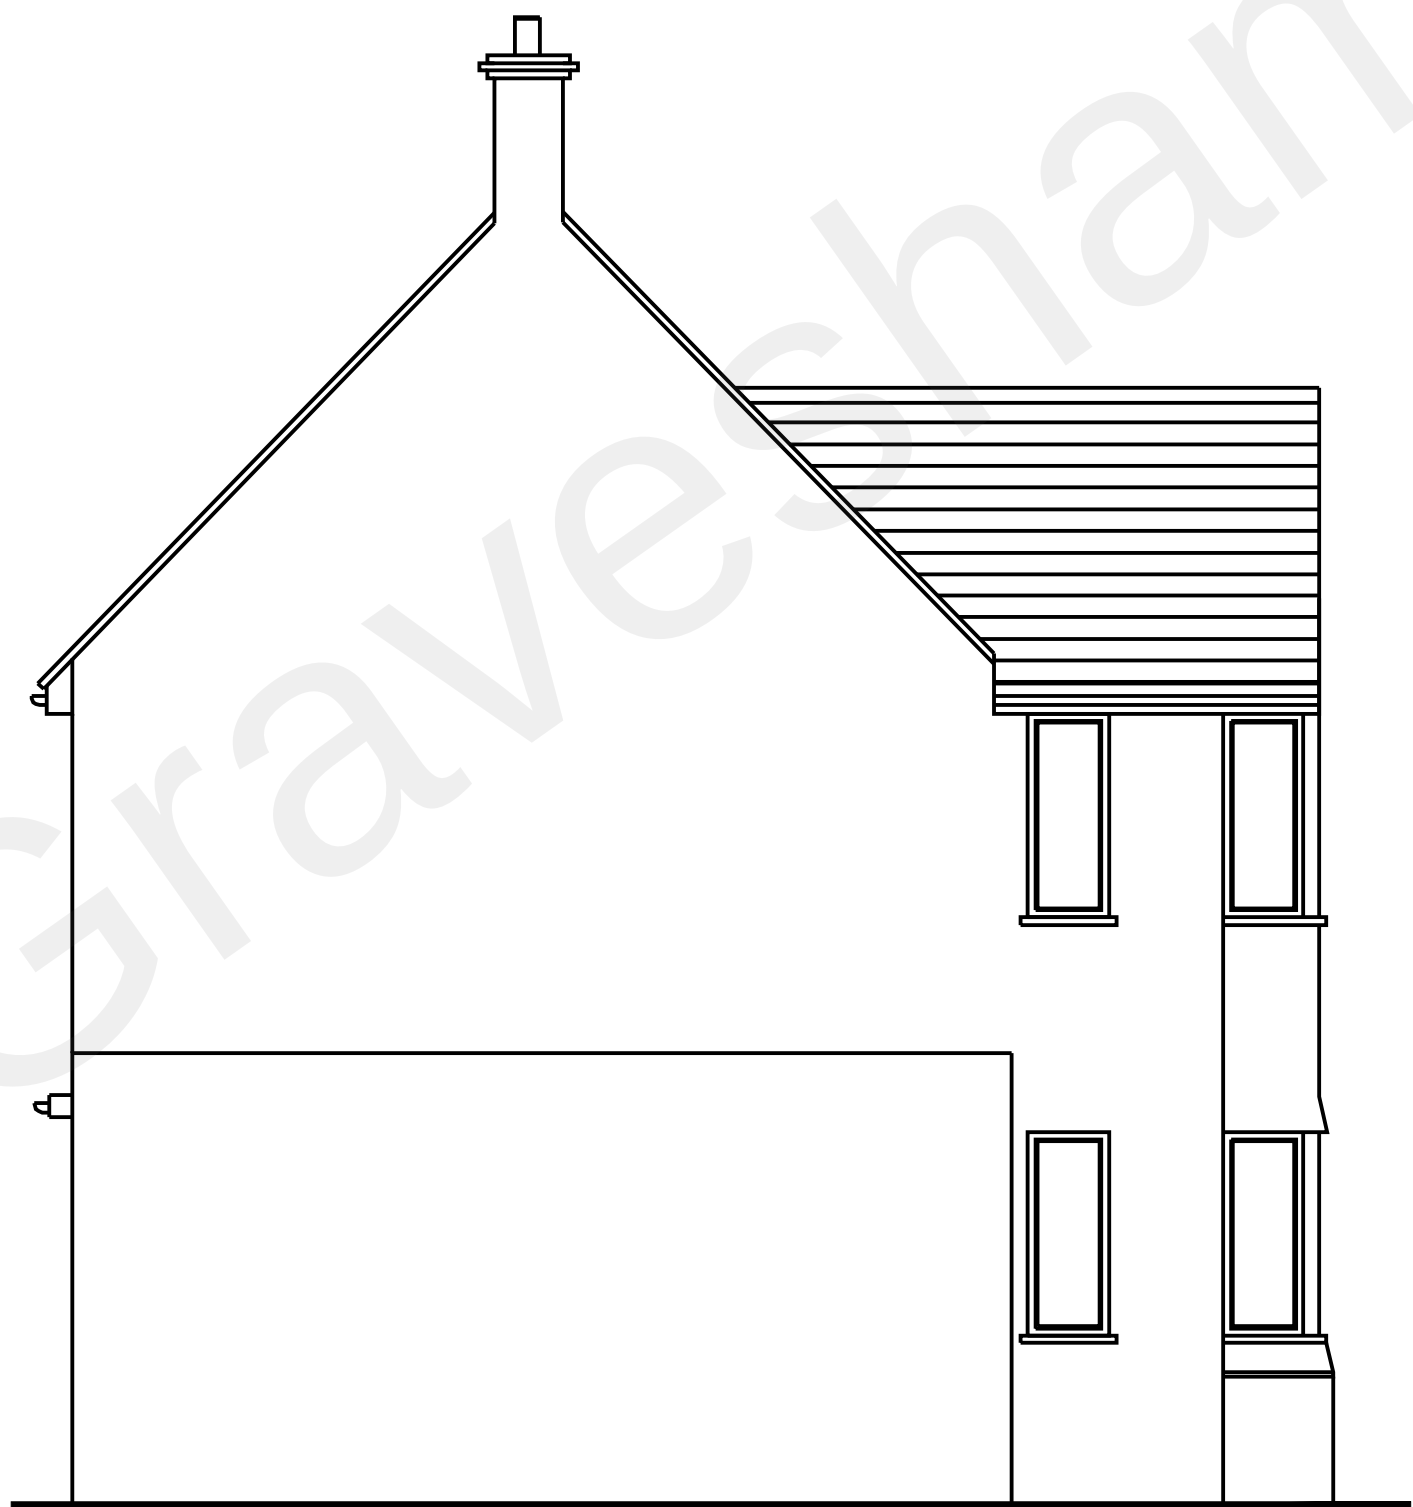

EXISTING SIDE ELEVATION

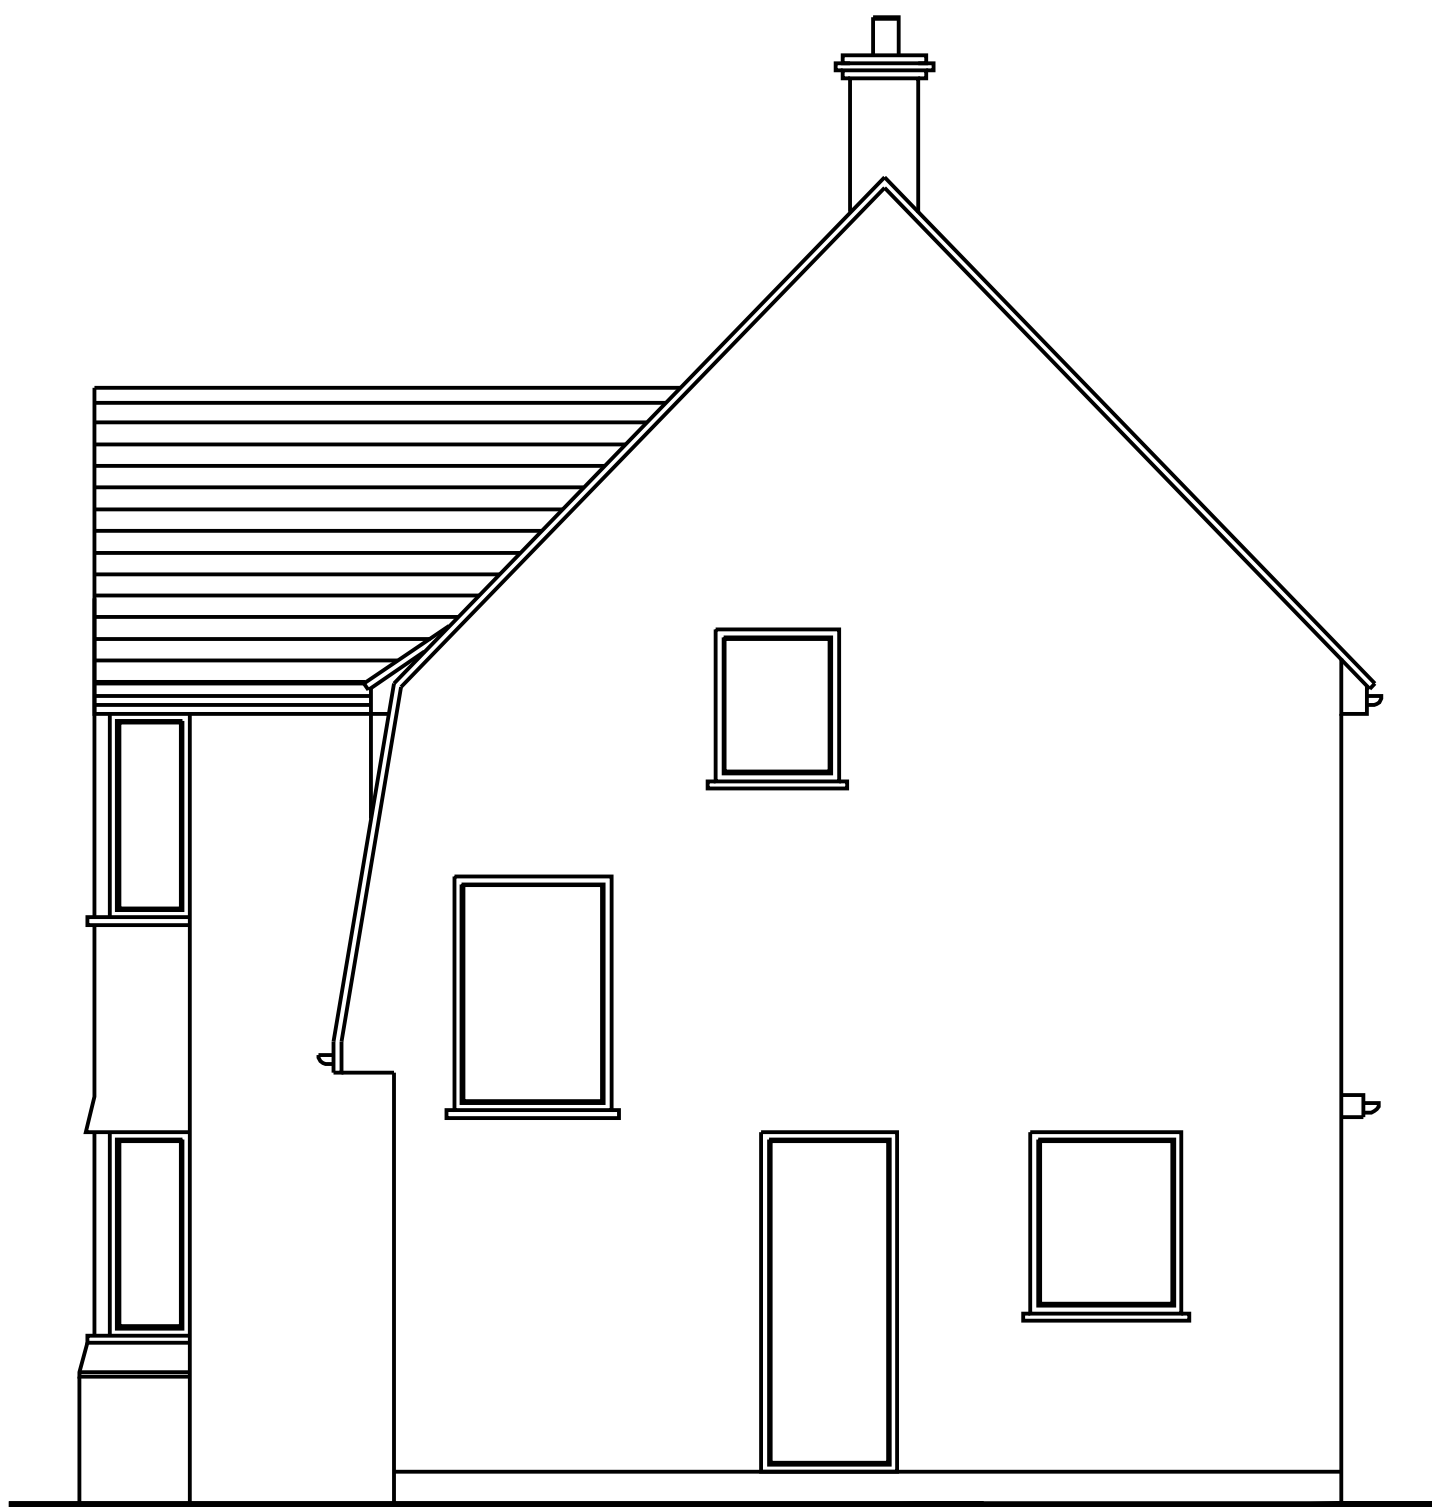

EXISTING SIDE ELEVATION

NOTES			
- DO NOT SCALE FROM THIS DRAWING. - ALL DIMENSIONS MUST BE CHECKED ON SITE. - ALL RIGHTS RESERVED. NO REPRODUCTION IN ANY MATERIAL FORM IS PERMITTED WITHOUT CONSENT. - THIS DRAWING IS COPYRIGHT OF KENT ARCHITECTURAL SERVICES.			
client			
MR & MRS SINGH			
project			
10 BRENCHLEY AVENUE GRAVESEND, KENT, DA11 7RQ			
title			
EXISTING ELEVATIONS			
scales			
1:50@A1			
date	drawn	size	
27.09.2022	MSS	A1	
drawing no.	revision		
BA-001-510	P1		