




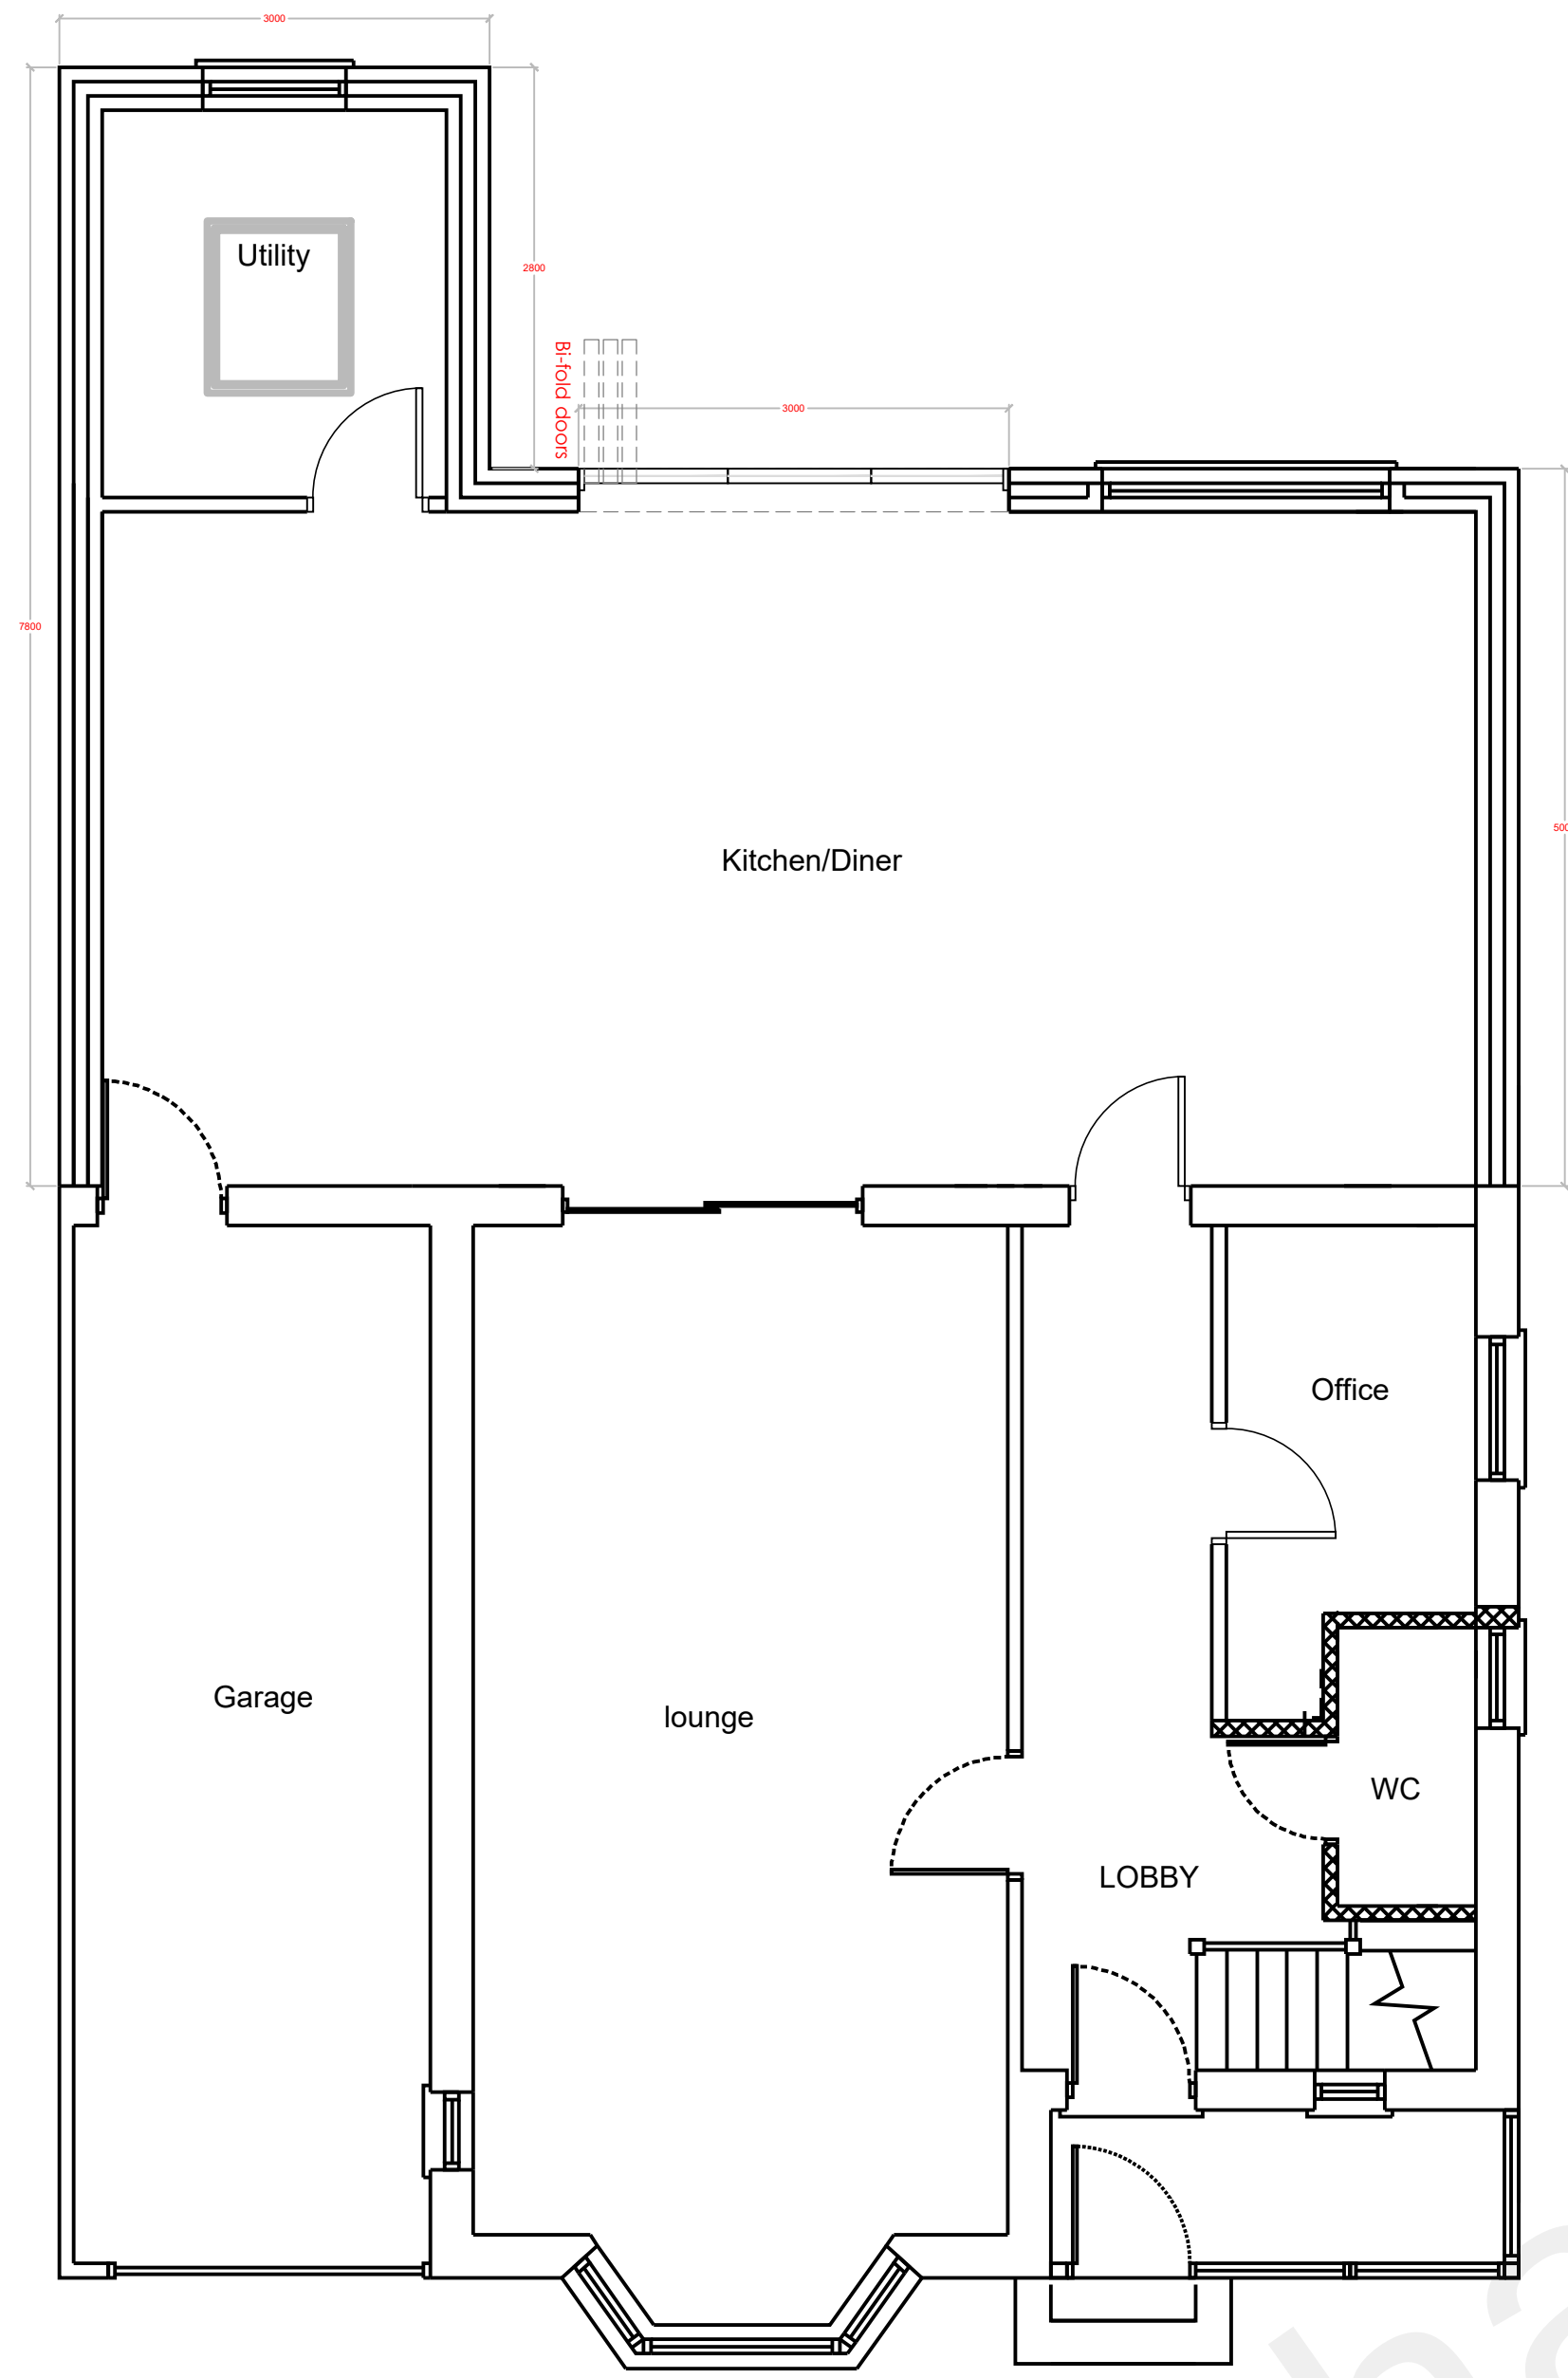


PROPOSED GROUND FLOOR PLAN

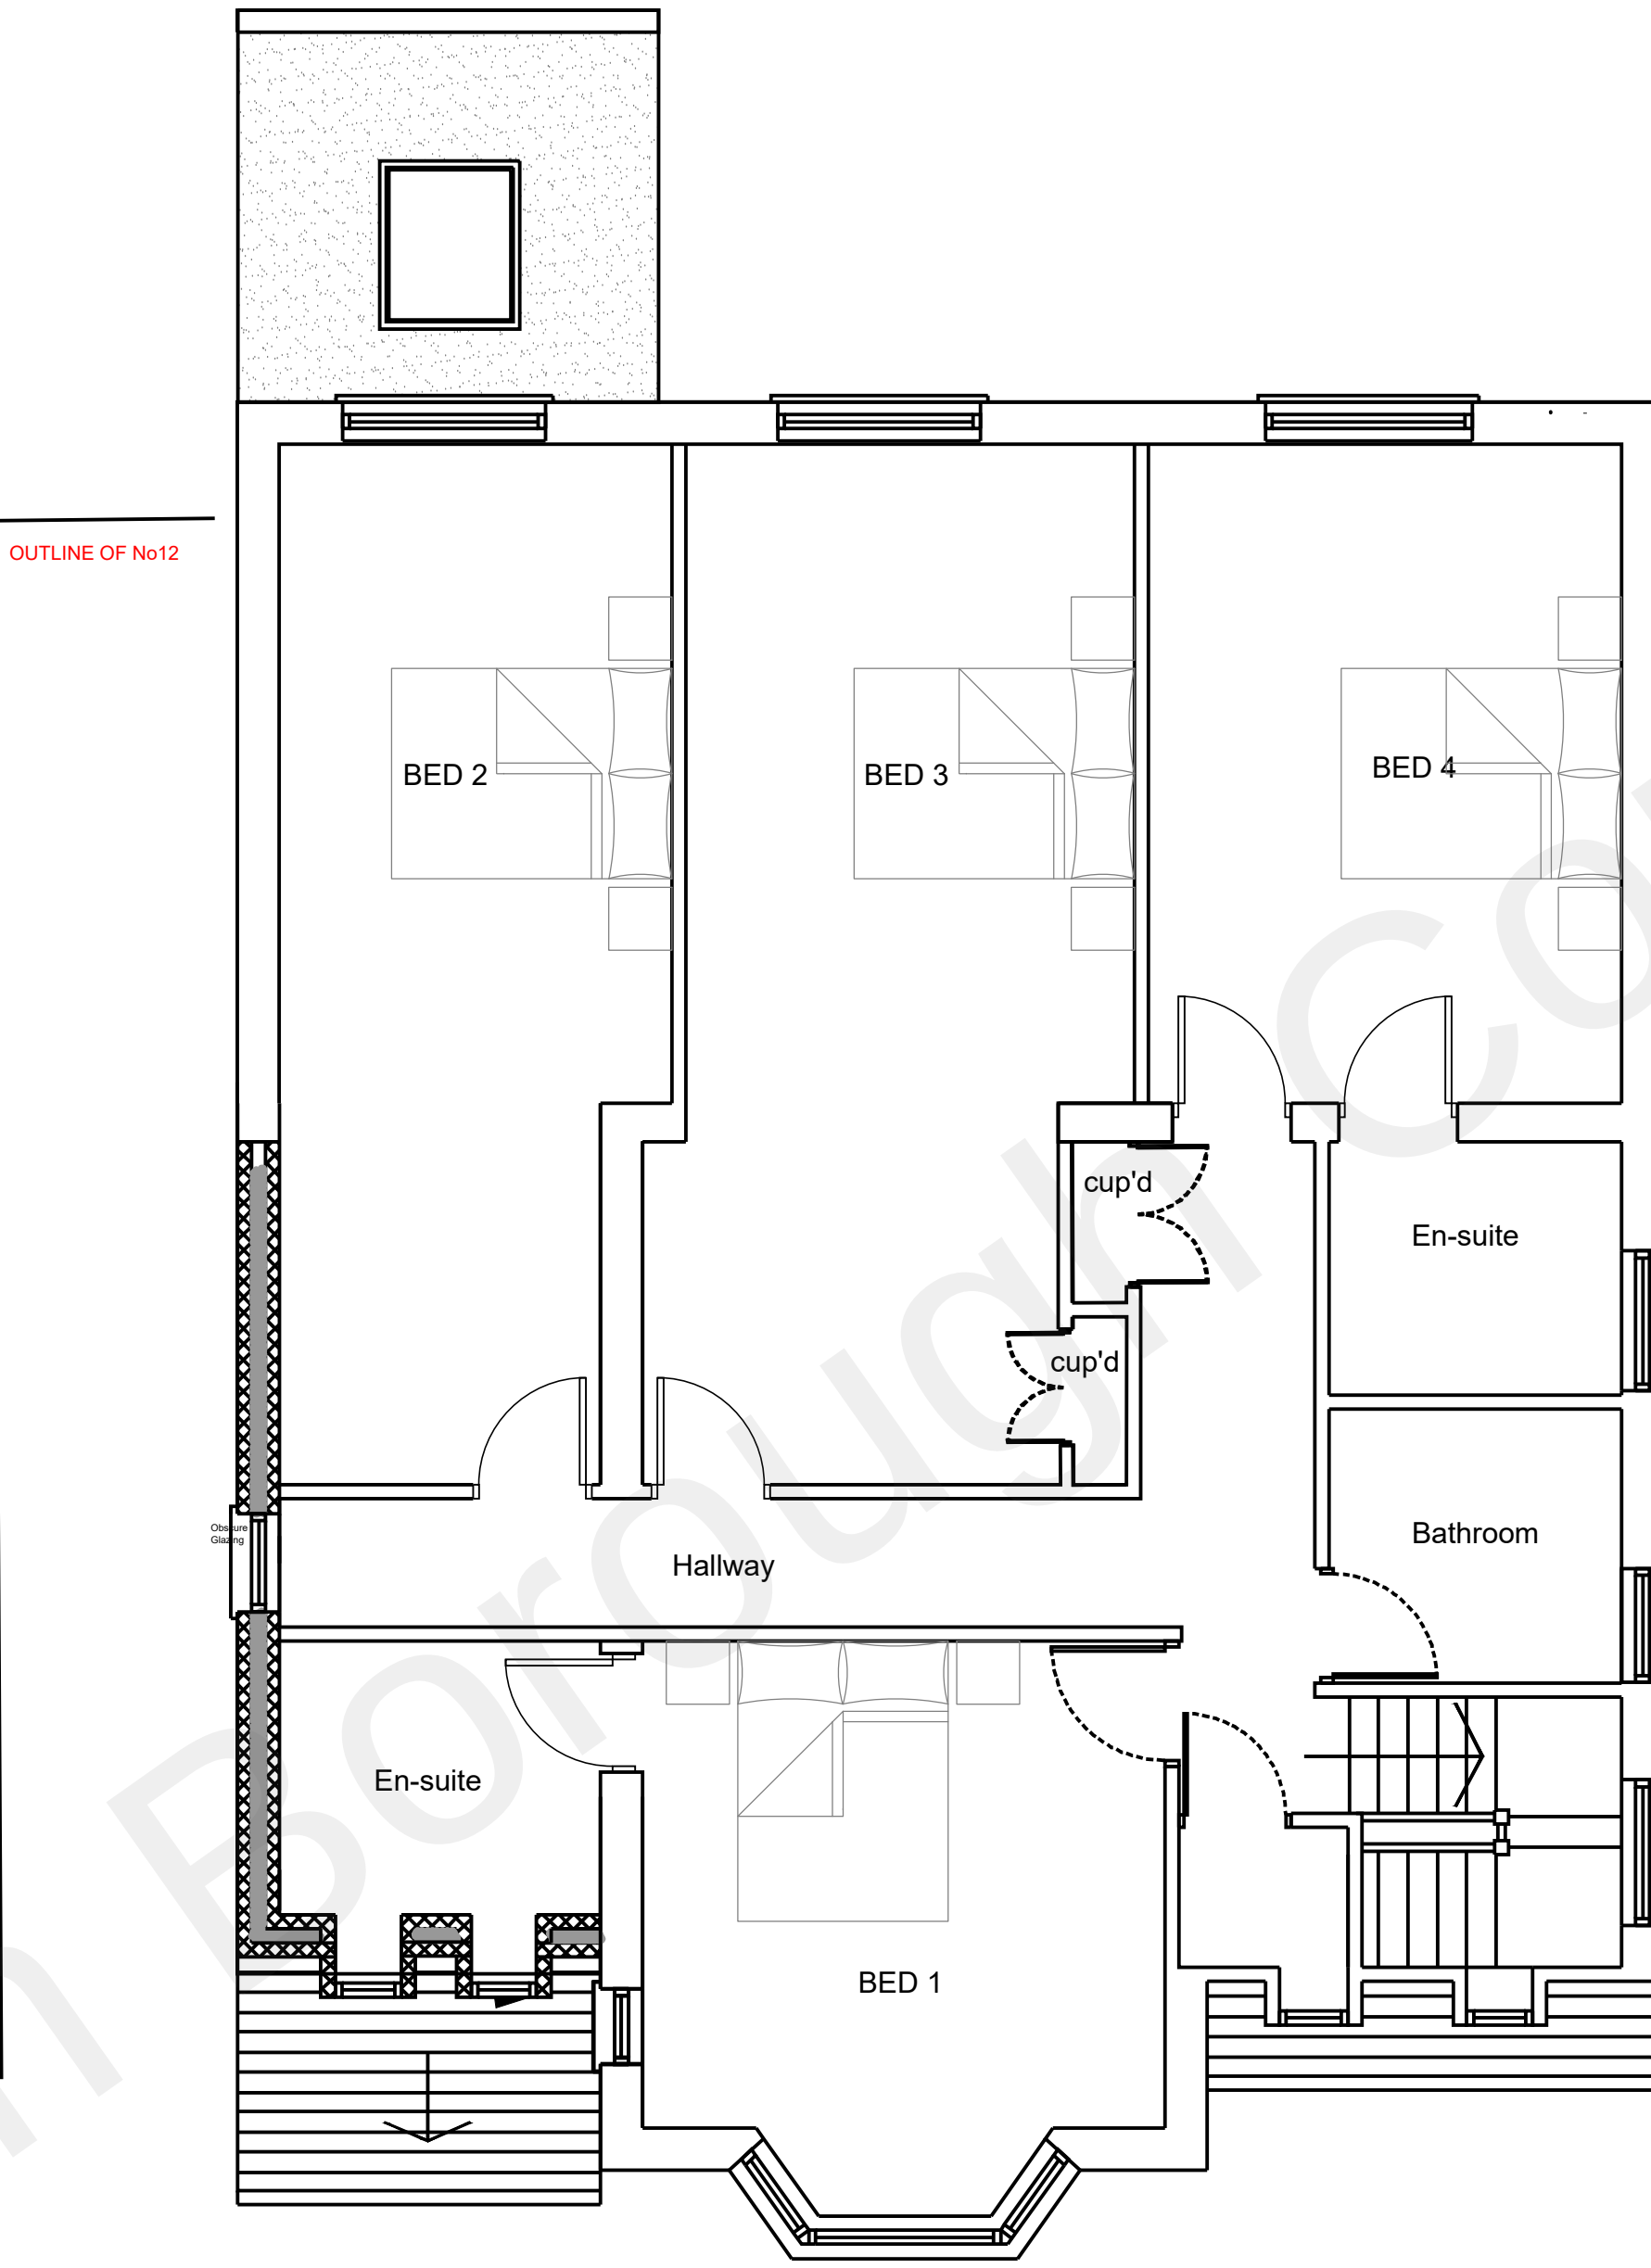

PROPOSED FIRST FLOOR PLAN

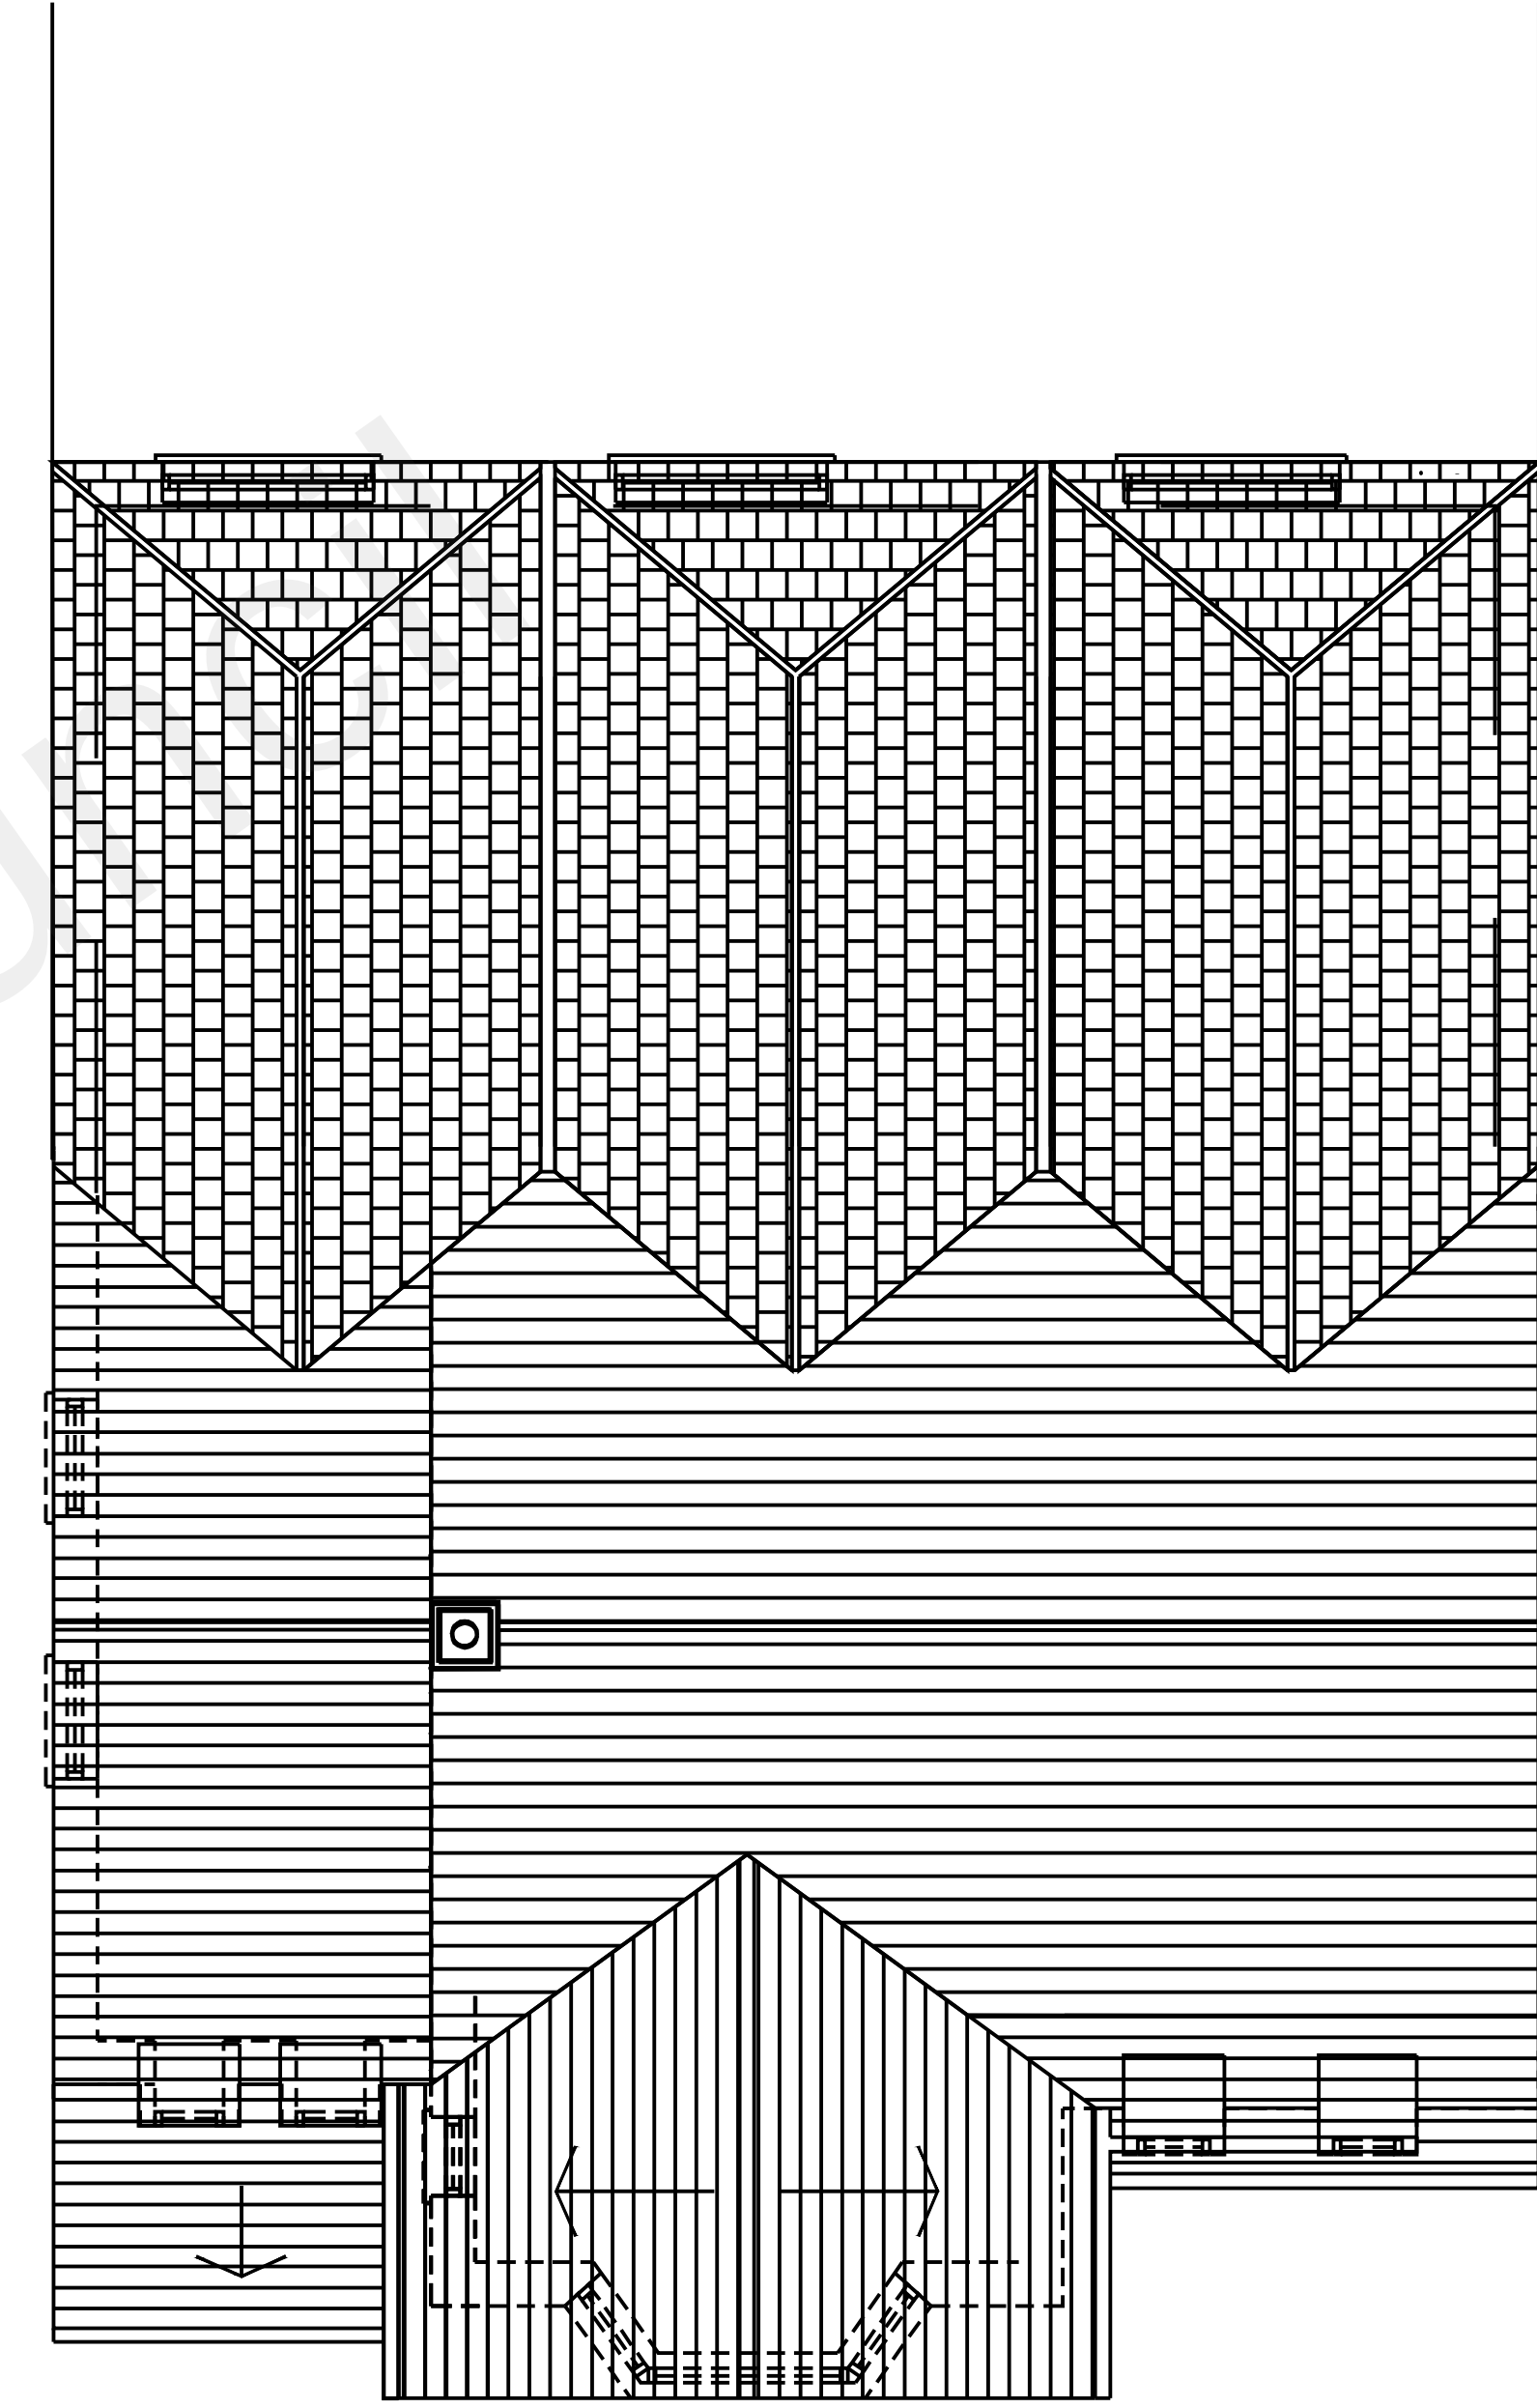

PROPOSED ROOF PLAN

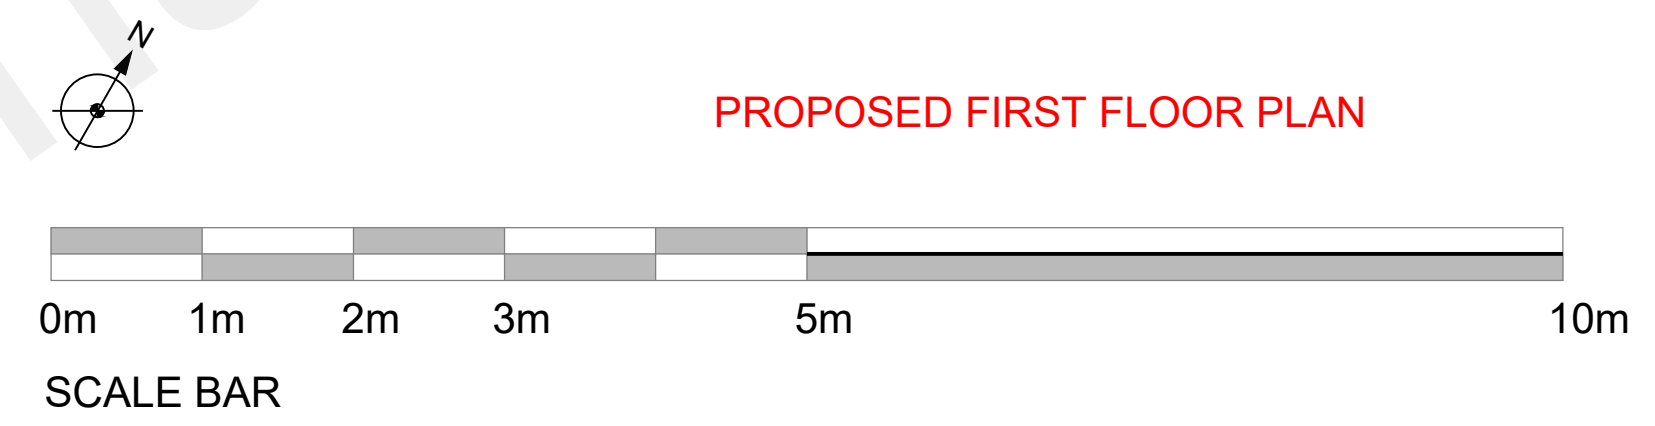

10 Branchley Avenue, Gravesend, Kent, DA11 7RQ

Description of Proposal

The proposed works to the above property consist of the below for clarity:

Part single/double rear extension of Part 5m and part 7.5m at ground floor and 5m at 1st floor level to accommodate a larger kitchen/dining area.

A 2.5m x 2.5m single storey utility room extension on the back left side will be accessible off the kitchen/dinning room.

A double storey side extension above the existing garage will accommodate an additional bedroom at 1st floor and provide an en-suite to bedroom 1.

An additional extension to the front elevation at ground floor only creating an enclosed porch and extension to the garage.

The insertion of new fenestrations to all openings inc the original building.

All proposed Materials are to be matching to the existing.

Proposed Parking inclusion for 2+ cars will be increased with a larger driveway to the front of the property on the right hand side.

NOTES			
- DO NOT SCALE FROM THIS DRAWING. - ALL DIMENSIONS MUST BE CHECKED ON SITE. - ALL RIGHTS RESERVED. NO REPRODUCTION IN ANY MATERIAL FORM IS PERMITTED WITHOUT CONSENT. - THIS DRAWING IS COPYRIGHT OF KENT ARCHITECTURAL SERVICES.			
client			
MR & MRS SINGH			
project			
10 BRANCHLEY AVENUE			
GRAVESEND, KENT, DA11 7RQ			
title			
PROPOSED FLOOR PLANS			
scales			
1:50@A1			
date	drawn	size	
27.09.2022	MSS	A1	
drawing no.	revision		
BA-001-200	P1		