


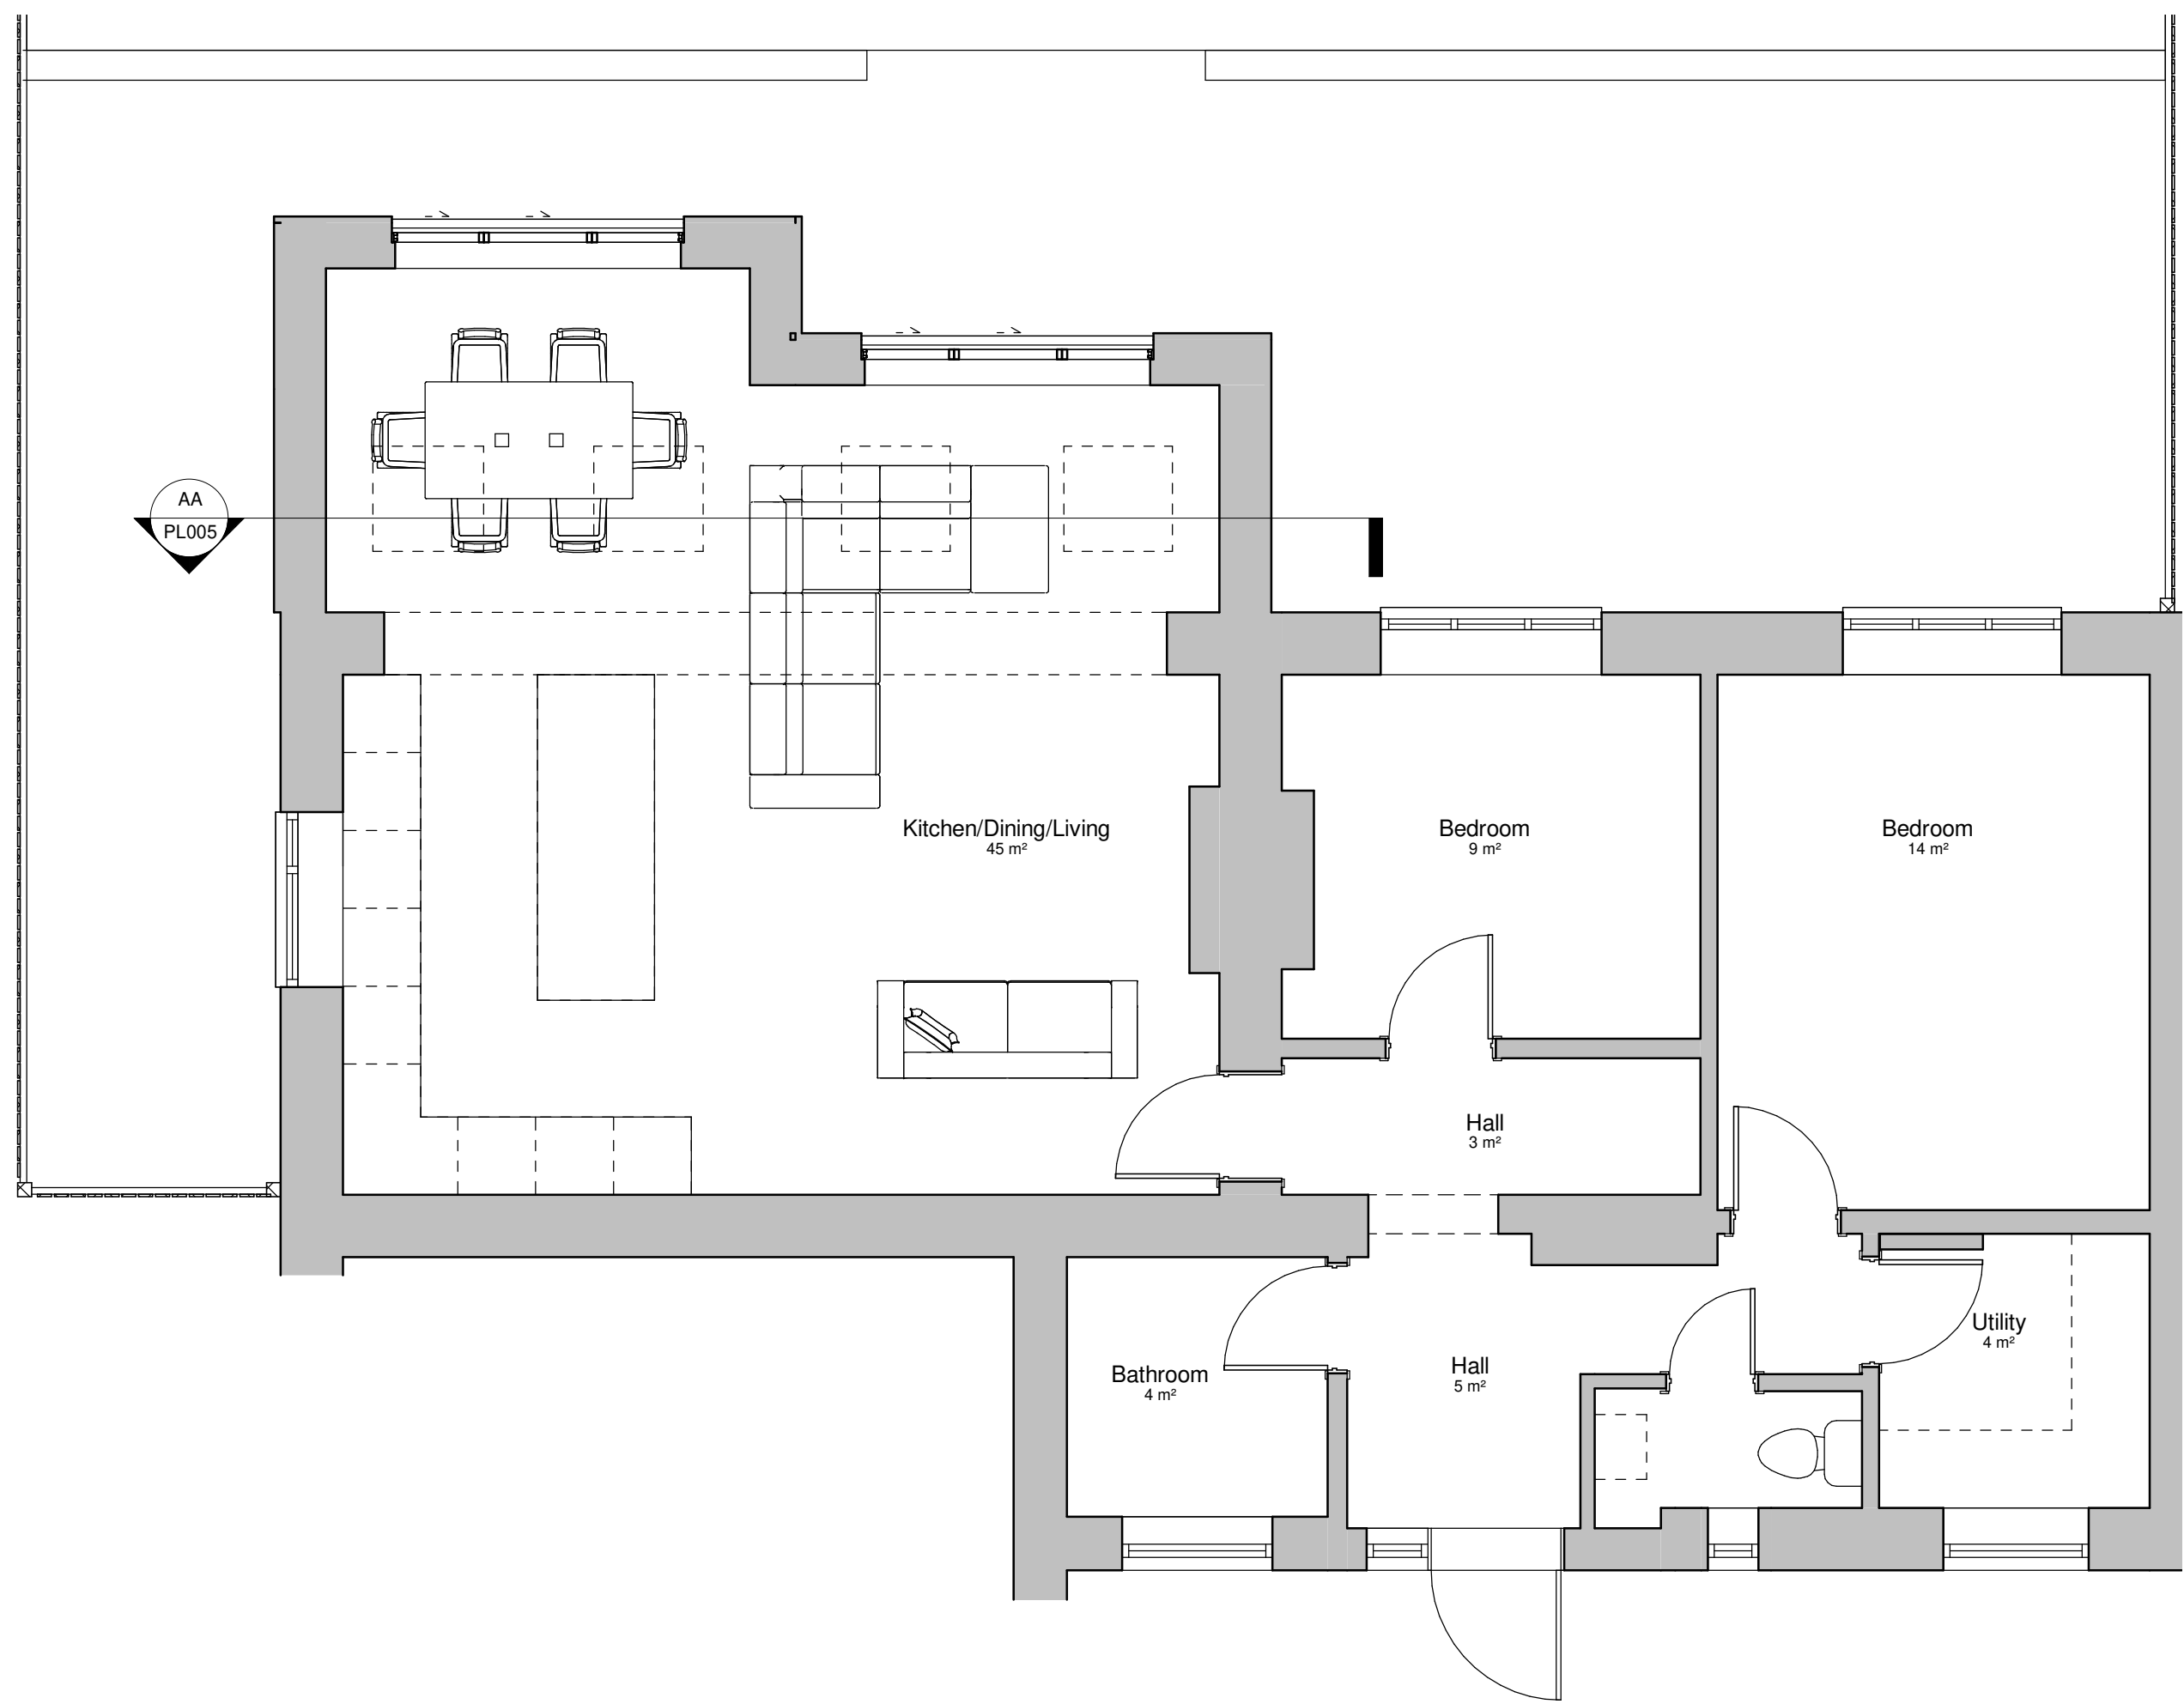


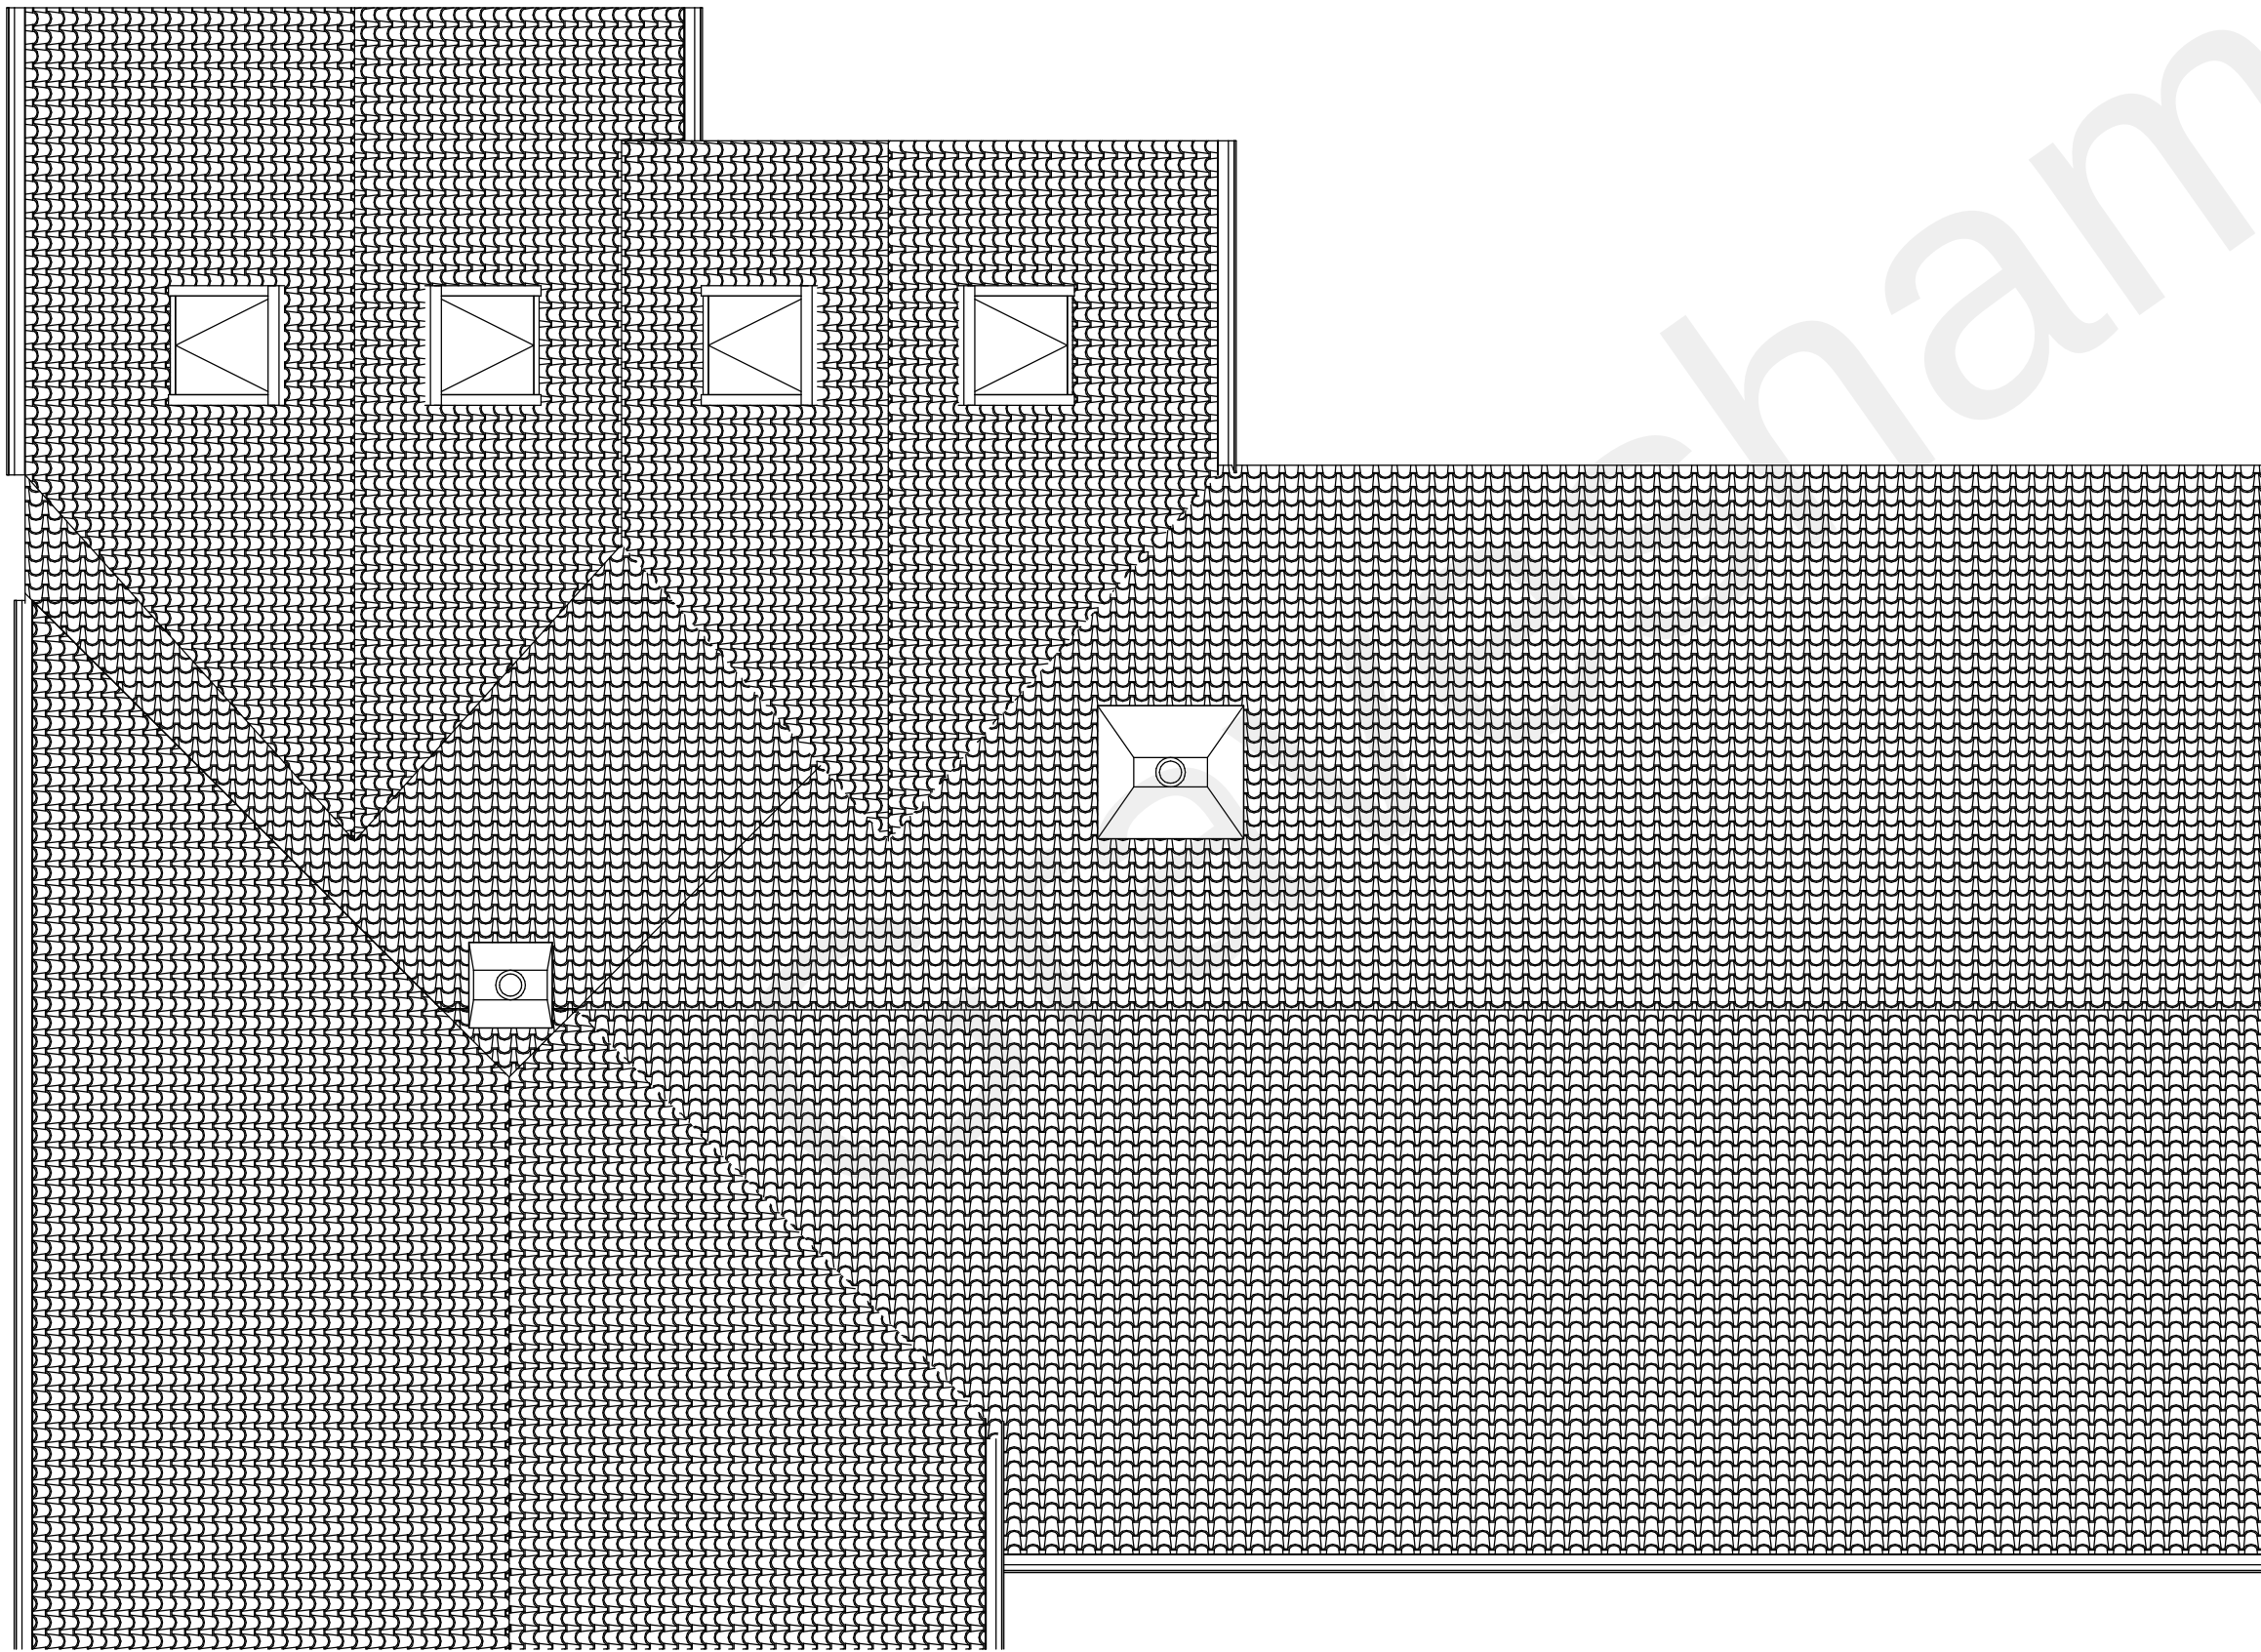

Ground Floor
1 : 50

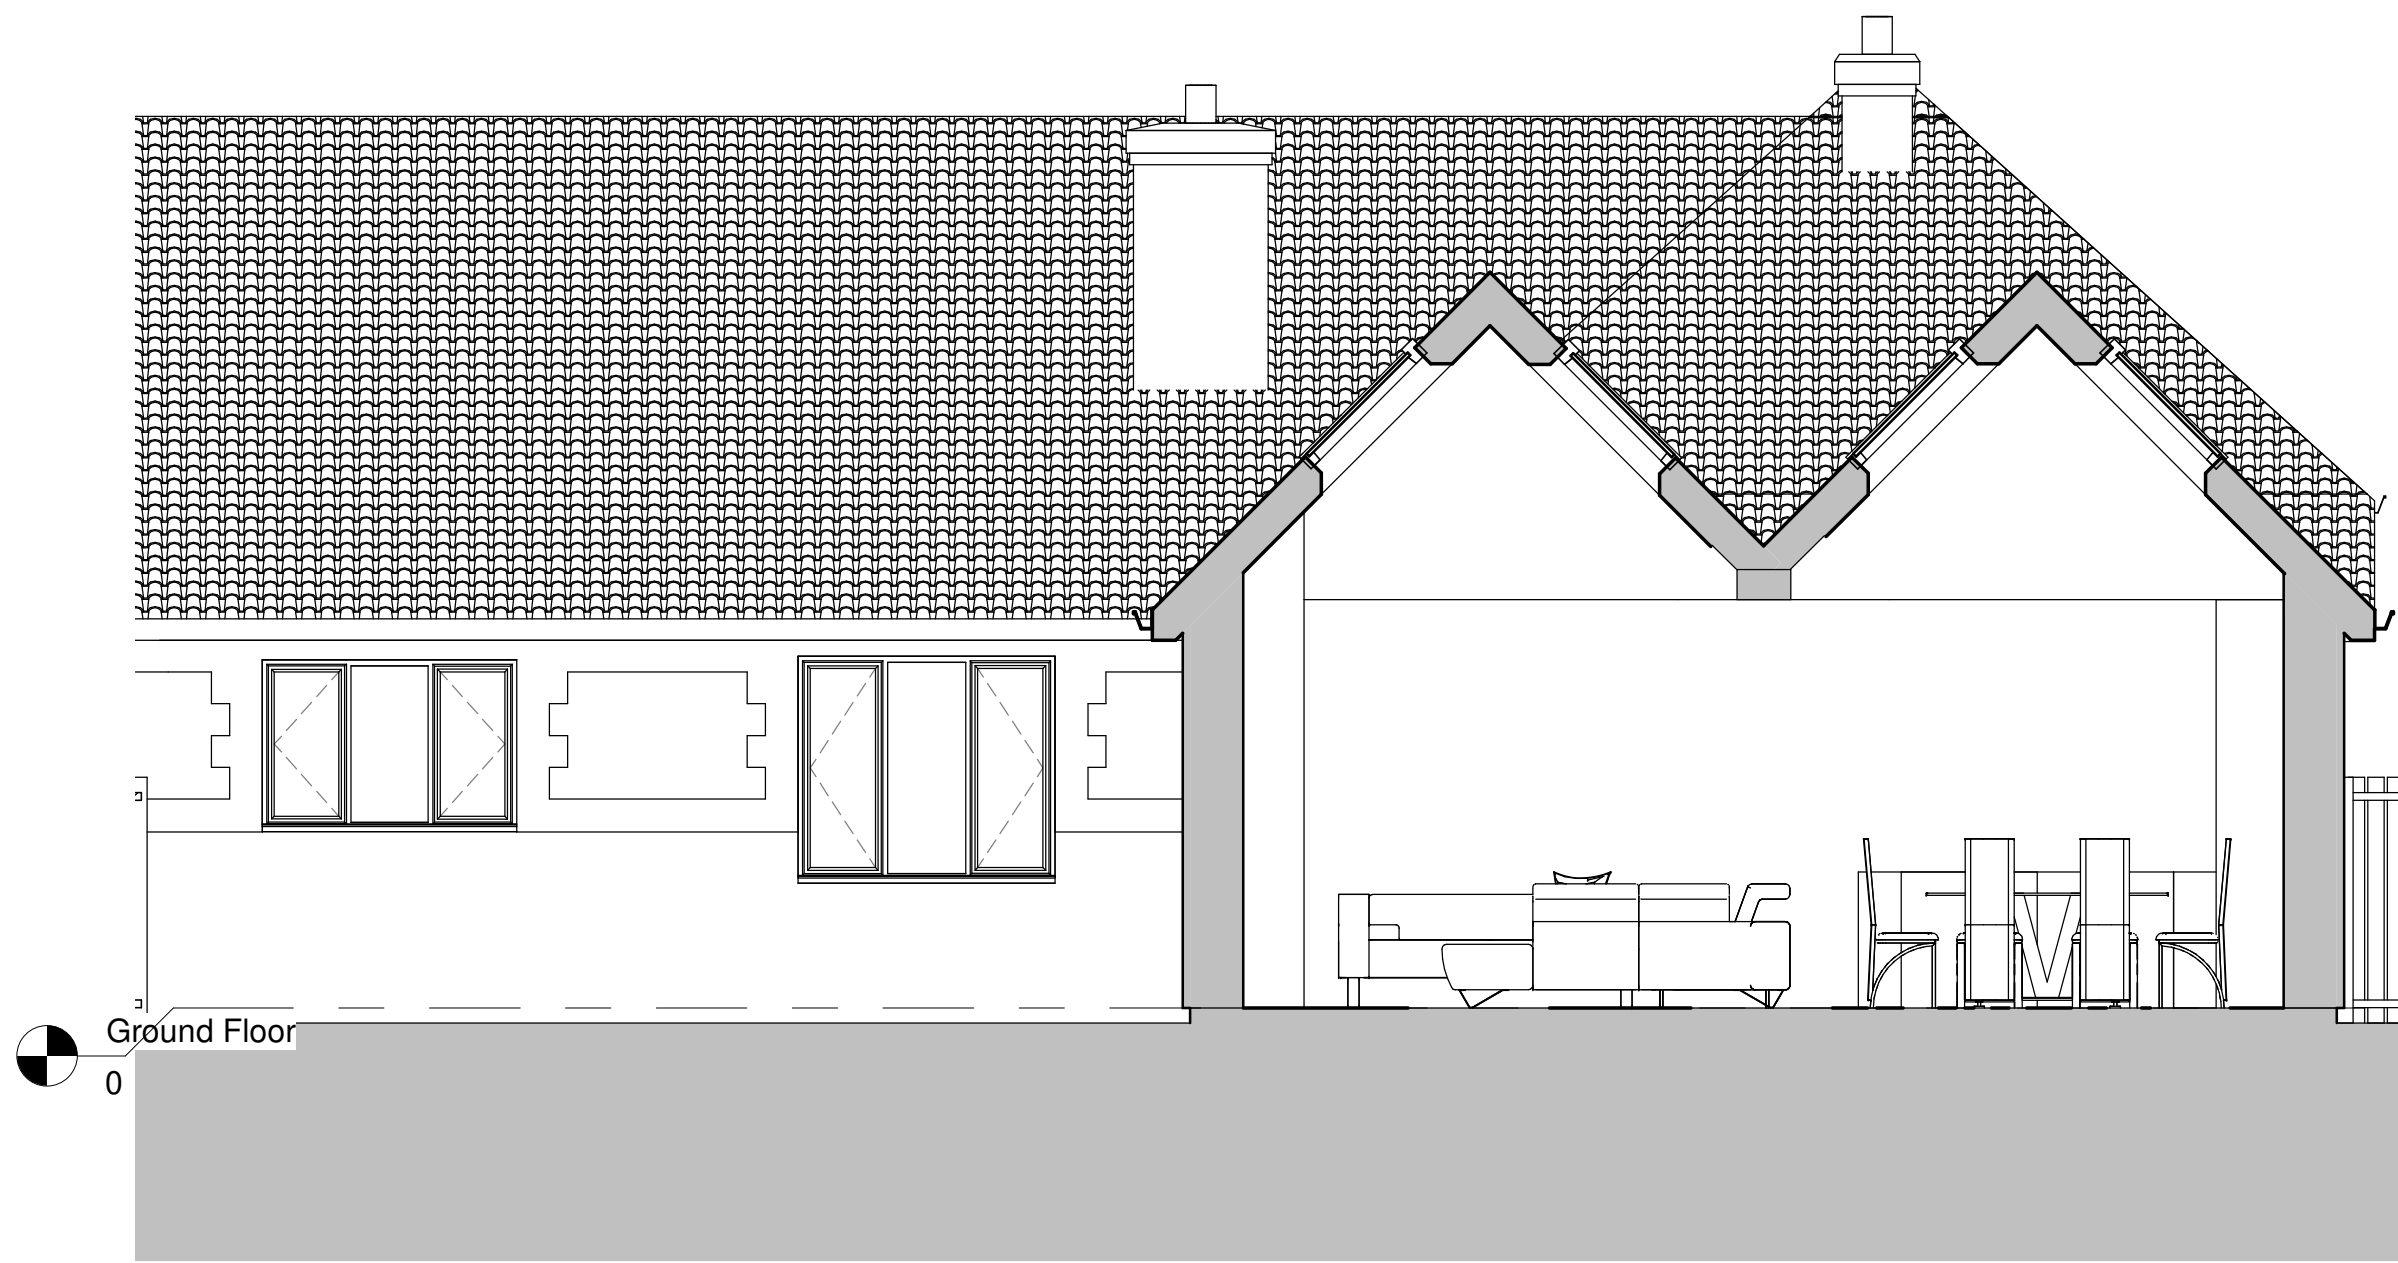


Roof Plan
1 : 50

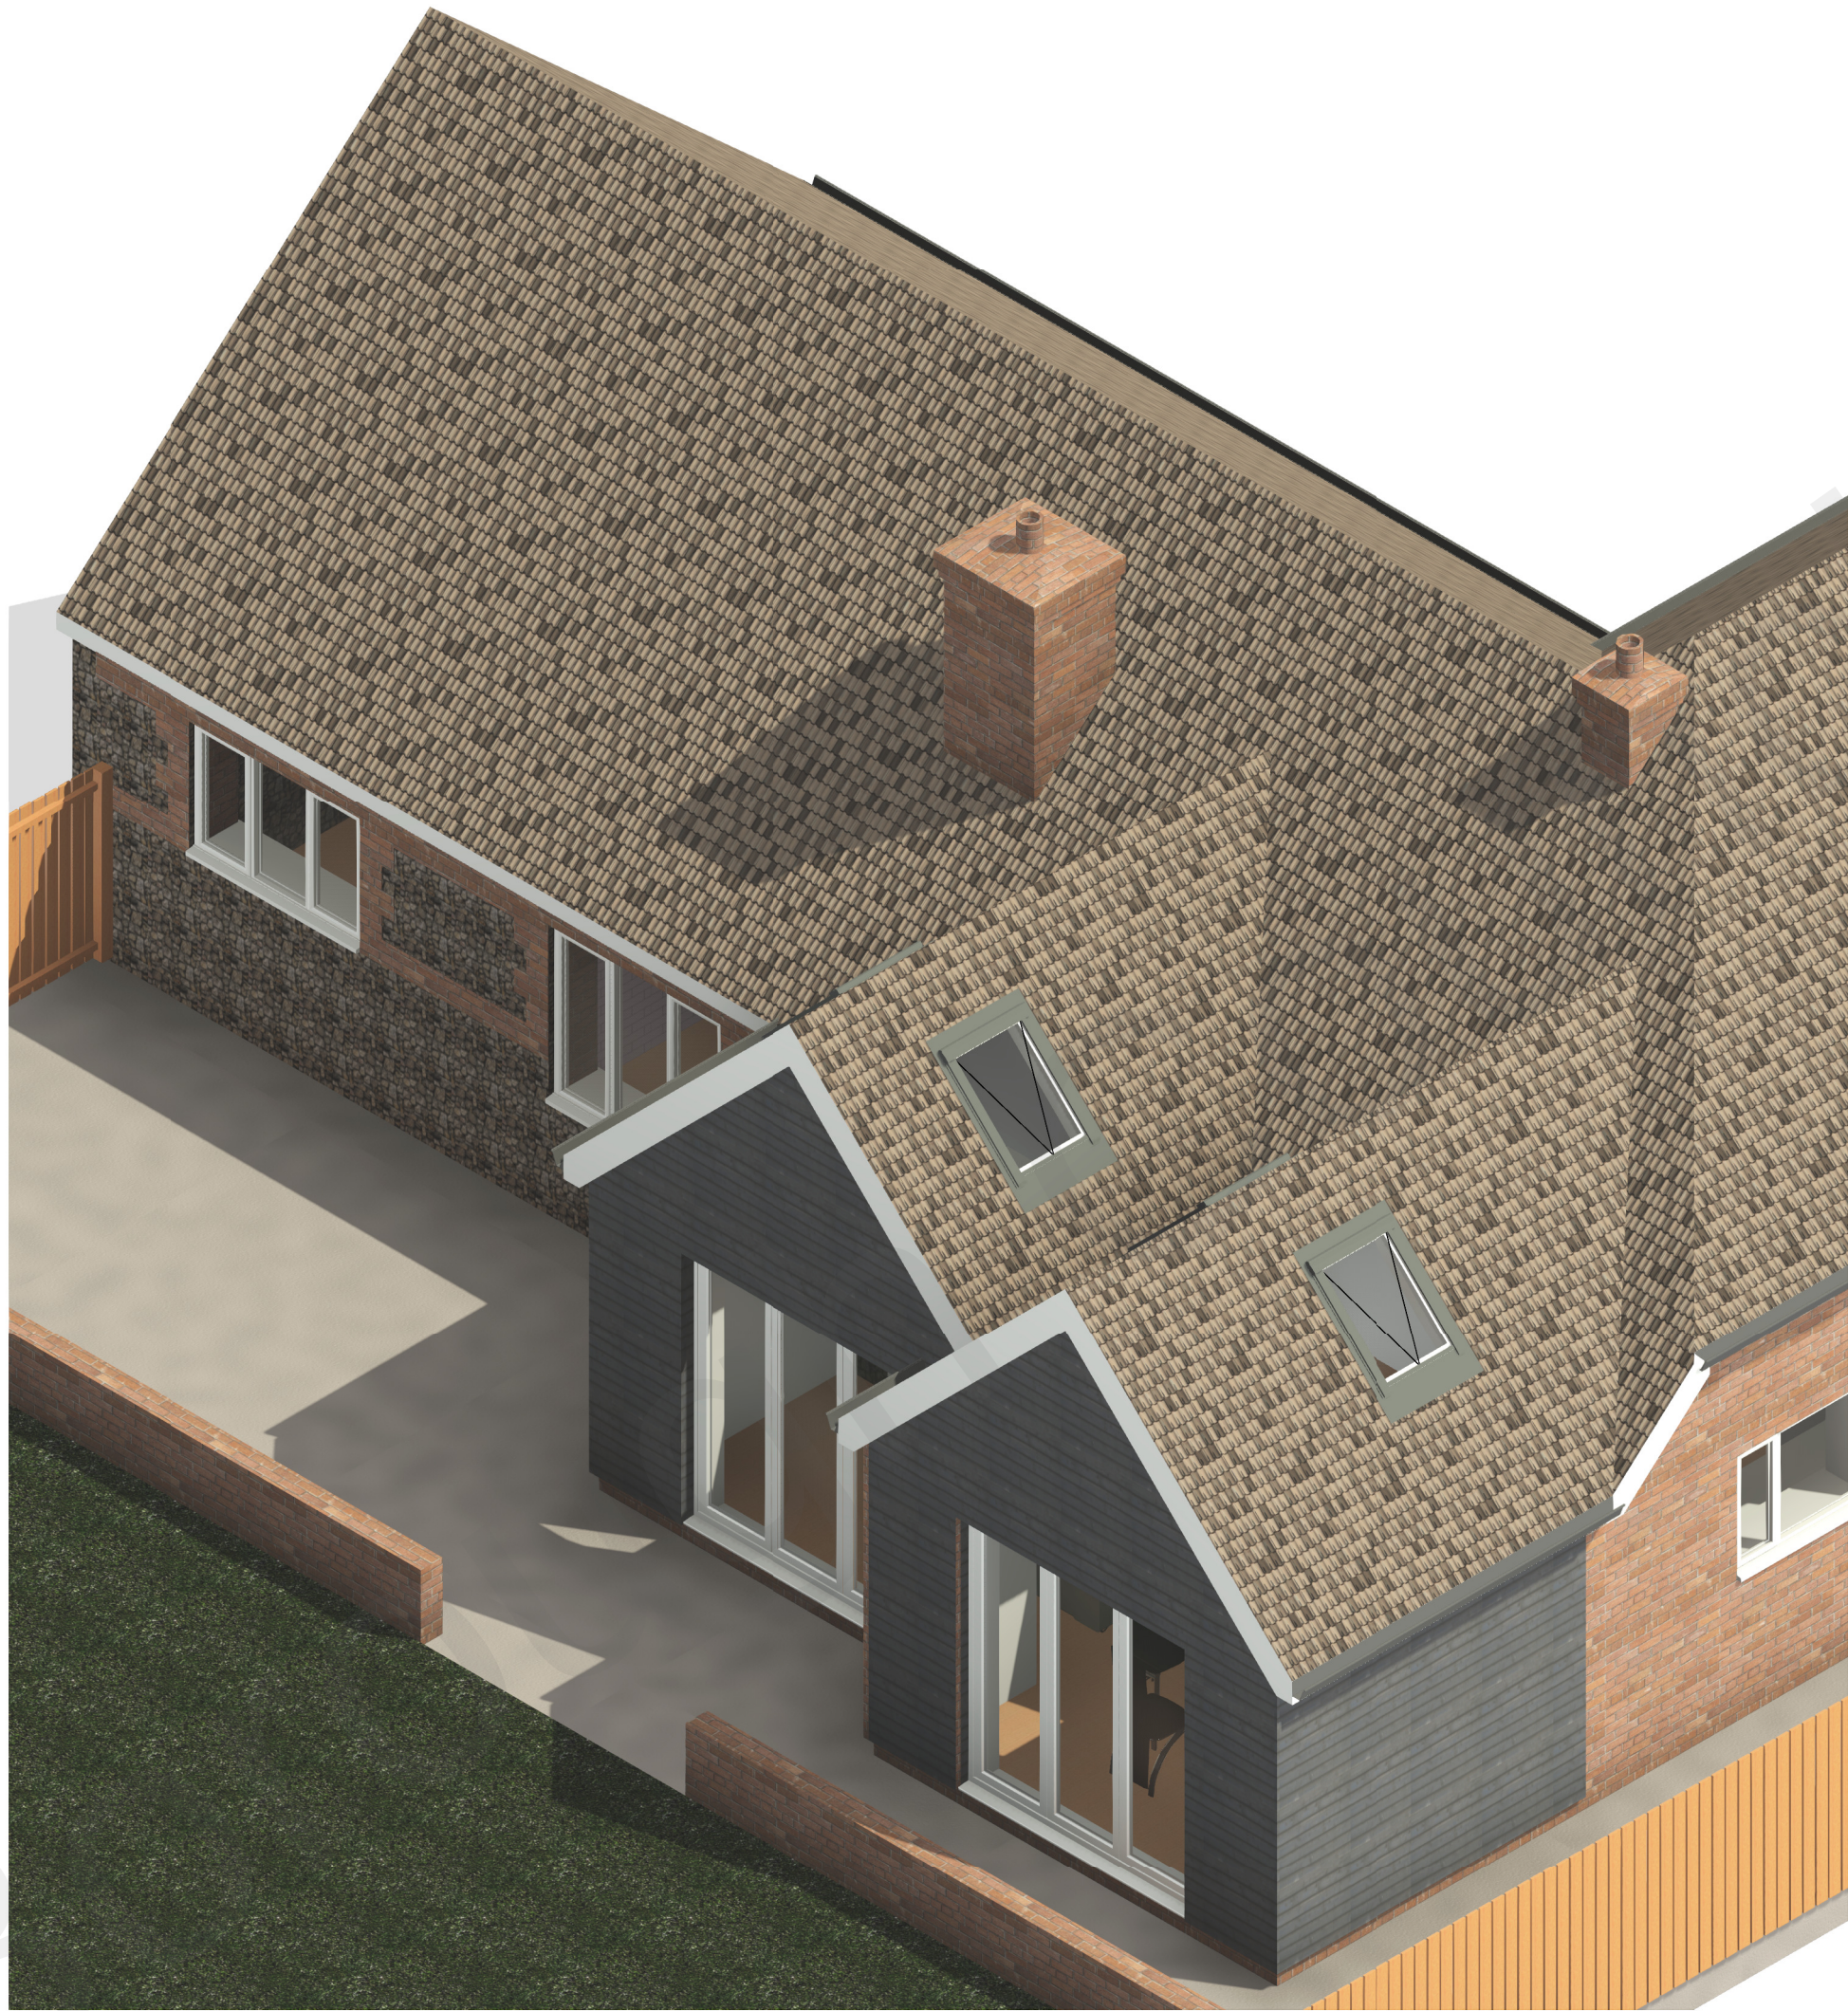

Section AA
1 : 50

This drawing is protected under copyright

 

Rev	Description	Date

PROJECT
**Stable Cottage DA13
0AA**

TITLE
Proposed Drawing

CLIENT

DRAWN BY AK	CHECKED BY AK	DATE 11/11/22
SCALE (@ A1) 1 : 50	PROJECT NUMBER 455	
DRAWING NUMBER PL005		REV