



The Contractor is to check all dimensions on site and report any discrepancies to the Contract Administrator. This drawing is to be read in conjunction with all other standard documentation. Dimensions are not to be scaled from this drawing.

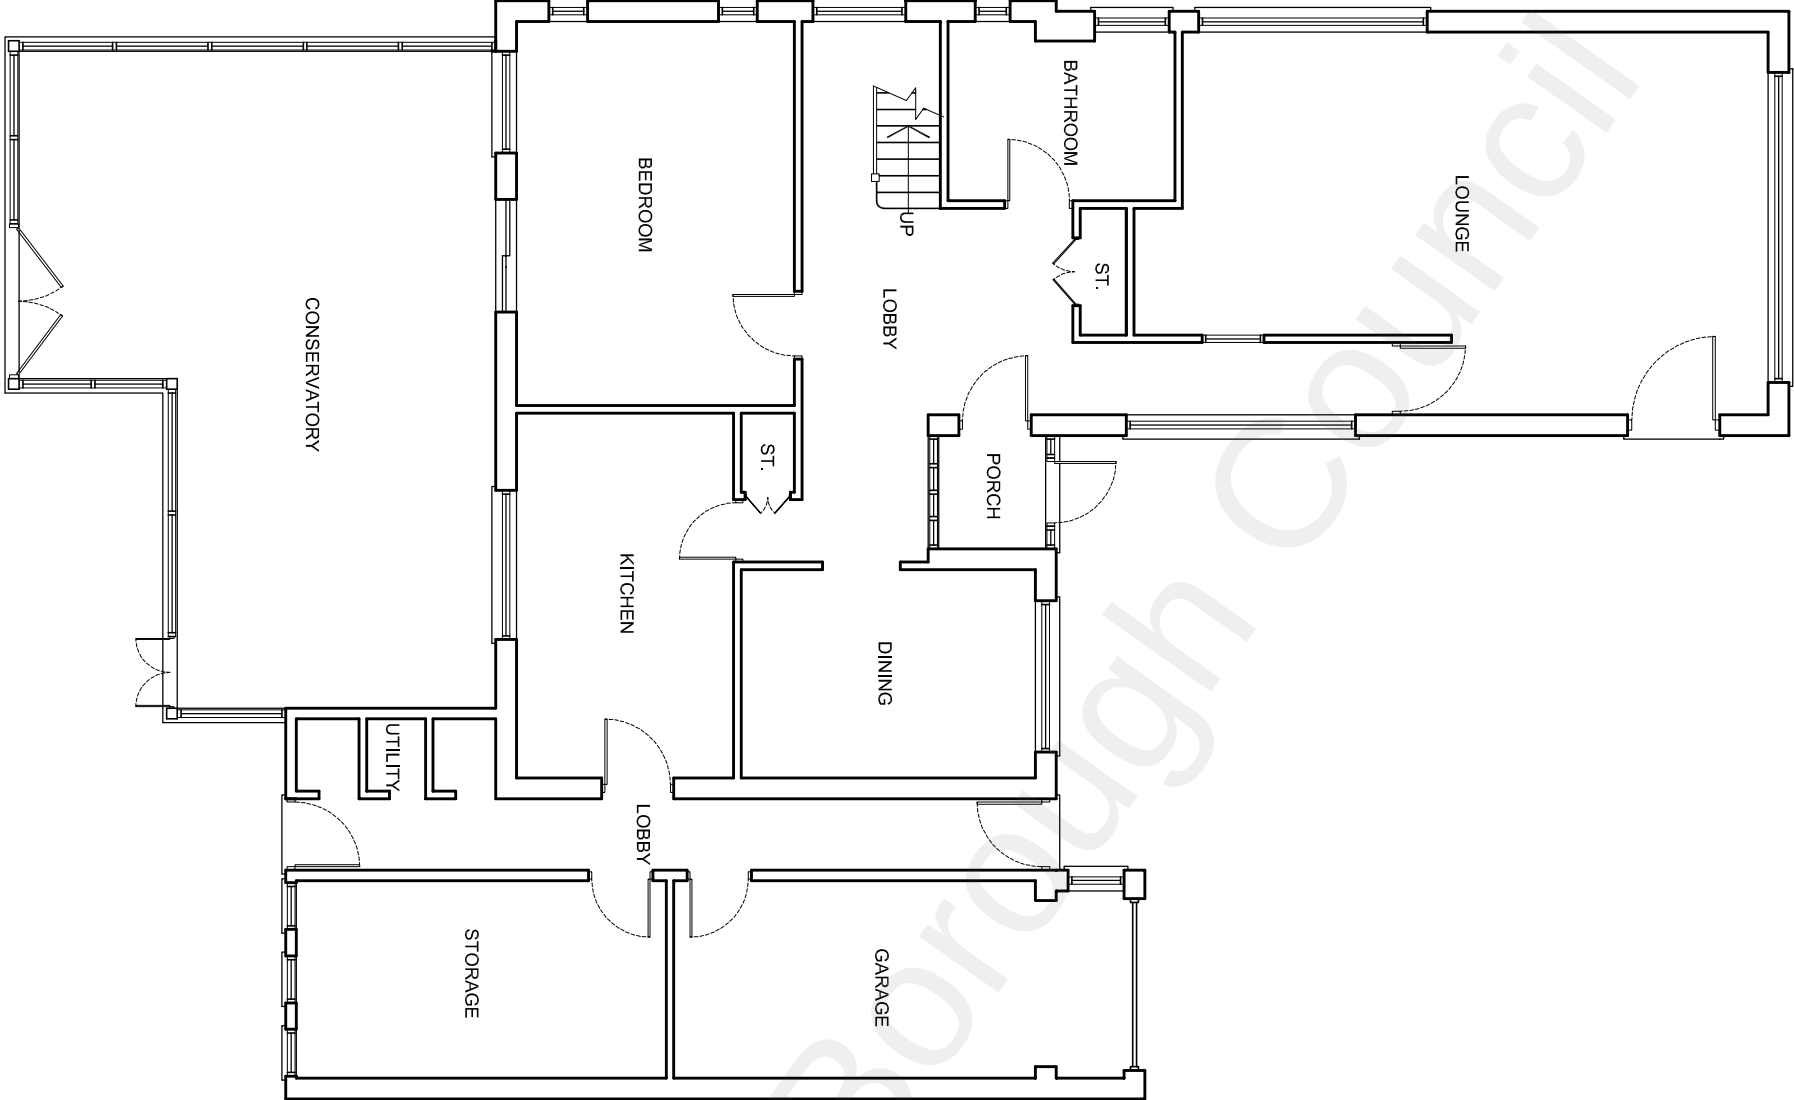

EXISTING GROUND FLOOR PLAN



LOCATION PLAN - SCALE 1:1250

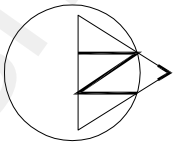

rev.	description	date	chkd.
	10 Wimborne Avenue Chislehurst BR7 6RQ 020 3004 9238 07931 931 035 s.nagpal@dapconsultants.co.uk www.dapconsultants.co.uk		

project :
**Santona
Gravesend**

drawing title :

Existing Ground Floor Plan

drawn: SN	chkd : SS	date: 16.11.2022
status: Planning		scale: 1:100@A3
proj no : 2024	drg no: 01	rev no: