




The Contractor is to check all dimensions on site and report any discrepancies to the Contract Administrator. This drawing is to be read in conjunction with all other standard documentation. Dimensions are not to be scaled from this drawing.

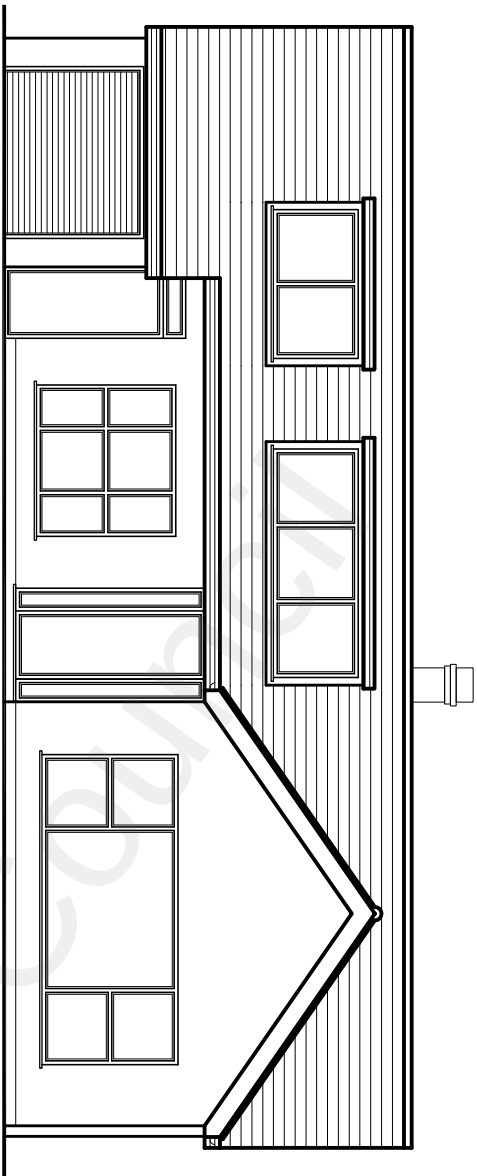


EXISTING FRONT ELEVATION

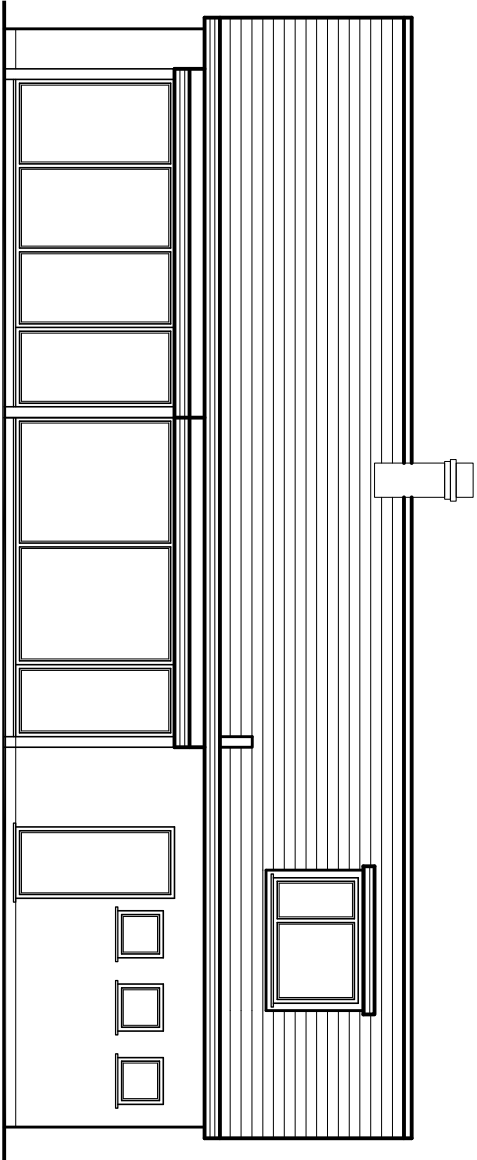

EXISTING REAR ELEVATION

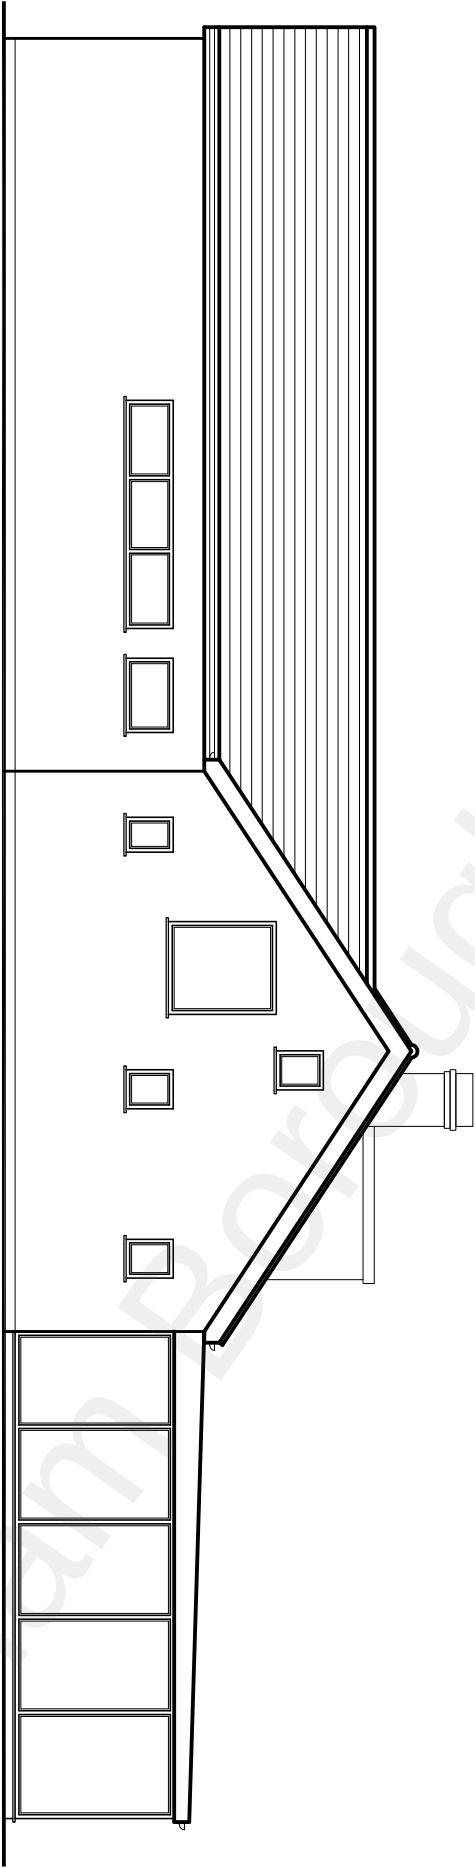

EXISTING SIDE ELEVATION

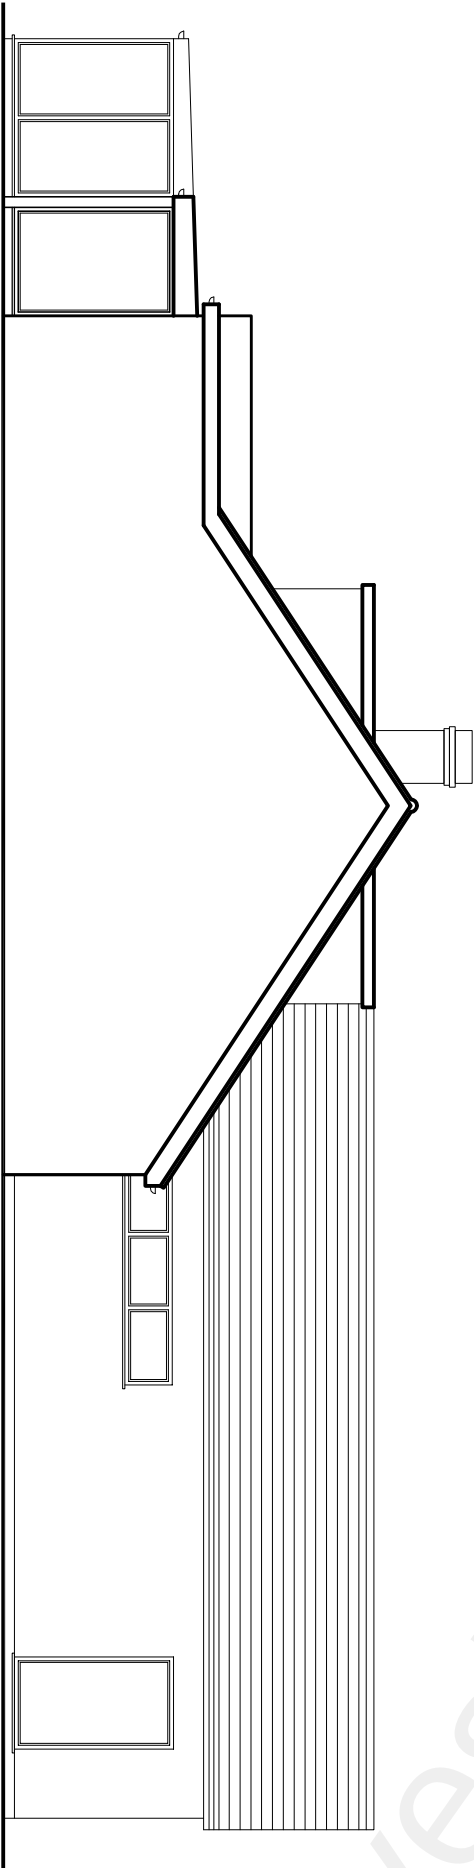

EXISTING SIDE ELEVATION

rev.	description		date	chkd.
Design And Plan CONSULTANTS 10 Wimborne Avenue Chislehurst BR7 6RQ 020 3004 9238 07931 931 035 s.nagpal@dapconsultants.co.uk www.dapconsultants.co.uk				
project : Santona Gravesend				
drawing title : Existing Elevations				
drawn:	SN	chkd : SS	date: 16.11.2022	
status:	Planning		scale: 1:100@A3	
proj no :	2024	drg no: 03	rev no:	