




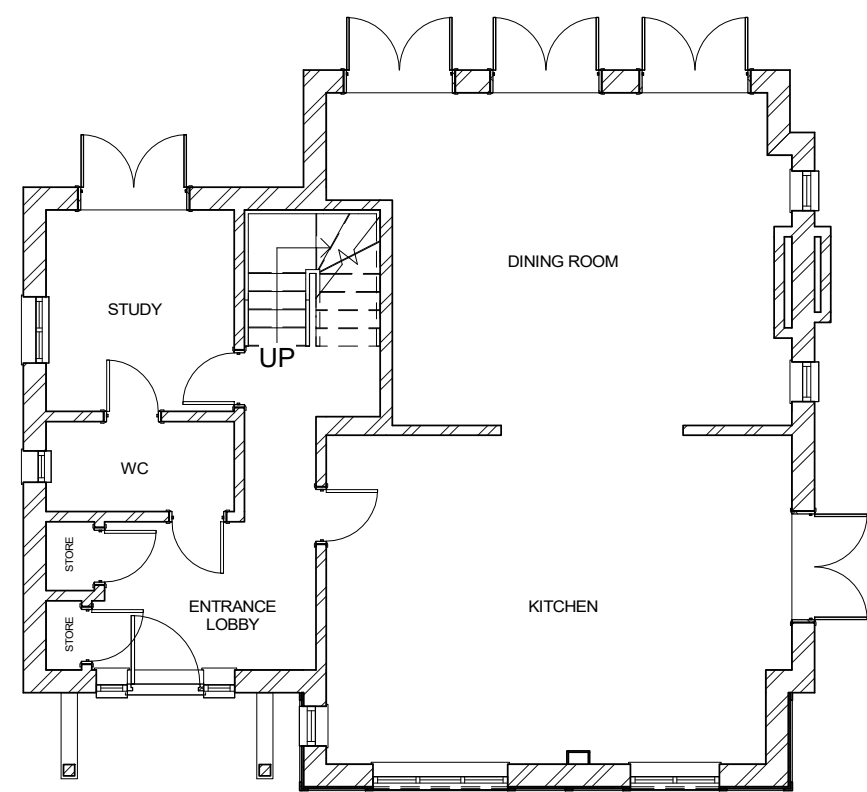


1 **GROUND FLOOR**
1 : 100

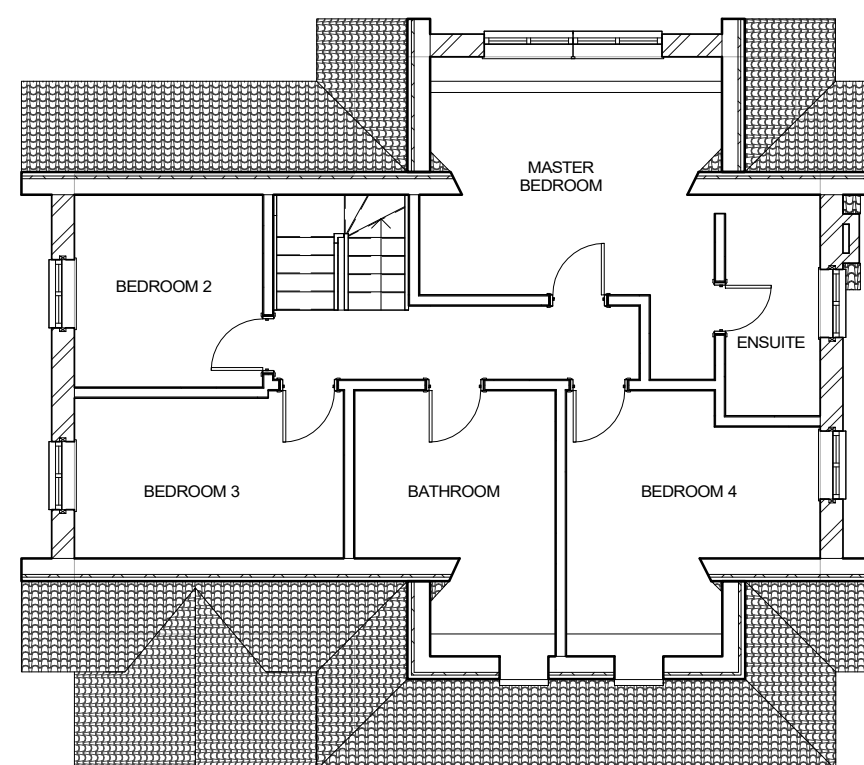

2 **FIRST FLOOR**
1 : 100

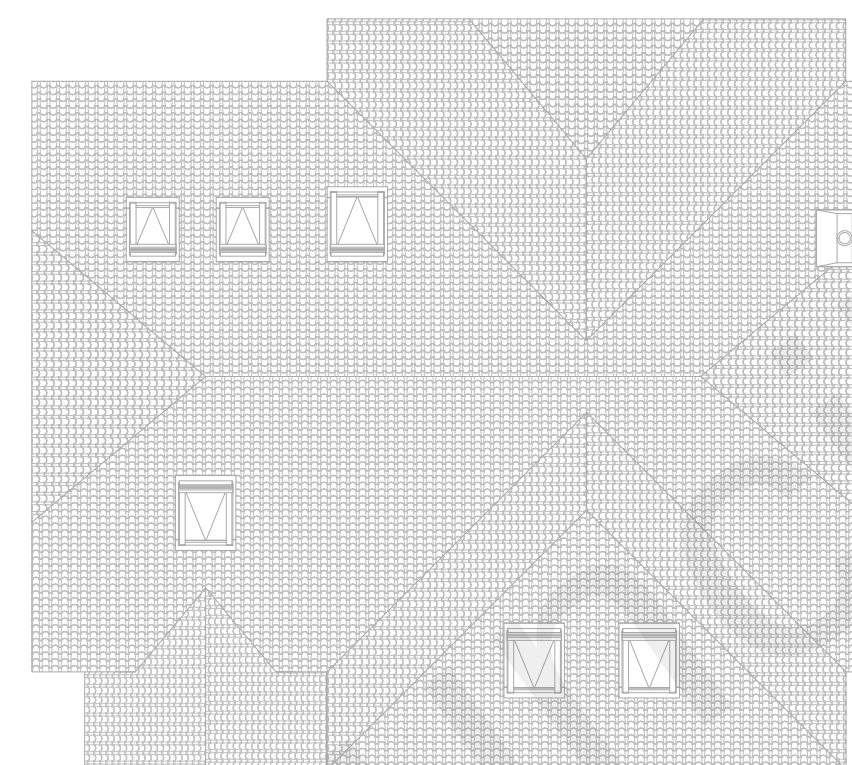


3 **ROOF**
1 : 100

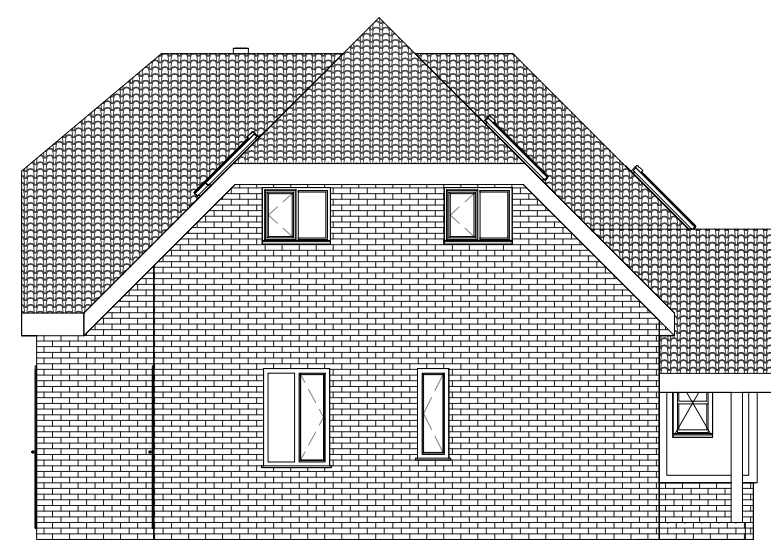

4 **NORTHSIDE ELEVATION**
1 : 100




5 **FRONT ELEVATION**
1 : 100

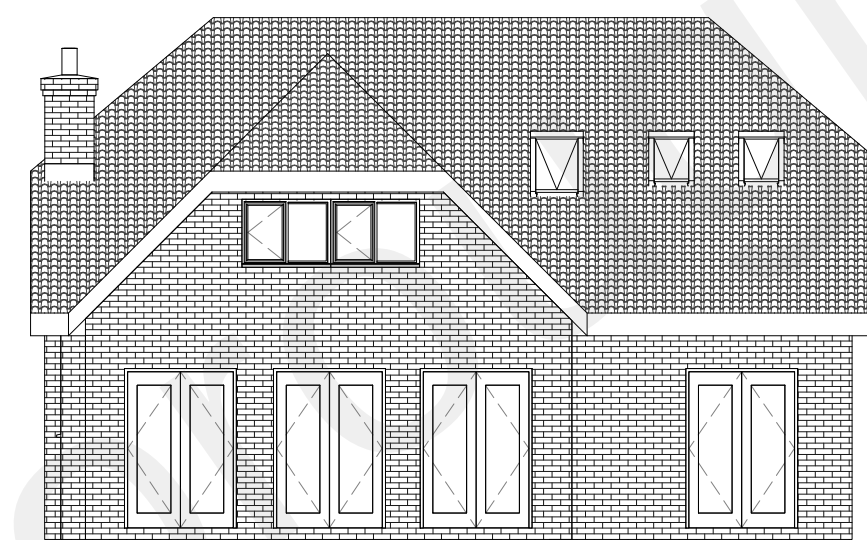

6 **REAR ELEVATION**
1 : 100




7 **SOUTH SIDE ELEVATION**
1 : 100

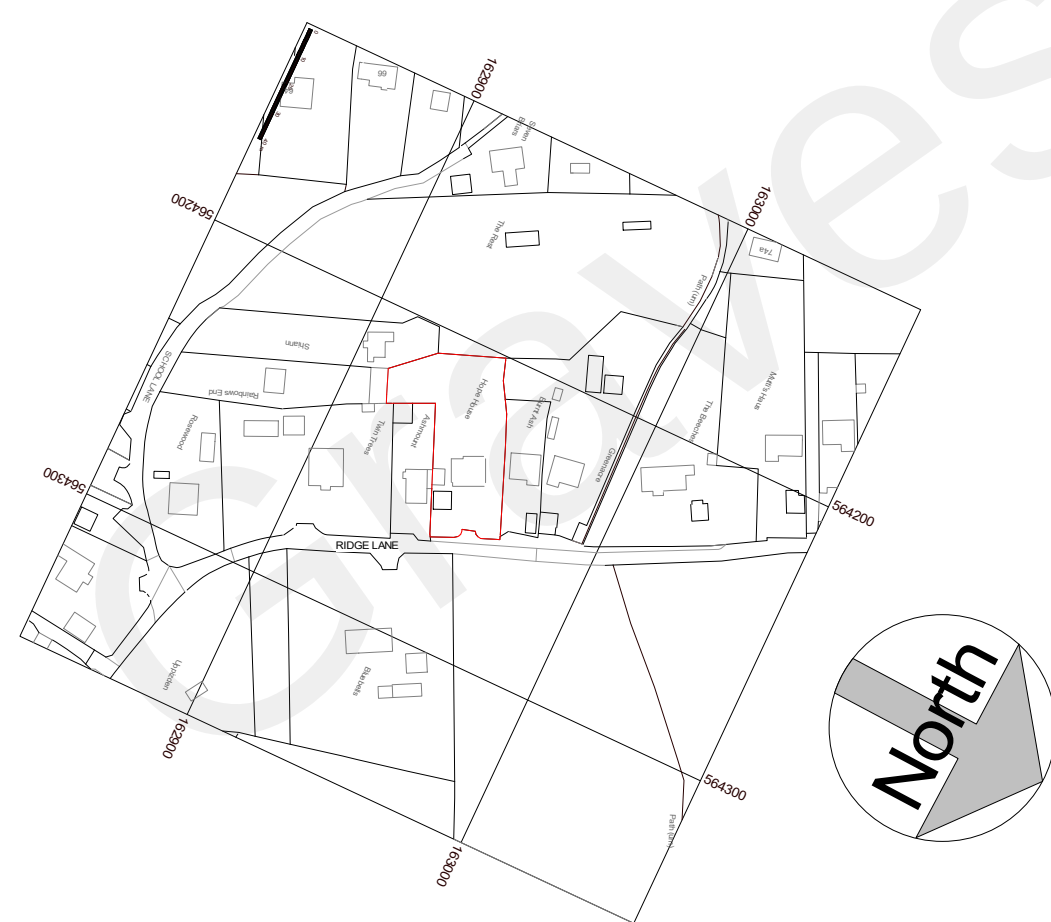

8 **ORDNANCE SURVEY**
1 : 2500




9 **BLOCK PLAN**
1 : 500

 

GRAPHIC SCALE 1:100



GRAPHIC SCALE 1:500

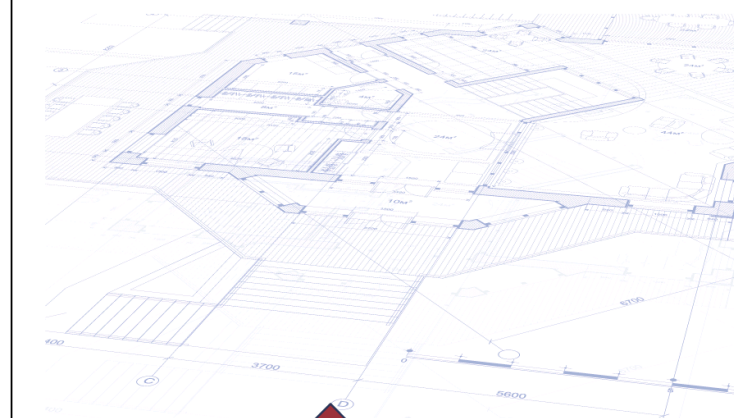

MACK
INTERIORS

OFFICE ADDRESS:
20 GLENMORE ROAD
WELLING
KENT
DA16 3BE

T. 020 8317 7309
M. 07891 769 789

E. mackinteriorslondon@gmail.com
W. g.page/Mack-Interiors

PROJECT

SIDE EXTENSION

TITLE

**EXISTING PLANS
ELEVATIONS**

CLIENT

MR & MRS FAIRWEATHER-OATES

DRAWN BY
SM

CHECKED BY
SM

DATE
12/12/2022

SCALE (@ A1)
As indicated

PROJECT NUMBER
0231

DRAWING NUMBER
2022-06-02-001

REV
B