




The Contractor is to check all dimensions on site and report any discrepancies to the Contract Administrator. This drawing is to be read in conjunction with all other standard documentation. Dimensions are not to be scaled from this drawing.

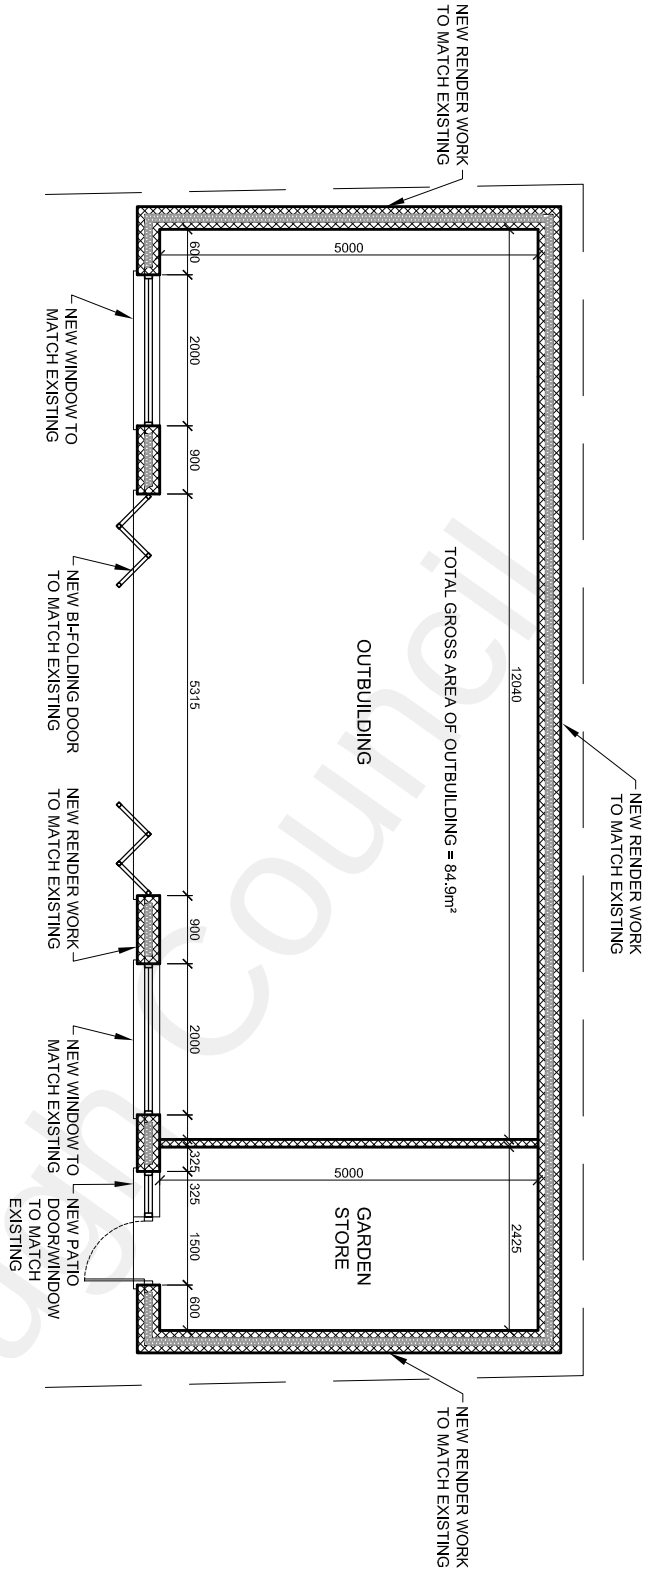


PROPOSED FLOOR PLAN

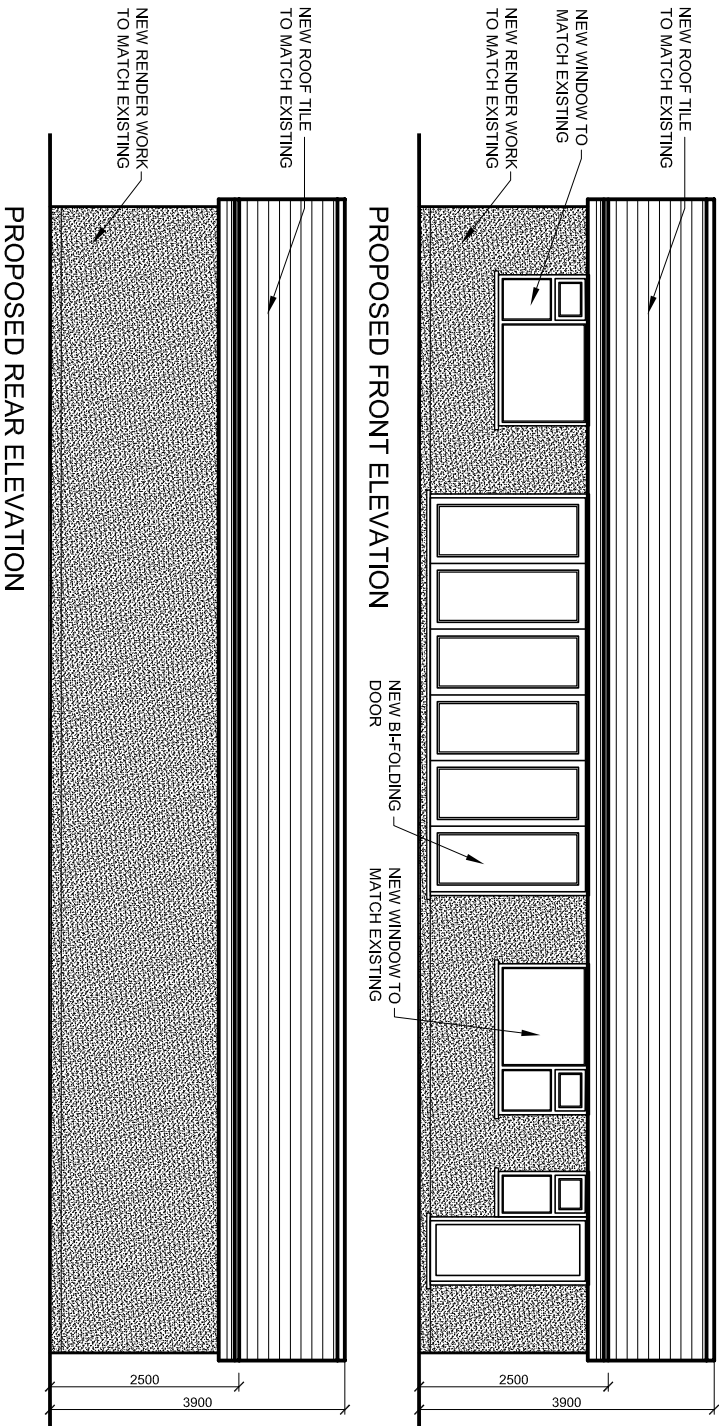

PROPOSED REAR ELEVATION

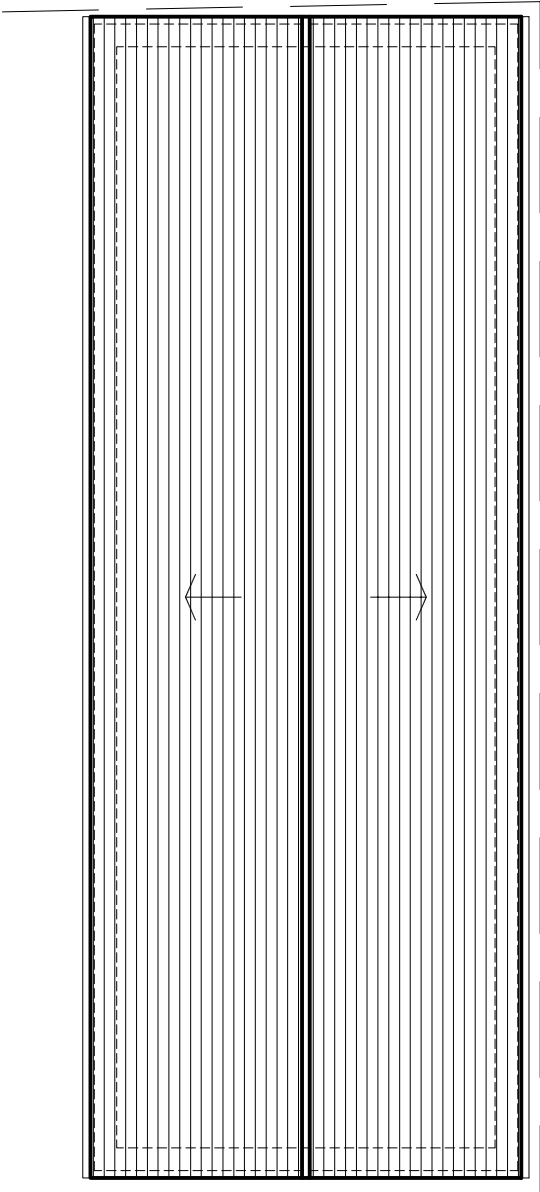

PROPOSED ROOF PLAN

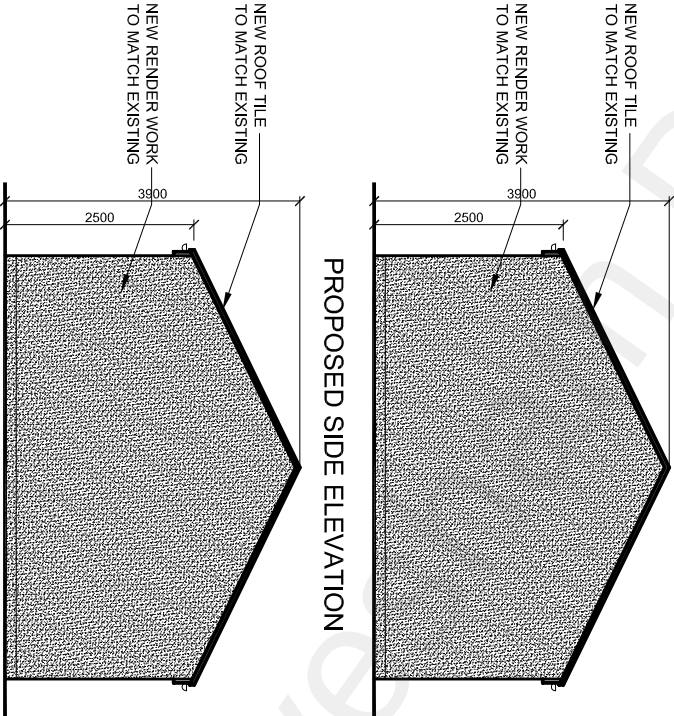

PROPOSED SIDE ELEVATION

PROPOSED SIDE ELEVATION



project :  
Santona  
Gravesend

drawing title :

Proposed Floor Plans and Elevations

|           |          |         |    |         |            |
|-----------|----------|---------|----|---------|------------|
| drawn:    | SN       | chkd :  | SS | date:   | 16.11.2022 |
| status:   | Planning |         |    | scale:  | 1:100@A3   |
| proj no : | 2024     | drg no: | 04 | rev no: |            |