




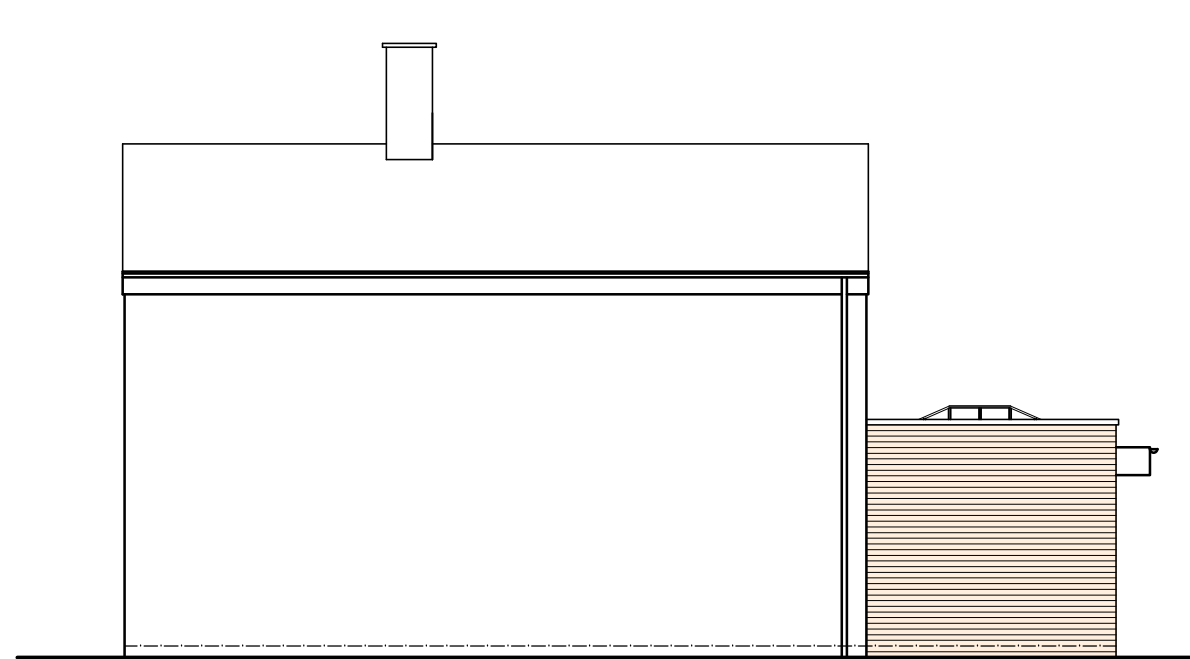


SIDE ELEVATION
(1:100)

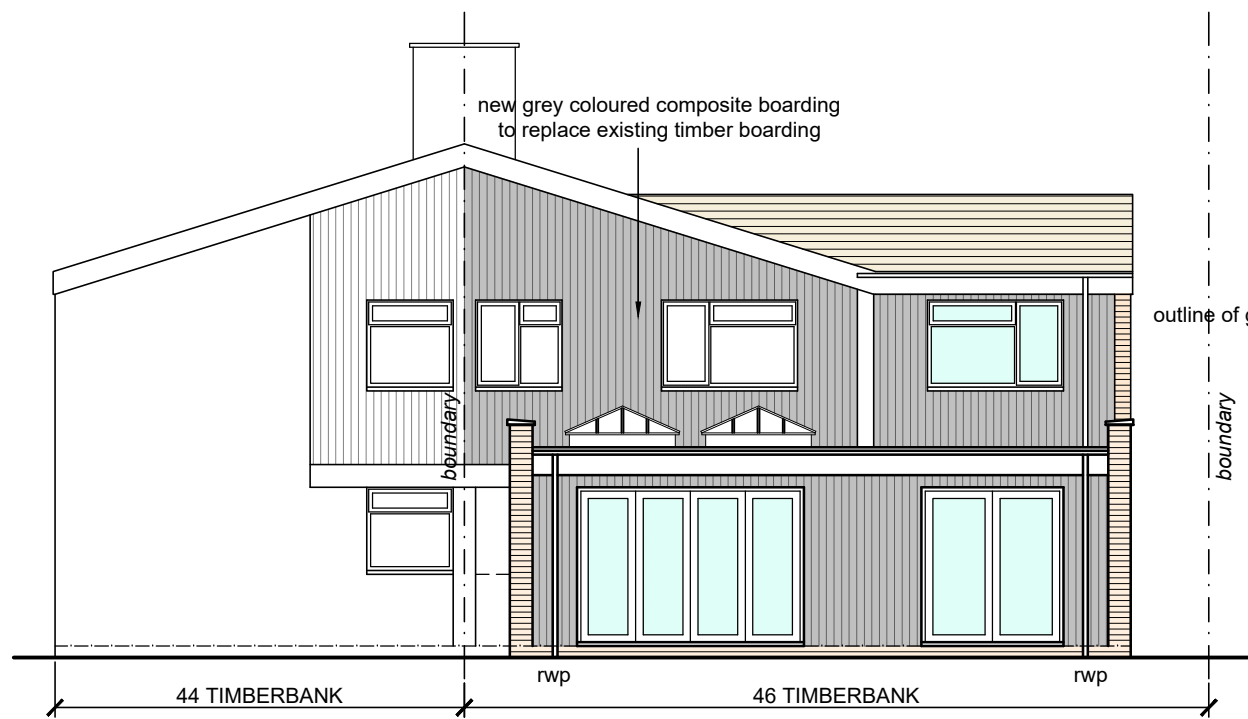


REAR ELEVATION
(1:100)

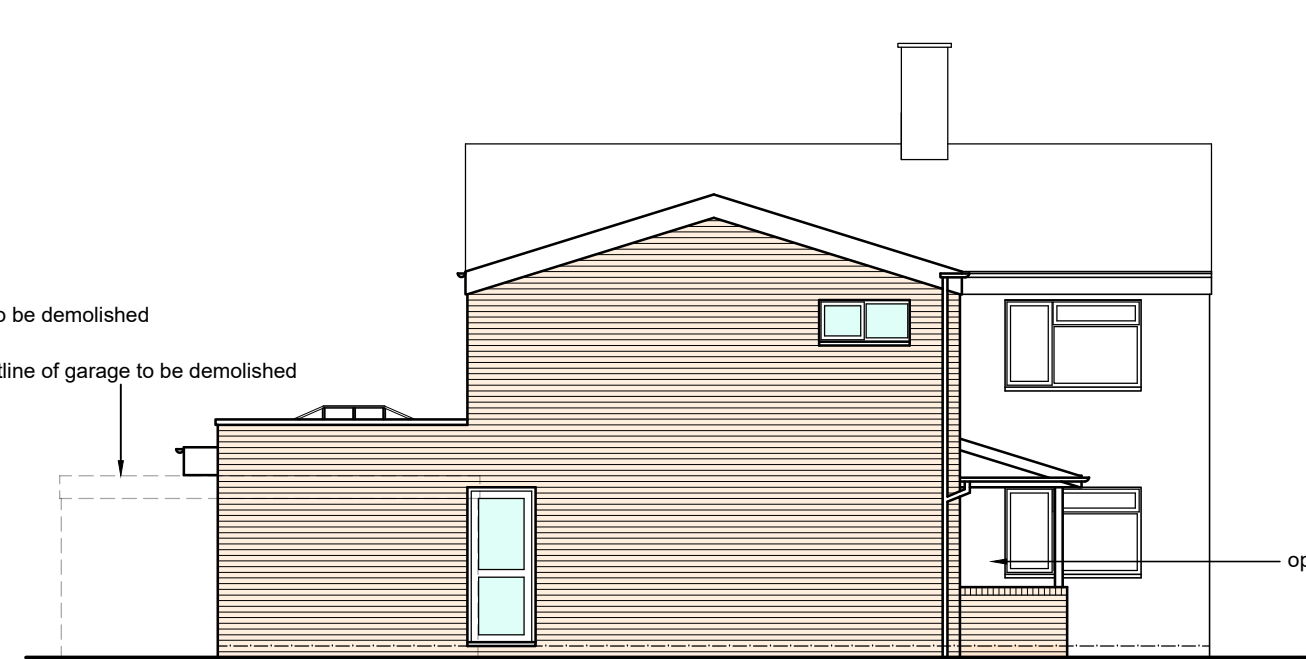

SIDE ELEVATION
(1:100)

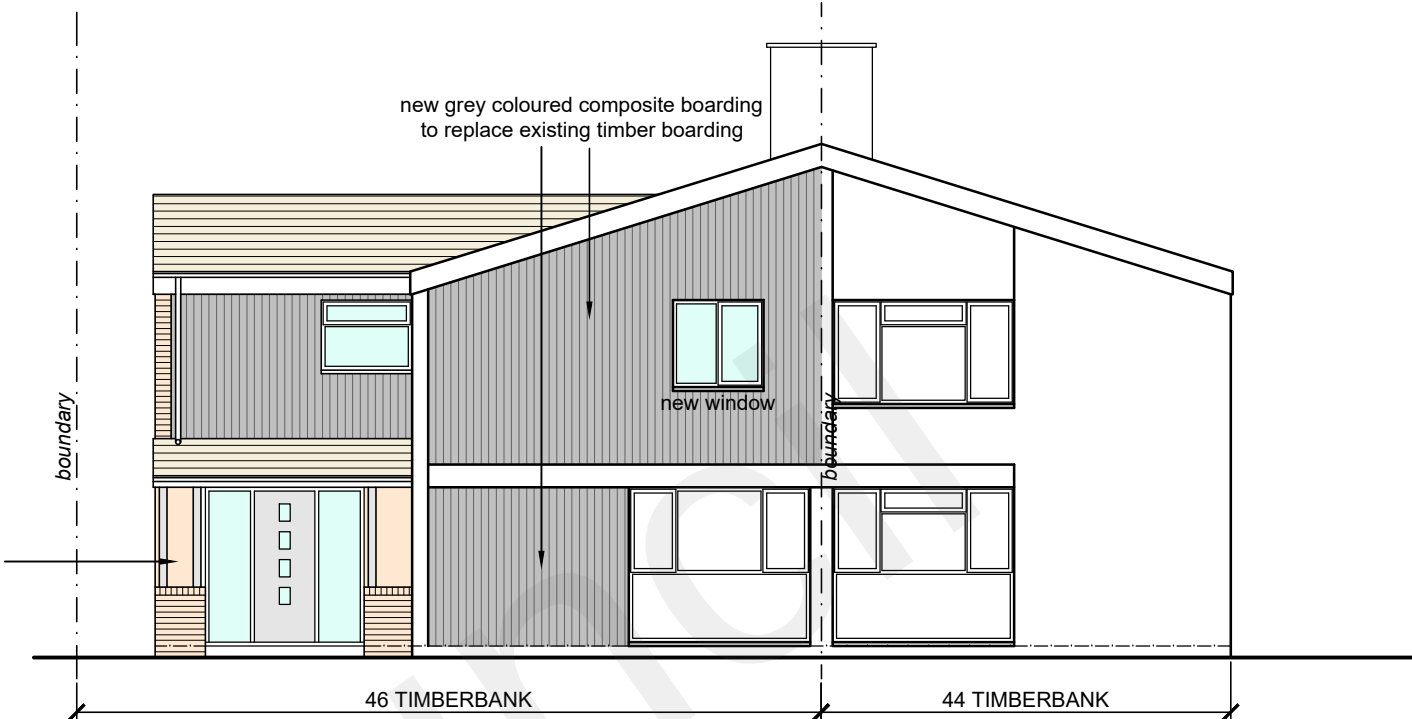


FRONT ELEVATION
(1:100)

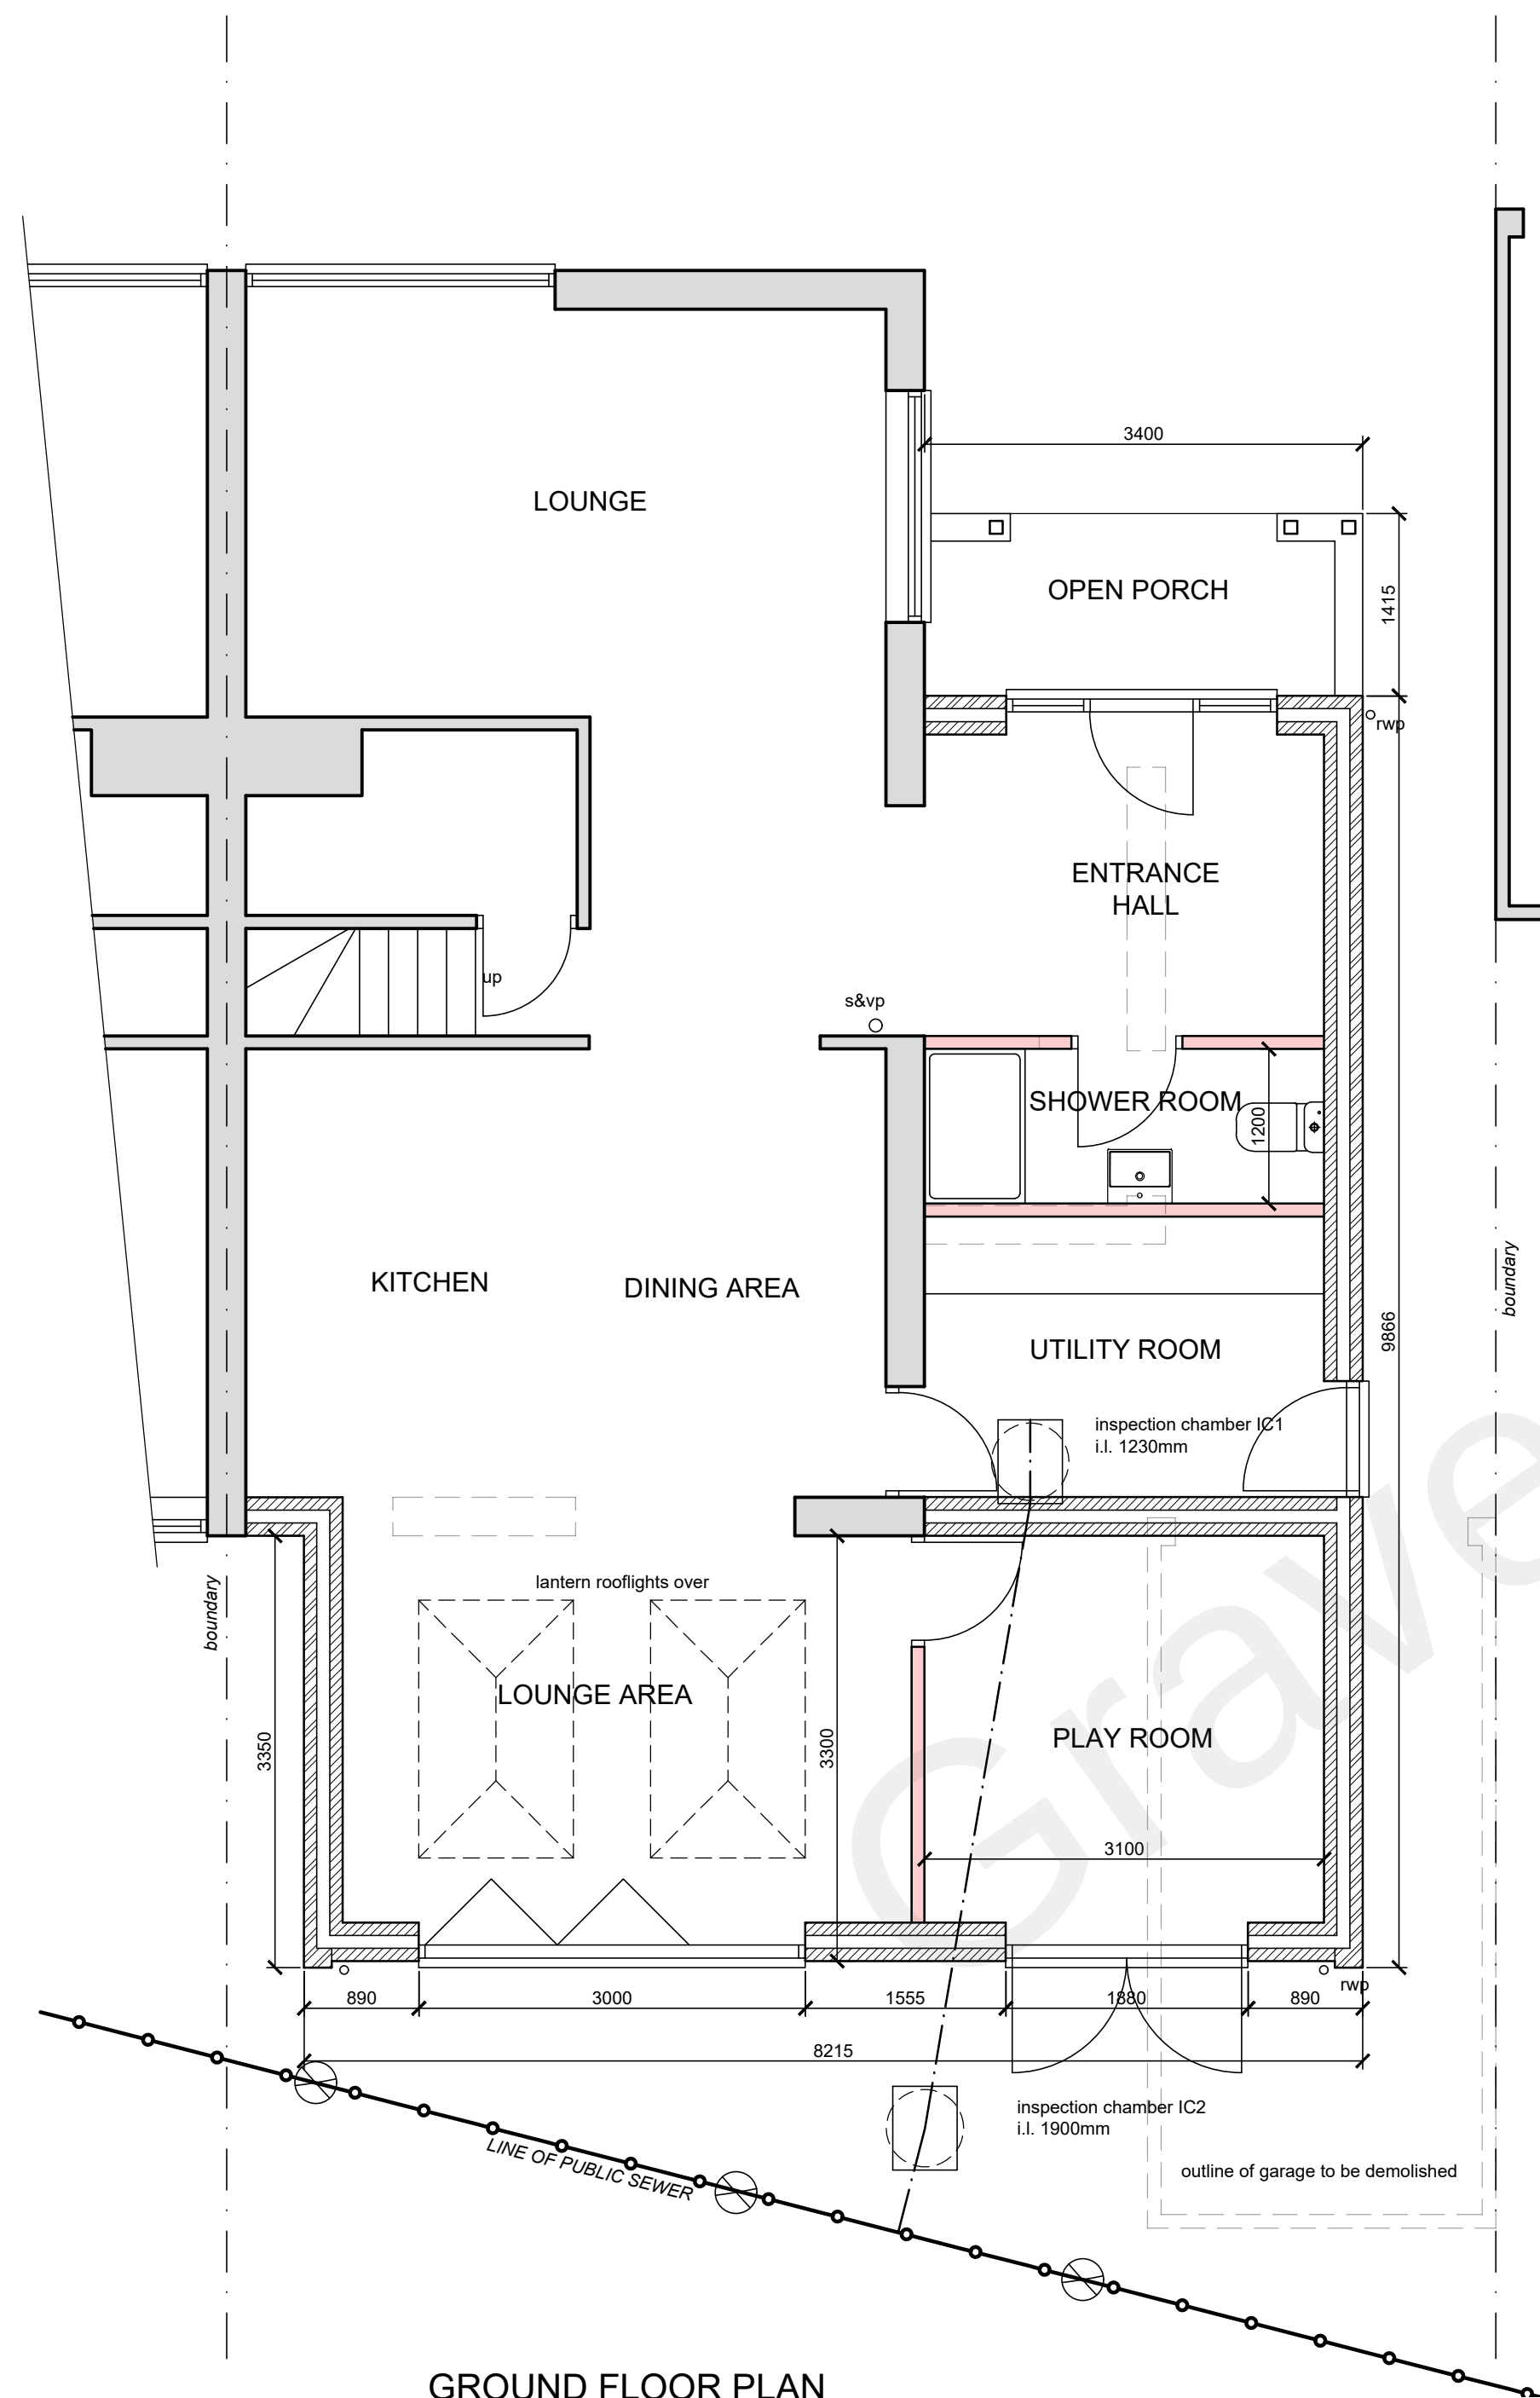

GROUND FLOOR PLAN
(1:50)

DRAINAGE LEGEND

- EXISTING 100mm PRIVATE DRAIN
- EXISTING PRIVATE DRAIN REMOVED
- EXISTING 100mm PUBLIC SEWER
- PROPOSED 100mm PRIVATE DRAIN

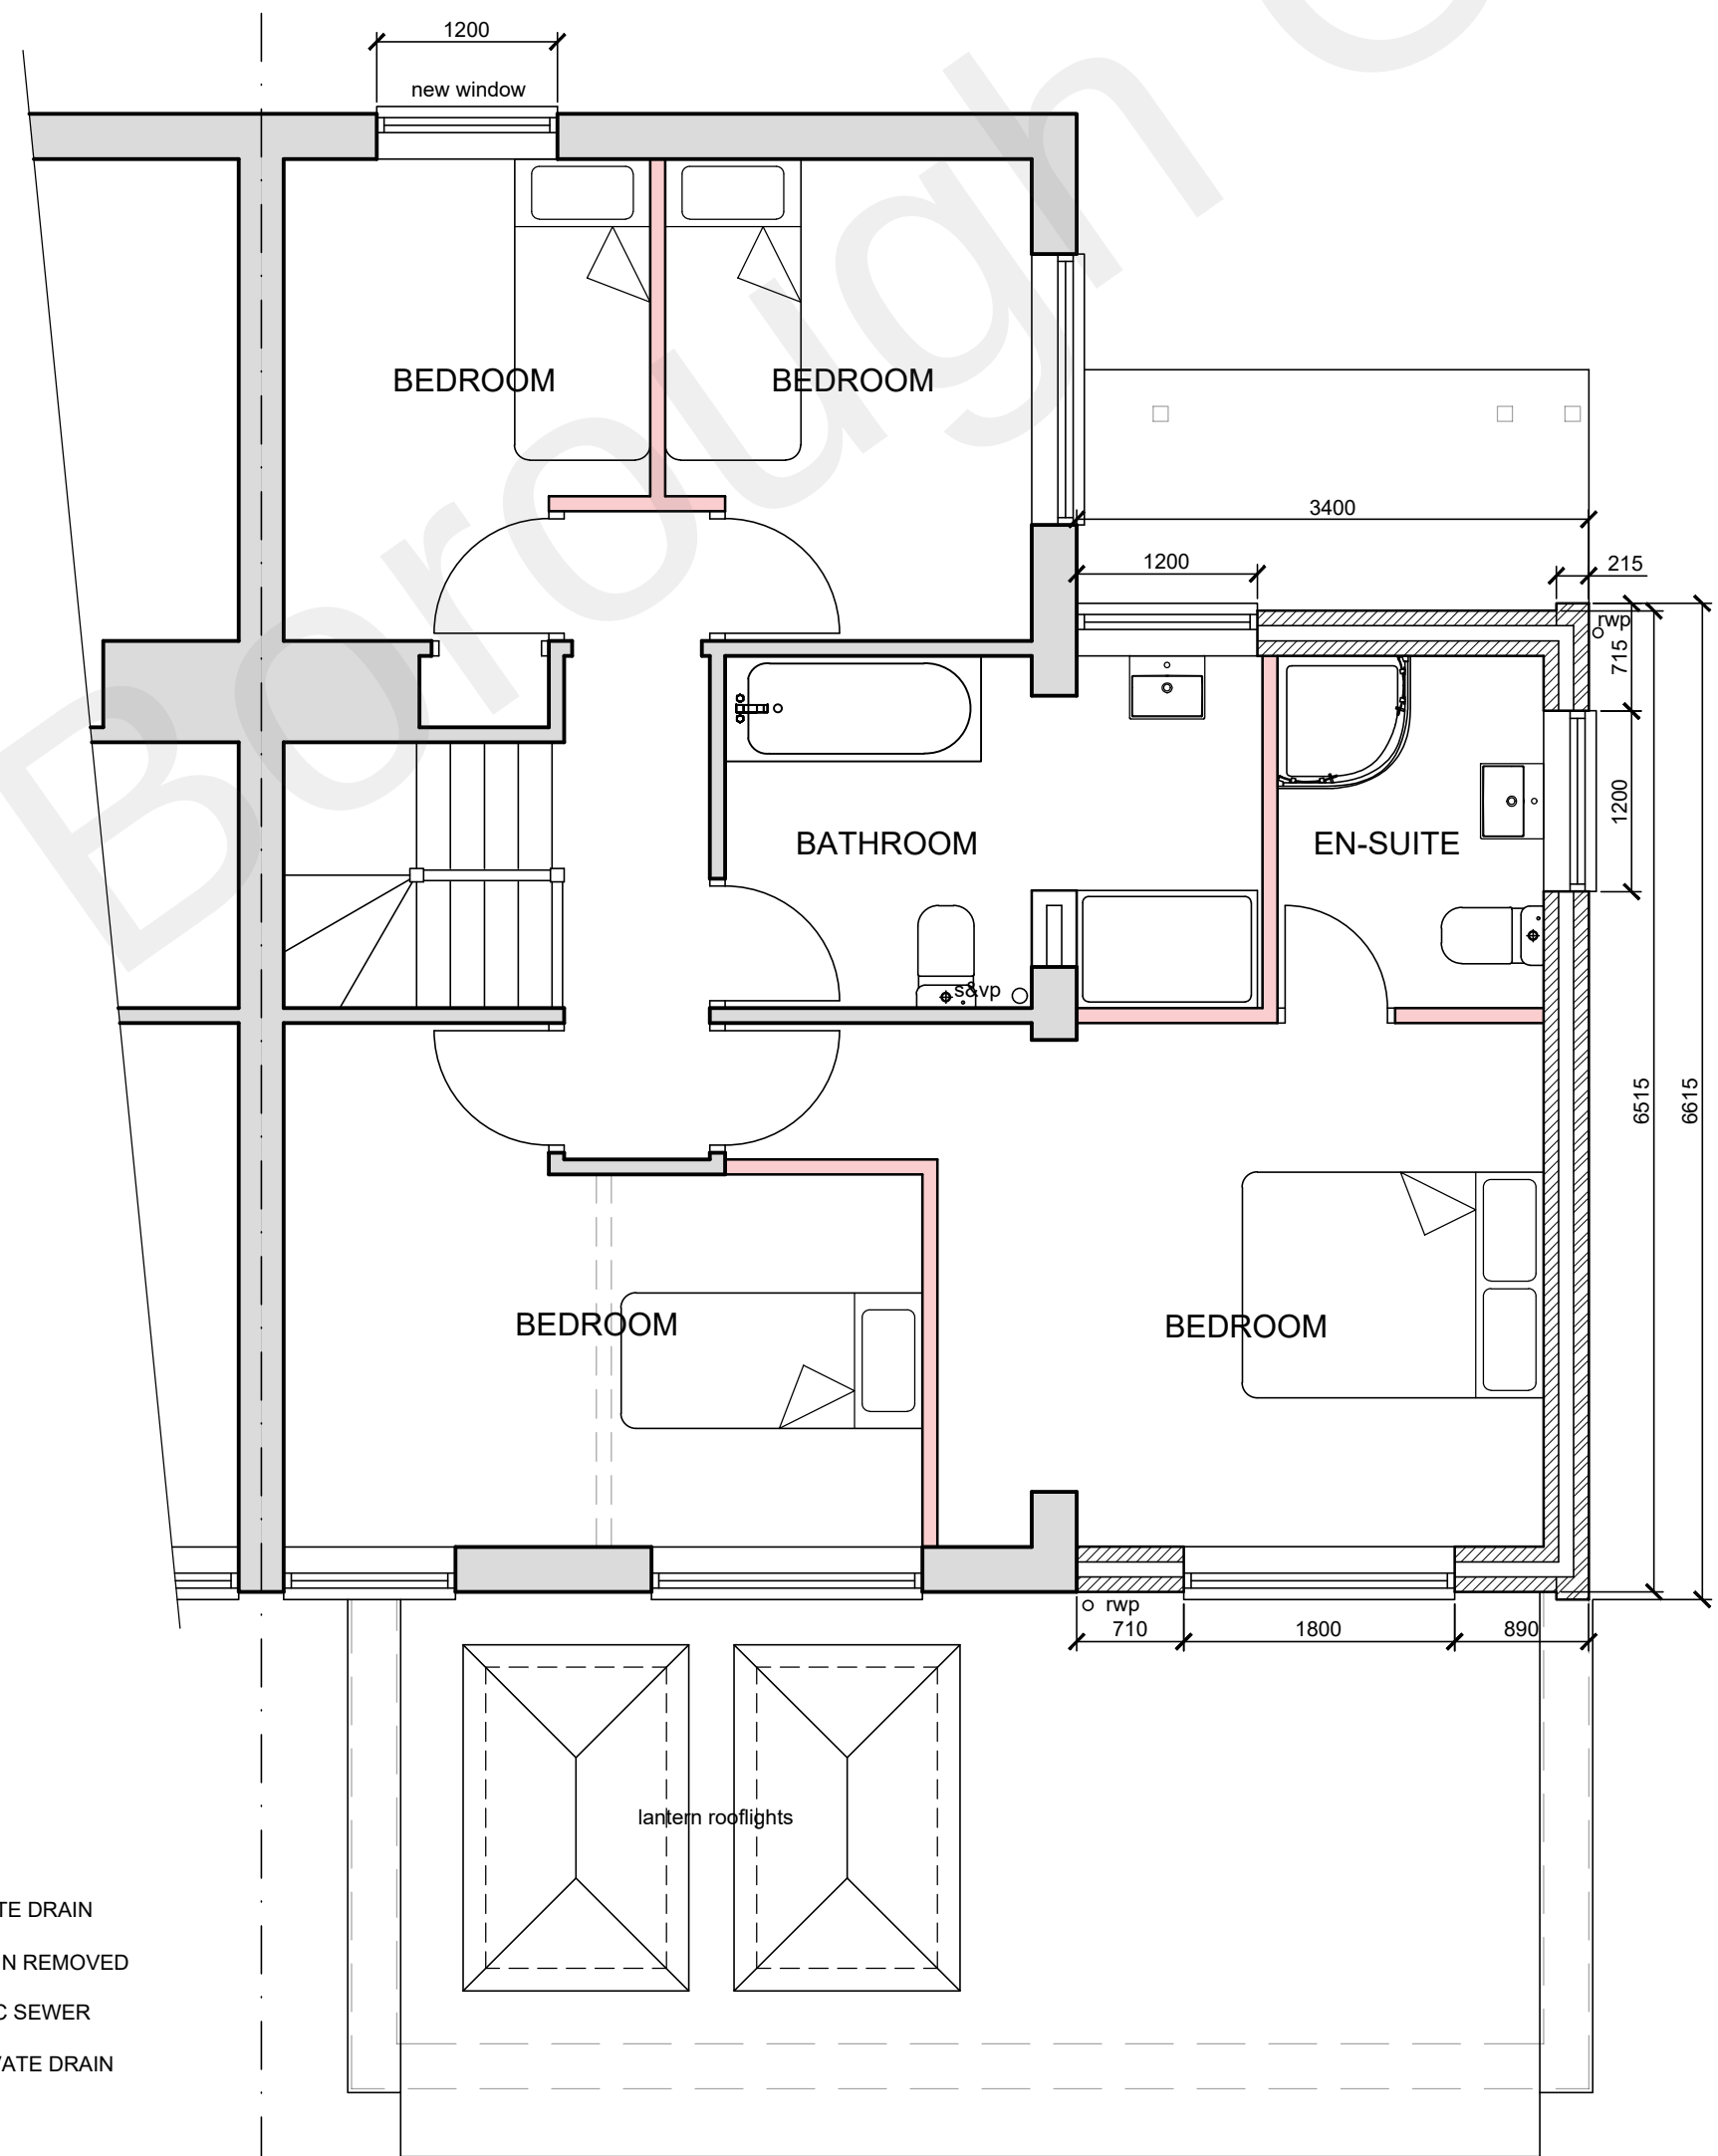

FIRST FLOOR PLAN
(1:50)

MATERIALS


PITCHED ROOF
ROOF TILES TO MATCH MAIN DWELLING

FLAT ROOF
SINGLE PLY MEMBRANE


EXISTING WALLS
GREY COMPOSITE CLADDING TO REPLACE
TIMBER BOARDING

NEW WALLS
FACING BRICKWORK & GREY COMPOSITE
CLADDING TO MATCH MAIN DWELLING

WINDOWS & DOORS
COLOURED uPVC TO MATCH MAIN DWELLING

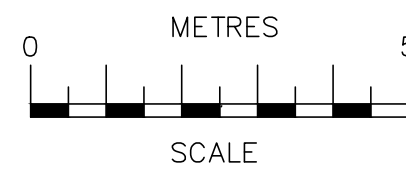

SCALE BAR @ 1:100

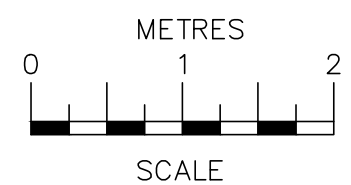

SCALE BAR @ 1:50

Date	No	Revision
Penfold Project Services		
Epmarket, Wrotham Road, Meopham, Kent, DA13 0JH Telephone: 01474 816690 e-mail: apenfold448@btinternet.com		
Job Title:	46 TIMBERBANK VIGO GRAVESEND KENT DA13 0SE	
Dwg Title:	PLANS & ELEVATIONS AS PROPOSED	
Scale:	1:50 & 1:100 @ A1	
Dwg No.:	02	
Date:	April 2022	