


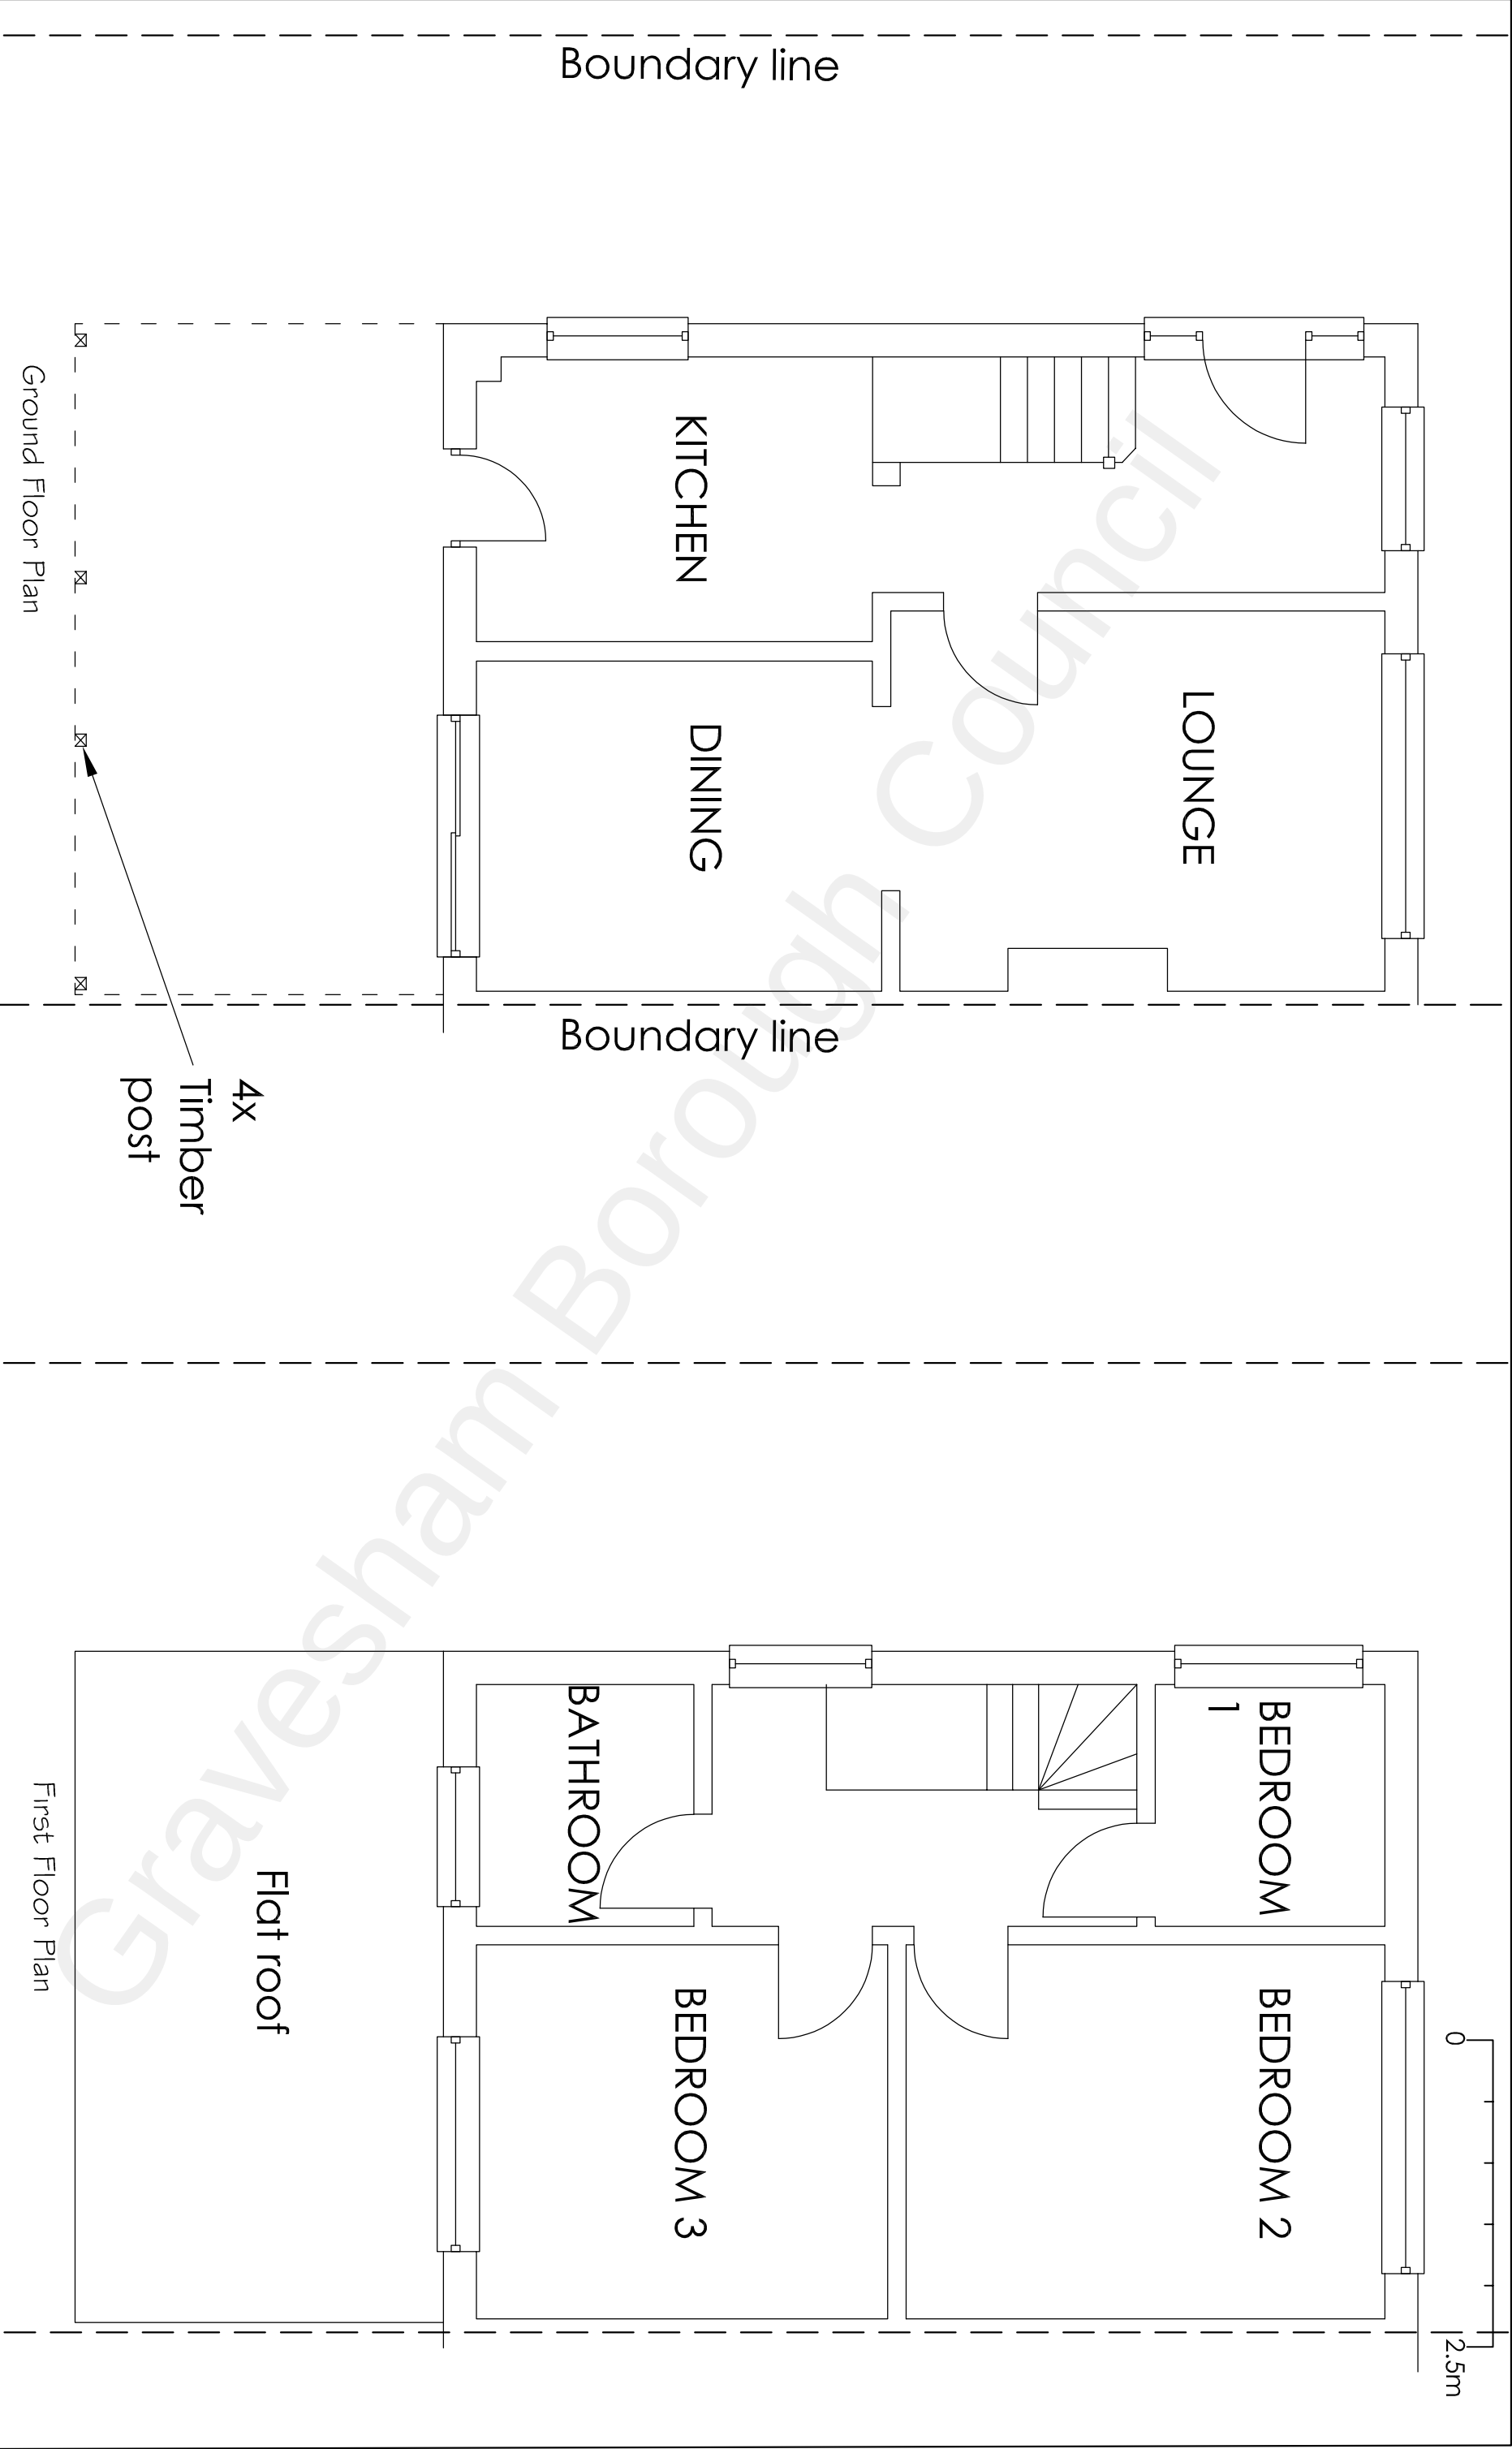

Project Mr Arfan Saleem 51 Goodwood Crescent Gravesend Kent DA12 5EY Single Storey Rear Extension, Two Storey Side Extension and Front Porch			Drawn HC			Date Dec 2021			Scale 1:50			Drawing No. 51GC/A3/02		
Drawing Title Existing Ground and First Floor Plans			Rev			Description			Date			H Channa Picaroons Maidstone Road Platt Kent TN15 8LB Tel: 07828277909 E-mail: hbechanna@tiscali.co.uk		