


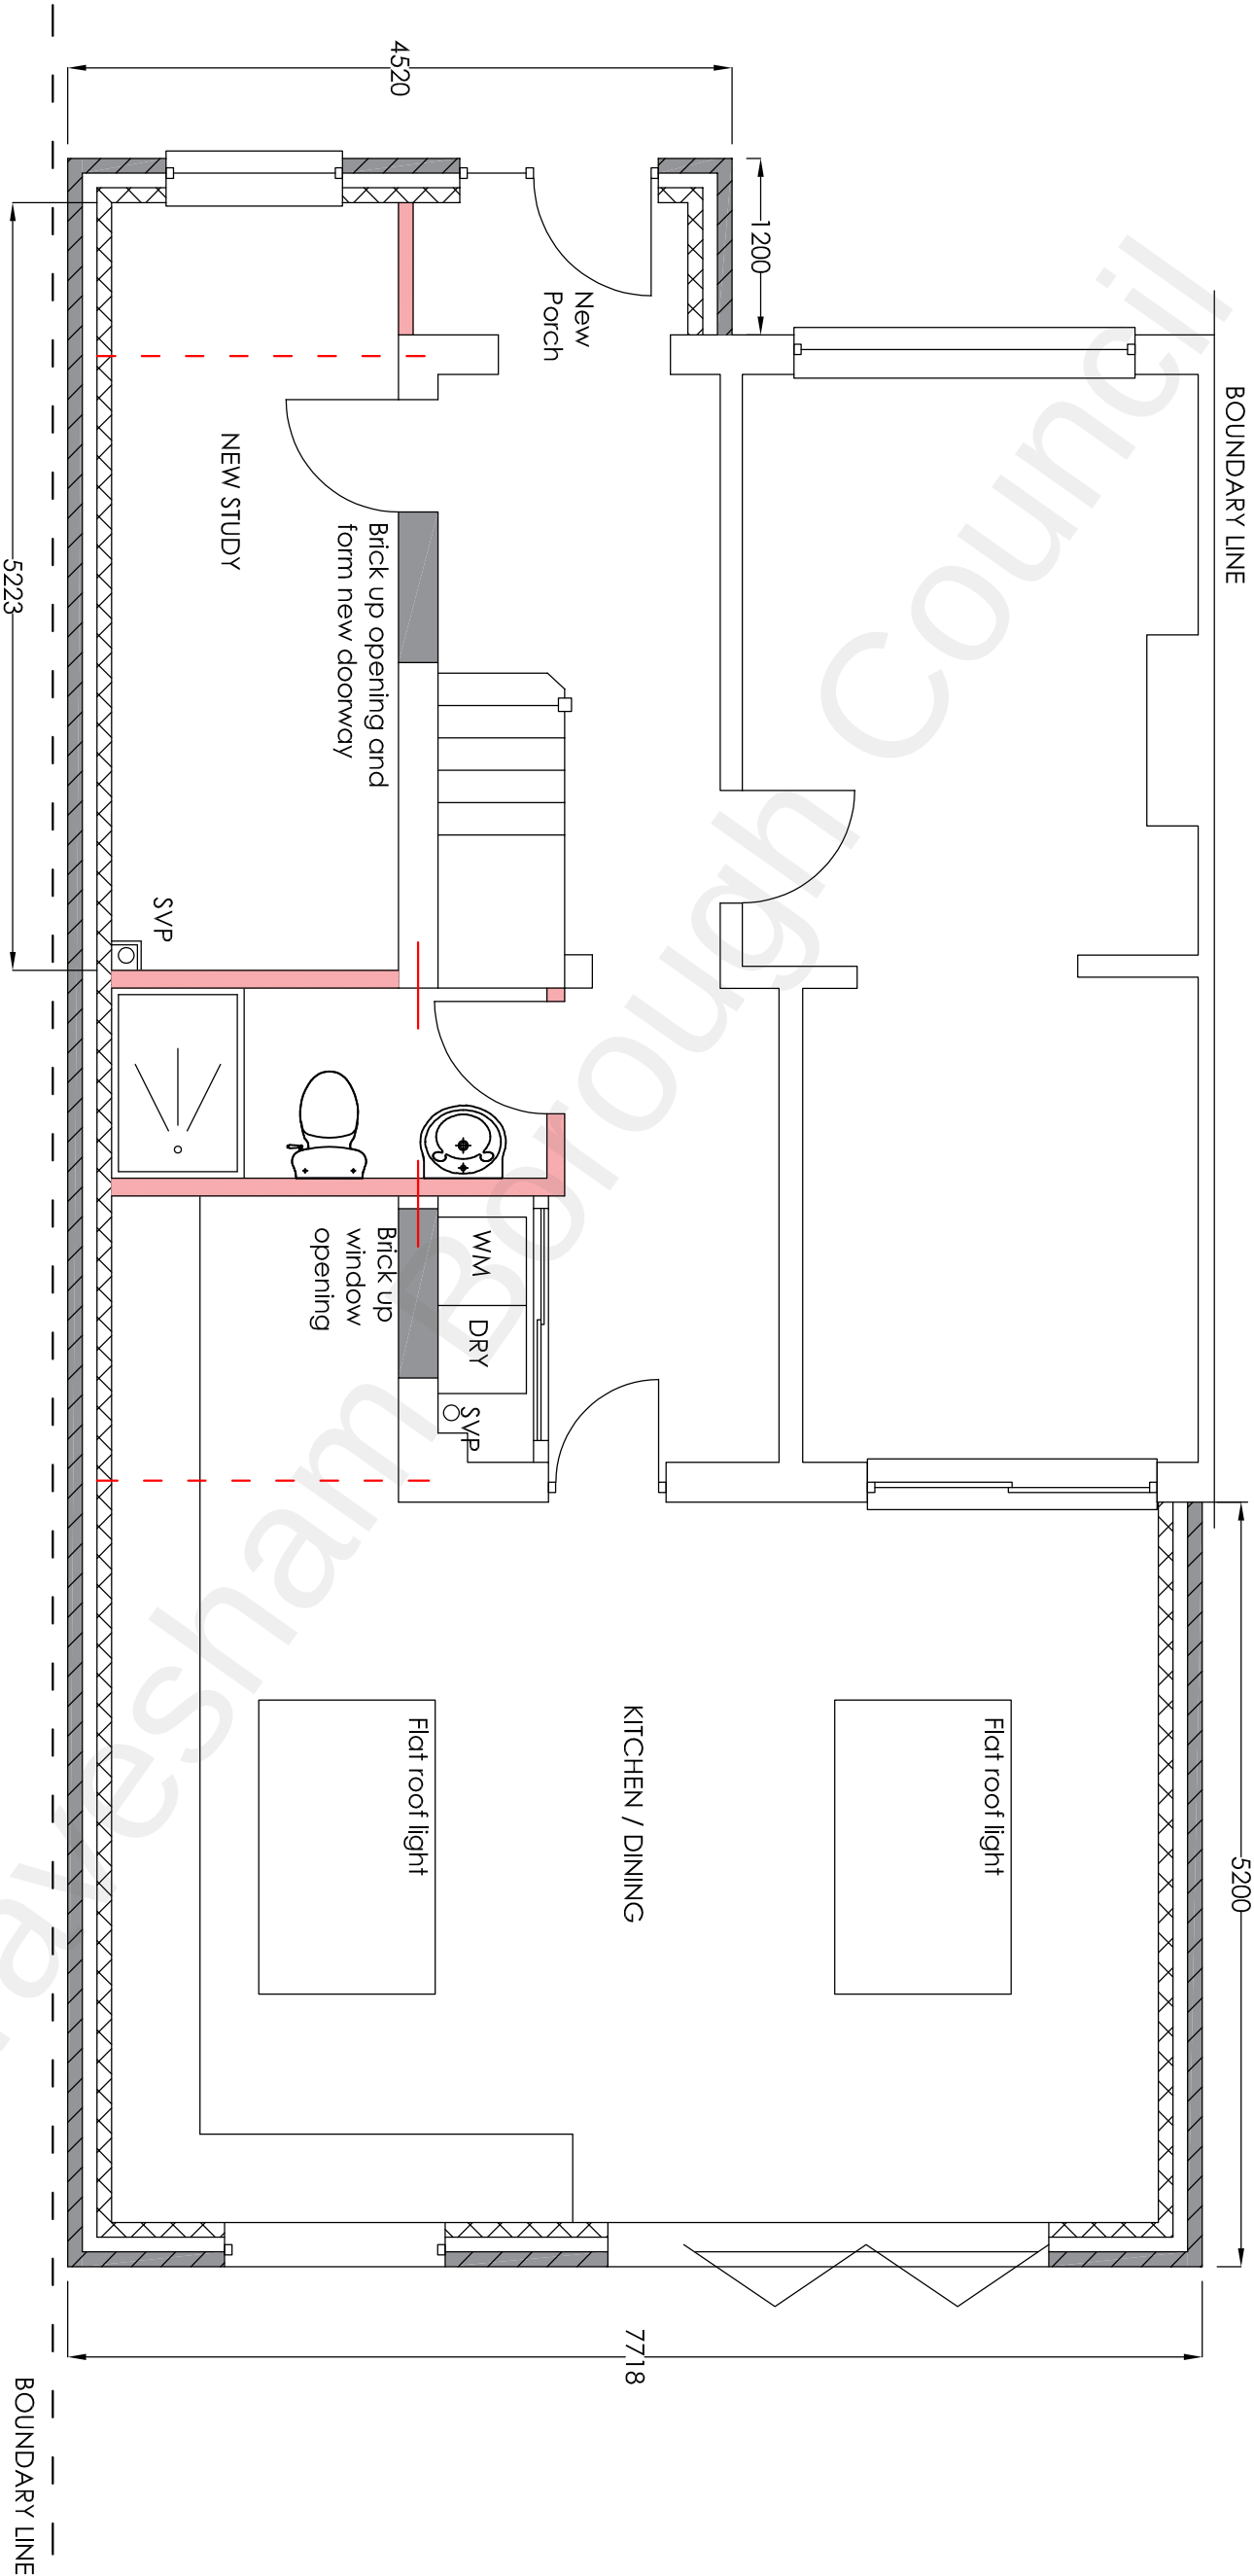

Project			Mr Arfan Saleem 51 Goodwood Crescent Gravesend Kent DA12 5EY		
Drawing Title			Single Storey Rear Extension, Two Storey Side Extension and Front Porch		
Proposed Ground Floor Plan			H Channa		
Rev			Picarroons Maidstone Road Platt Kent TN15 8LB		
Description			Tel: 07828277909 E-mail: hbechanna@tiscali.co.uk		
Date			Dec 2021		
Drawn			Scale		
HC			1:50		
Drawing No.			51 GC/A3/03		