


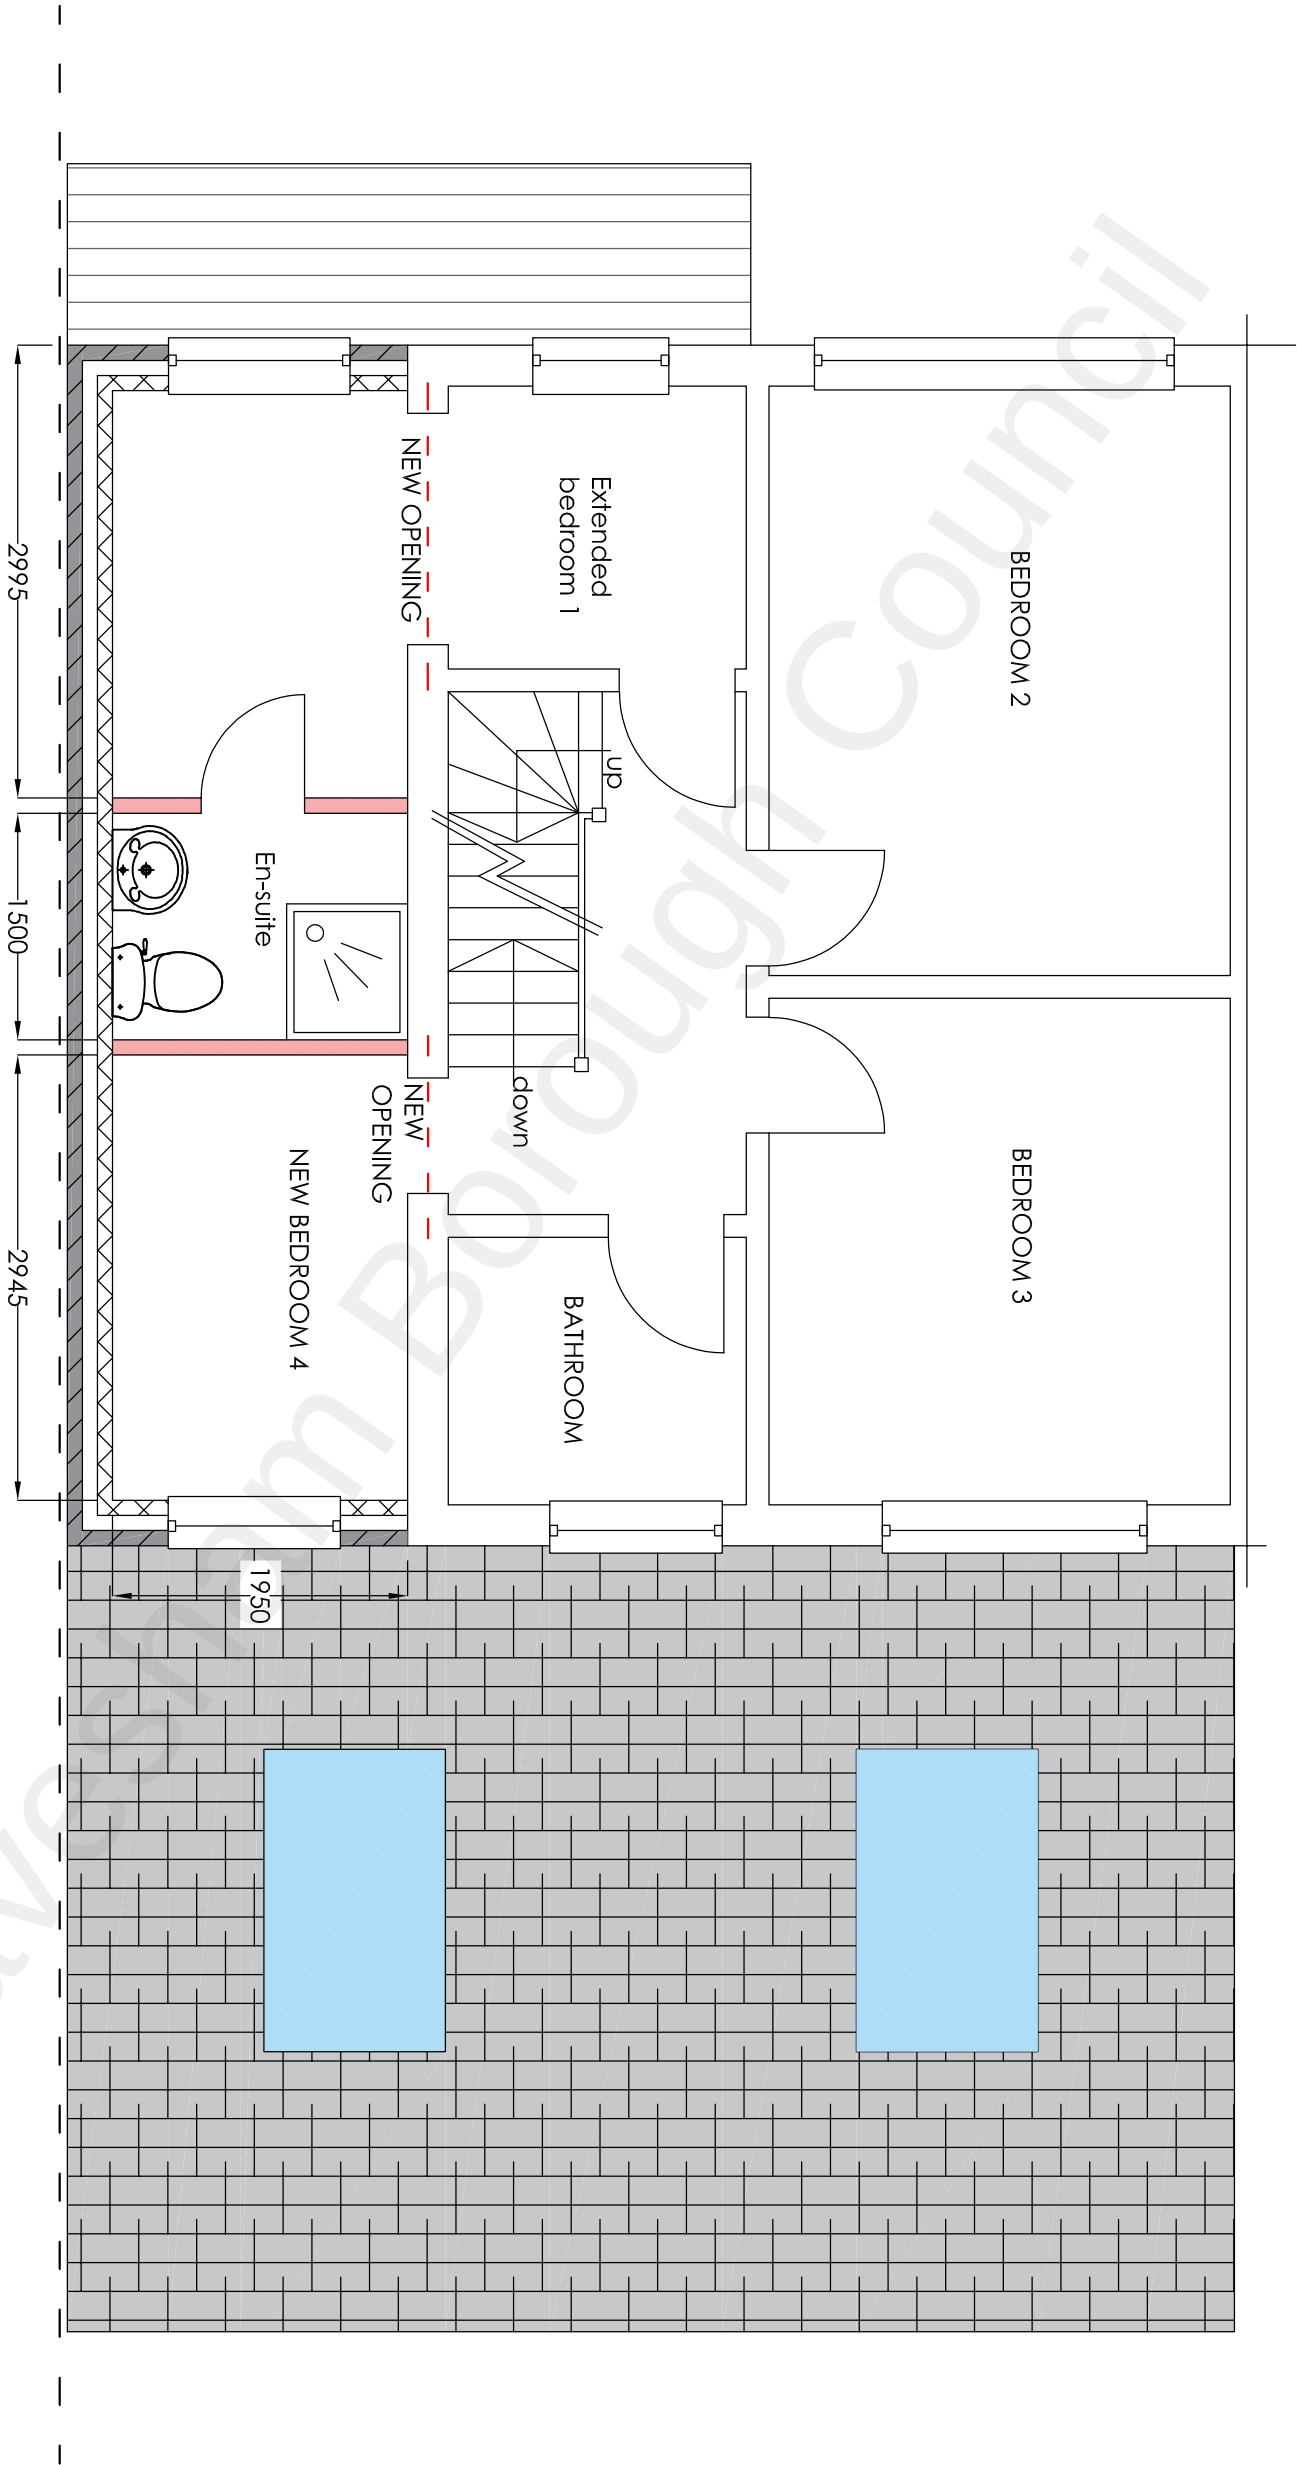

Project		Mr Arfan Saleem 51 Goodwood Crescent Gravesend Kent DA12 5EY Single Storey Rear Extension, Two Storey Side Extension and Front Porch						H Channa Picarroons Maidstone Road Platt Kent TN15 8LB Tel: 07828277909 E-mail: hbchanna@tiscali.co.uk	
Drawing Title		Proposed First Floor Plan		Rev		Description		Date	
								Drawn	
								HC	
								Date	
								Dec 2021	
								Scale	
								1:50	
								Drawing No.	
								51GC/A3/04	