



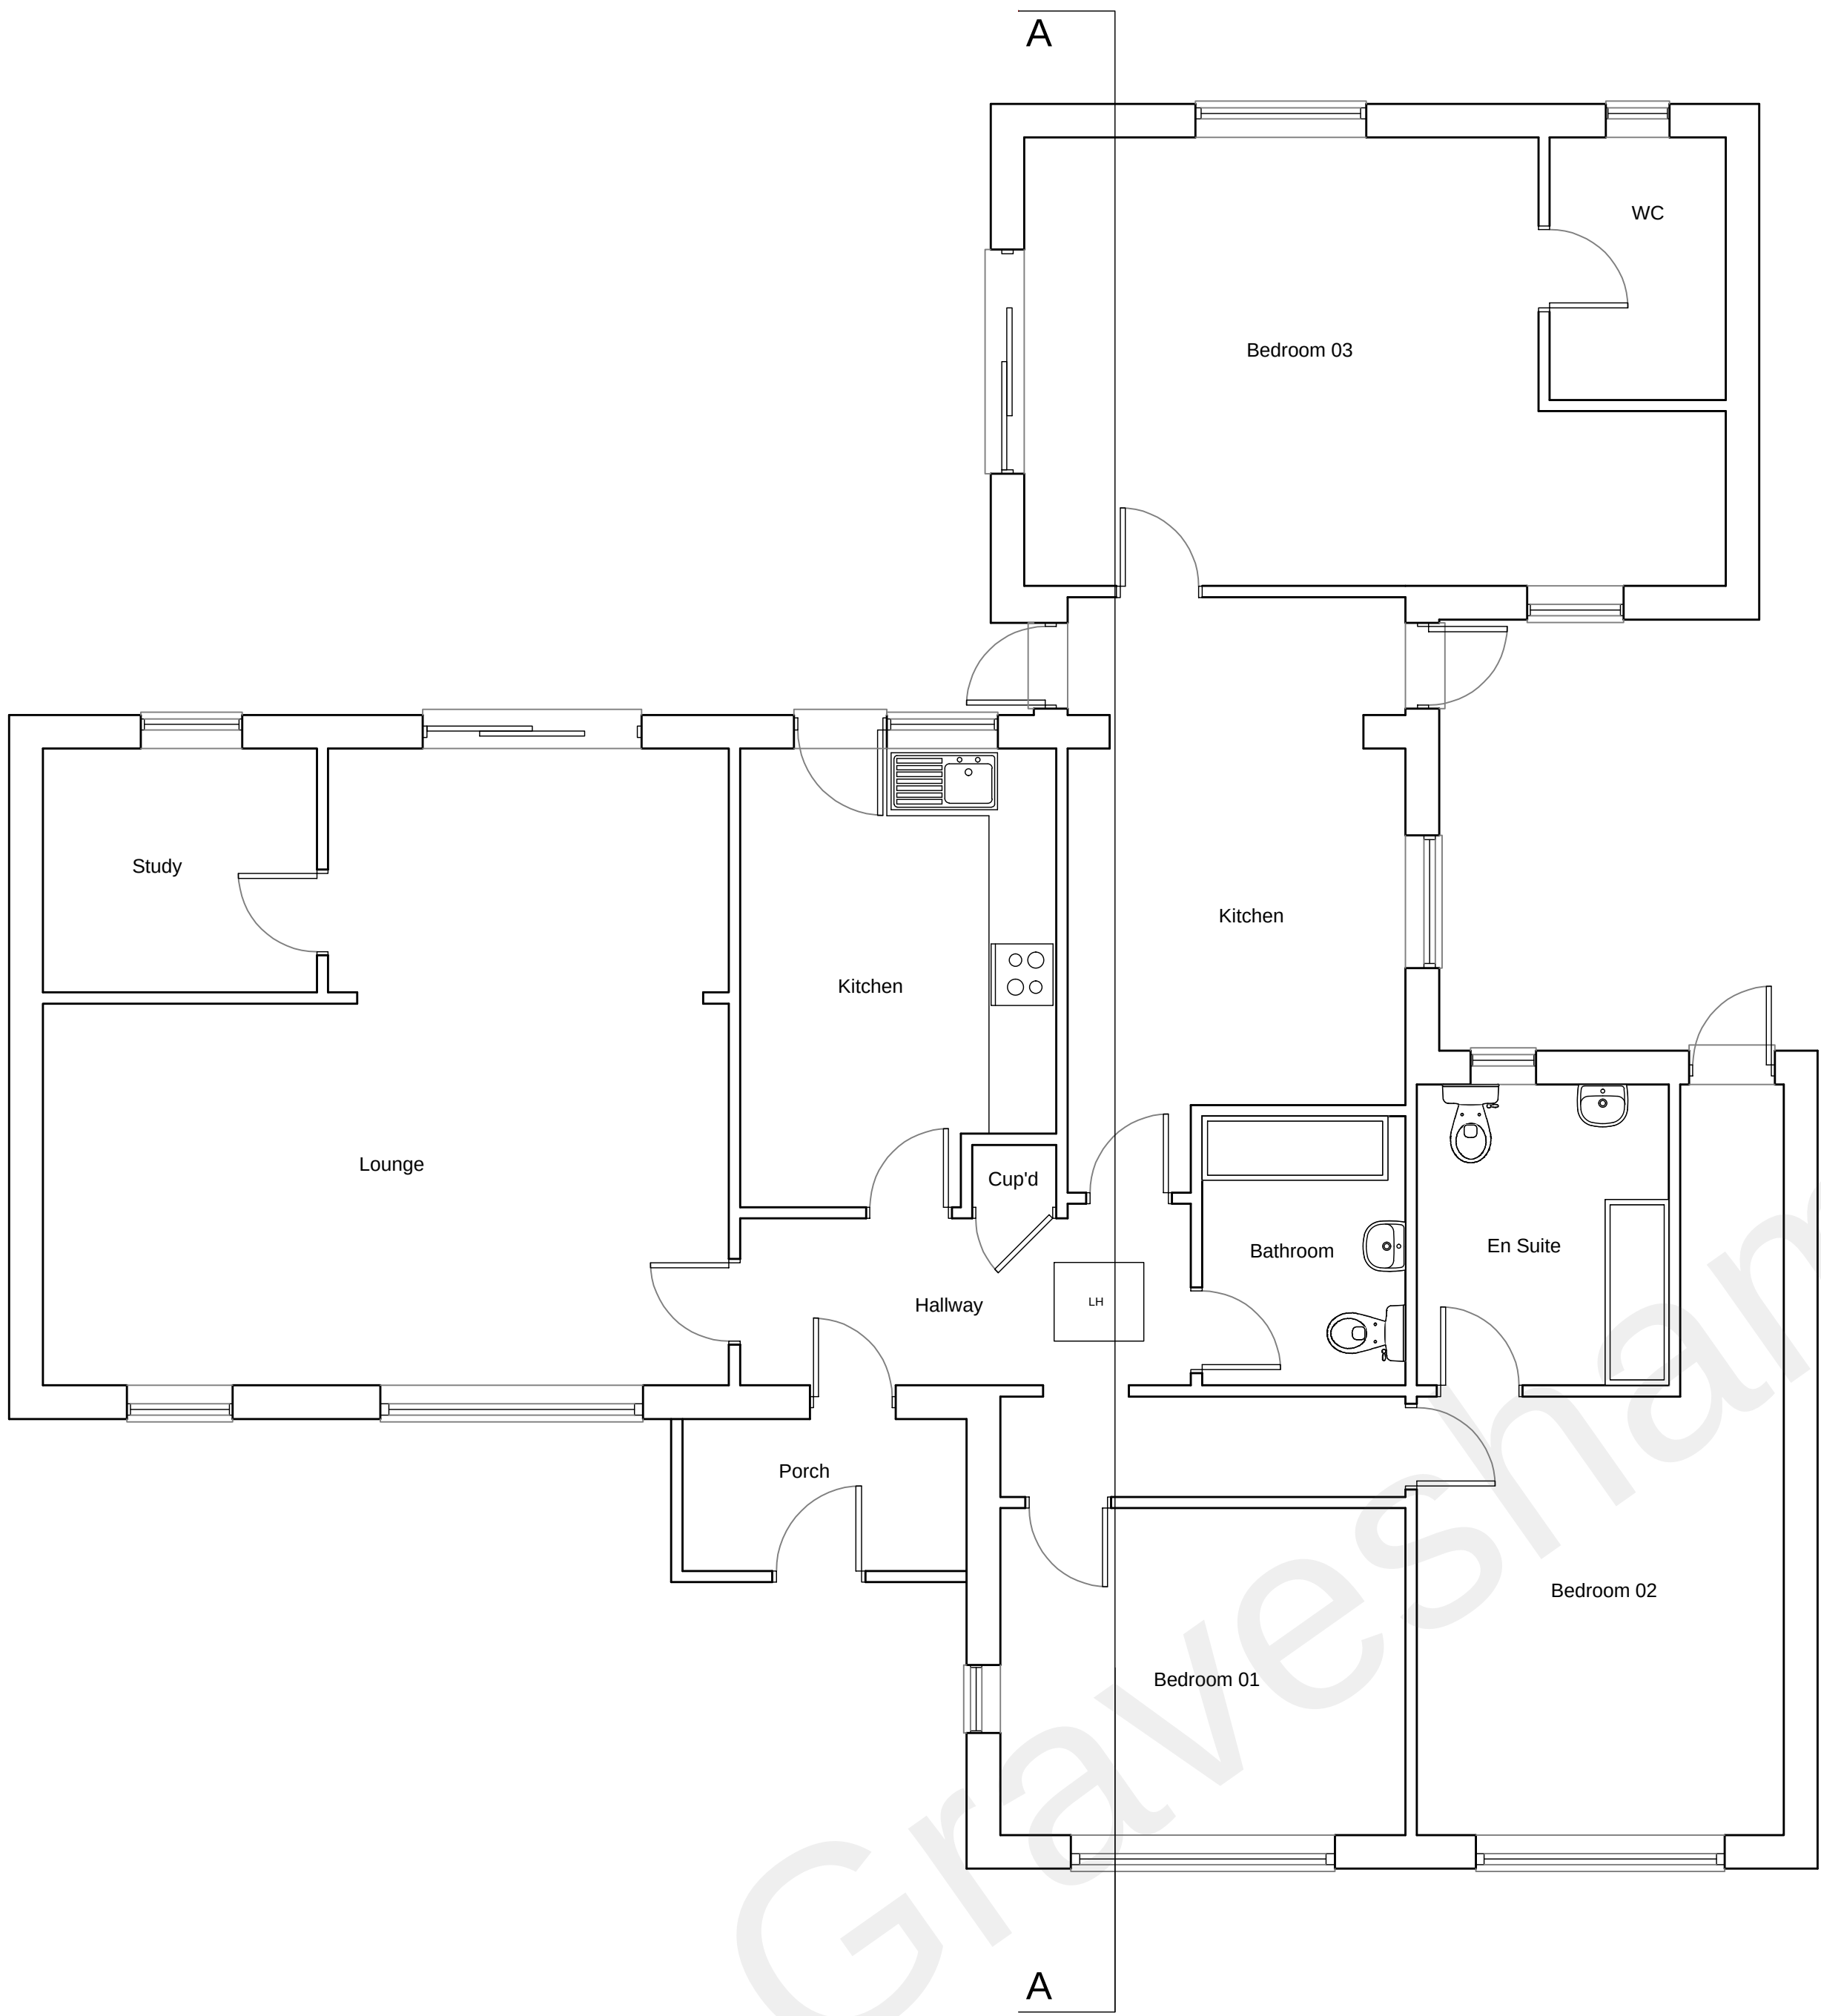

Ground Floor Plan

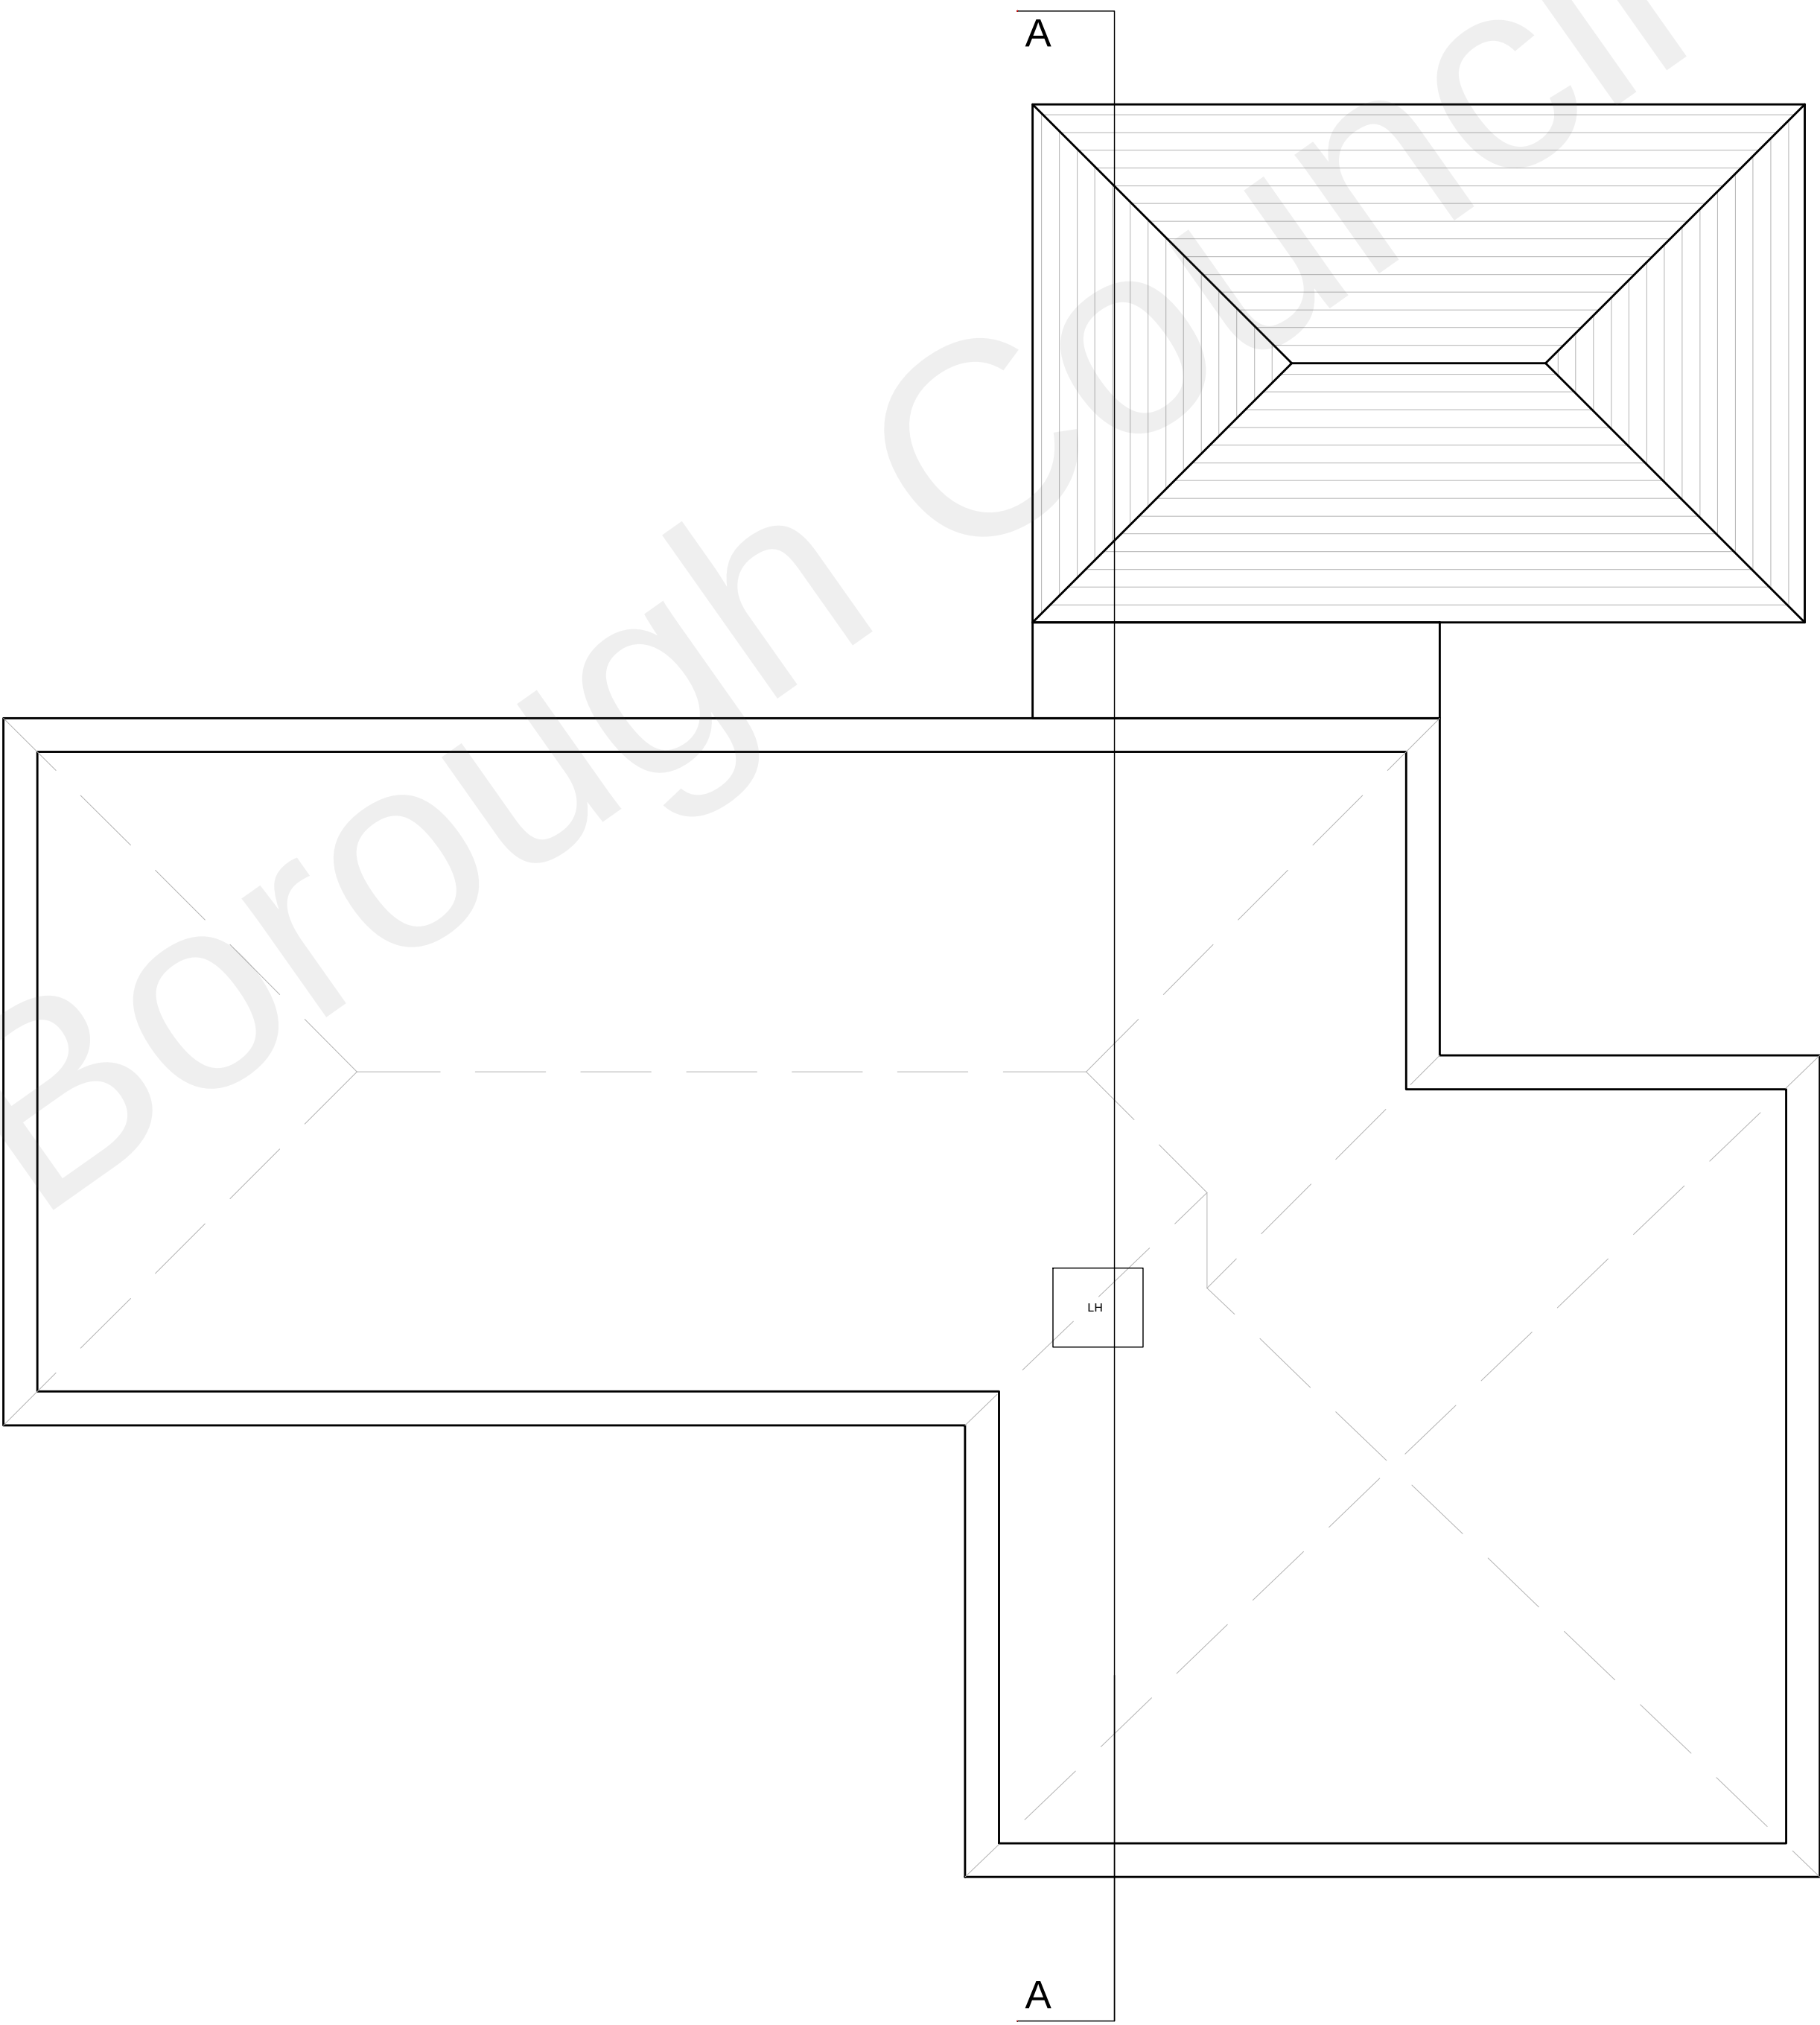

Loft Plan

REV	DESCRIPTION	DATE	INT	CHKD
STATUS	FOR INFORMATION			

Client
Mr & Mrs Pengilly

Project
14 Pitfield Drive, Meopham,
Kent. DA13 0AY

Title
Existing Ground & Loft Plans

Scale	Date	Drawn	Checked
1:50@A1	17.02.23	N/A	N/A
Project No:	Drawing No.	Revision	
2023-004	002	~	