



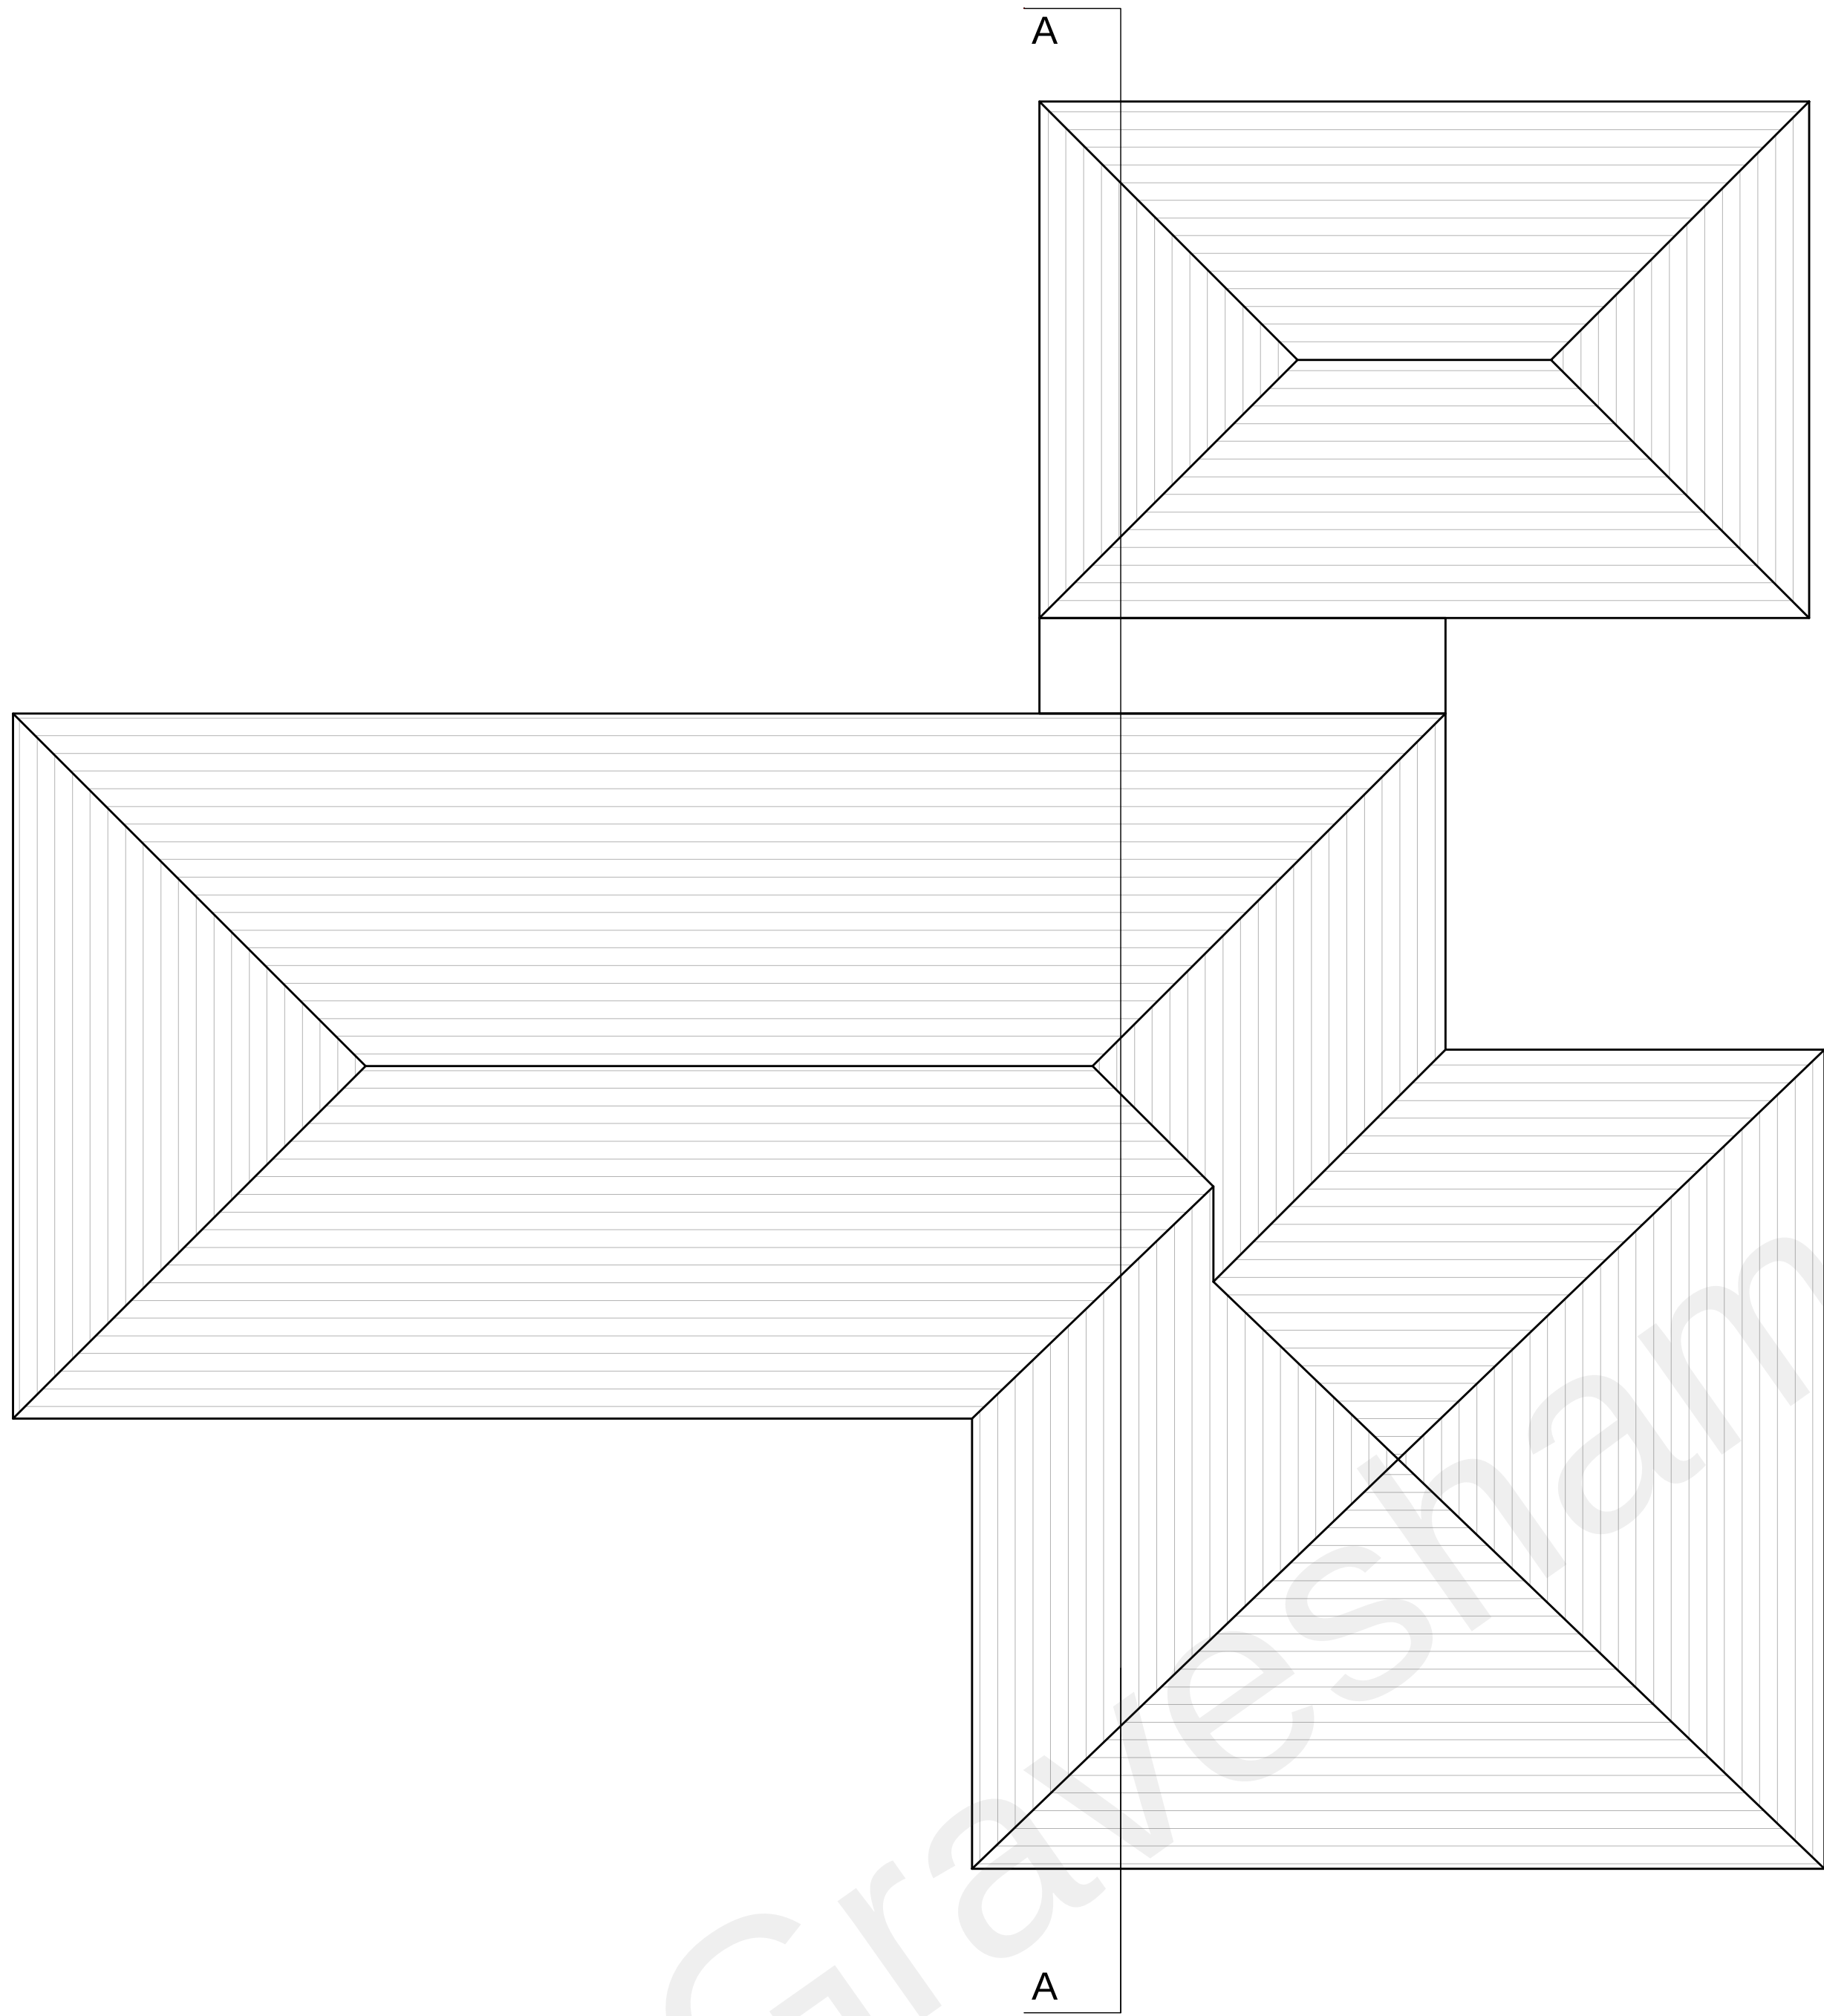

Roof Plan

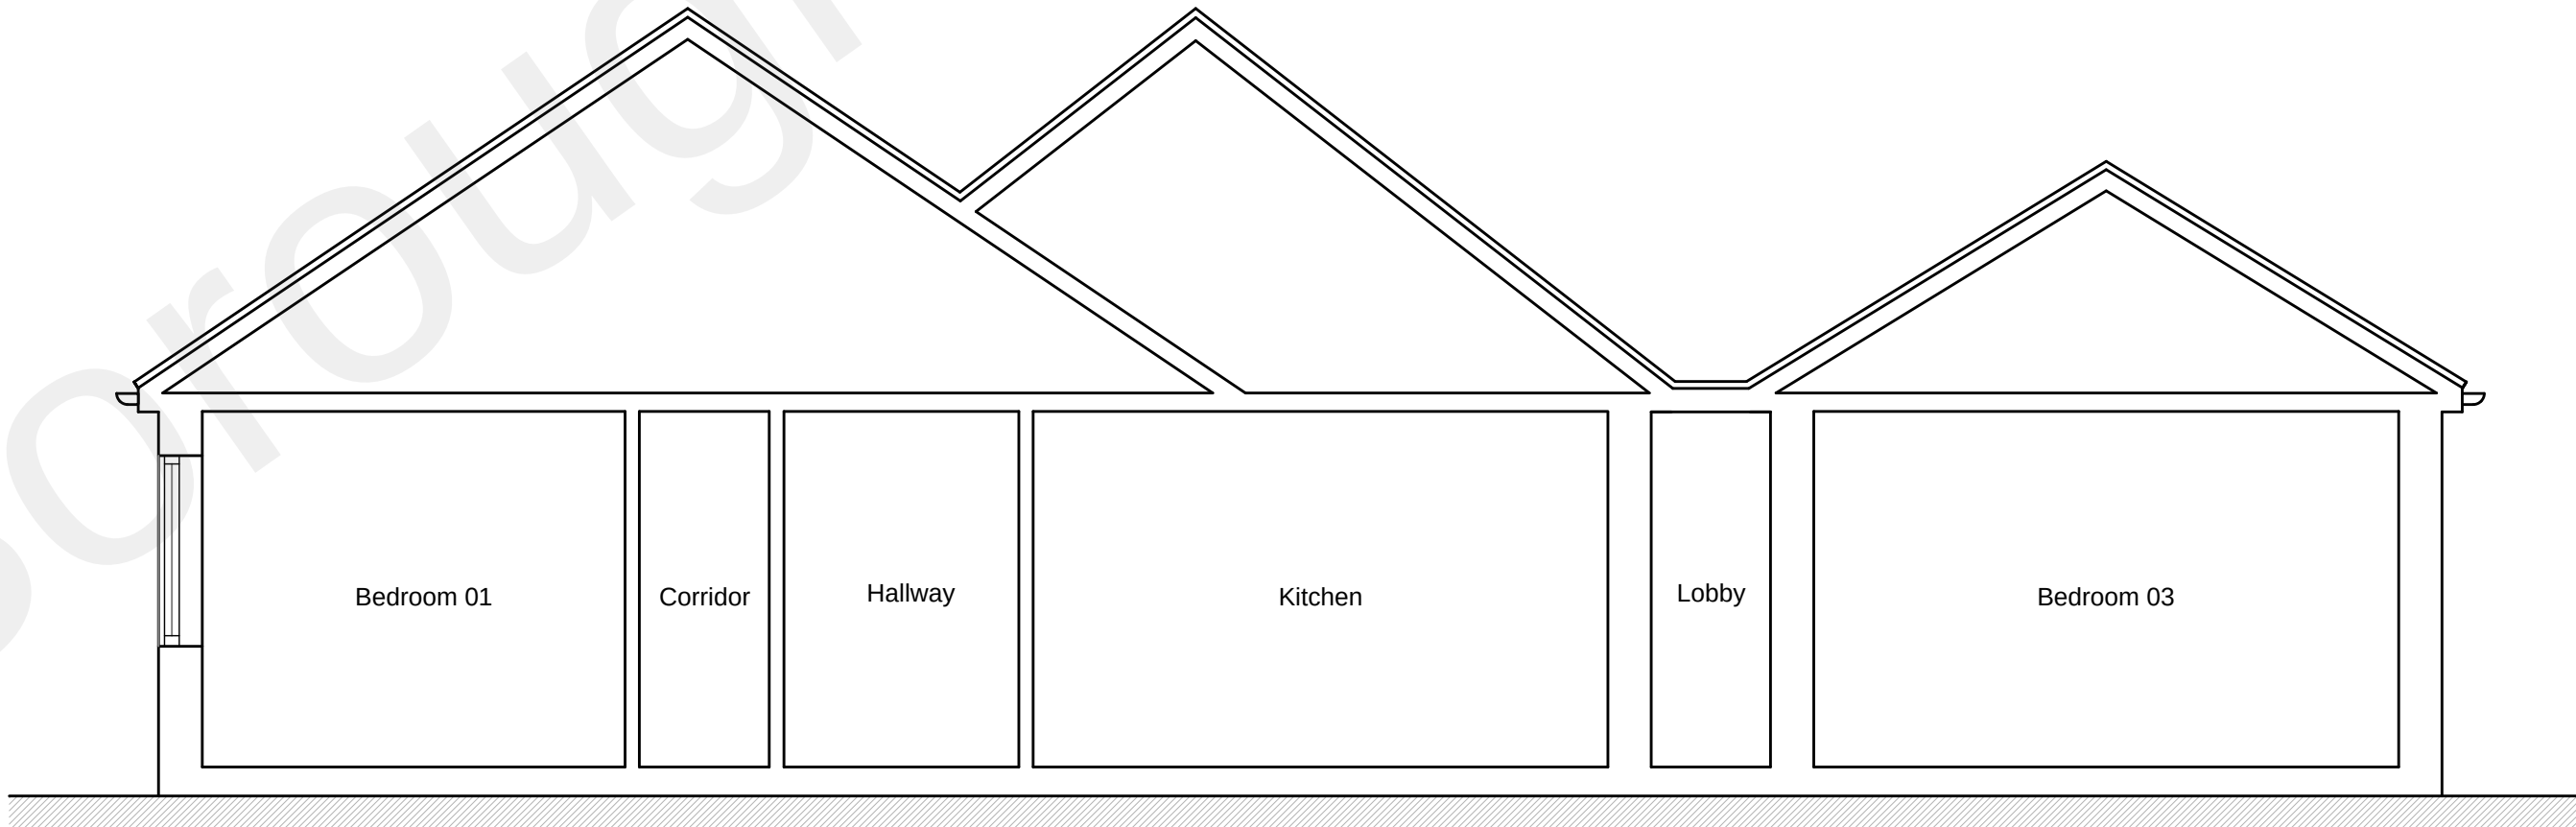

Section A-A

REV	DESCRIPTION	DATE	INT	CHKD
STATUS	FOR INFORMATION			

Client
Mr & Mrs Pengilly

Project
14 Pitfield Drive, Meopham,
Kent. DA13 0AY

Title
Existing Roof Plan
& Section

Scale 1:50@A1	Date 17.02.23	Drawn N/A	Checked N/A
Project No: 2023-004	Drawing No. 003	Revision ~	