



ALL DIMENSIONS TO BE VERIFIED BY THE CONTRACTOR ON SITE

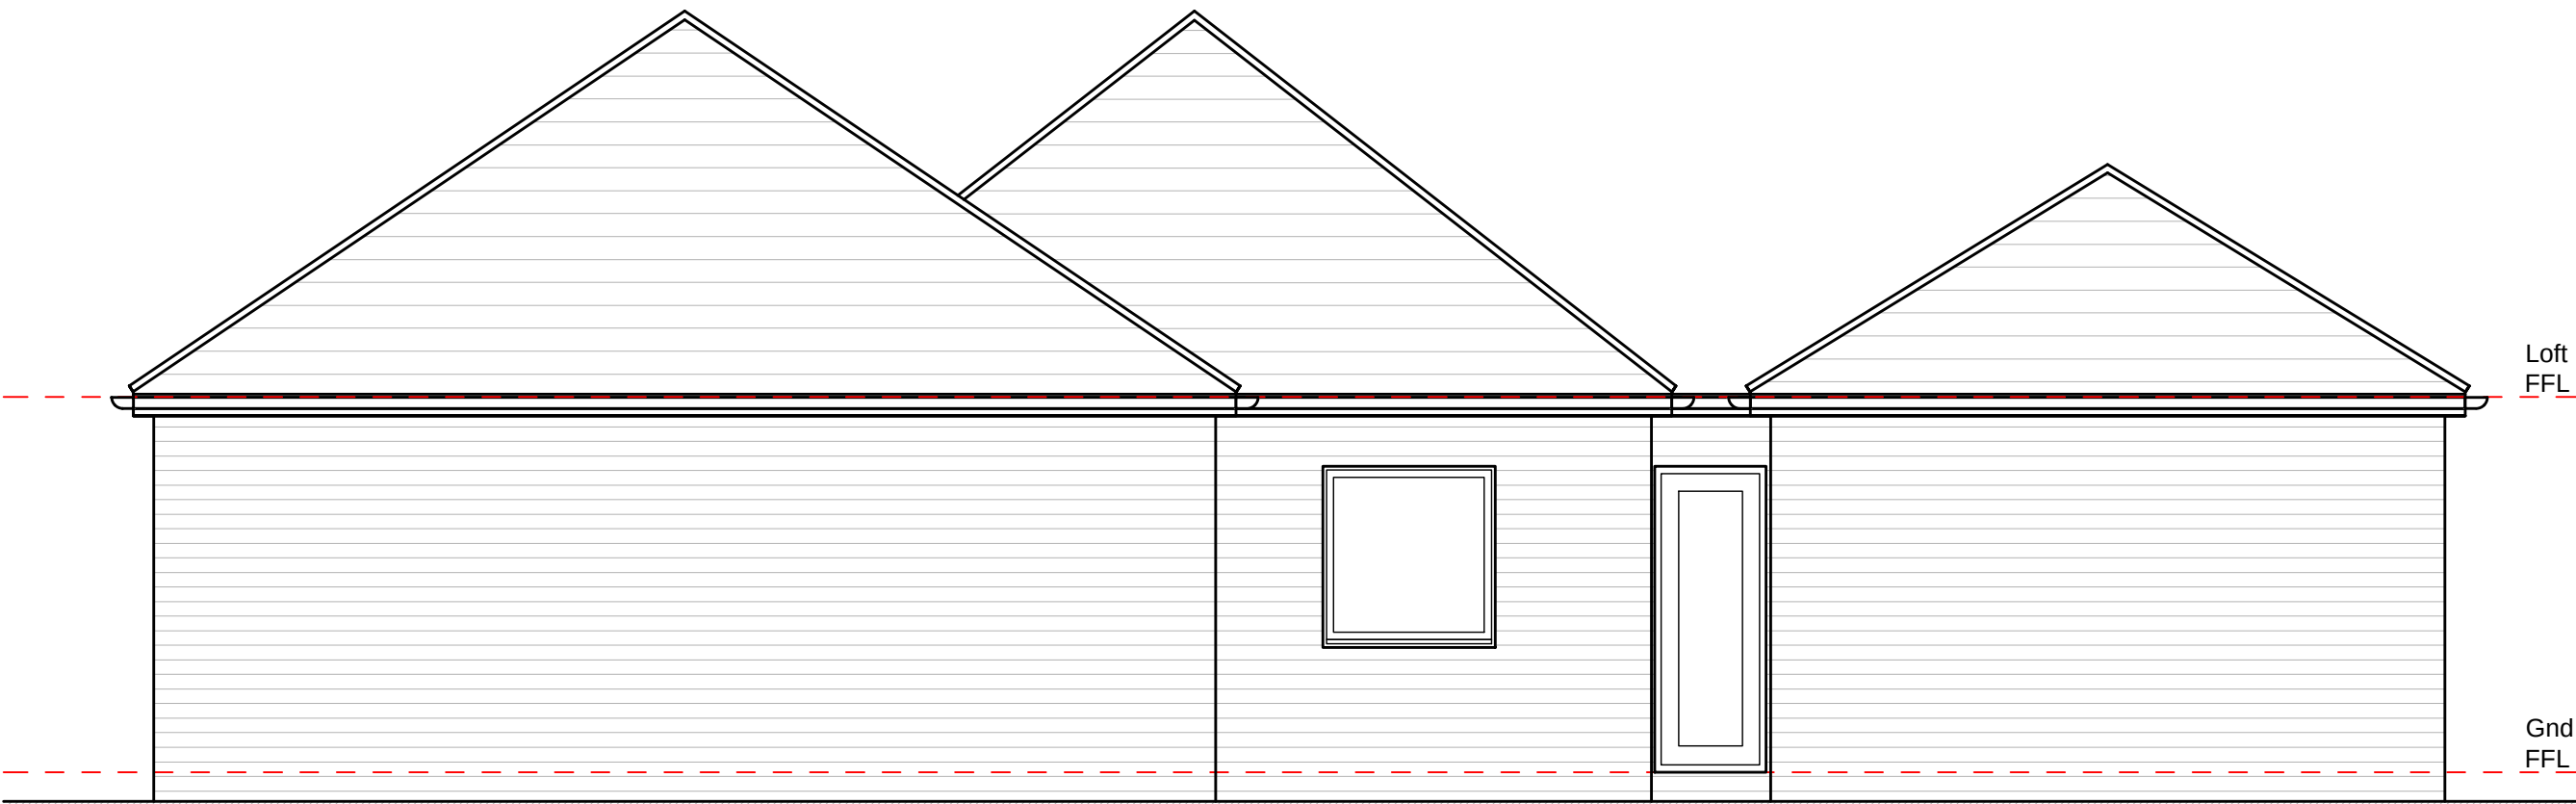


Front Elevation



Side Elevation

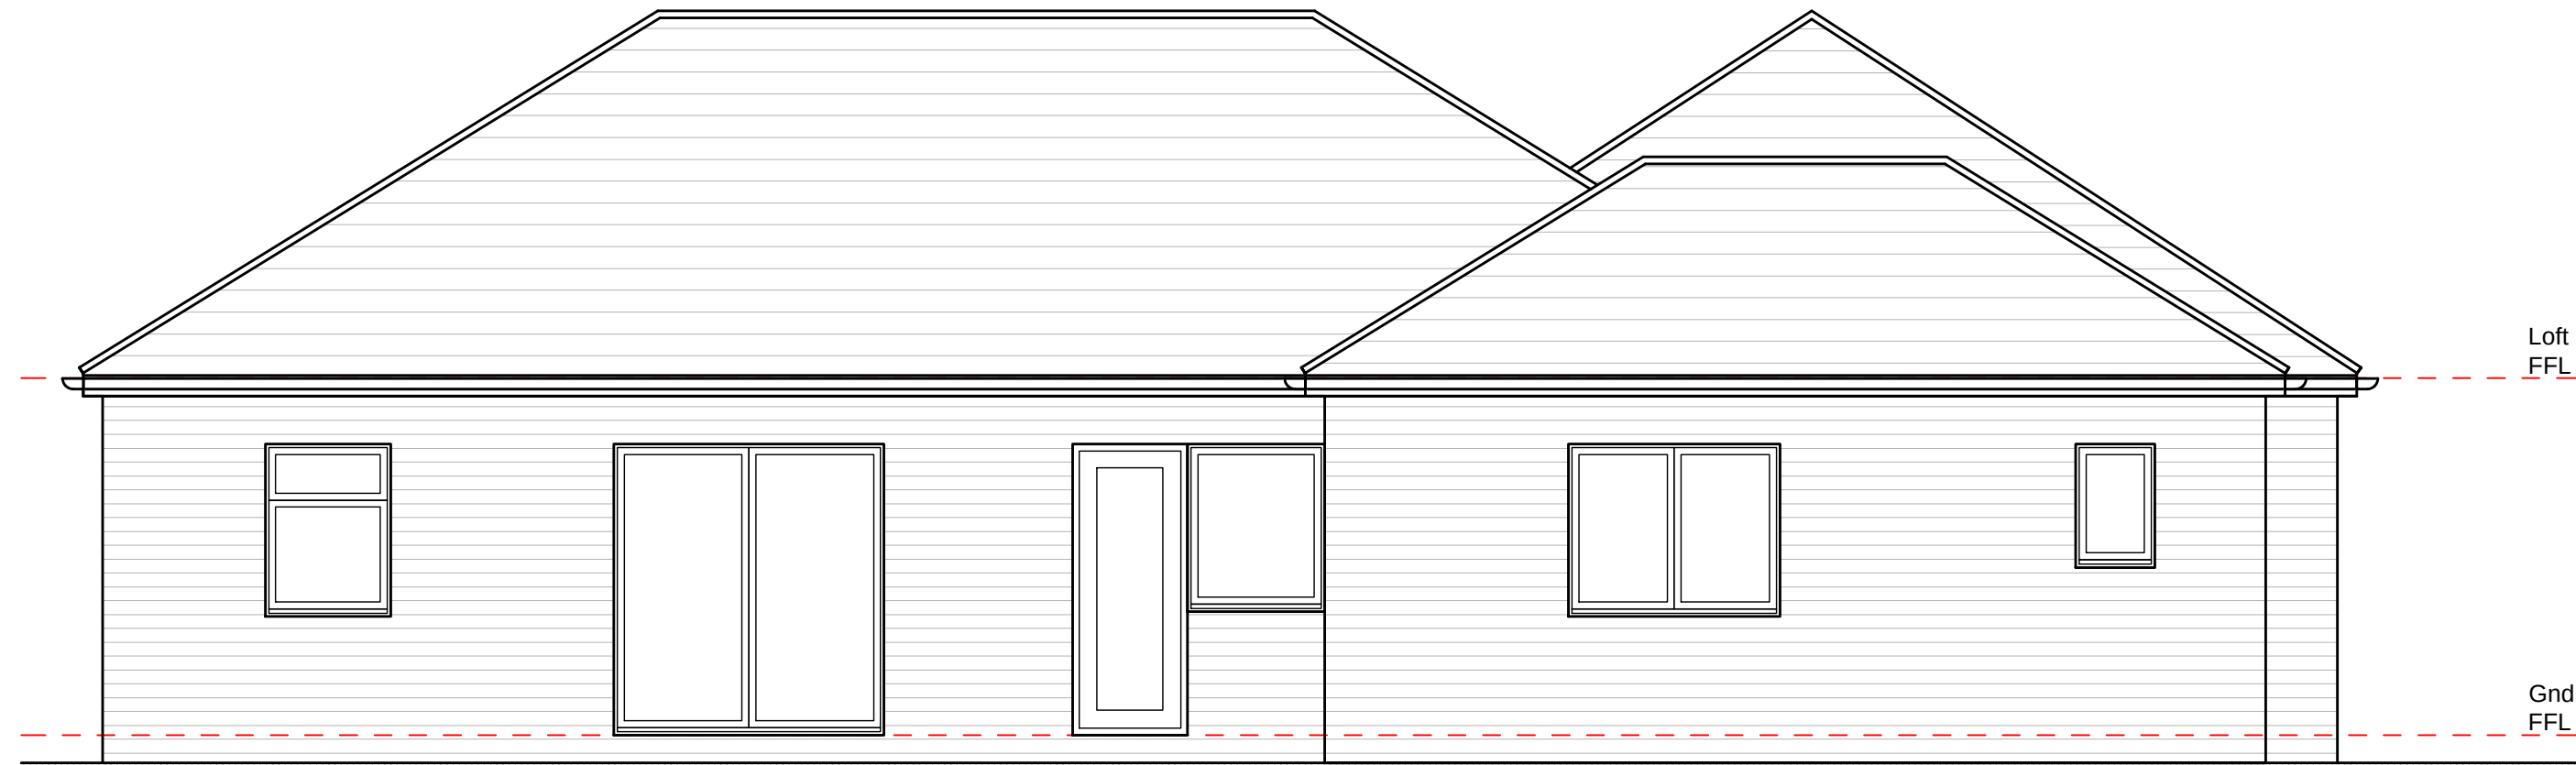

Rear Elevation

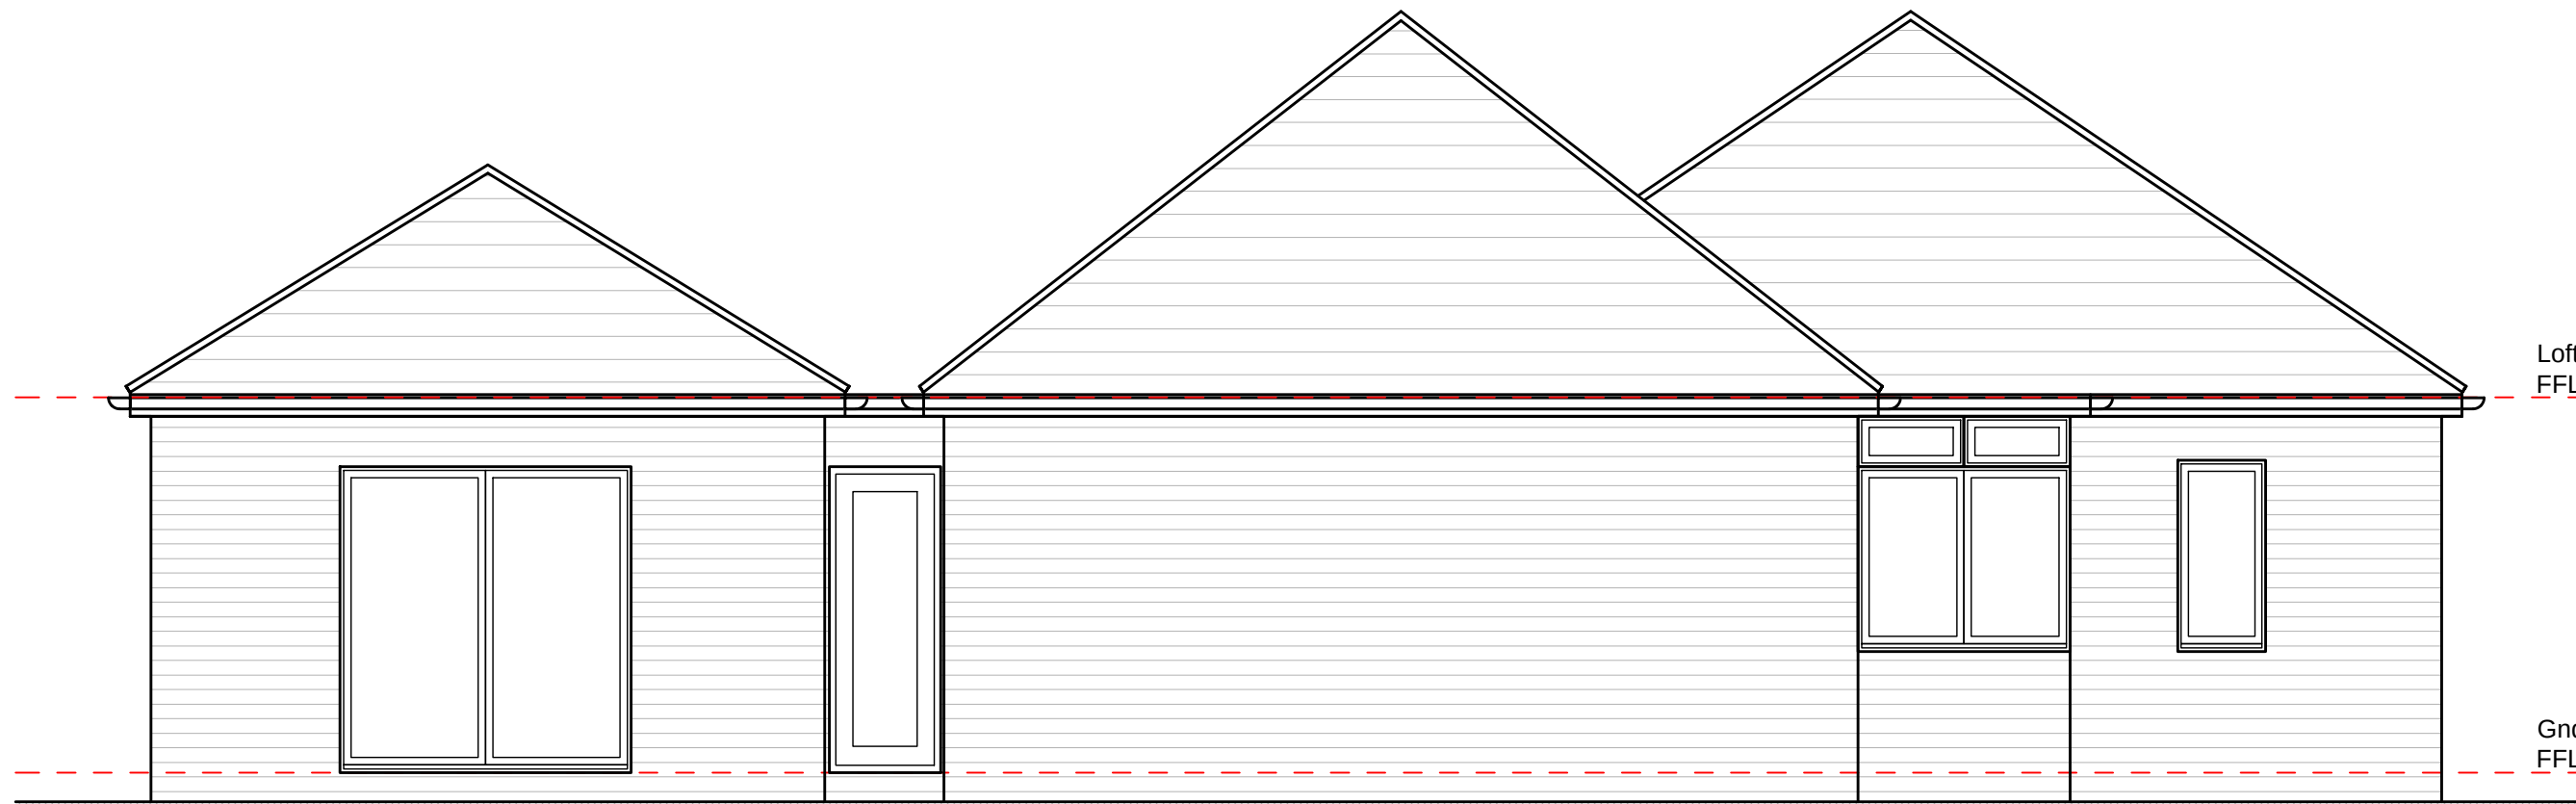

Side Elevation

REV	DESCRIPTION	DATE	INT	CHKD
STATUS	FOR INFORMATION			

Client
Mr & Mrs Pengilly

Project
14 Pitfield Drive, Meopham,
Kent. DA13 0AY

Title
Existing Elevations

Scale 1:50@A1	Date 17.02.23	Drawn N/A	Checked N/A
Project No: 2023-004	Drawing No. 004	Revision ~	