




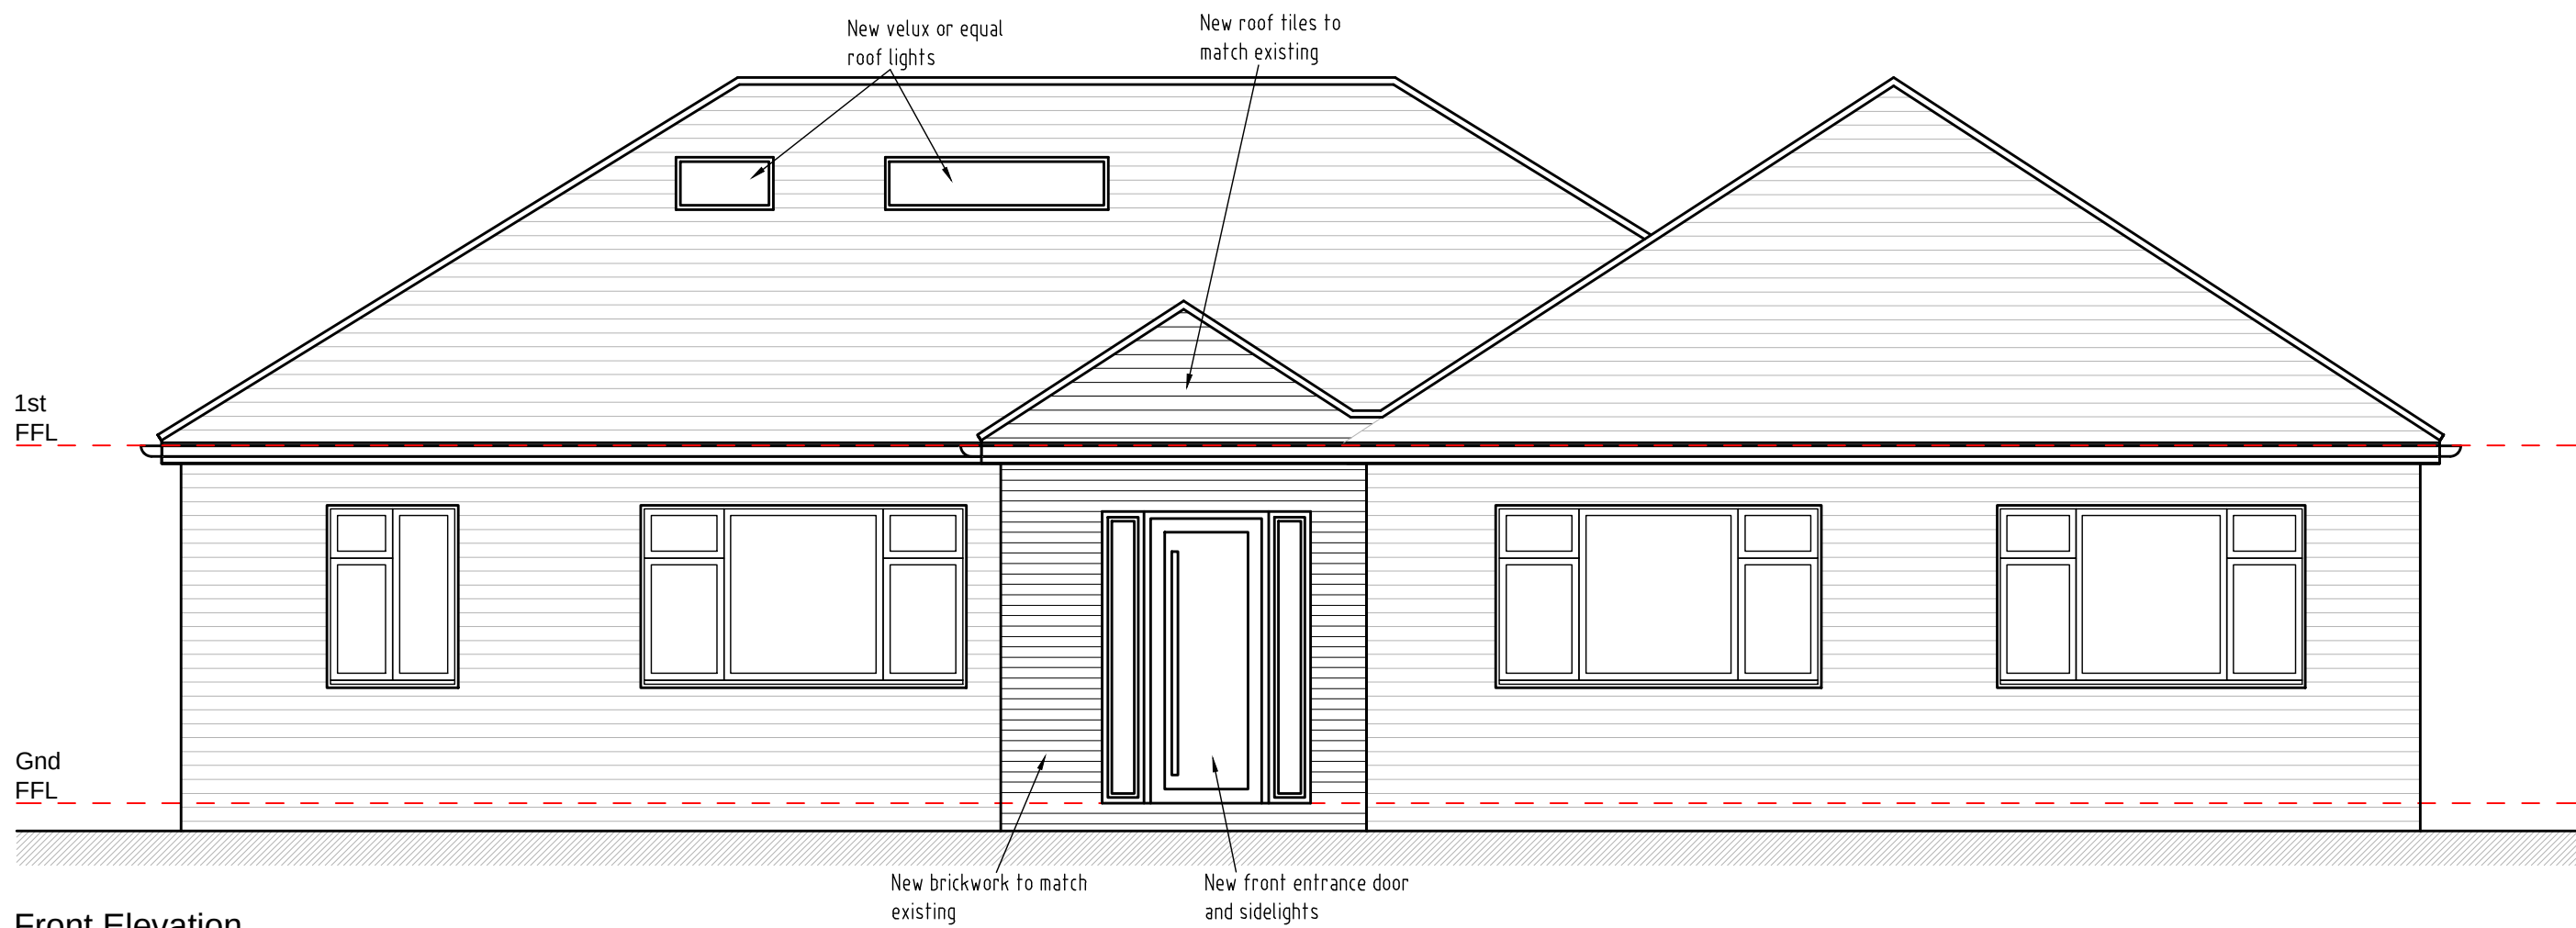


Front Elevation

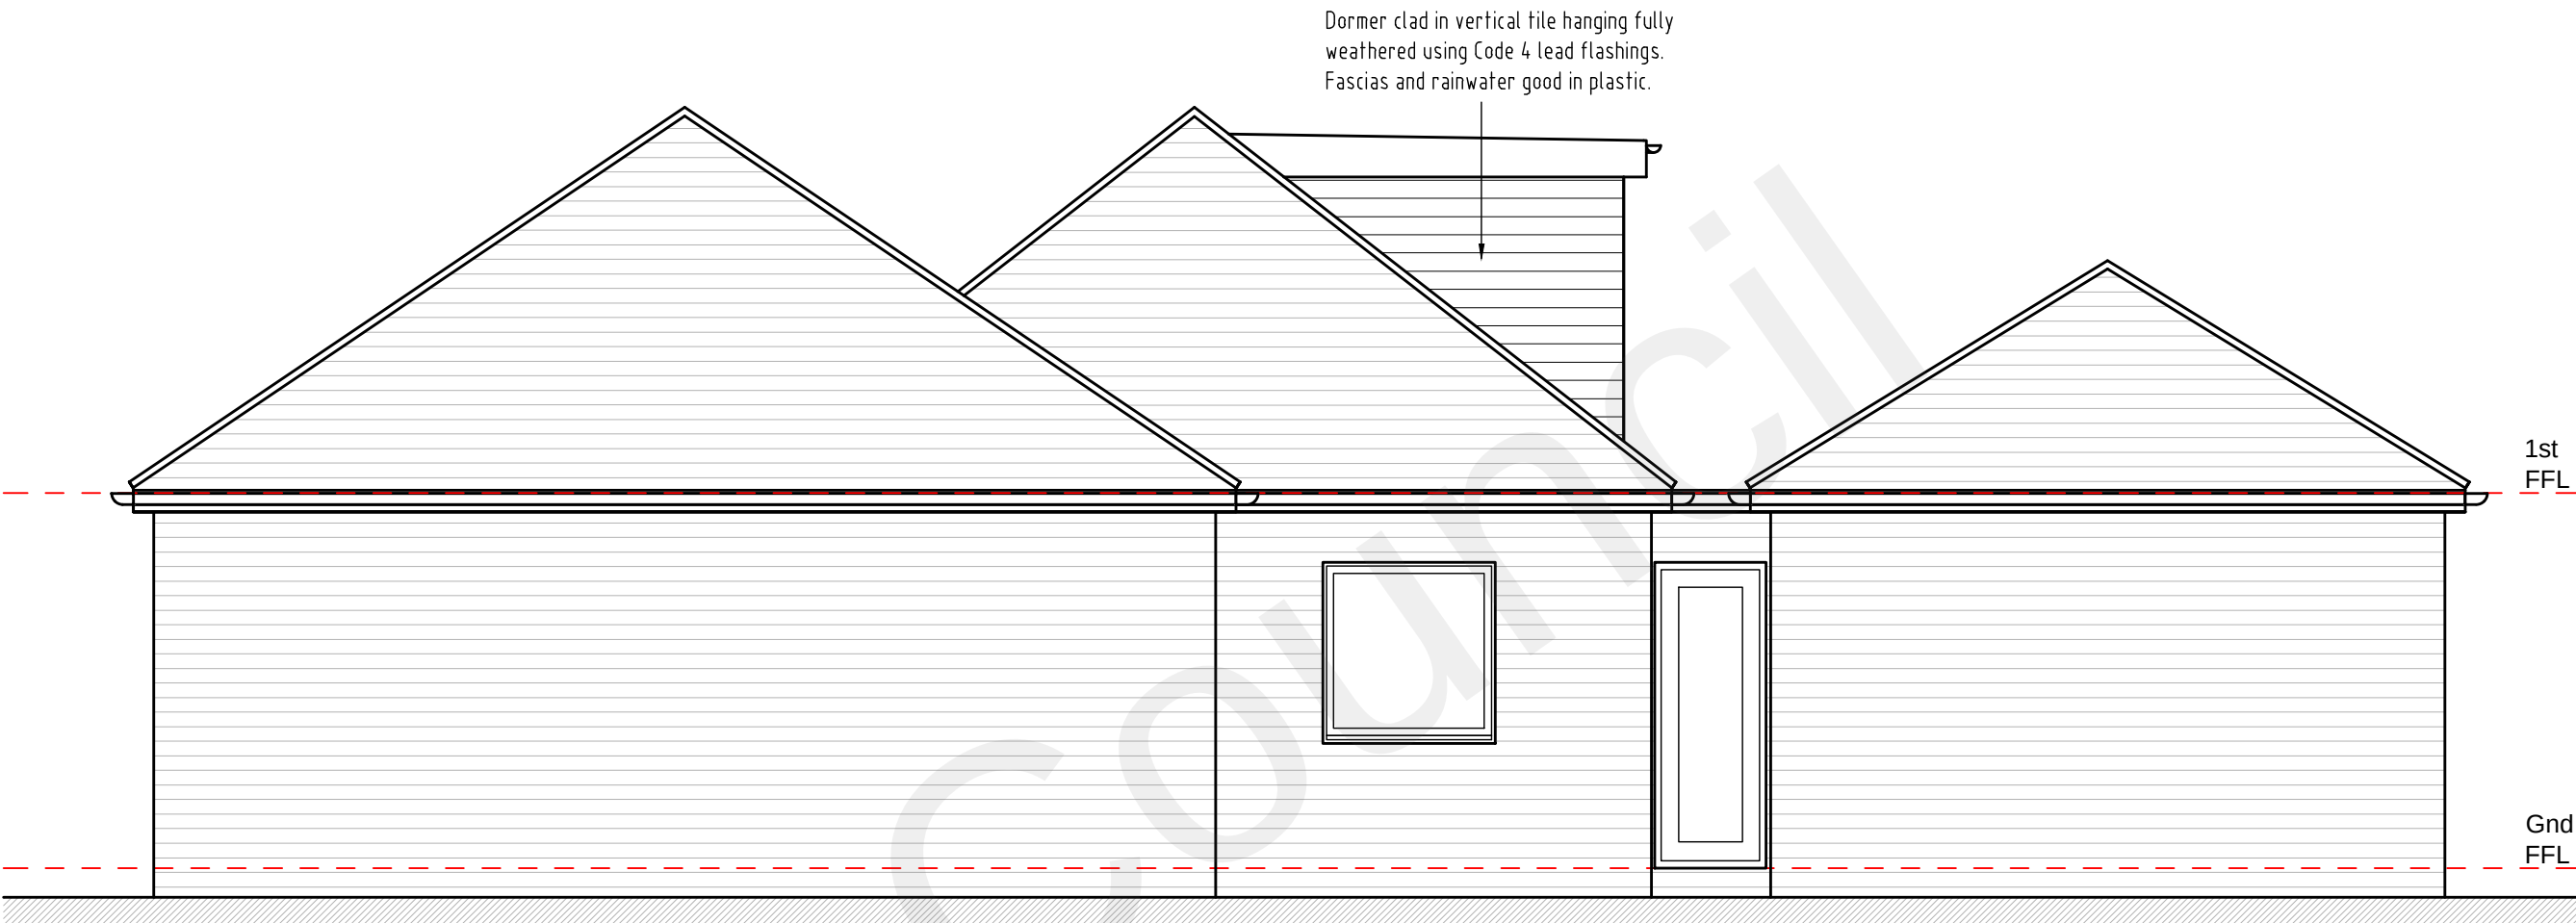

Side Elevation

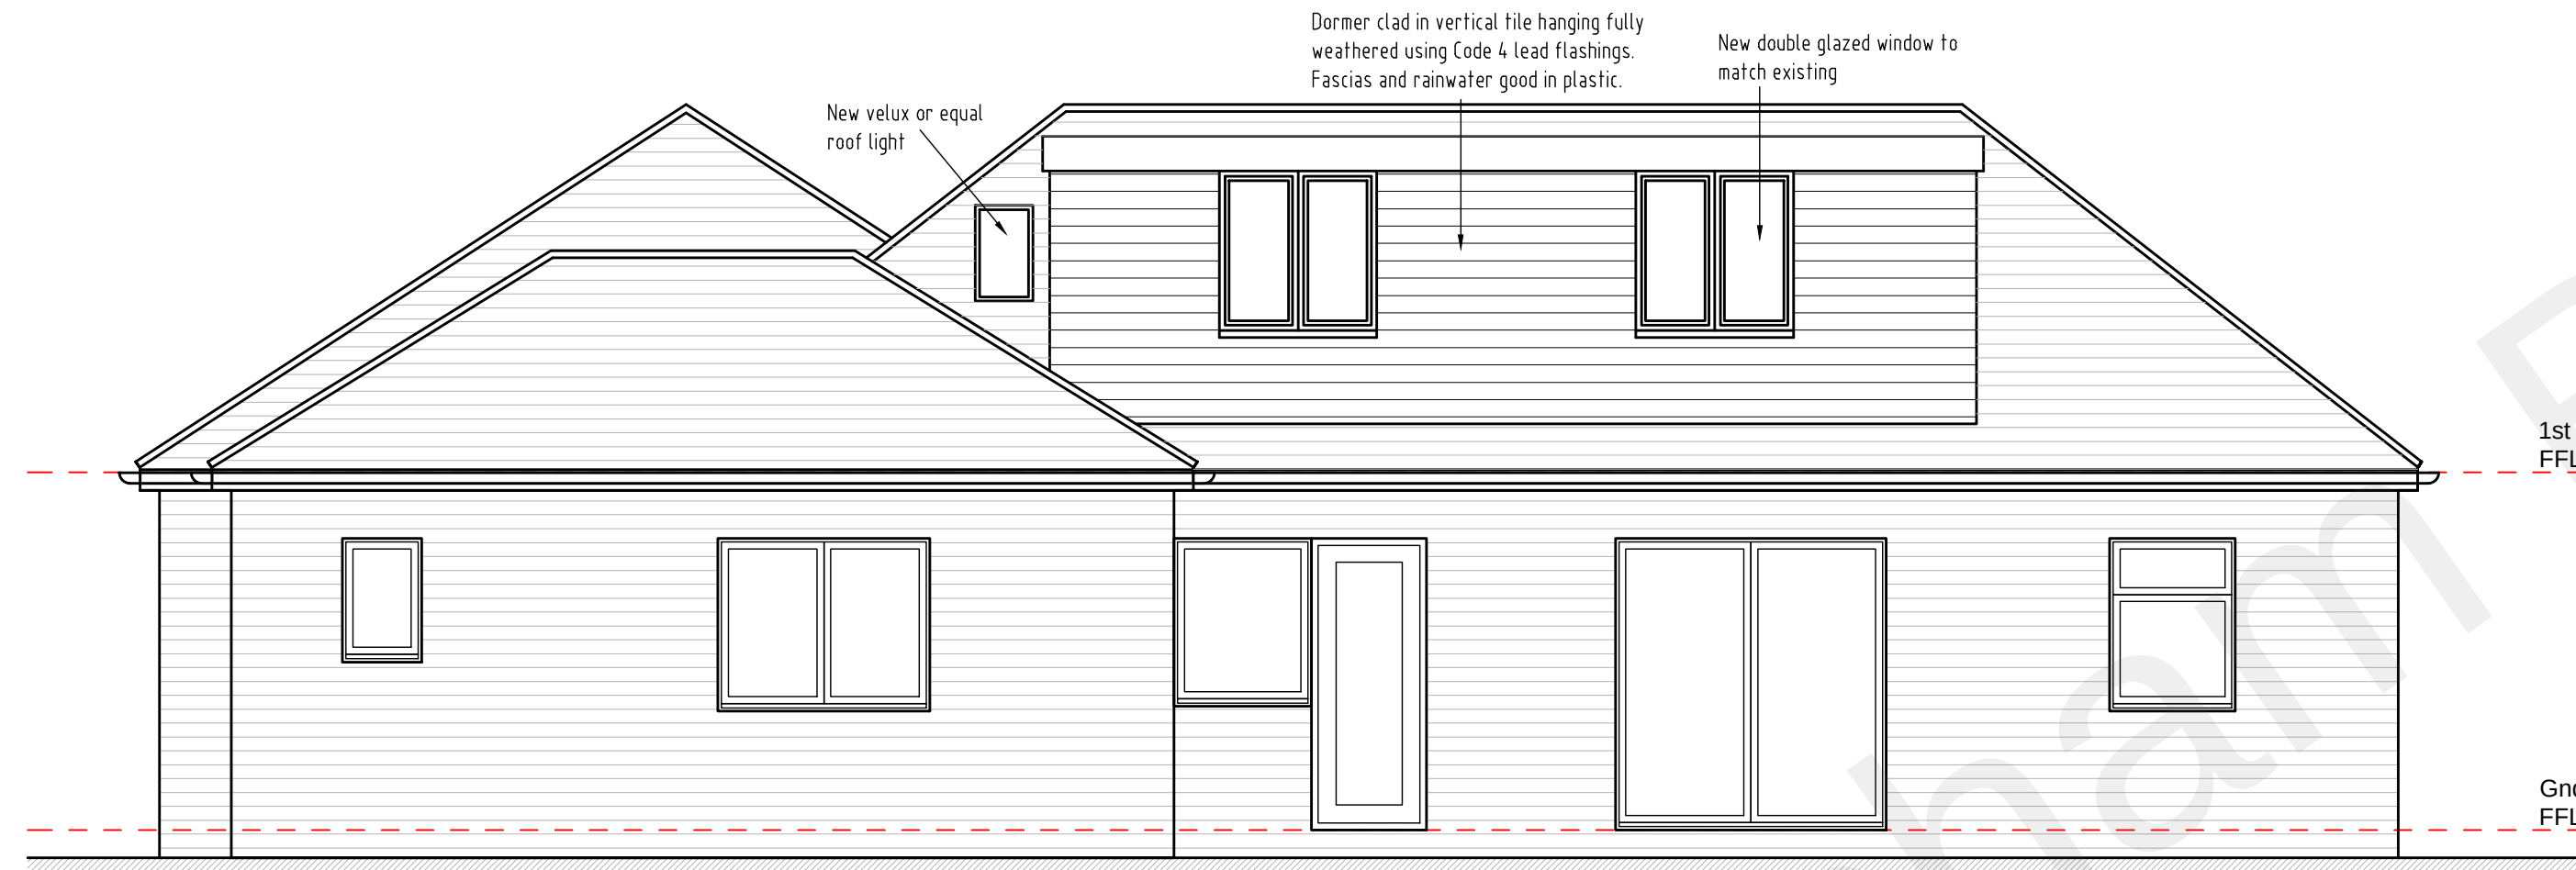

Rear Elevation

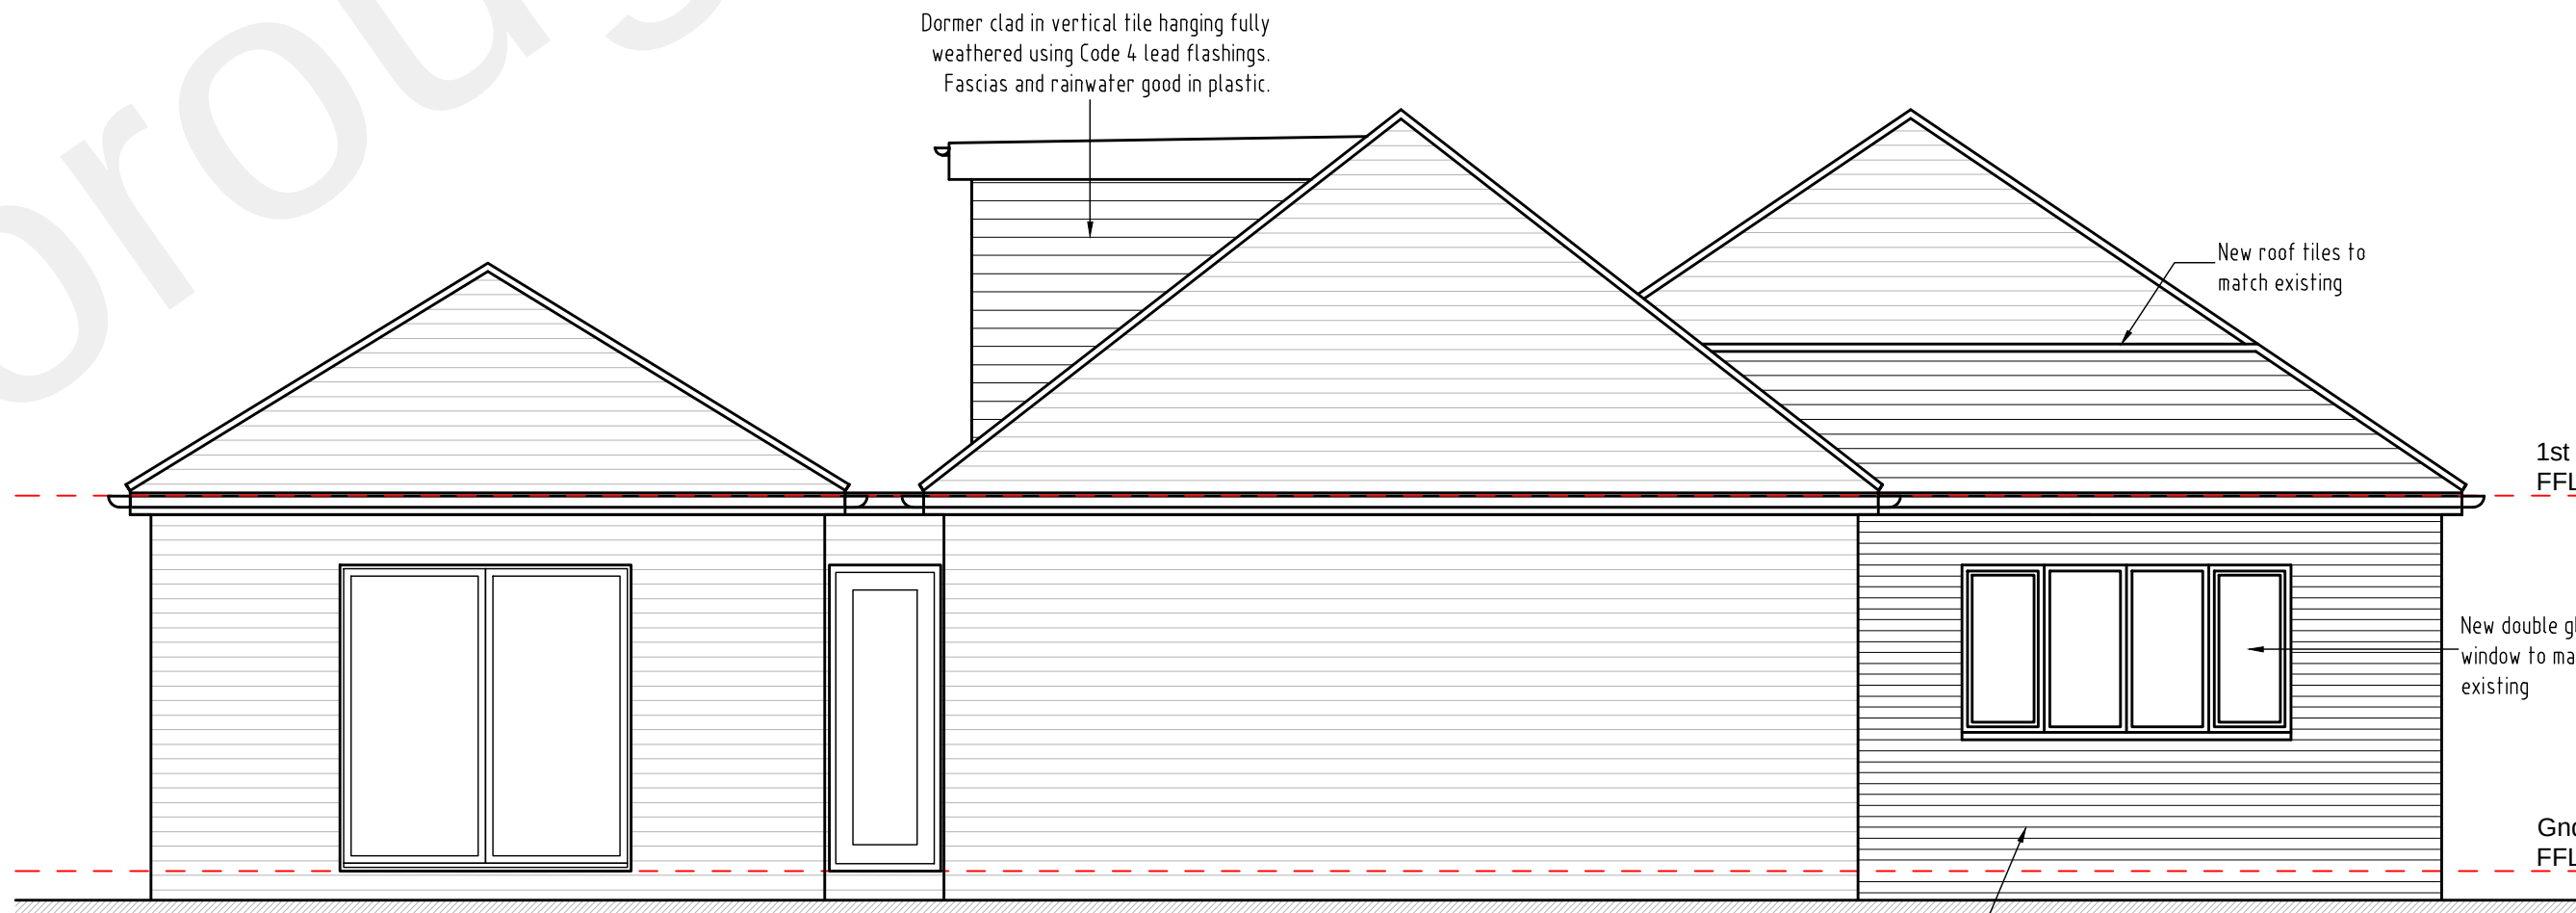

Side Elevation

Note:-

- All dimensions where indicated are approximate and are for guidance purposes only. Actual dimensions should be checked on site.
- For proposed floor plans see drawing 2023/004 - 005.
- For proposed roof plan and section see drawing 2023/004 - 006
- Contractor to assume design responsibility under CDM2015.
- Note, all structural information noted should be checked against detailed structural engineers information / calculation sheets.

REV	DESCRIPTION	DATE	INT	CHKD
STATUS	FOR INFORMATION			

Client
Mr & Mrs Pengilly

Project
14 Pitfield Drive, Meopham,
Kent. DA13 0AY

Title
Proposed Elevations

Scale 1:50@A1	Date 22.02.23	Drawn N/A	Checked N/A
Project No: 2023-004	Drawing No. 007	Revision ~	