




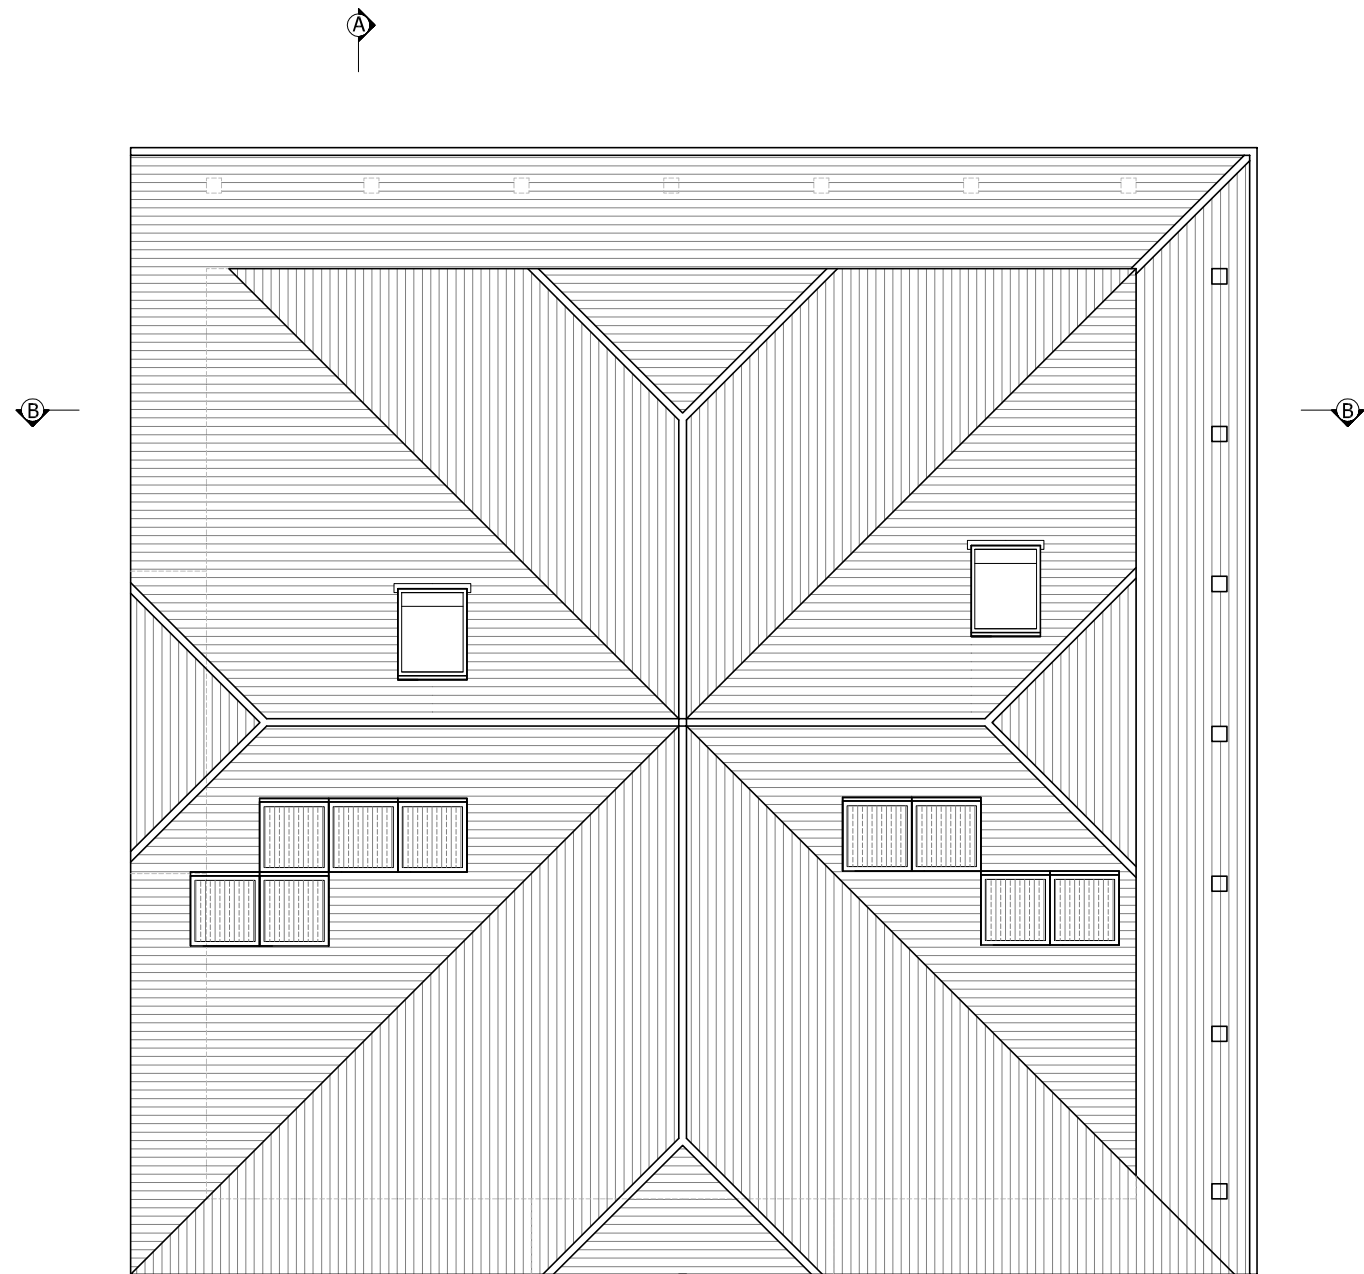


**PROPOSED
ROOF PLAN**
scale 1:100

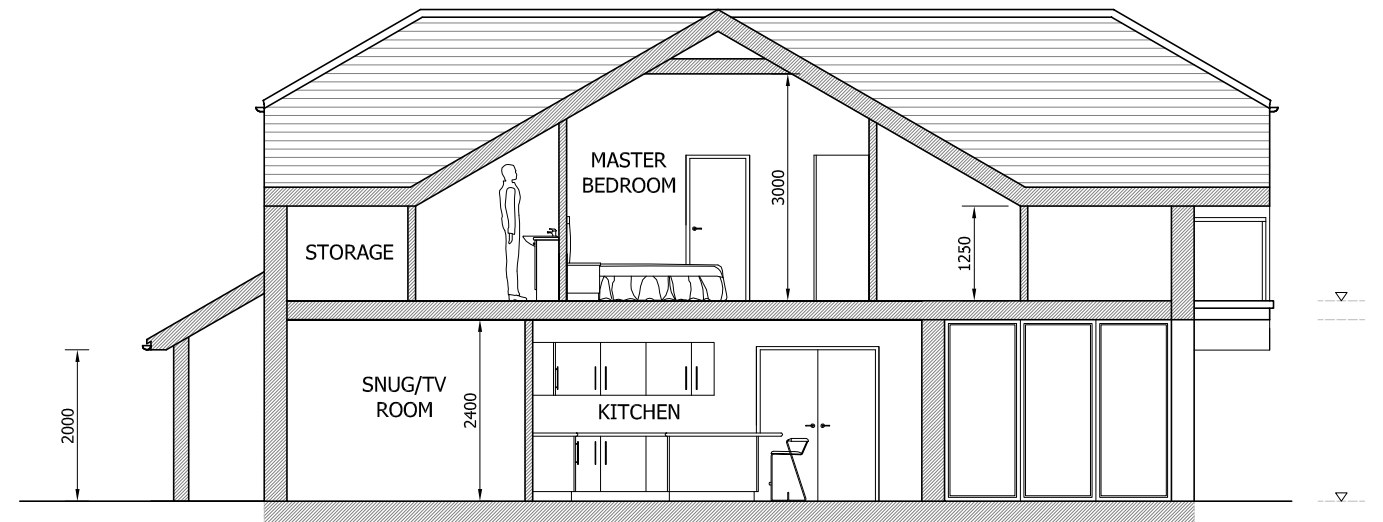

PROPOSED SECTION A-A
scale 1:100

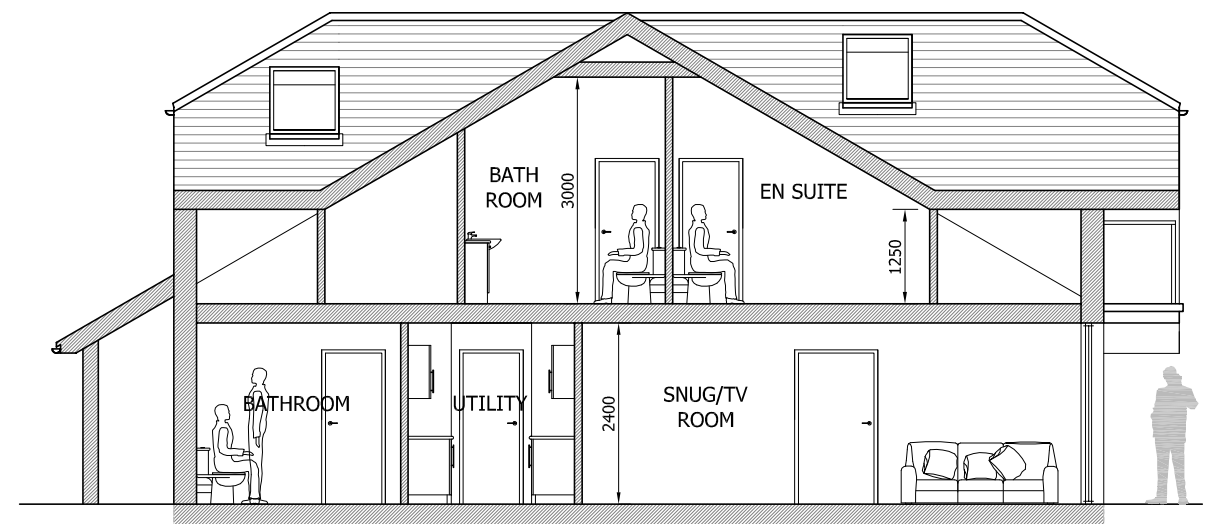

PROPOSED SECTION B-B
scale 1:100

 

CADGUYS ARCHITECTURAL SERVICES



**CAD
GUYS**

07512090919
www.cadguys.co.uk
sonny@cadguys.co.uk

15-17 Middle Street,
Brighton, BN1 1AL
T: 0751 20 90 919
E: Sonny@cadguys.co.uk
W: www.cadguys.co.uk

Project

DISTARTI, 48 RHODODENDRON AVENUE, MEOPHAM, GRAVESEND, DA13 0TT

Drawing Title

Proposed Roof Plan & Sections

Date

JAN-2024

Scale

1:100/A3

Project No.

CG-284

Drawing No.

PL/07

Drawn by/Checked by

SM

Rev

Date

Details

A 071123

Formal scheme proposal (draft)

B 251123

Formal scheme developed

C 211223

Formal scheme finalised

D 060124

Scale bar added

Dimensions to be verified on site
by contractor prior to
commencement of work

This is the copyright of the practice
and may not be reproduced in part
or in whole without the prior
written consent of the practice.