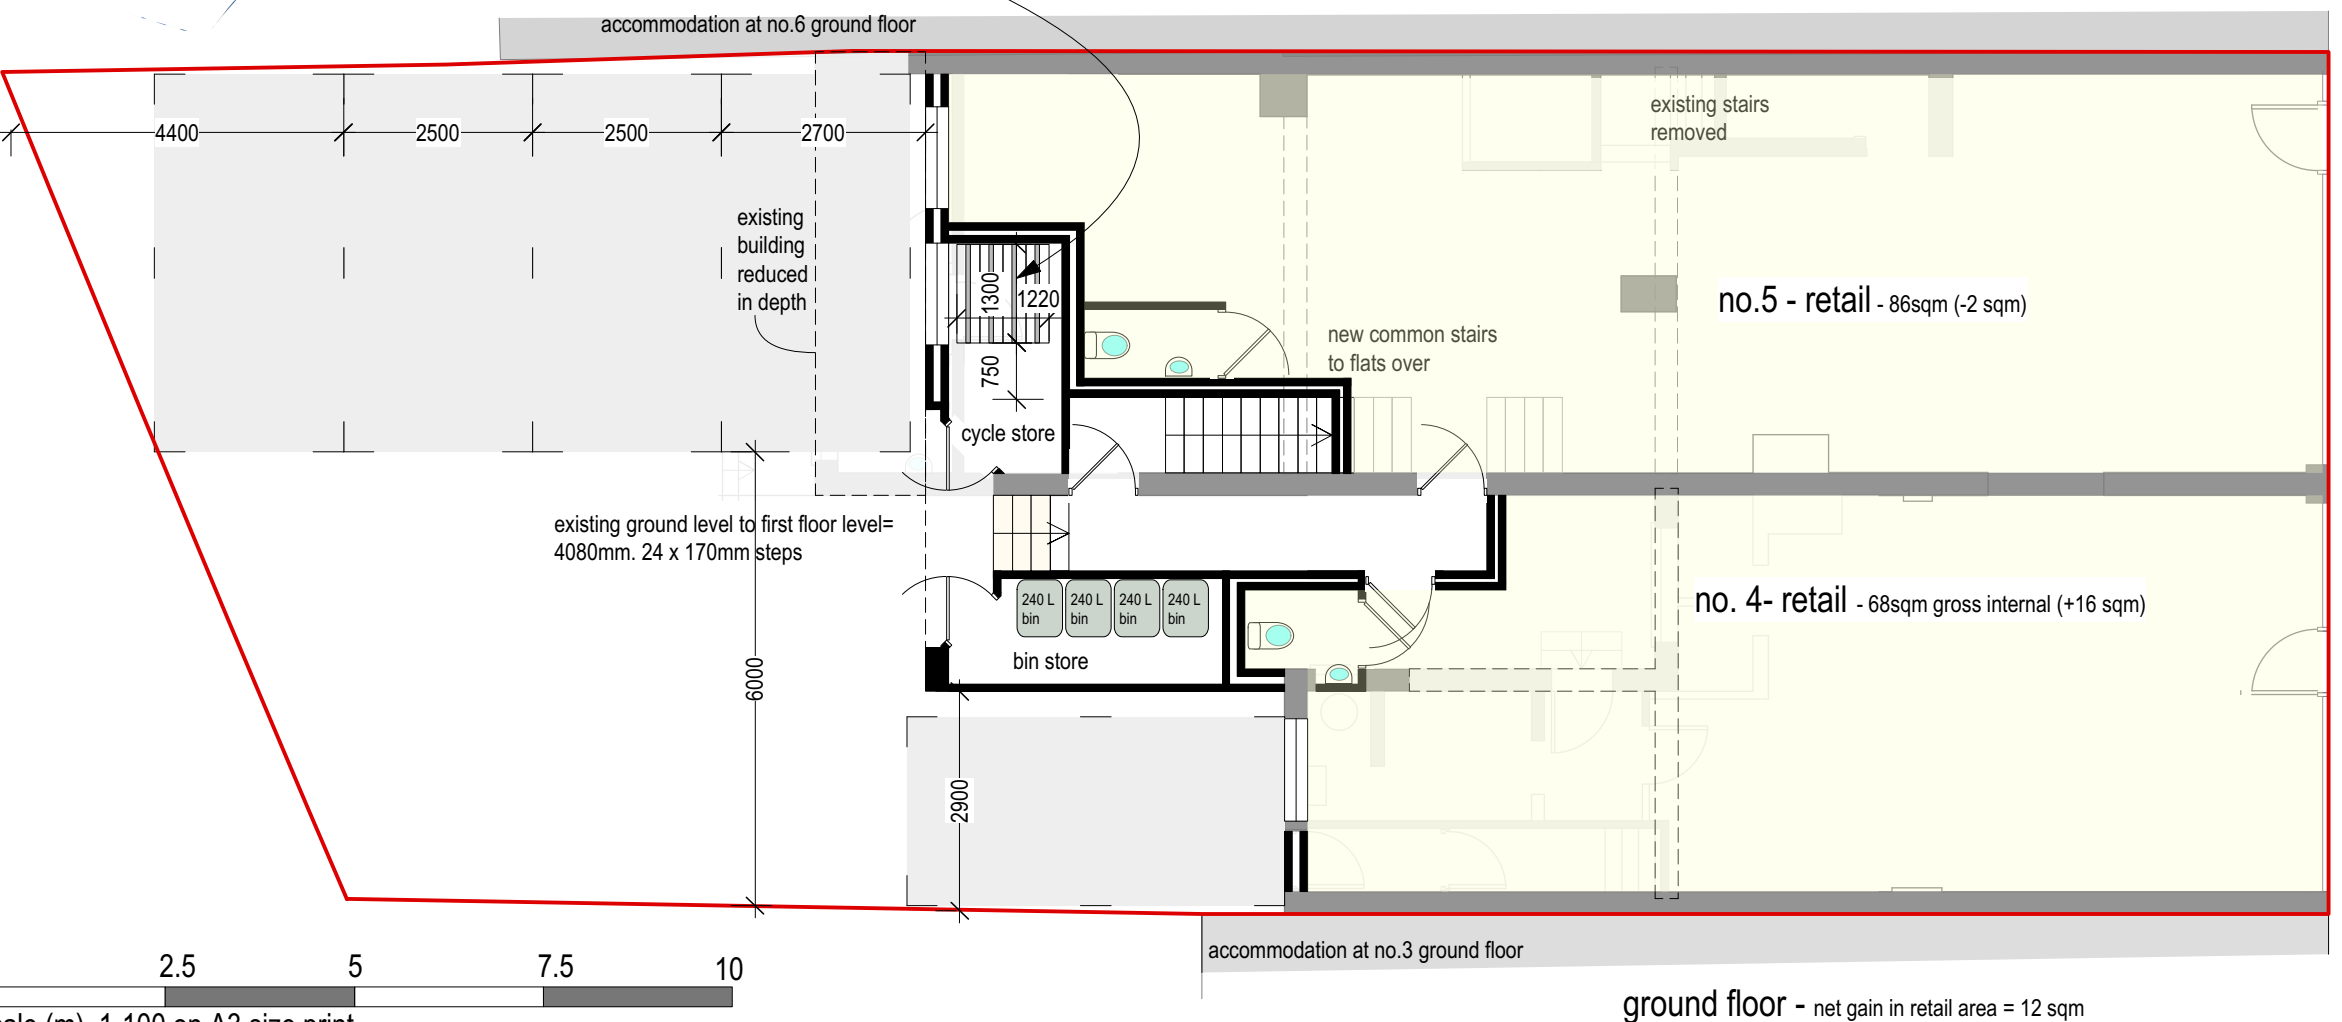
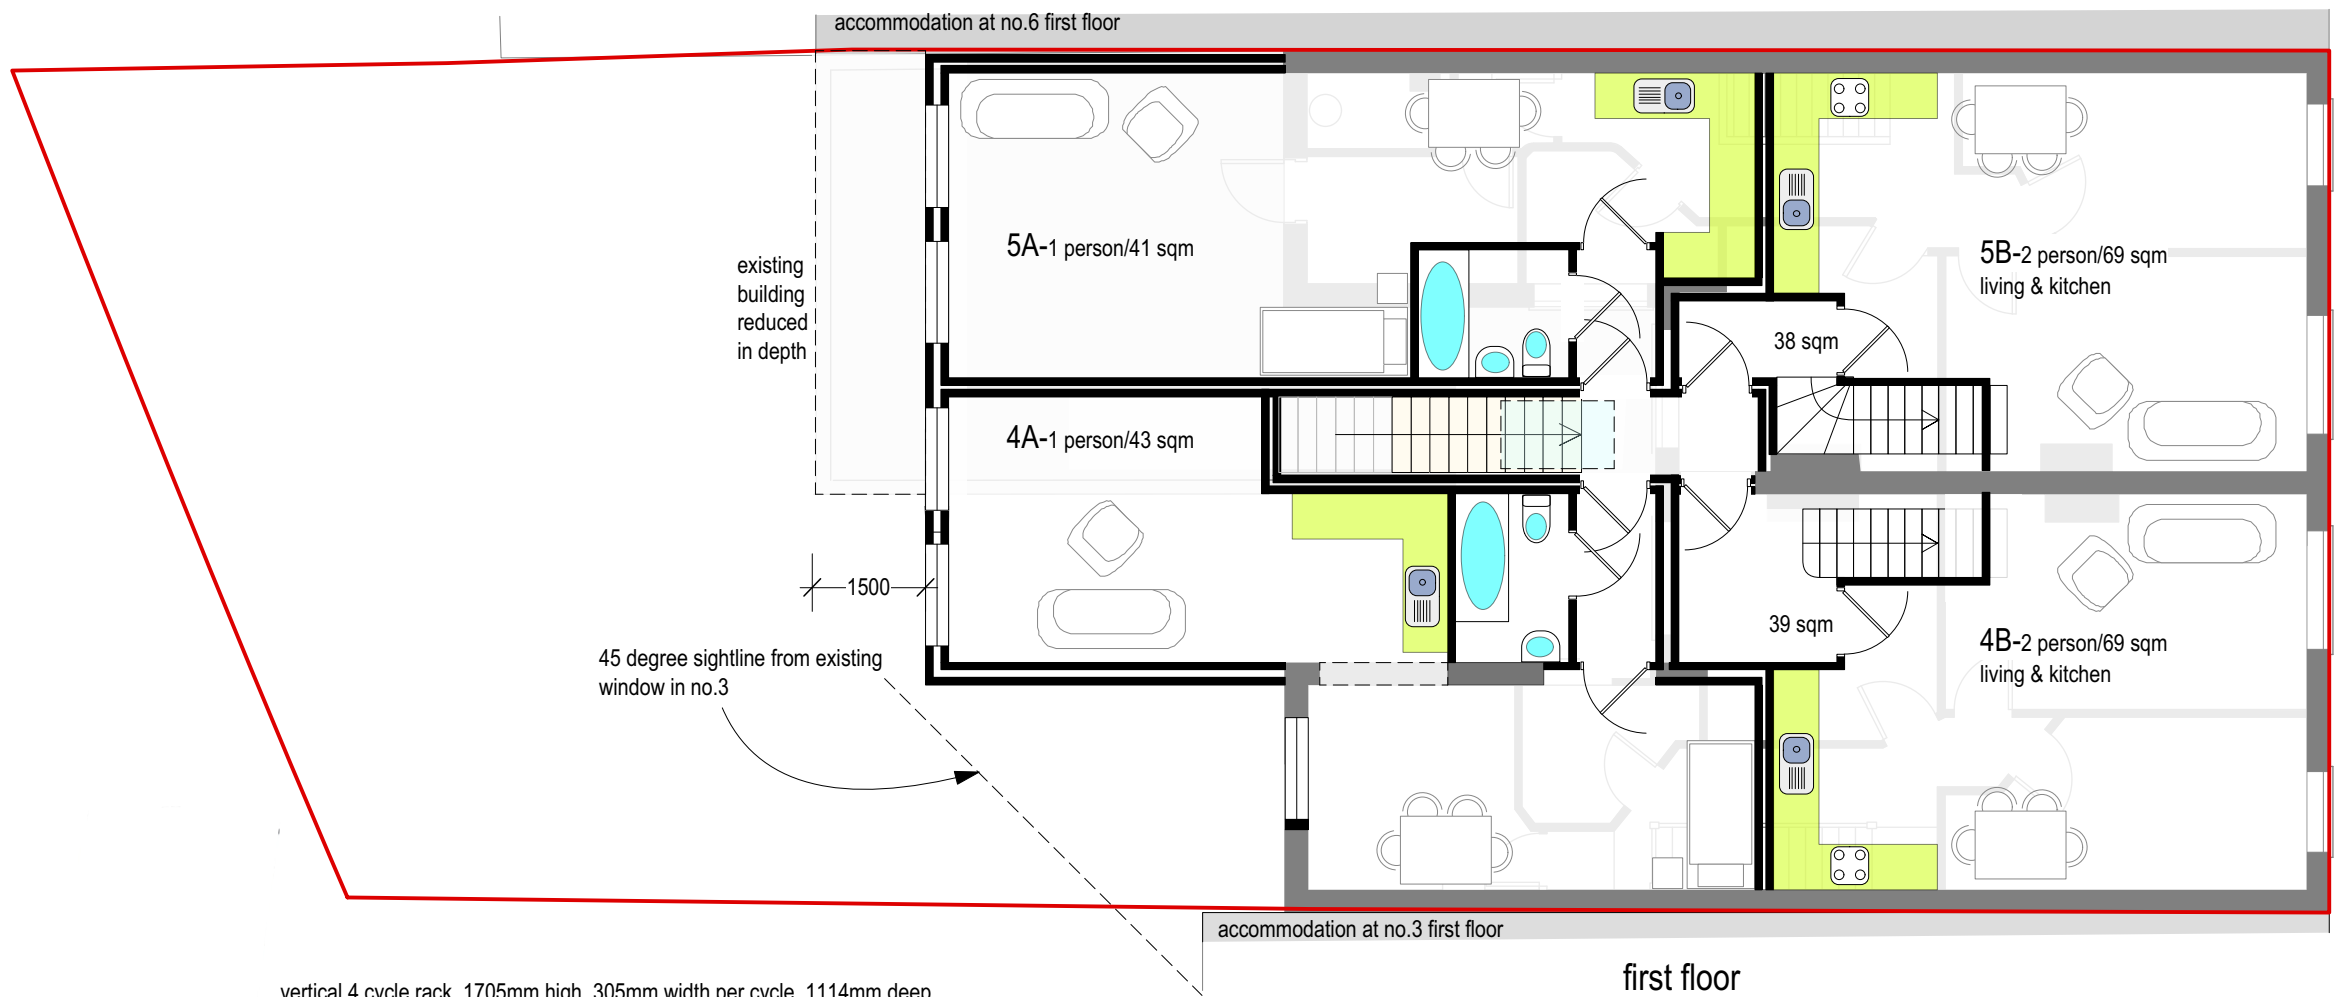


CLIENT; Halil Ersungur			
PROJECT; 4 & 5The Parade Meopham DA13 0J			
TITLE; proposed floor plans			
SCALE; 1-100	DATE; 12/21		DRAWN; GB
DRAWING NUMBER			21-29-16