




The Contractor is to check all dimensions on site and report any discrepancies to the Contract Administrator. This drawing is to be read in conjunction with all other standard documentation.

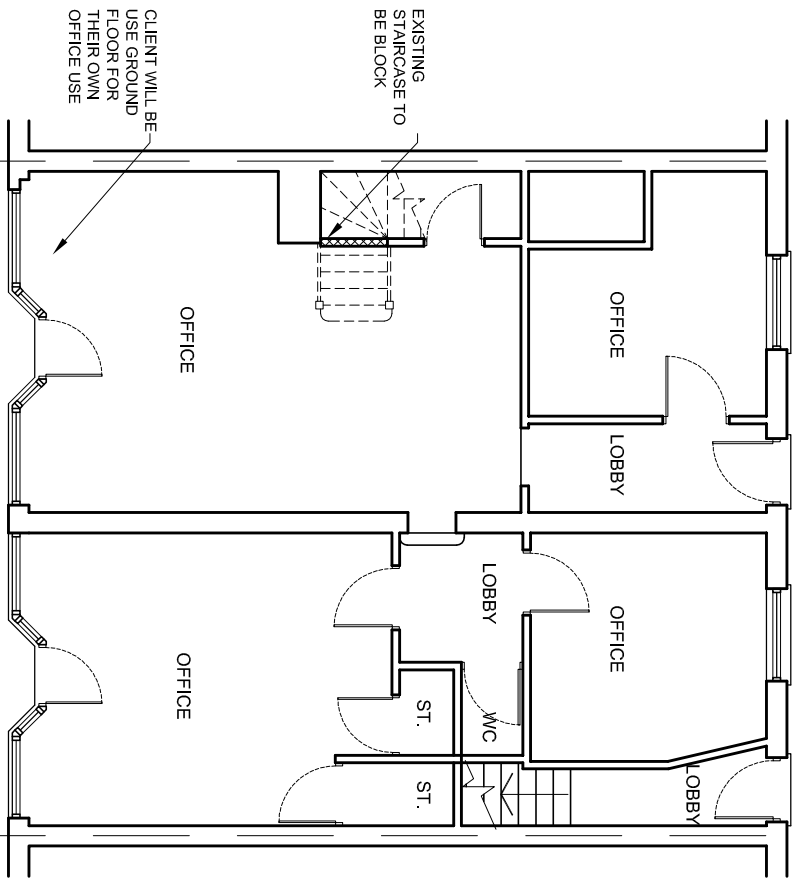


PROPOSED GROUND FLOOR PLAN

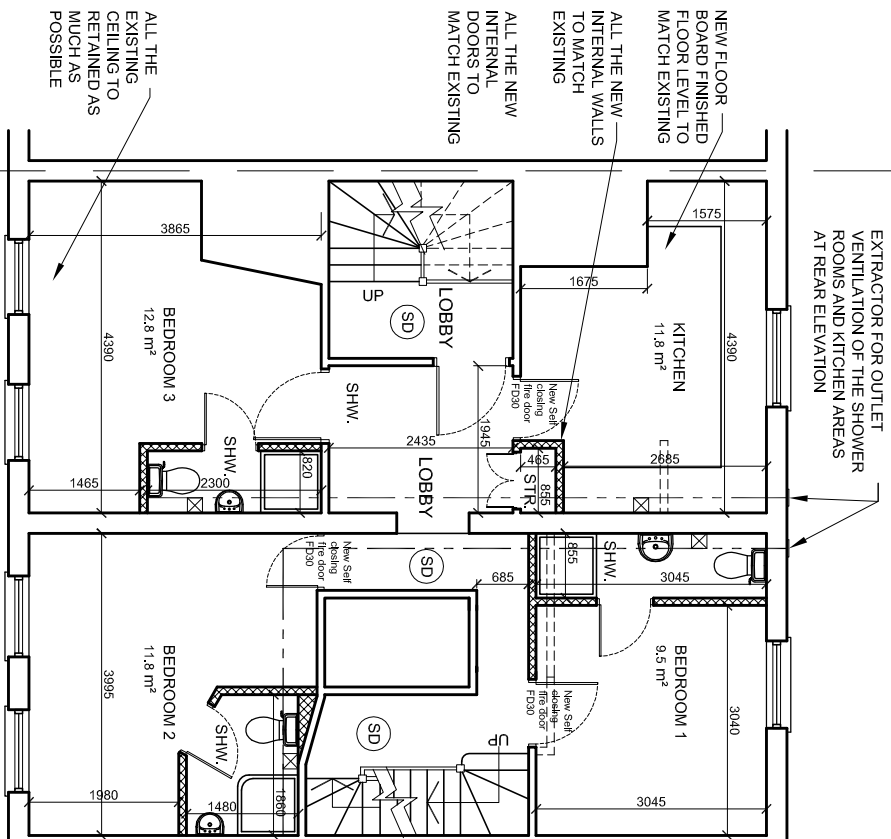


PROPOSED FIRST FLOOR PLAN

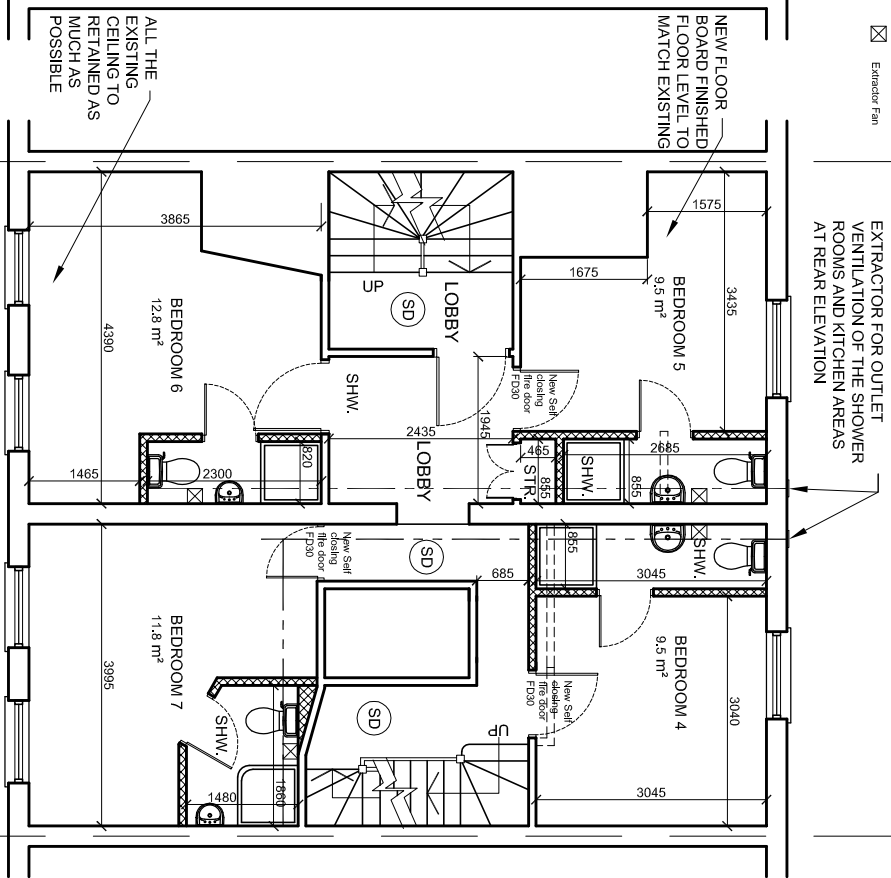

PROPOSED SECOND FLOOR PLAN

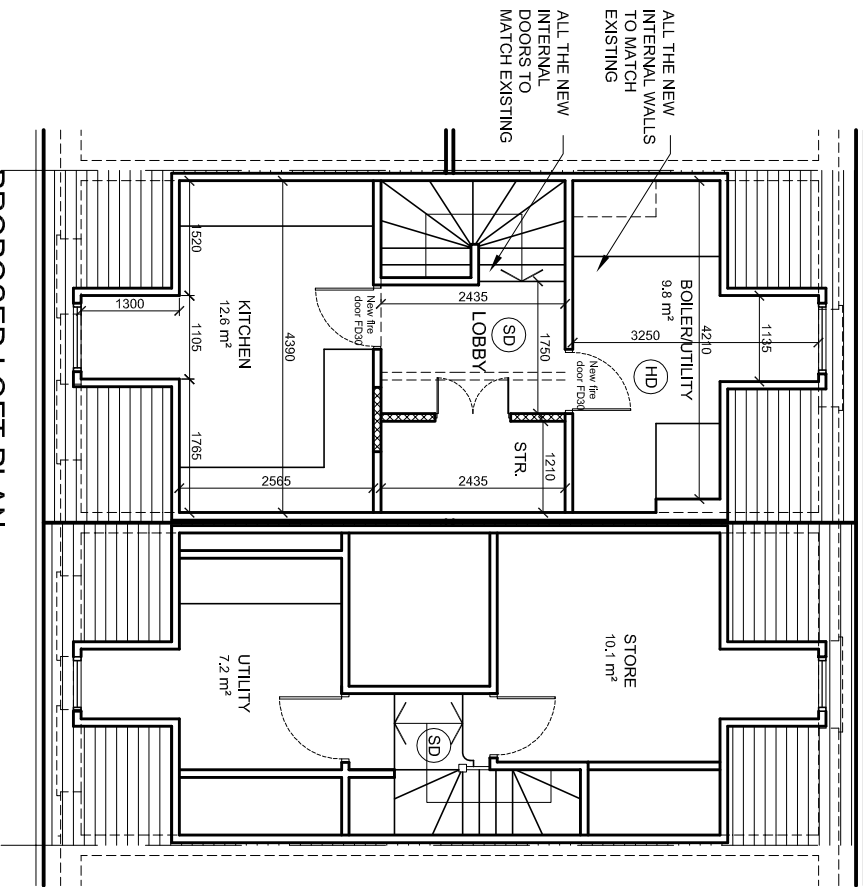

PROPOSED LOFT PLAN

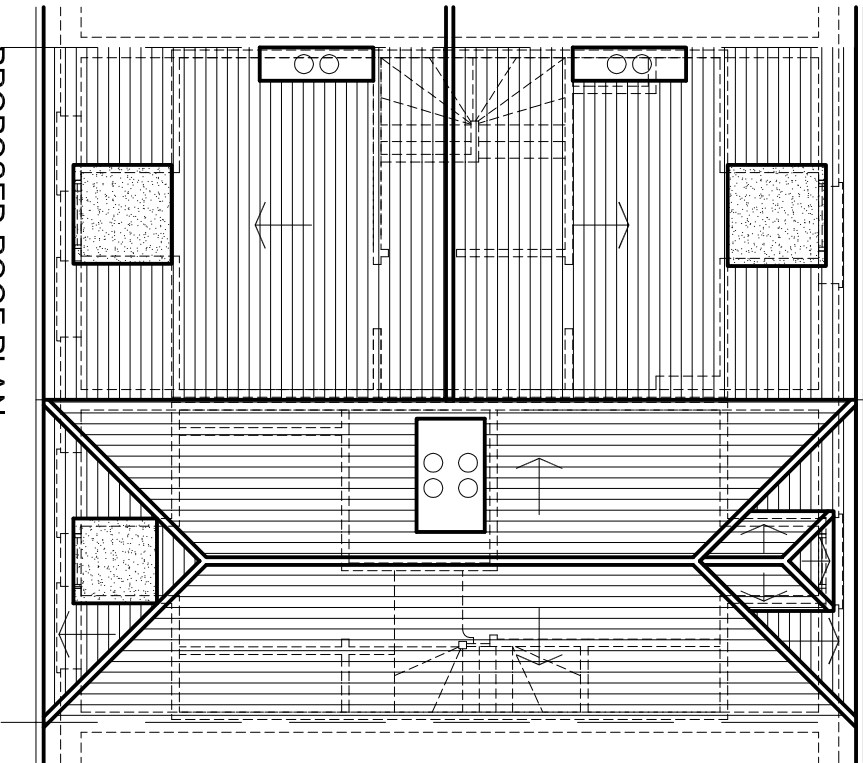

PROPOSED ROOF PLAN

Design And Plan
CONSULTANTS

93 Colmandene Crescent,
Orpington, Kent BR5 2RA

020 3004 9238
07931 931 035

s.nagpal@dapconsultants.co.uk
www.dapconsultants.co.uk

project : 79-80 High Street
Gravesend

drawing title :

Proposed Floor Plans

Proposed Floor Plans			
rev.	description	date	chkd.
drawn: SN	chkd: SS	date: 20.07.2022	
status: Planning	scale: 1:100@A3		
proj no : 1961	drg no: 05	rev no: B	