




1. THIS DRAWING MUST BE READ INCONJUNCTION WITH ALL OTHER  
RELVANT SPECIFICATIONS AND DRAWINGS

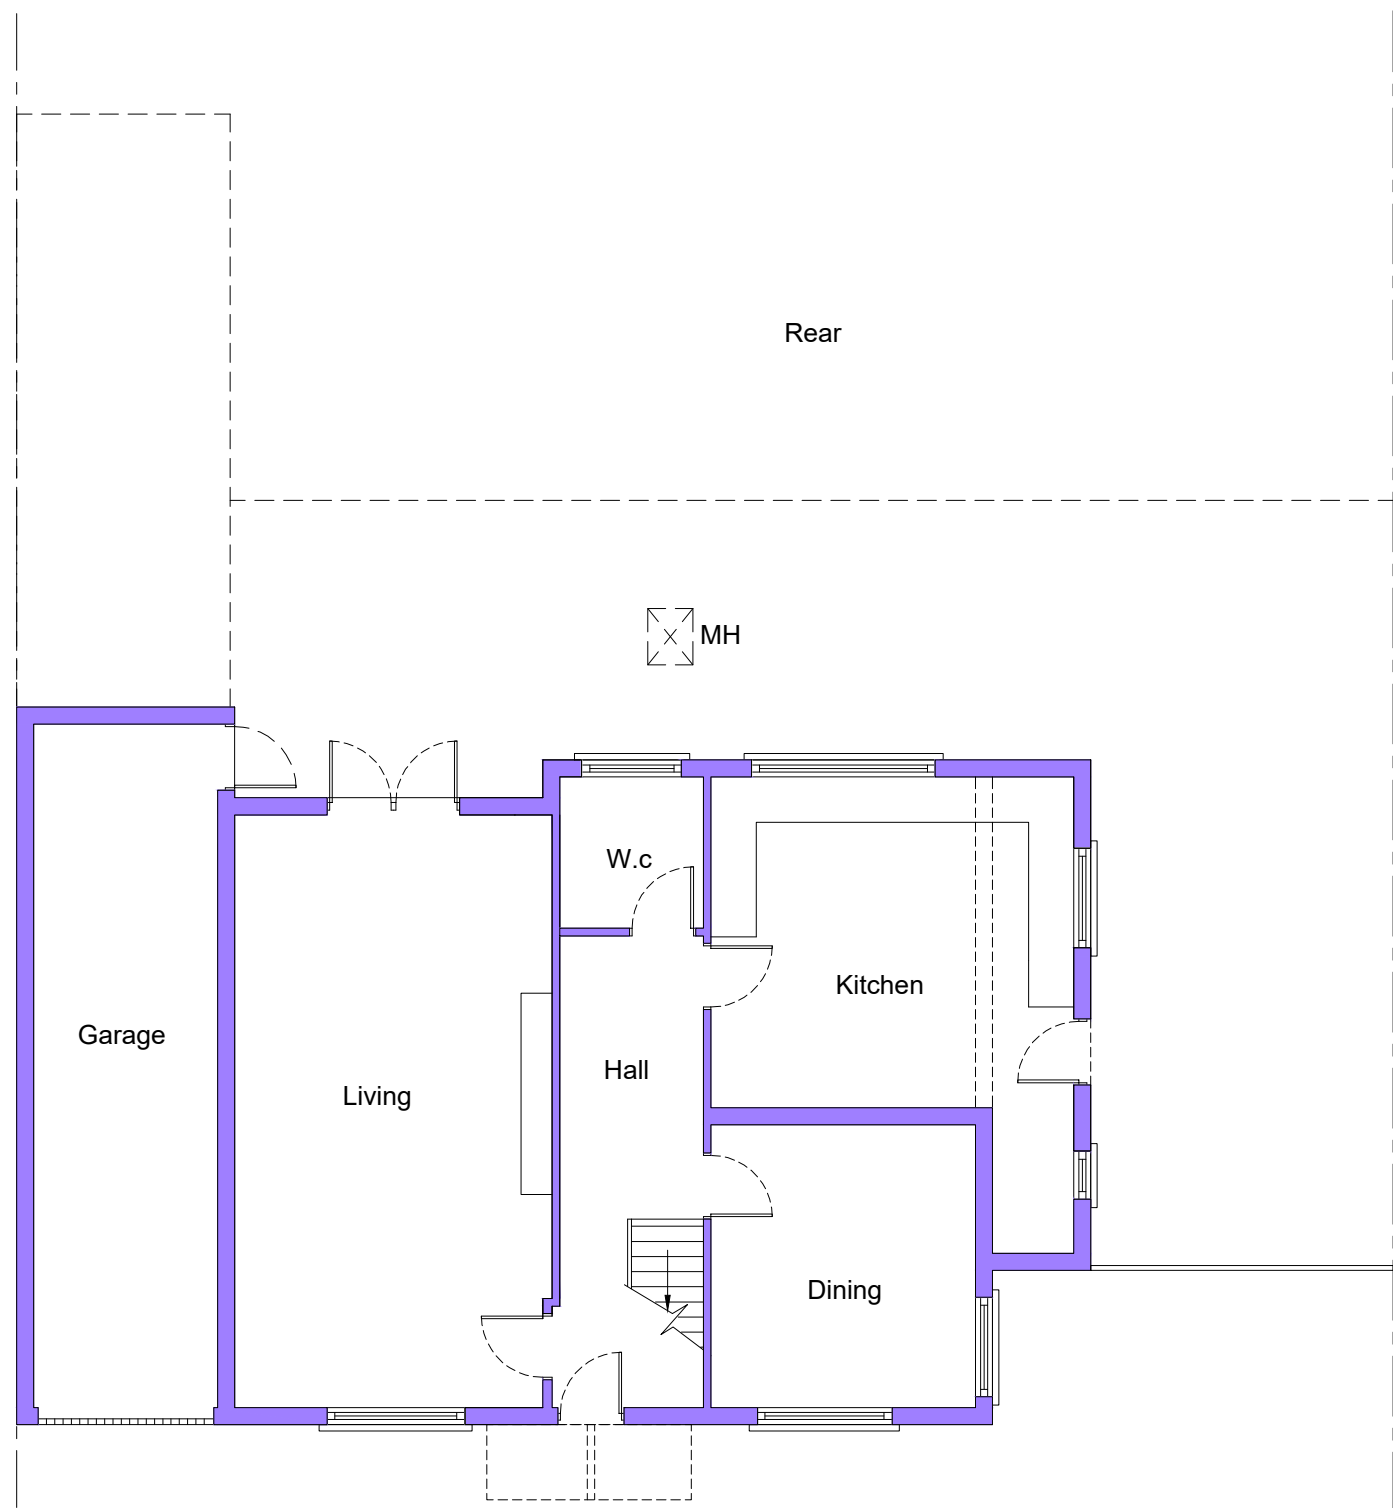


Existing Ground Floor Plan

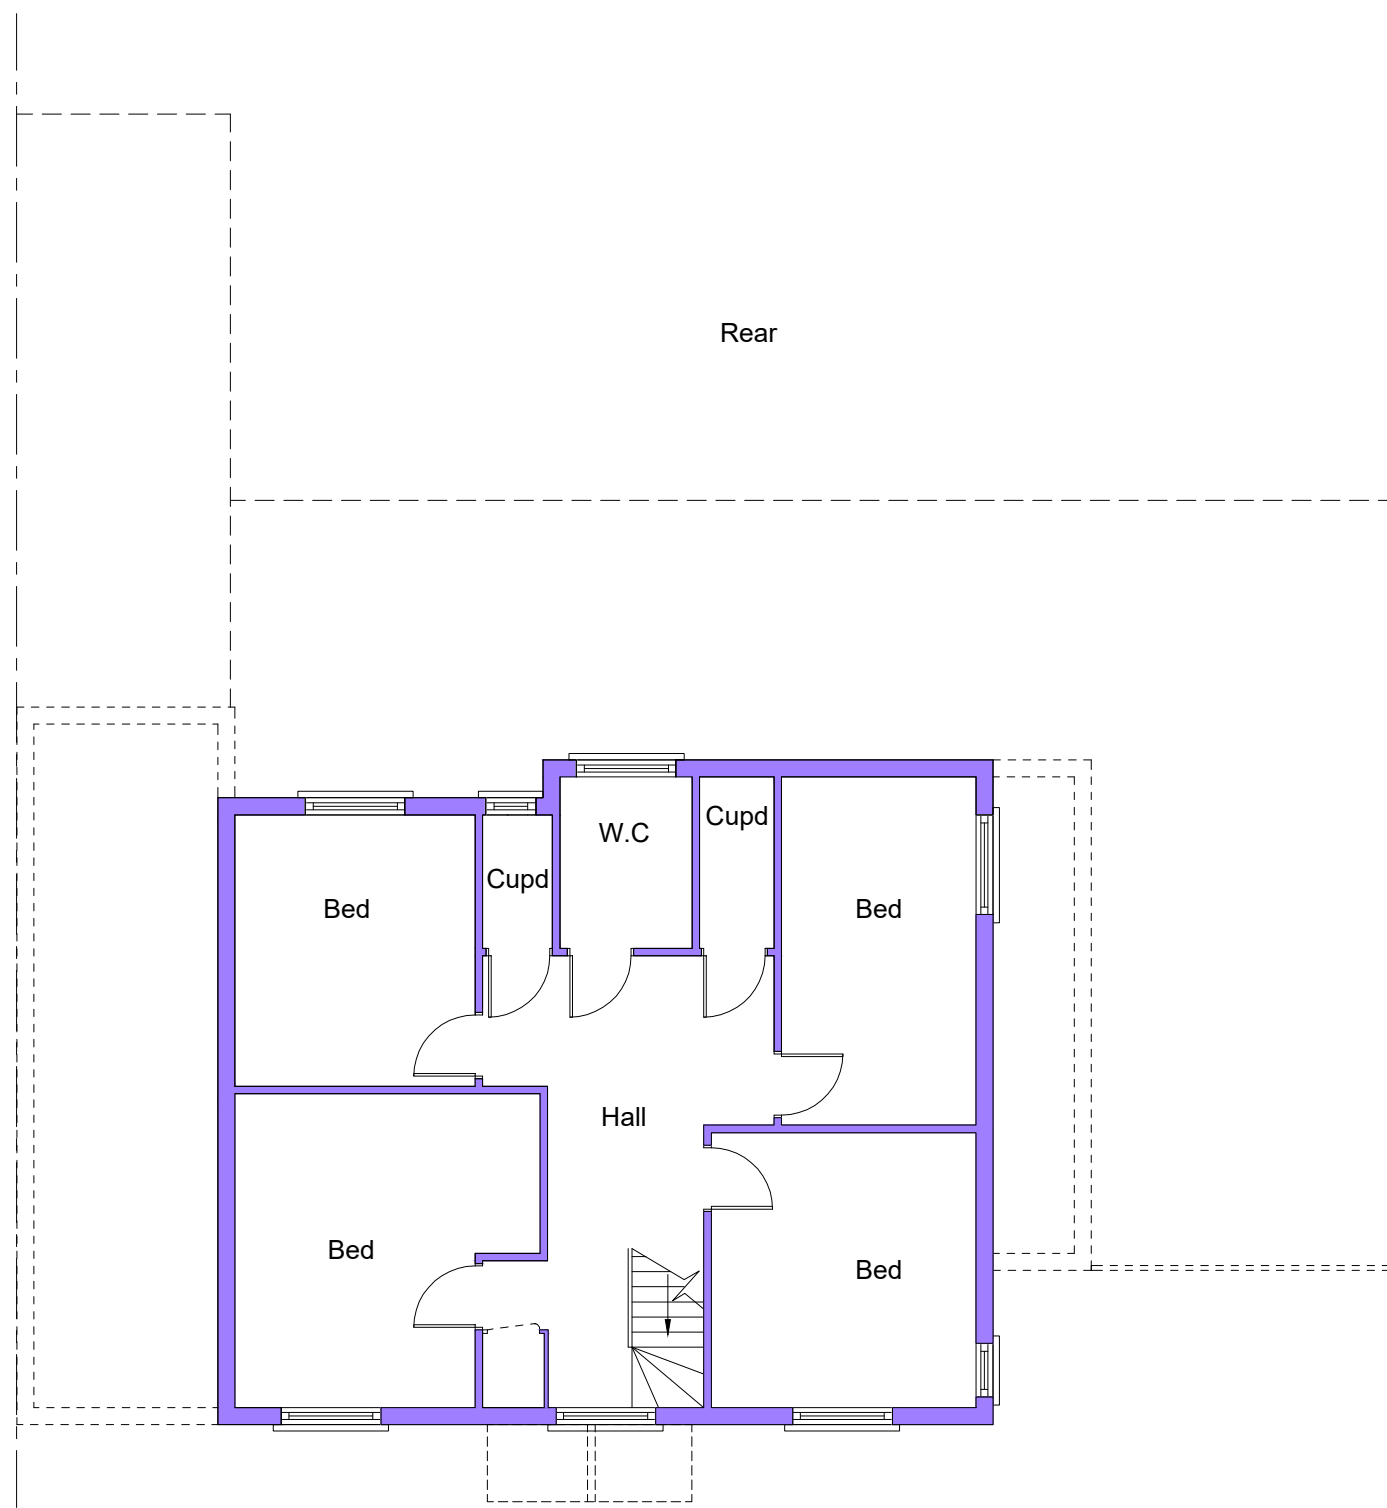


Existing First Floor Plan

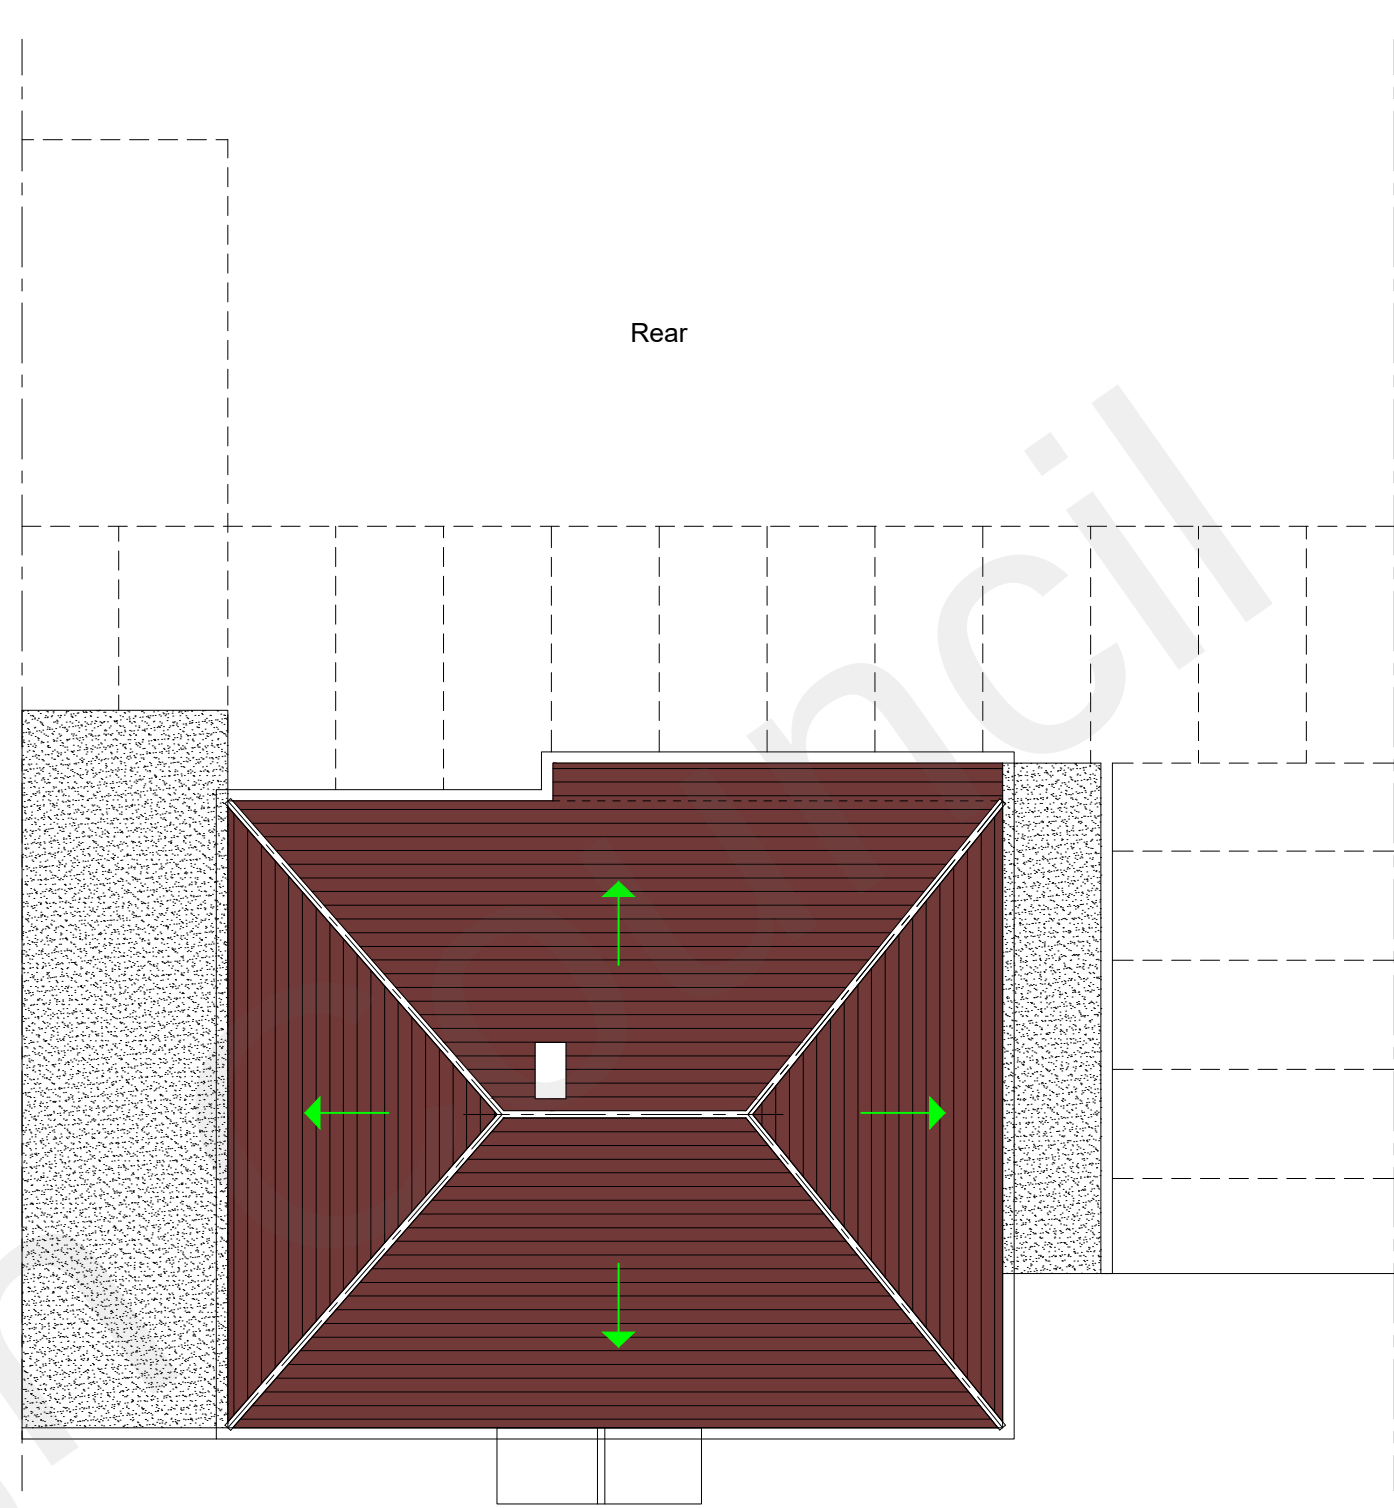

Existing Roof Plan

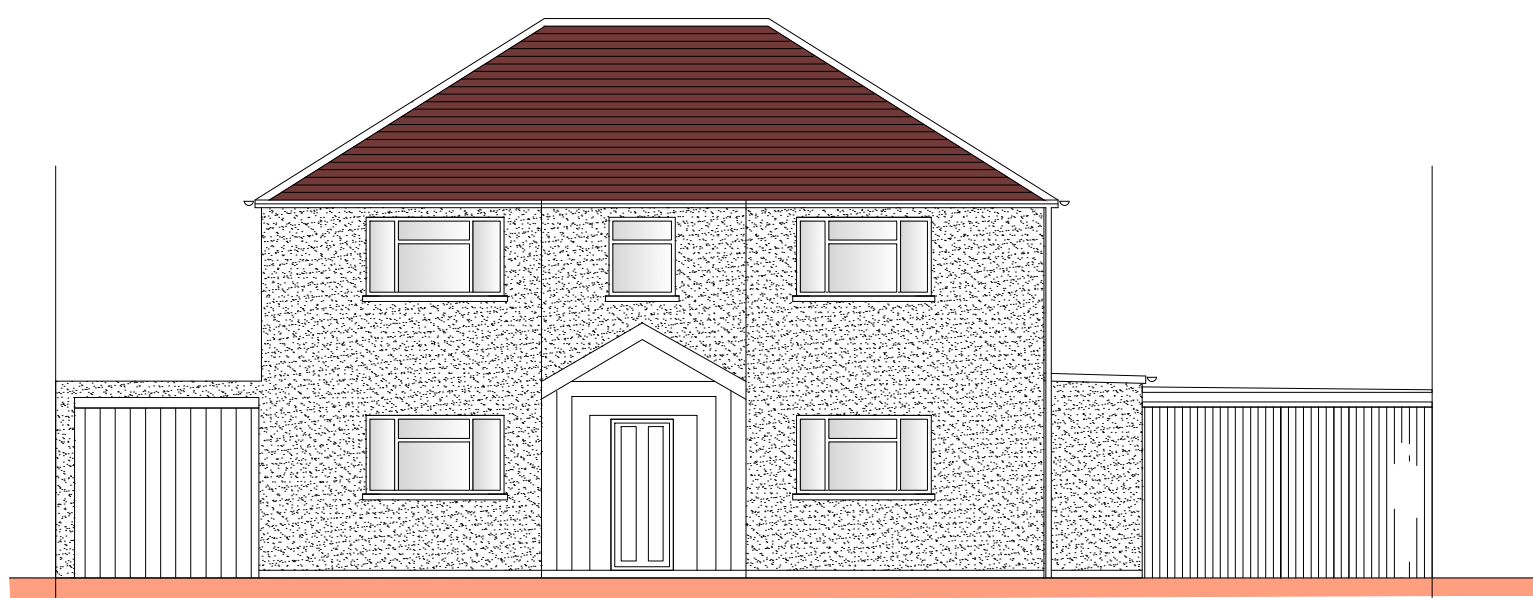


Existing Front Elevation

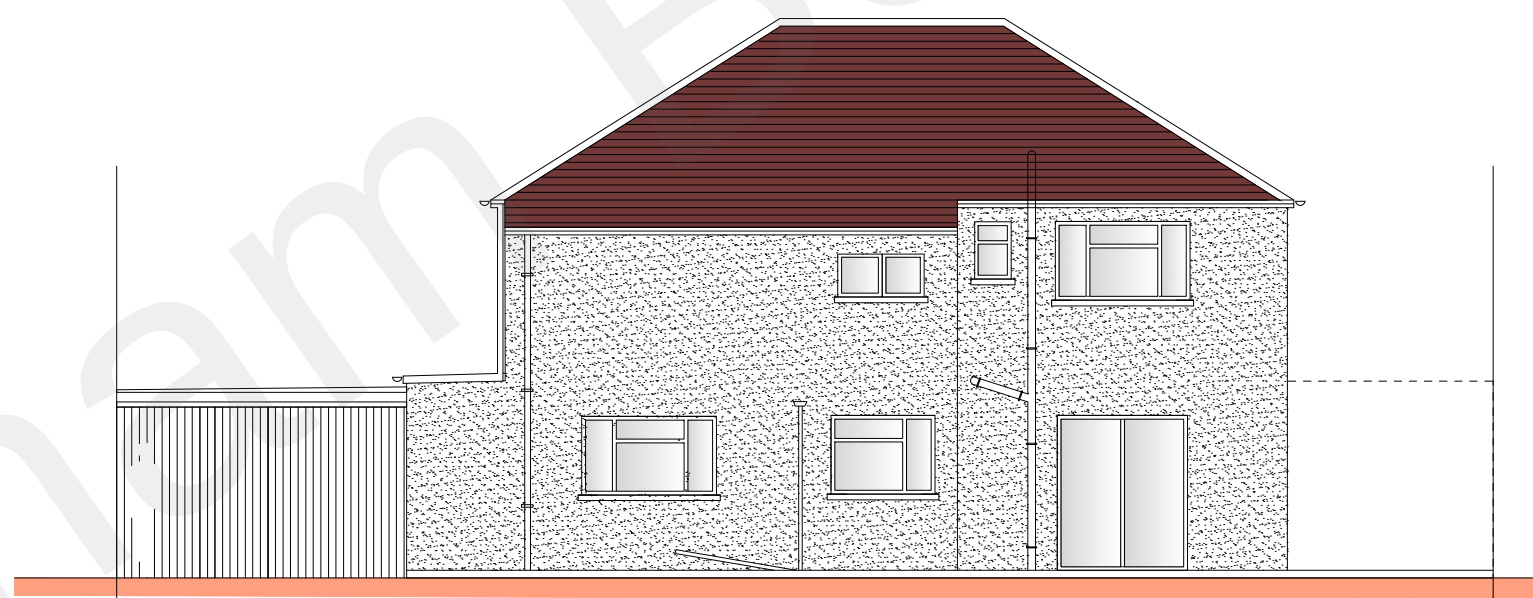

Existing Rear Elevation



Existing Side Elevation

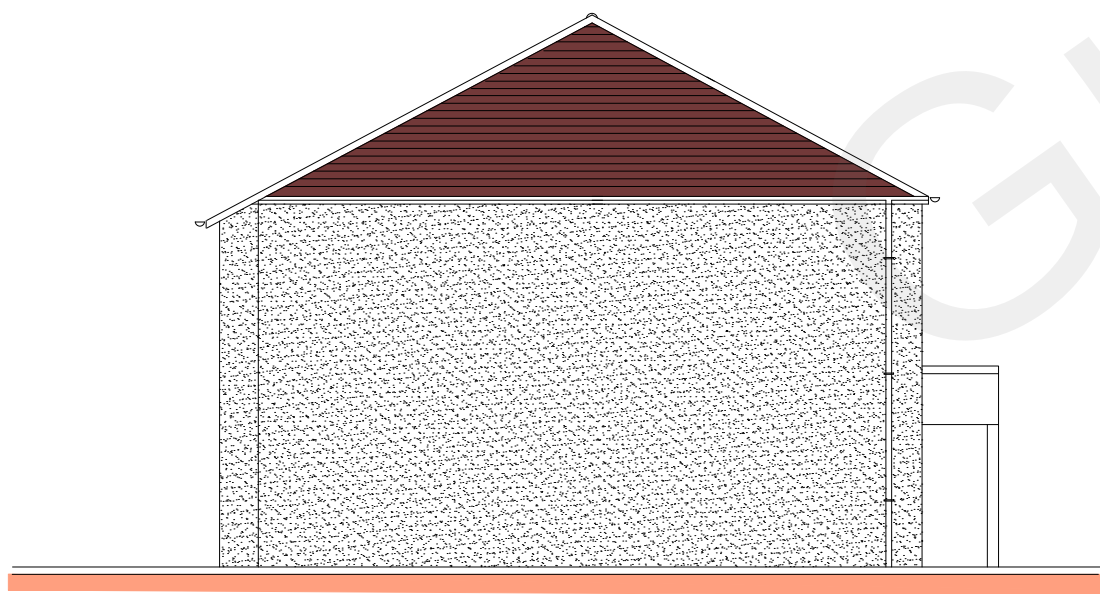

Existing Other Side Elevation

0 1m 2m 3m 4m 5m

HOUSEHOLDER  
PLANNING

|     |                              |          |    |
|-----|------------------------------|----------|----|
|     |                              |          |    |
| P1  | ISSUED TO GRAVESHAM PLANNING | XX.03.22 | MC |
| Rev |                              | Date     | By |

DESIGNER PLANS LTD  
  
Structural & Architectural Solutions  
OFFICE 48, 95 WILTON ROAD, VICTORIA, LONDON, SW1V 1BZ  
07940121222  
www.designerplans.co.uk

Job Title  
8 Orchard Ave, Gravesend DA11 7NX

Drawing Title  
Existing Plan

|                               |                 |                |  |
|-------------------------------|-----------------|----------------|--|
| Scale<br>SCALE 1:100<br>AT A1 | Date<br>May `22 | Drawn By<br>MC |  |
| Job No.<br>00-0000-000        | Dwg No.<br>S03  | Rev<br>P1      |  |