




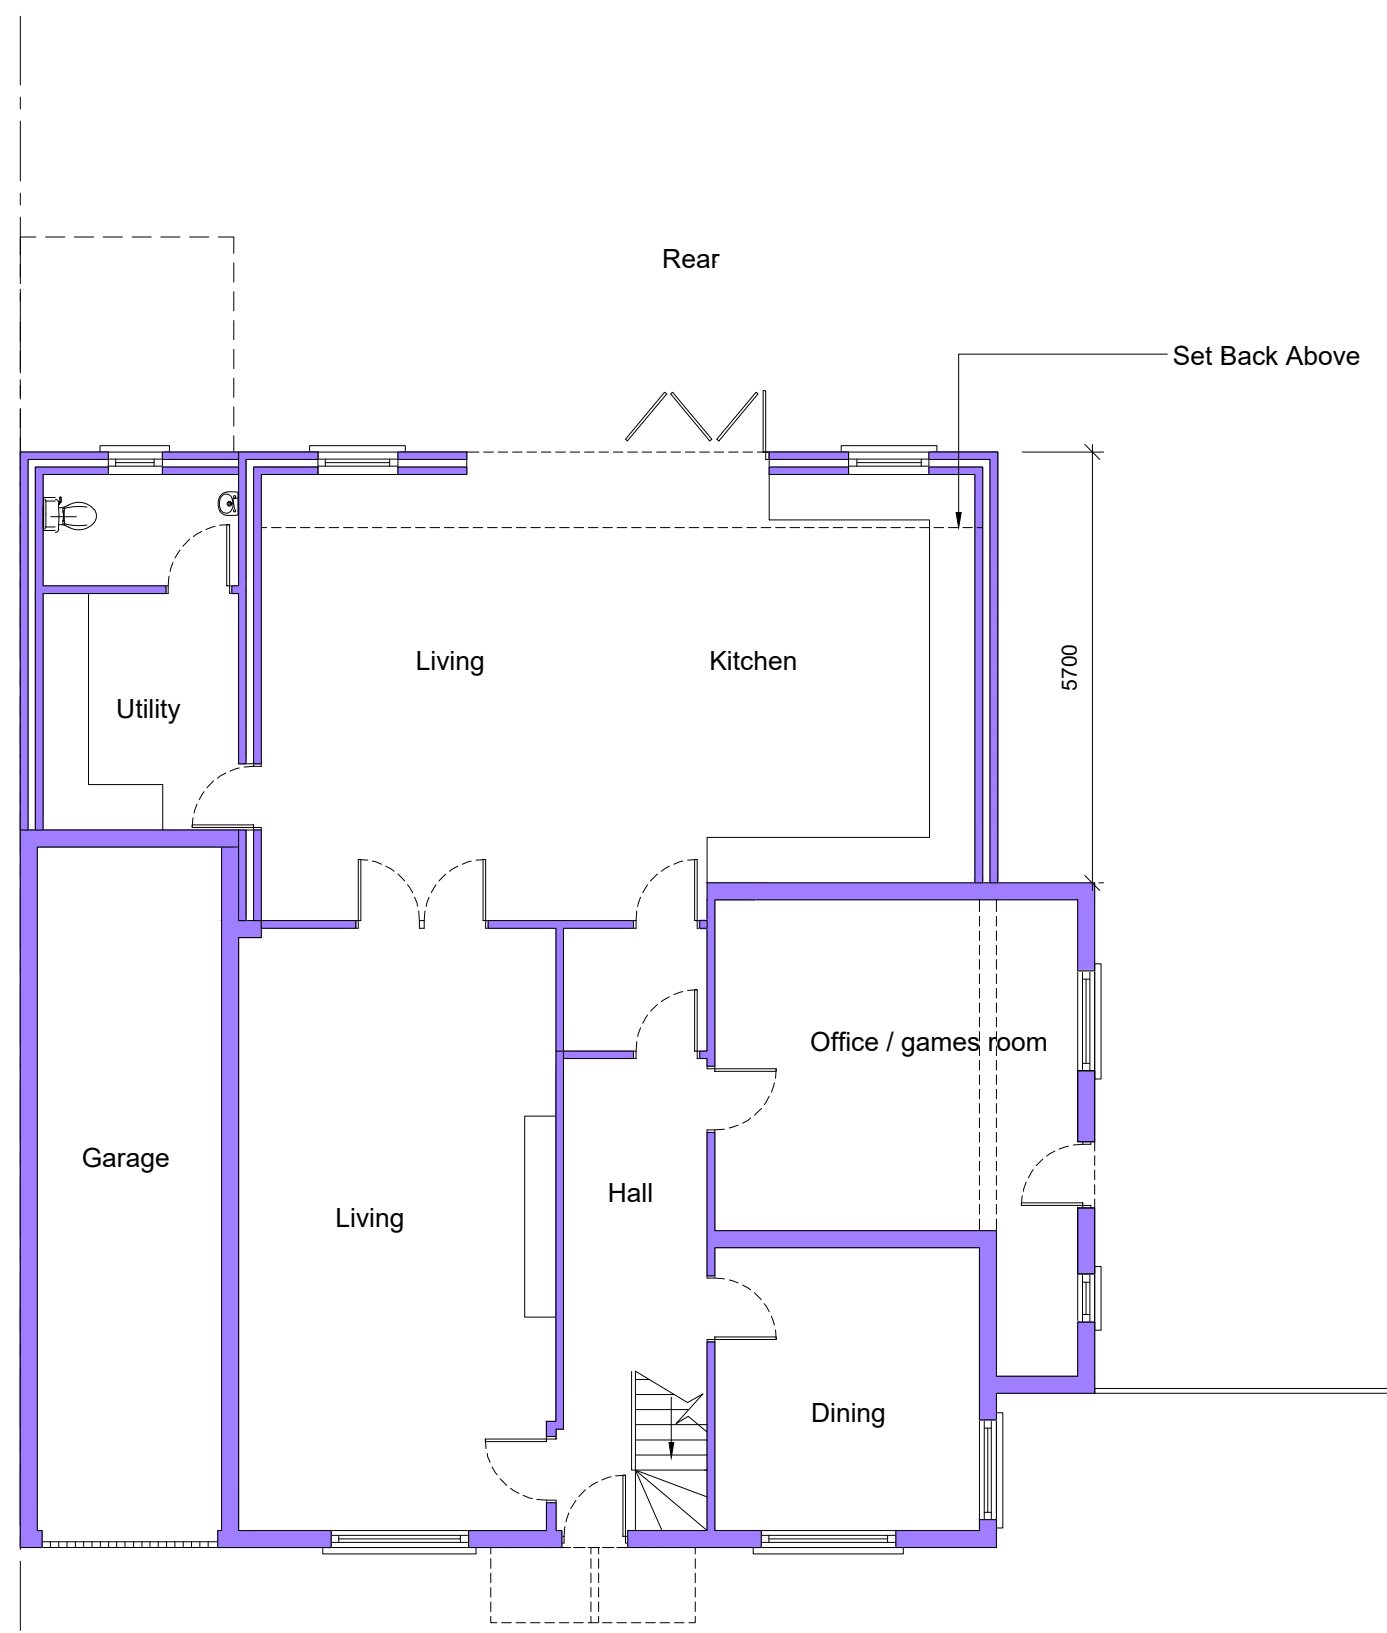


Proposed Ground Floor Plan

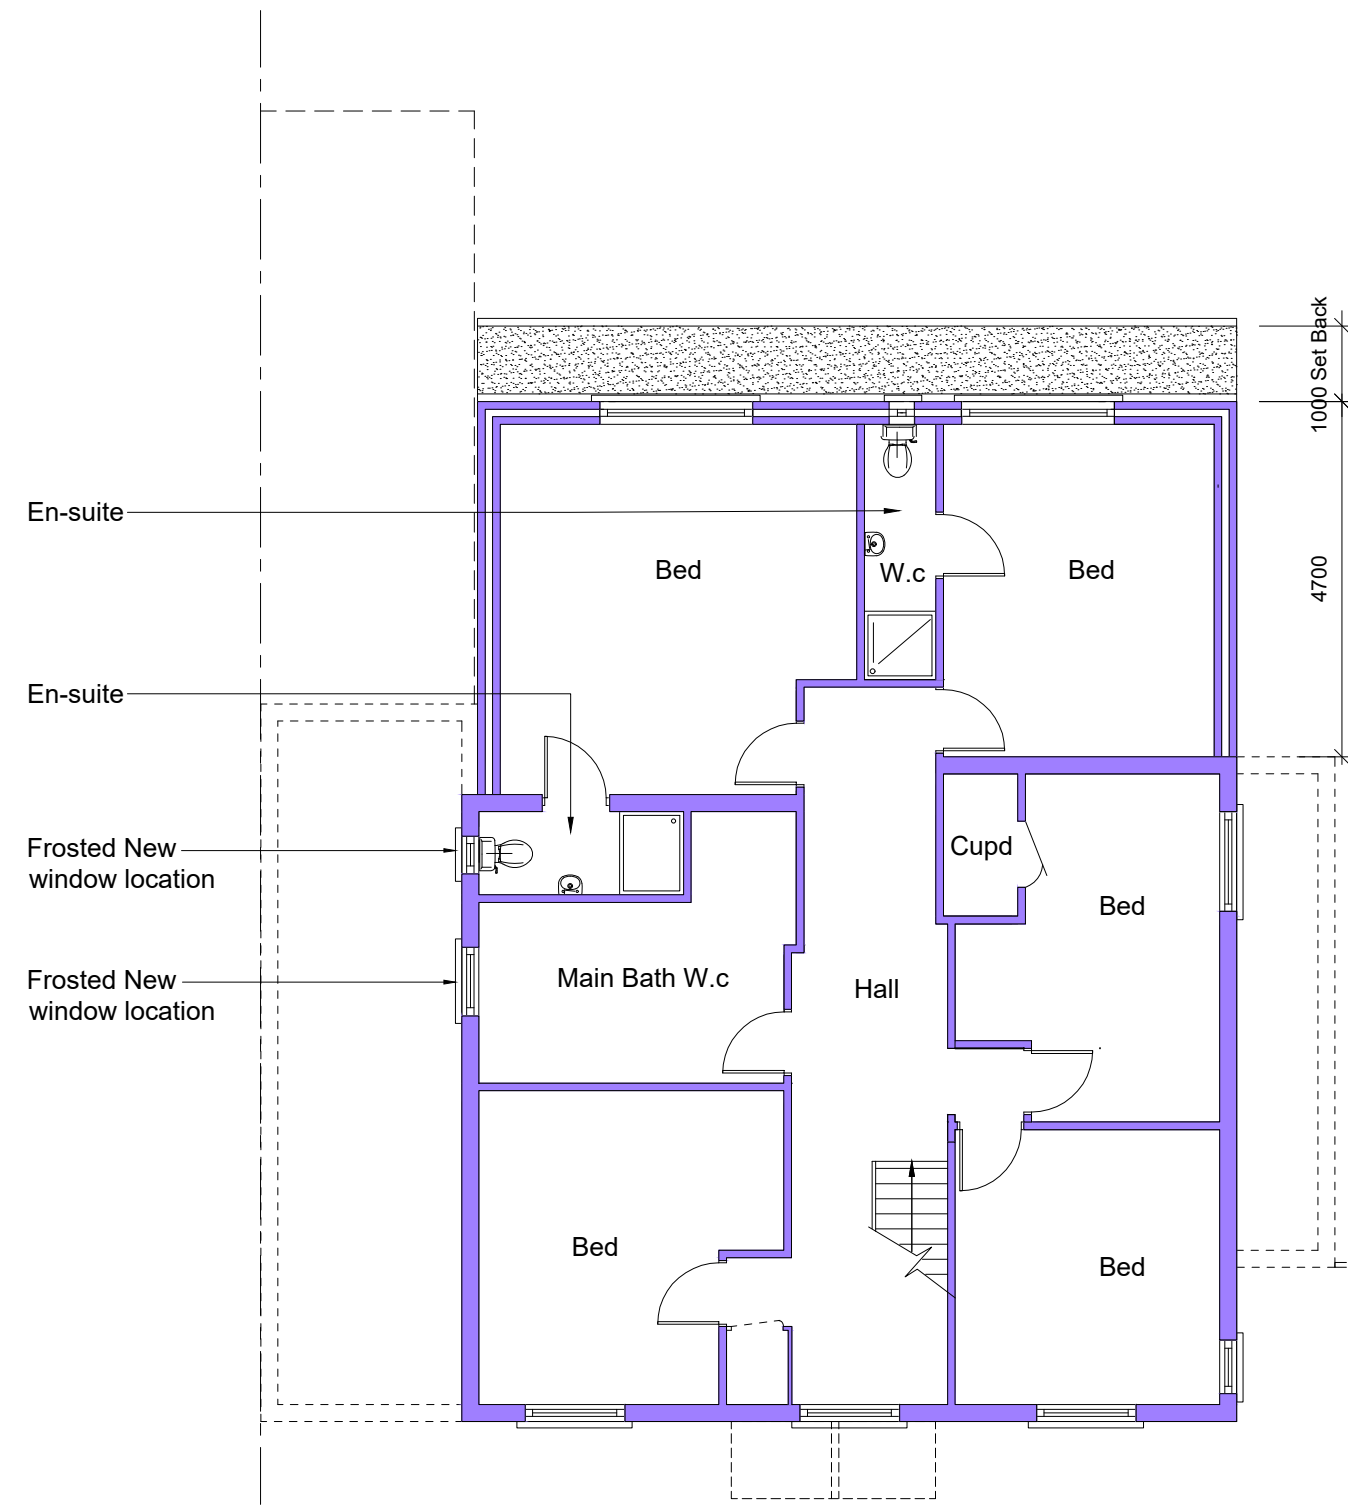

Proposed First Floor Plan

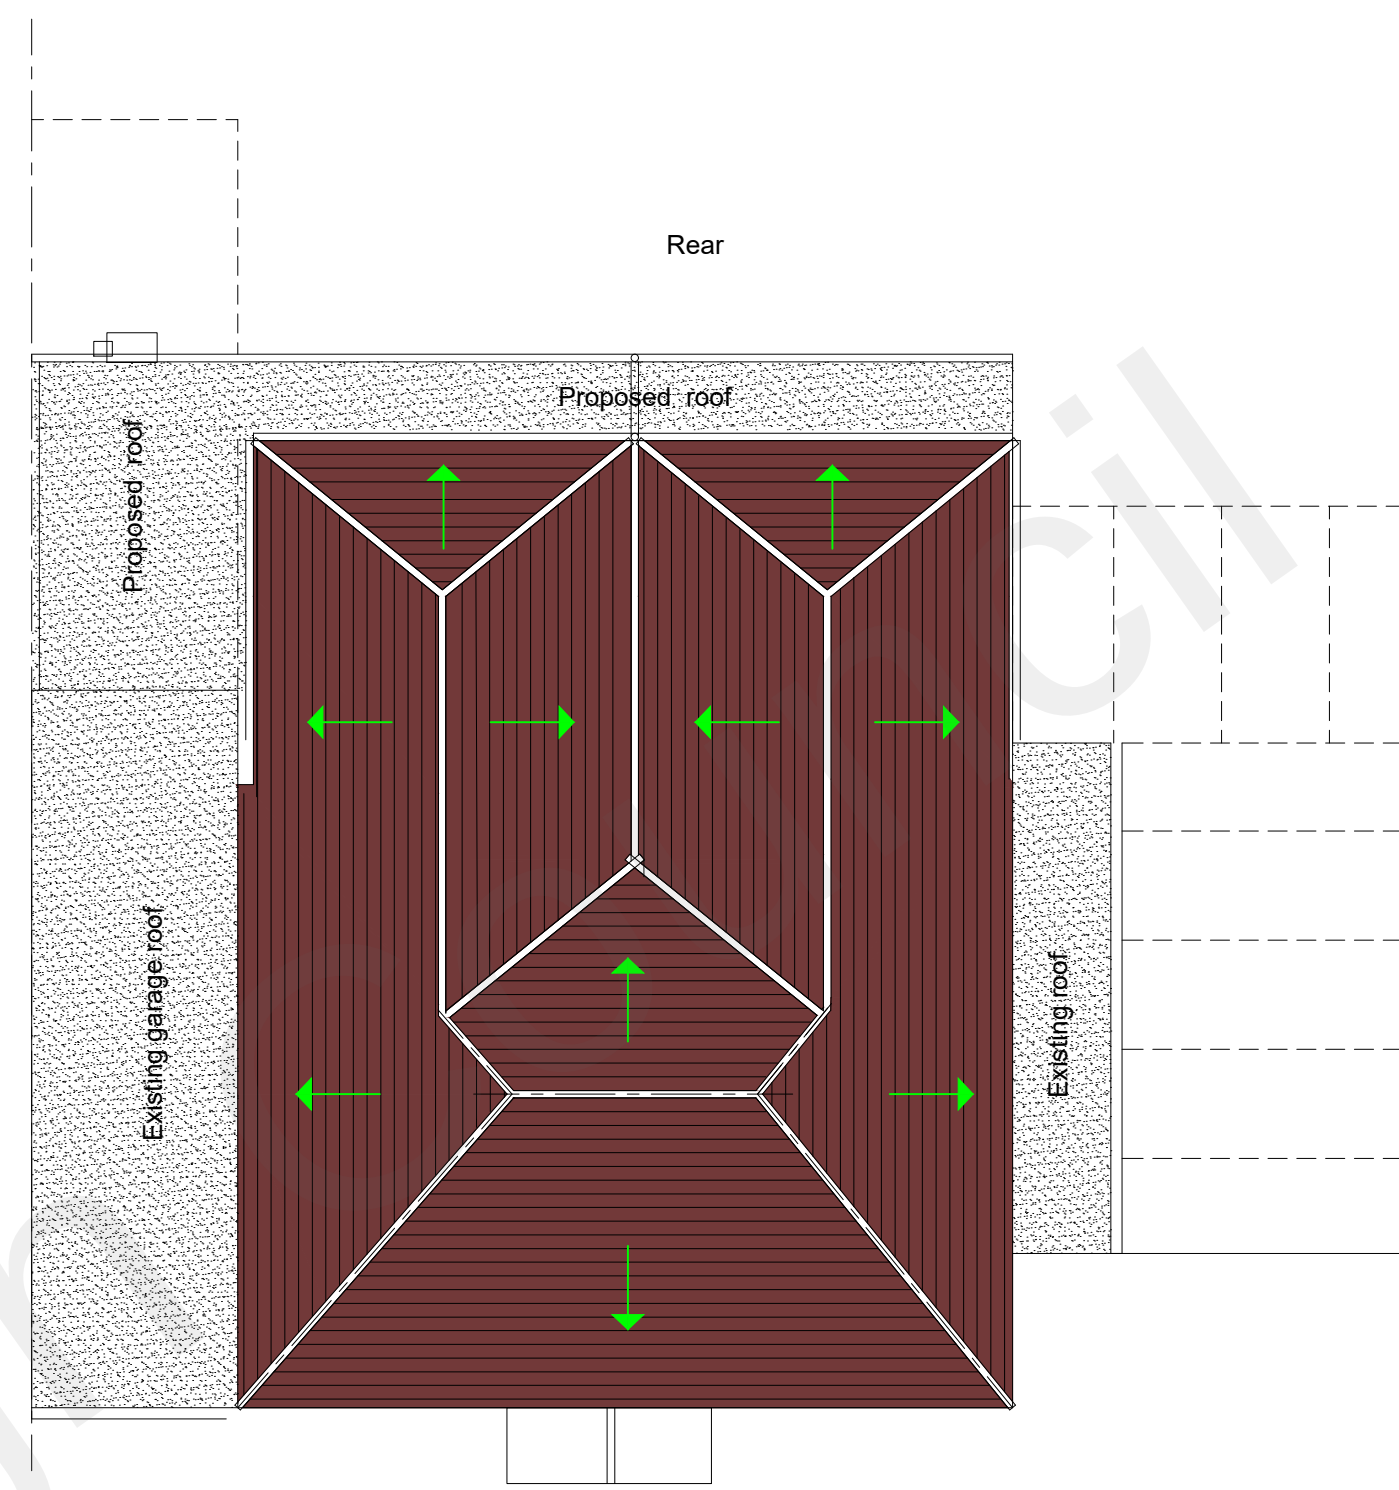


Proposed Roof Plan

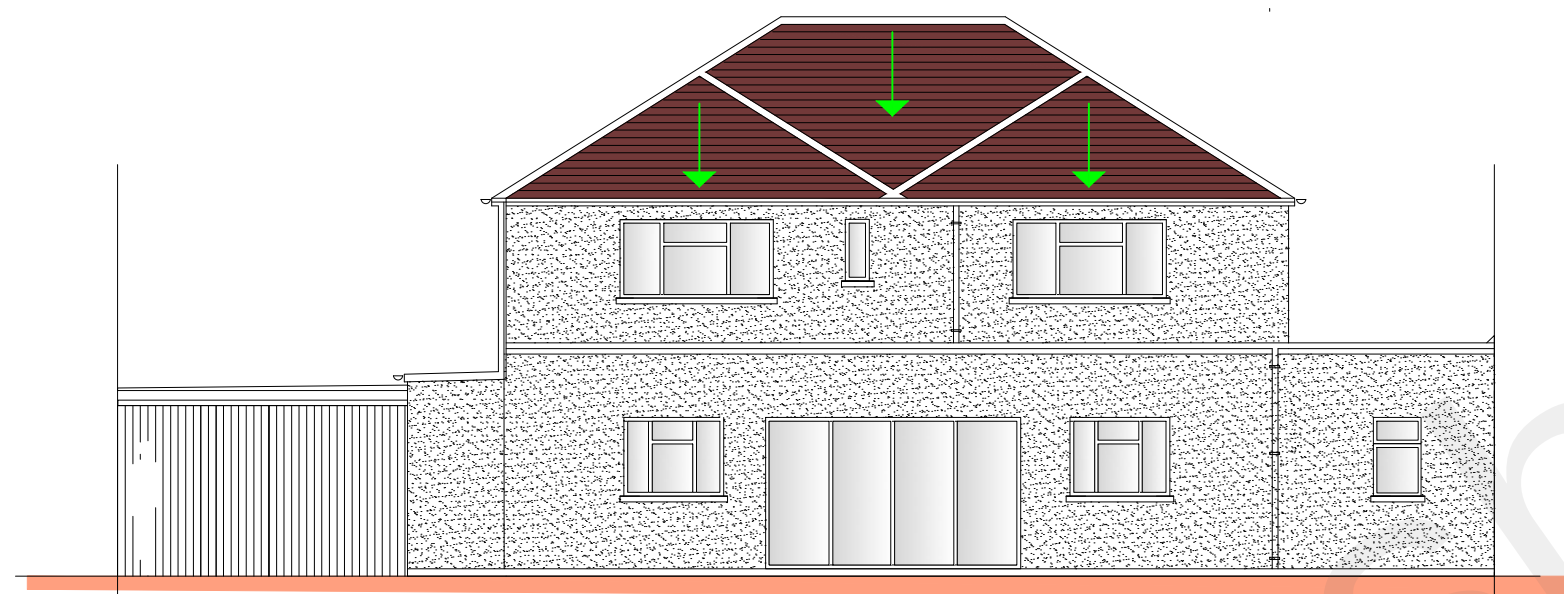

Proposed Rear Elevation



Proposed Side Elevation

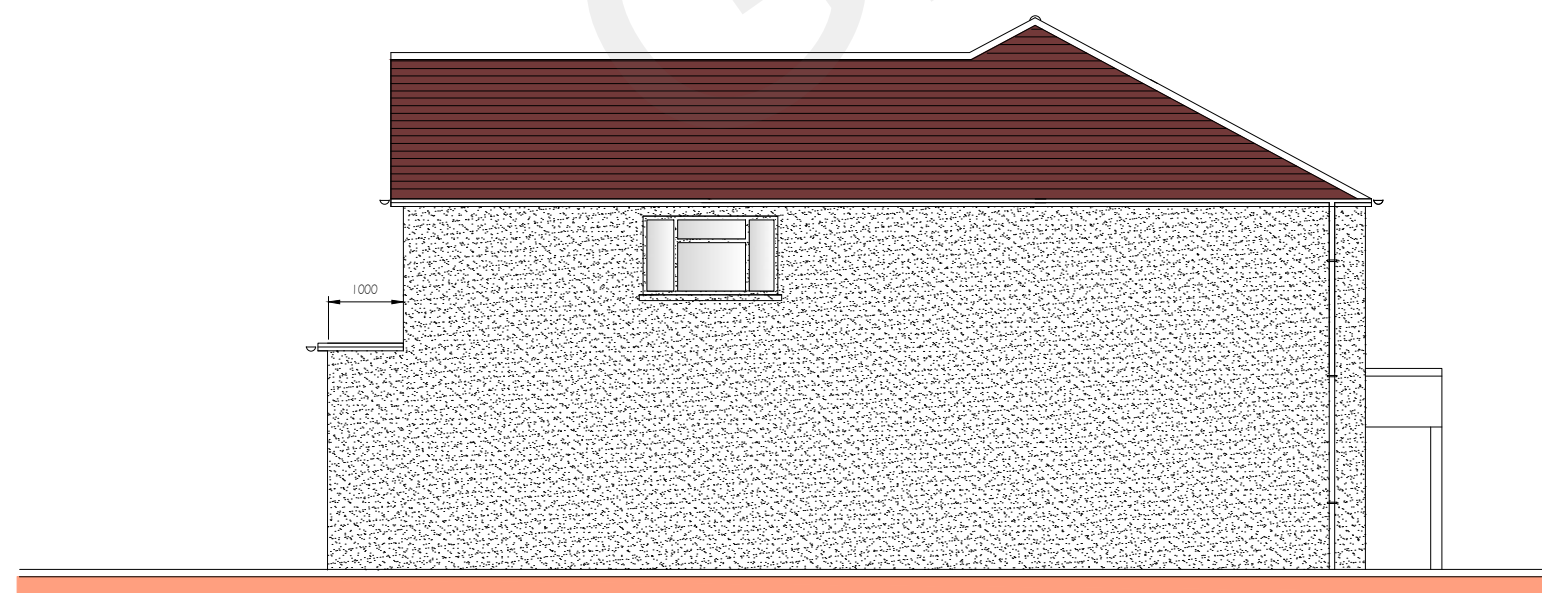

Proposed Other Side Elevation

1. THIS DRAWING MUST BE READ INCONJUNCTION WITH ALL OTHER
RELVANT SPECIFICATIONS AND DRAWINGS

0 1m 2m 3m 4m 5m

HOUSEHOLDER
PLANNING

P1	ISSUED TO GRAVESHAM PLANNING	XX.03.22	MC
Rev		Date	By

DESIGNER PLANS LTD



Structural & Architectural Solutions
OFFICE 48, 95 WILTON ROAD, VICTORIA, LONDON, SW1V 1BZ
07940121222
www.designerplans.co.uk

Job Title
8 Orchard Ave, Gravesend DA11 7NX

Drawing Title
Proposed Plans

Scale SCALE 1:100 AT A1	Date May `22	Drawn By MC	
Job No. 00-0000-000	Dwg No. S04	Rev P1	