




Notes:
Do Not Scale. Use only figured dimensions.
All dimensions to be checked on site prior to construction.
Any discrepancies to be notified to the architect.
All Copyright Reserved to **Haskins Designs Ltd**

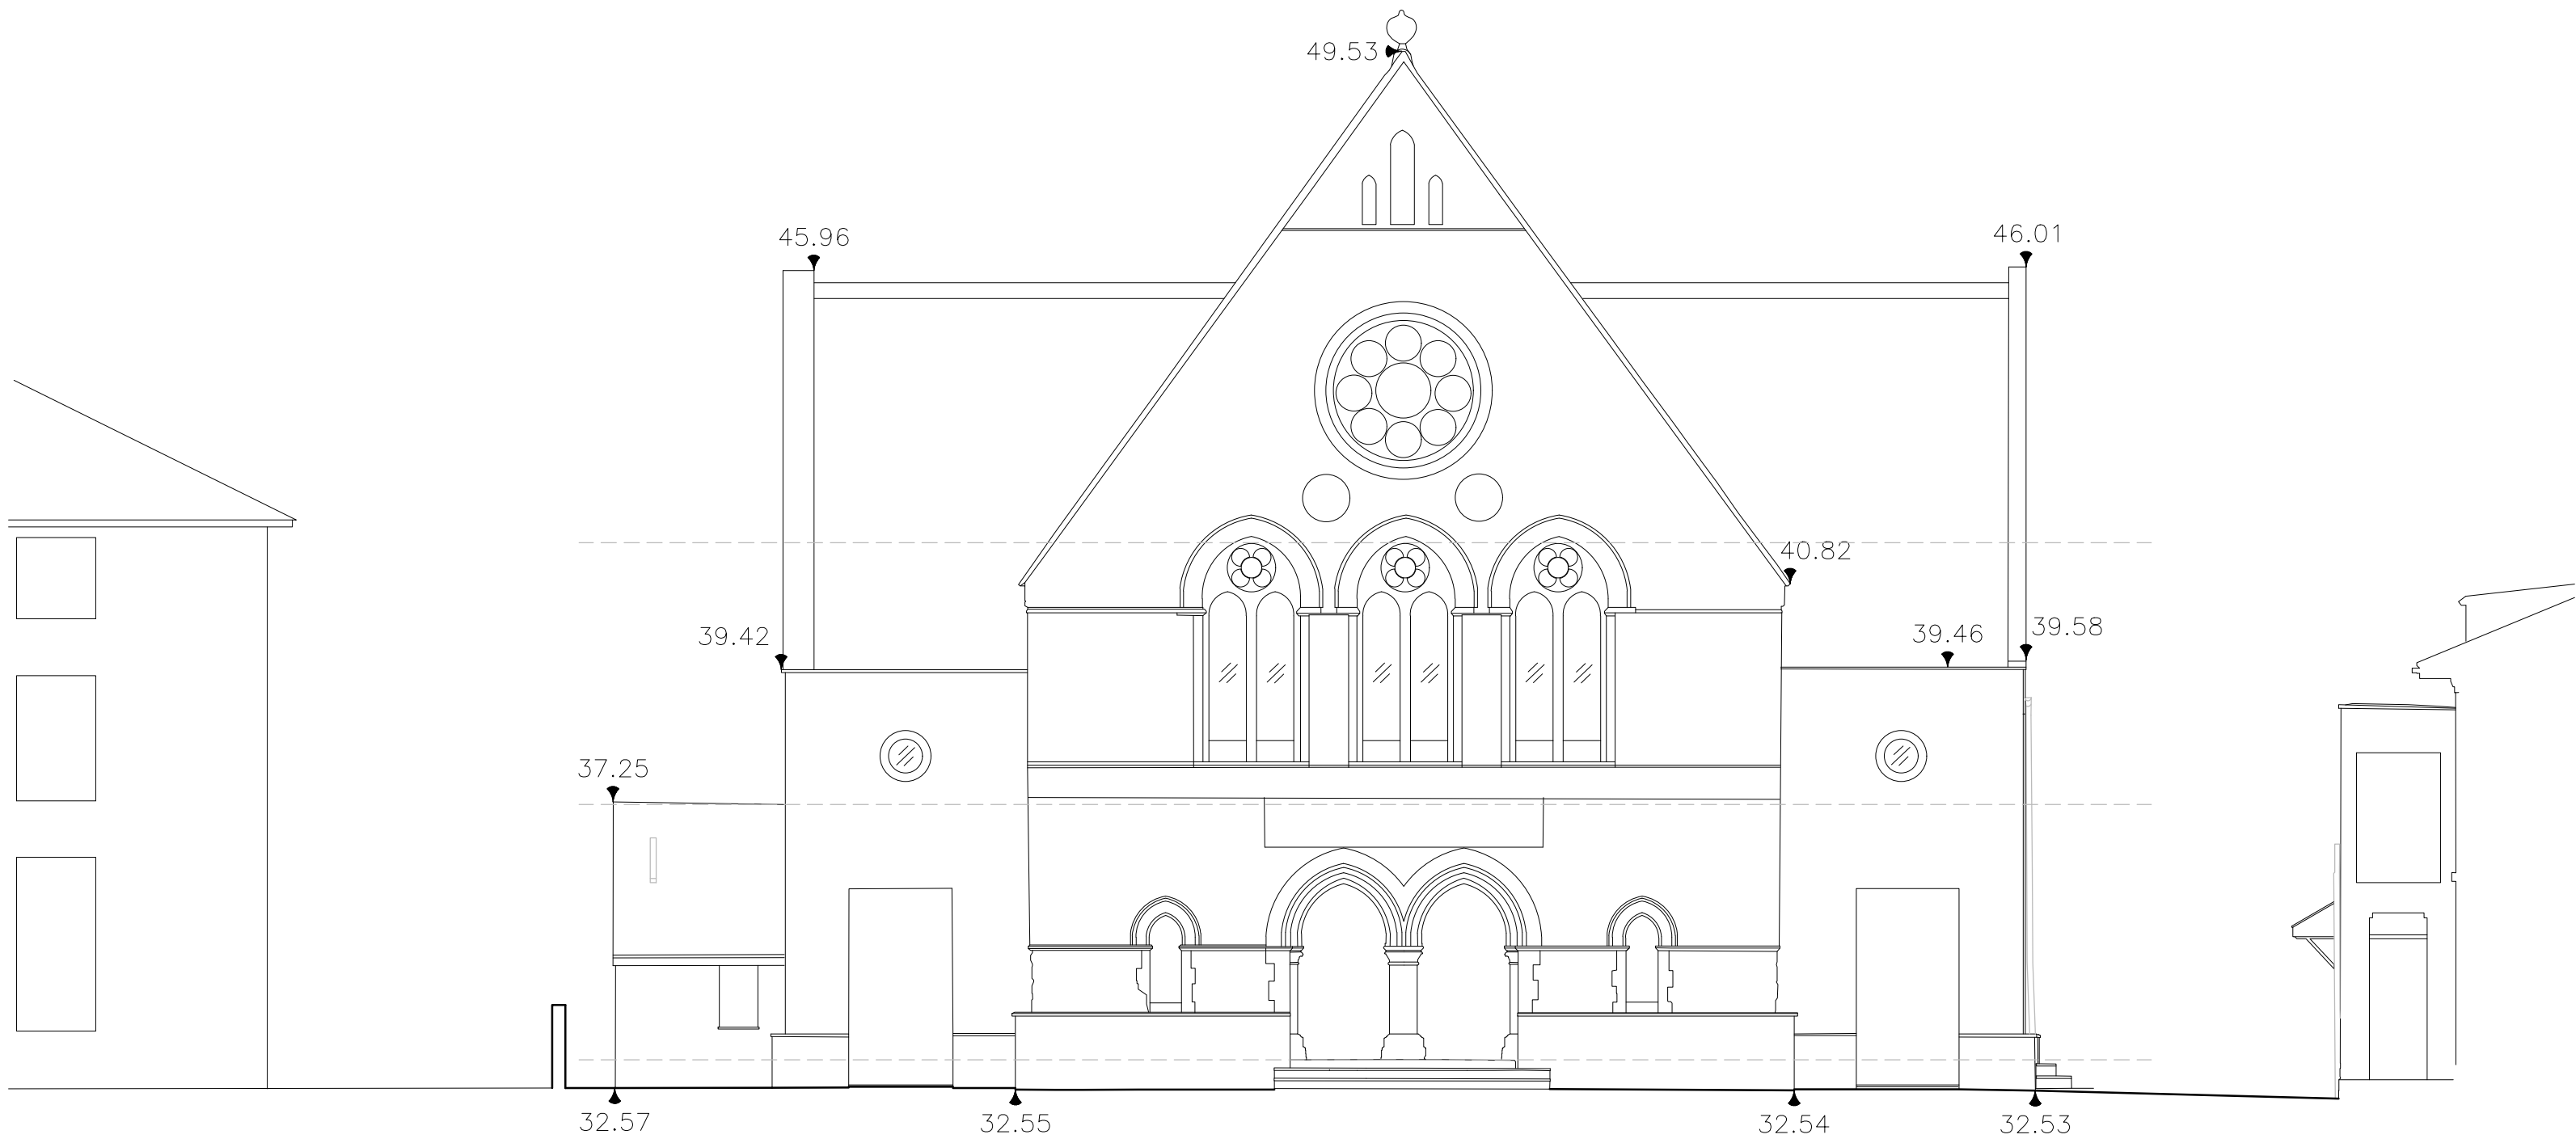


FRONT ELEVATION 1
SCALE 1:100@A1

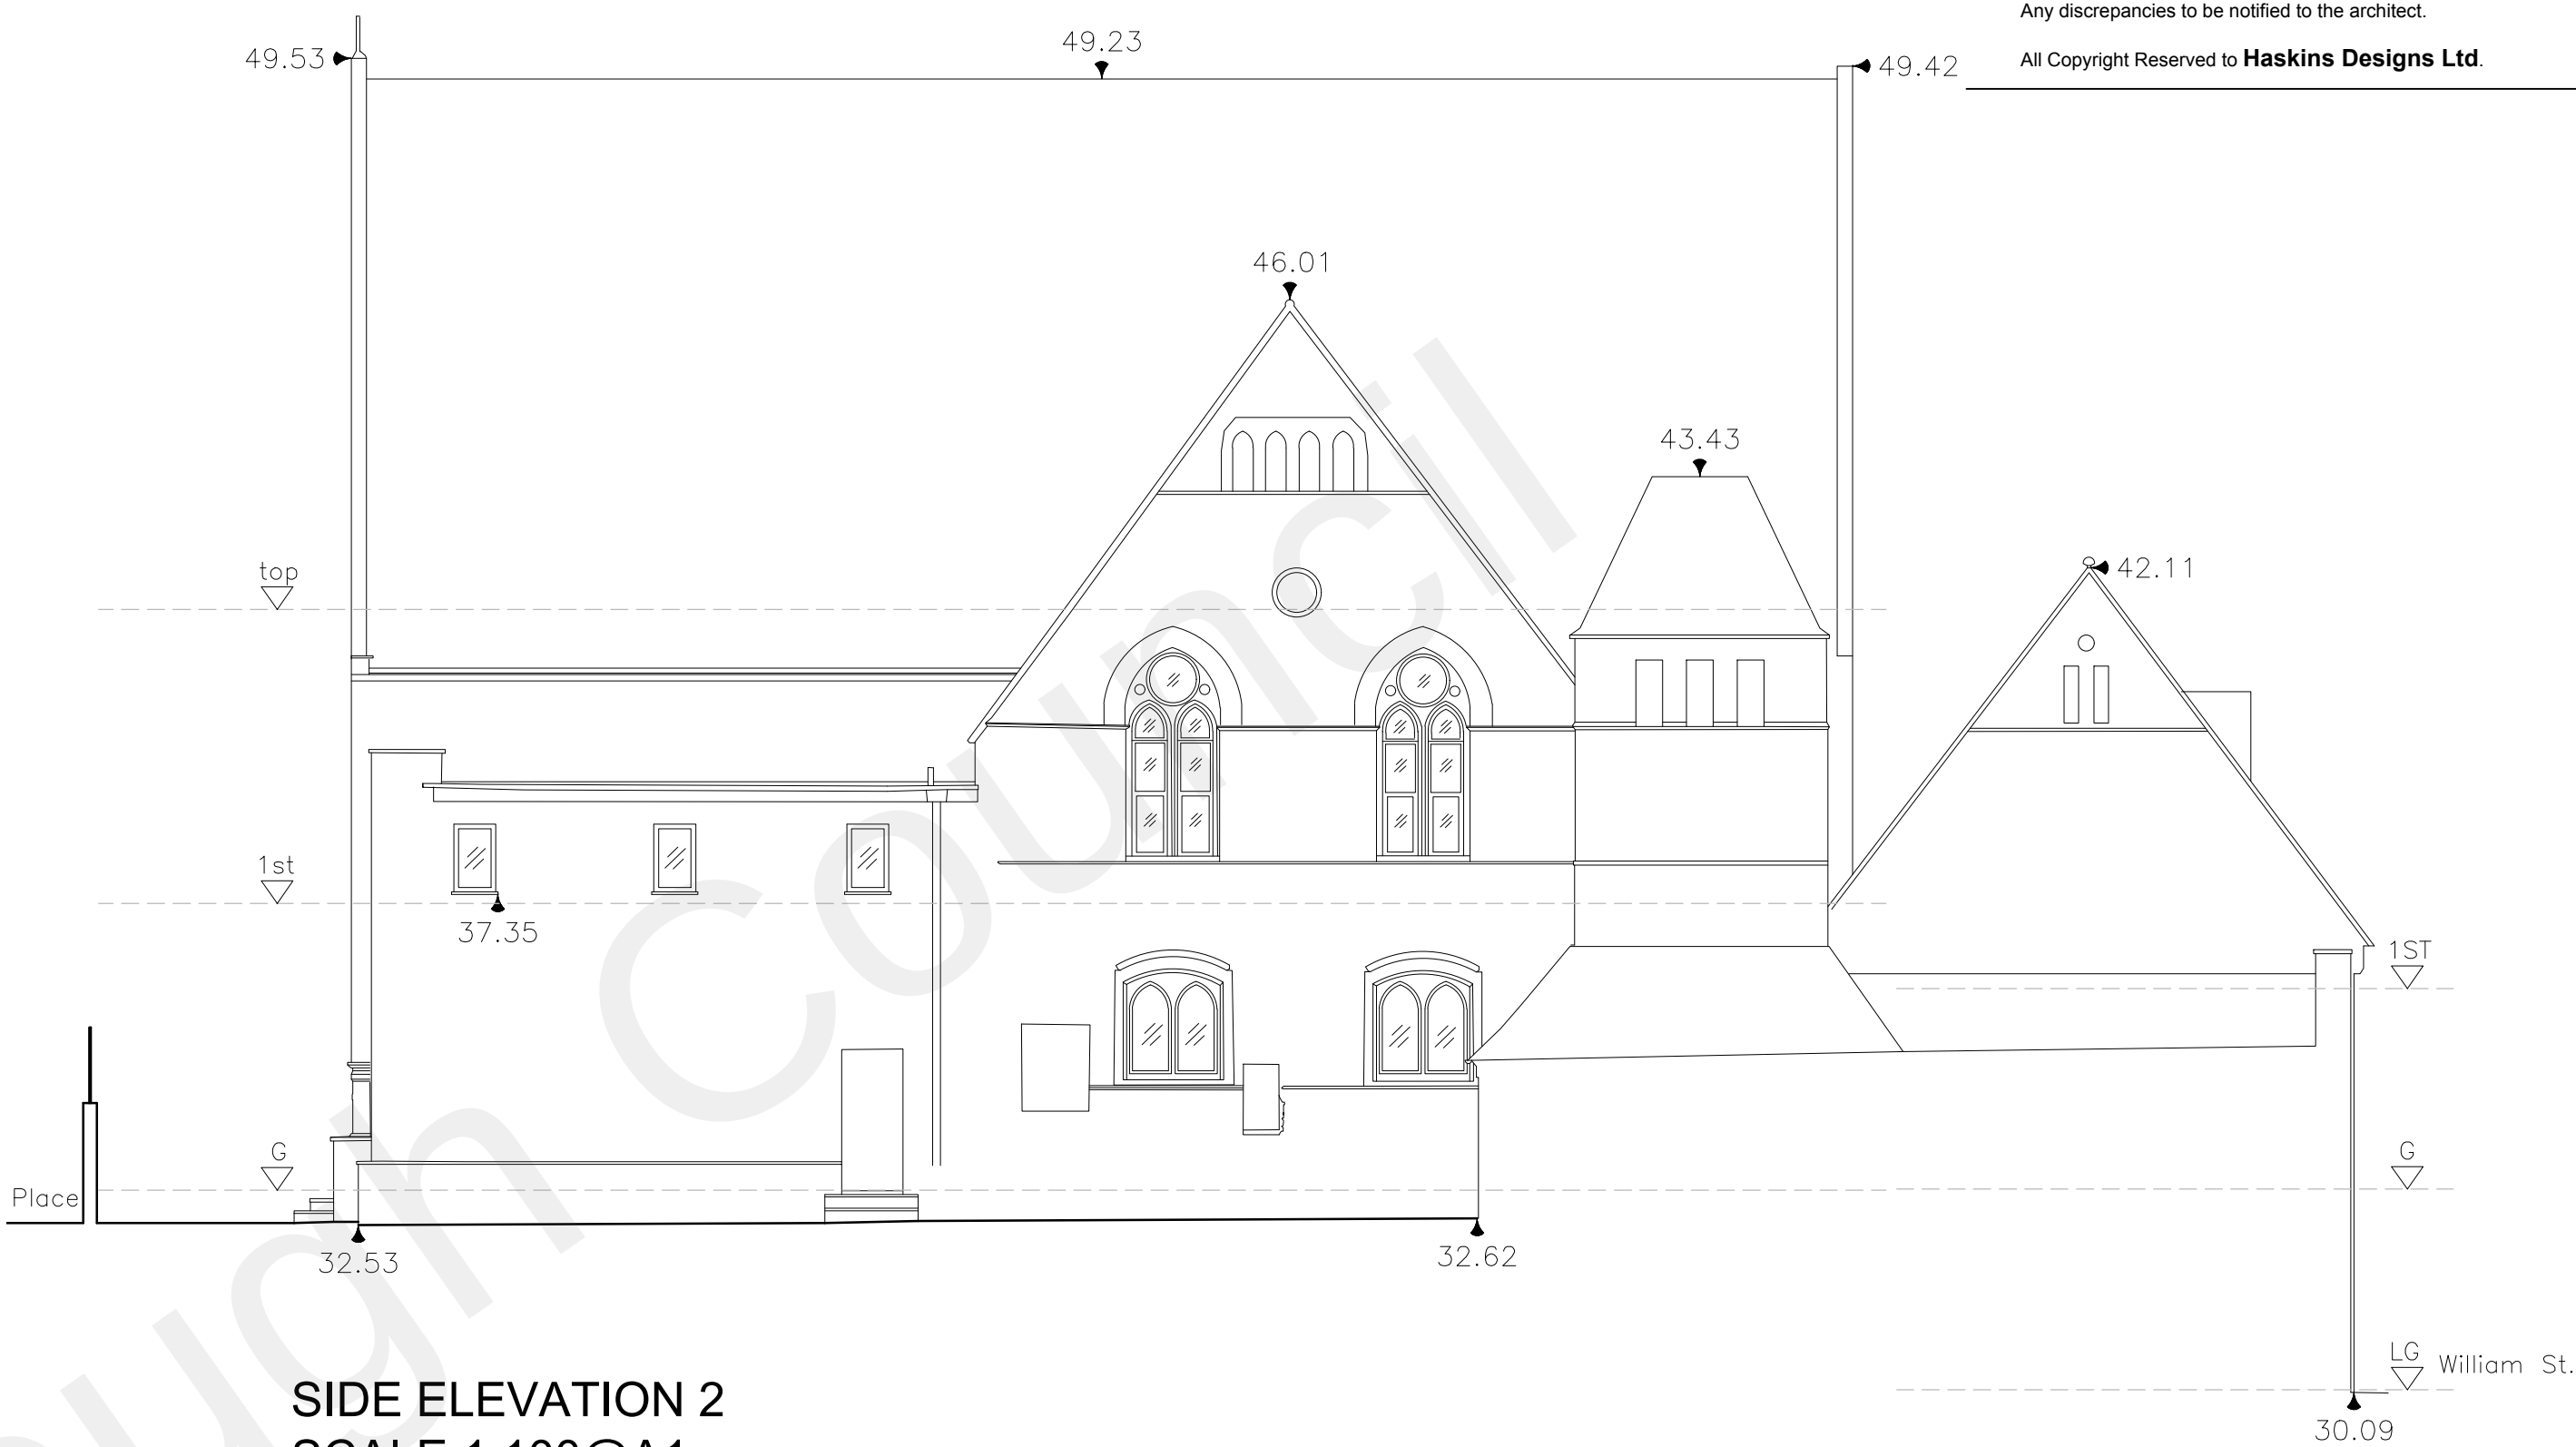


SIDE ELEVATION 2
SCALE 1:100@A1

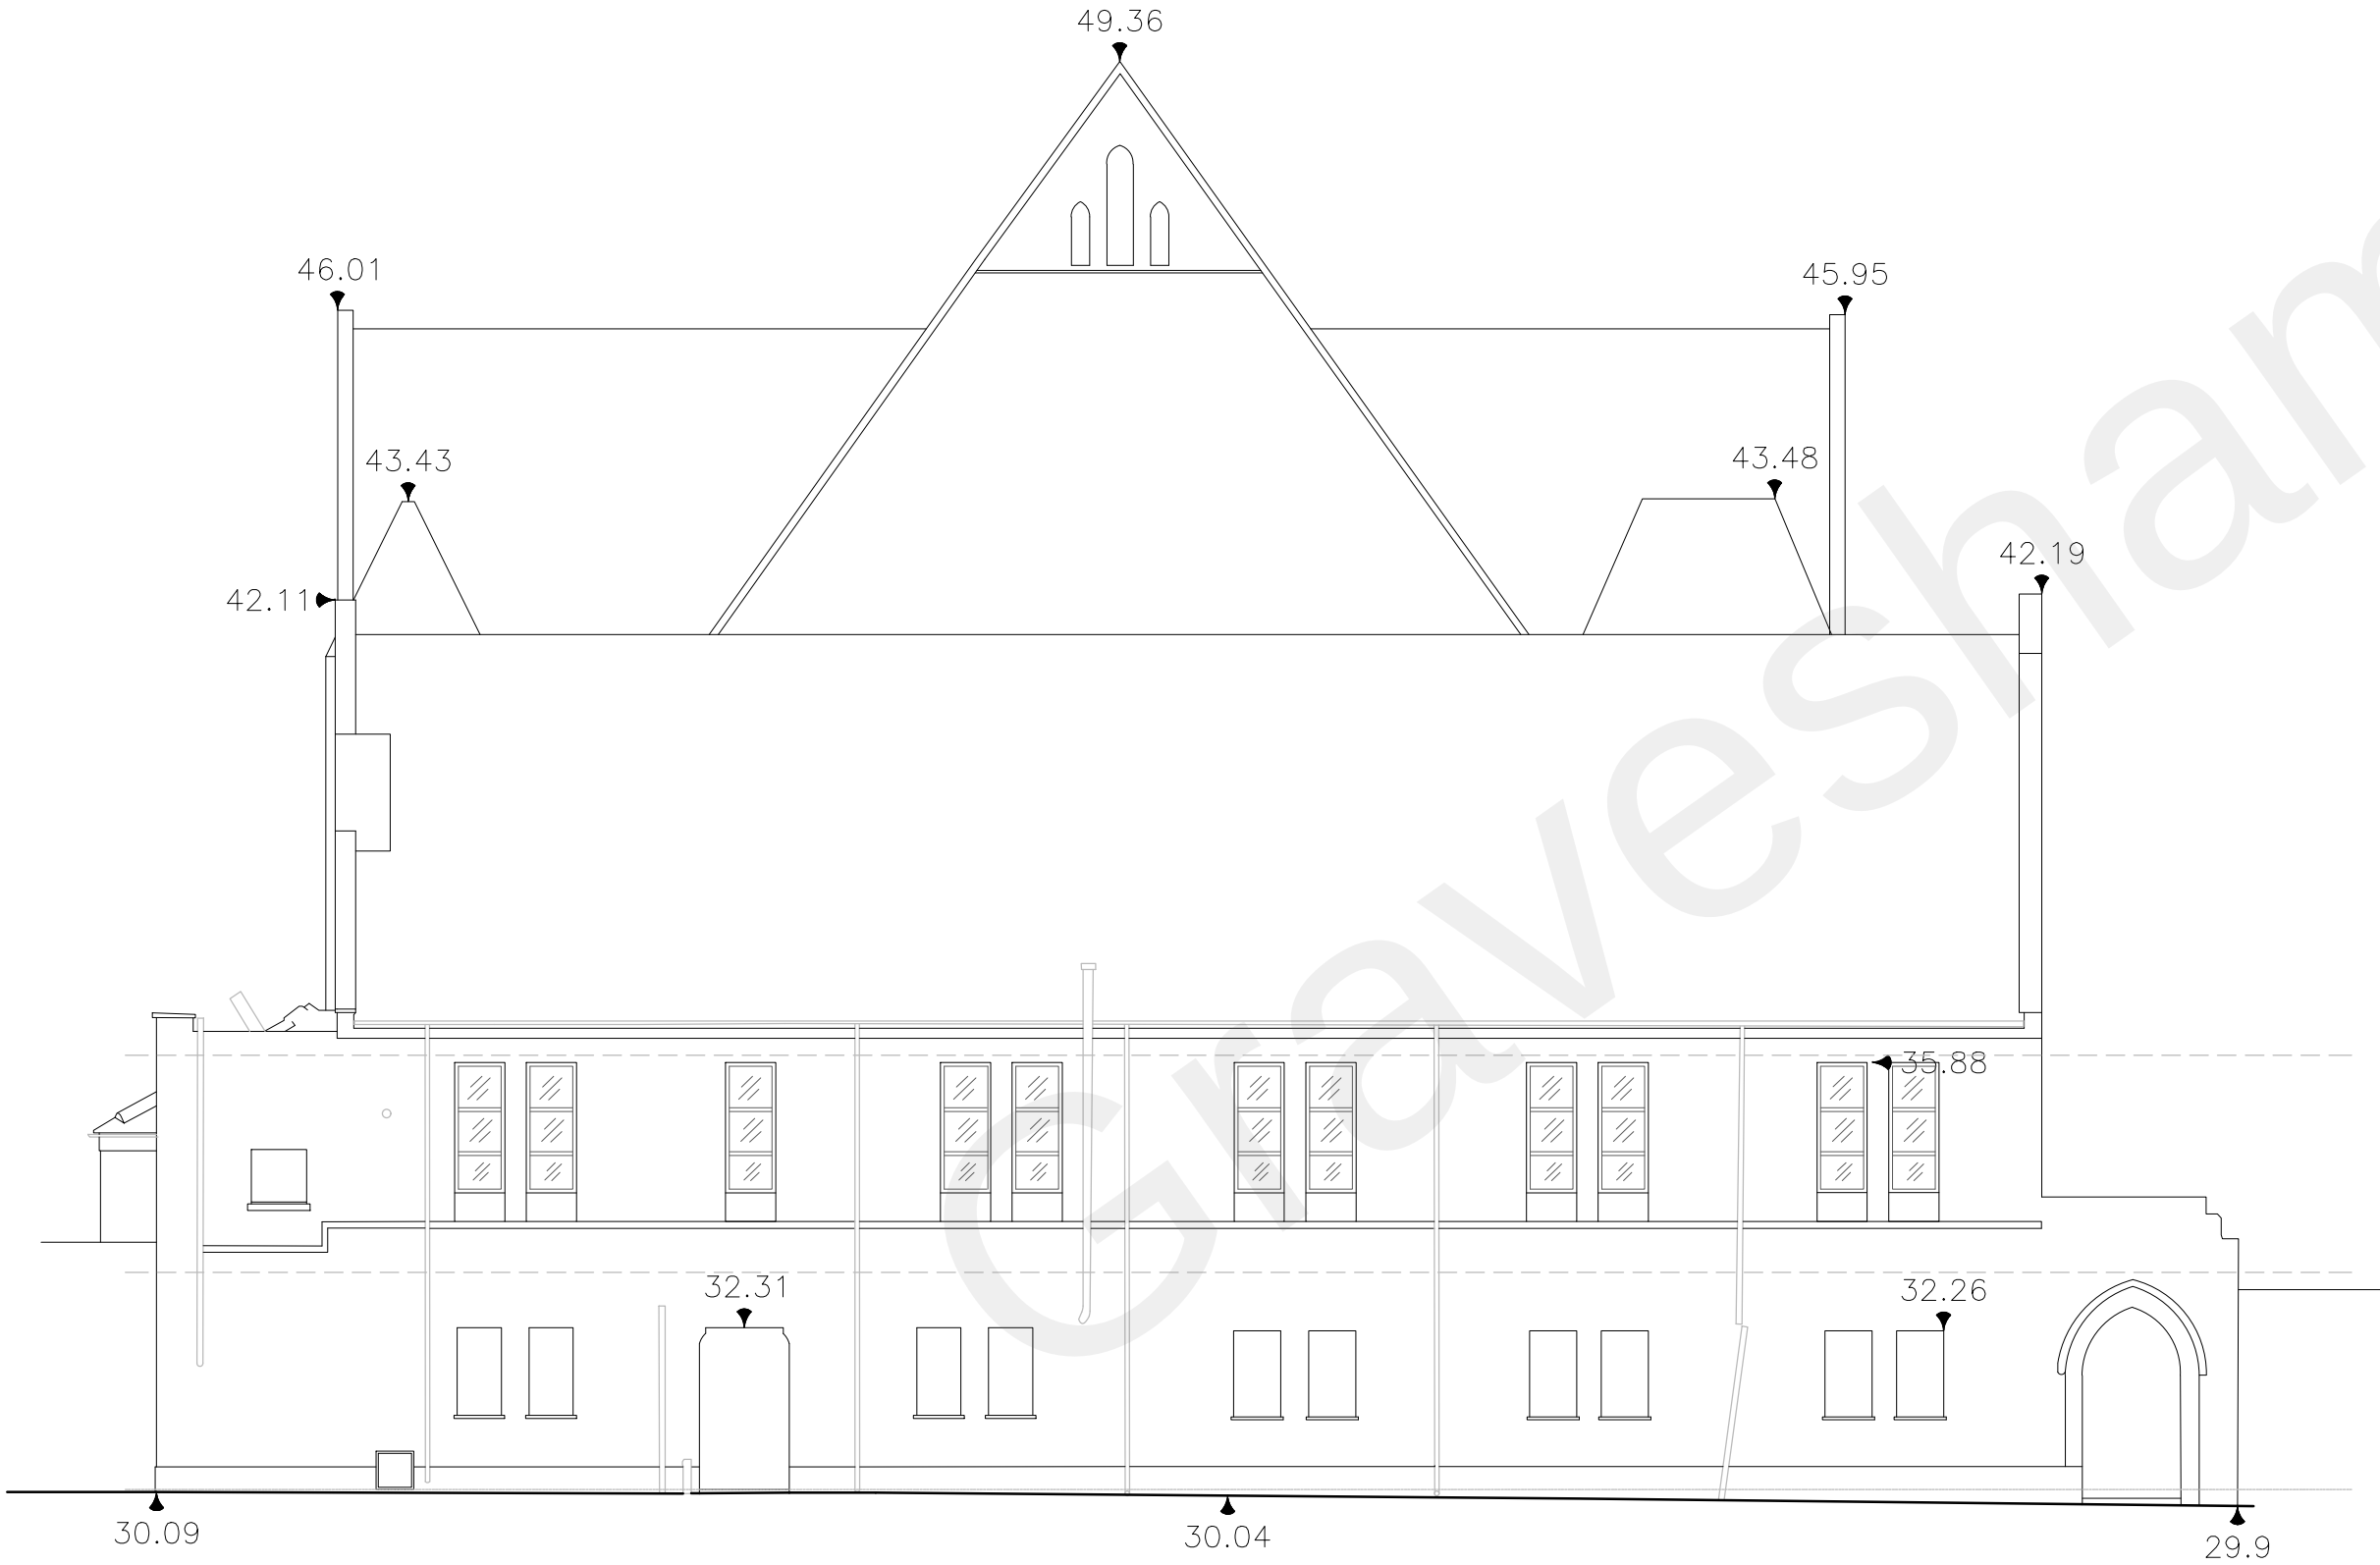

REAR ELEVATION 3
SCALE 1:100@A1

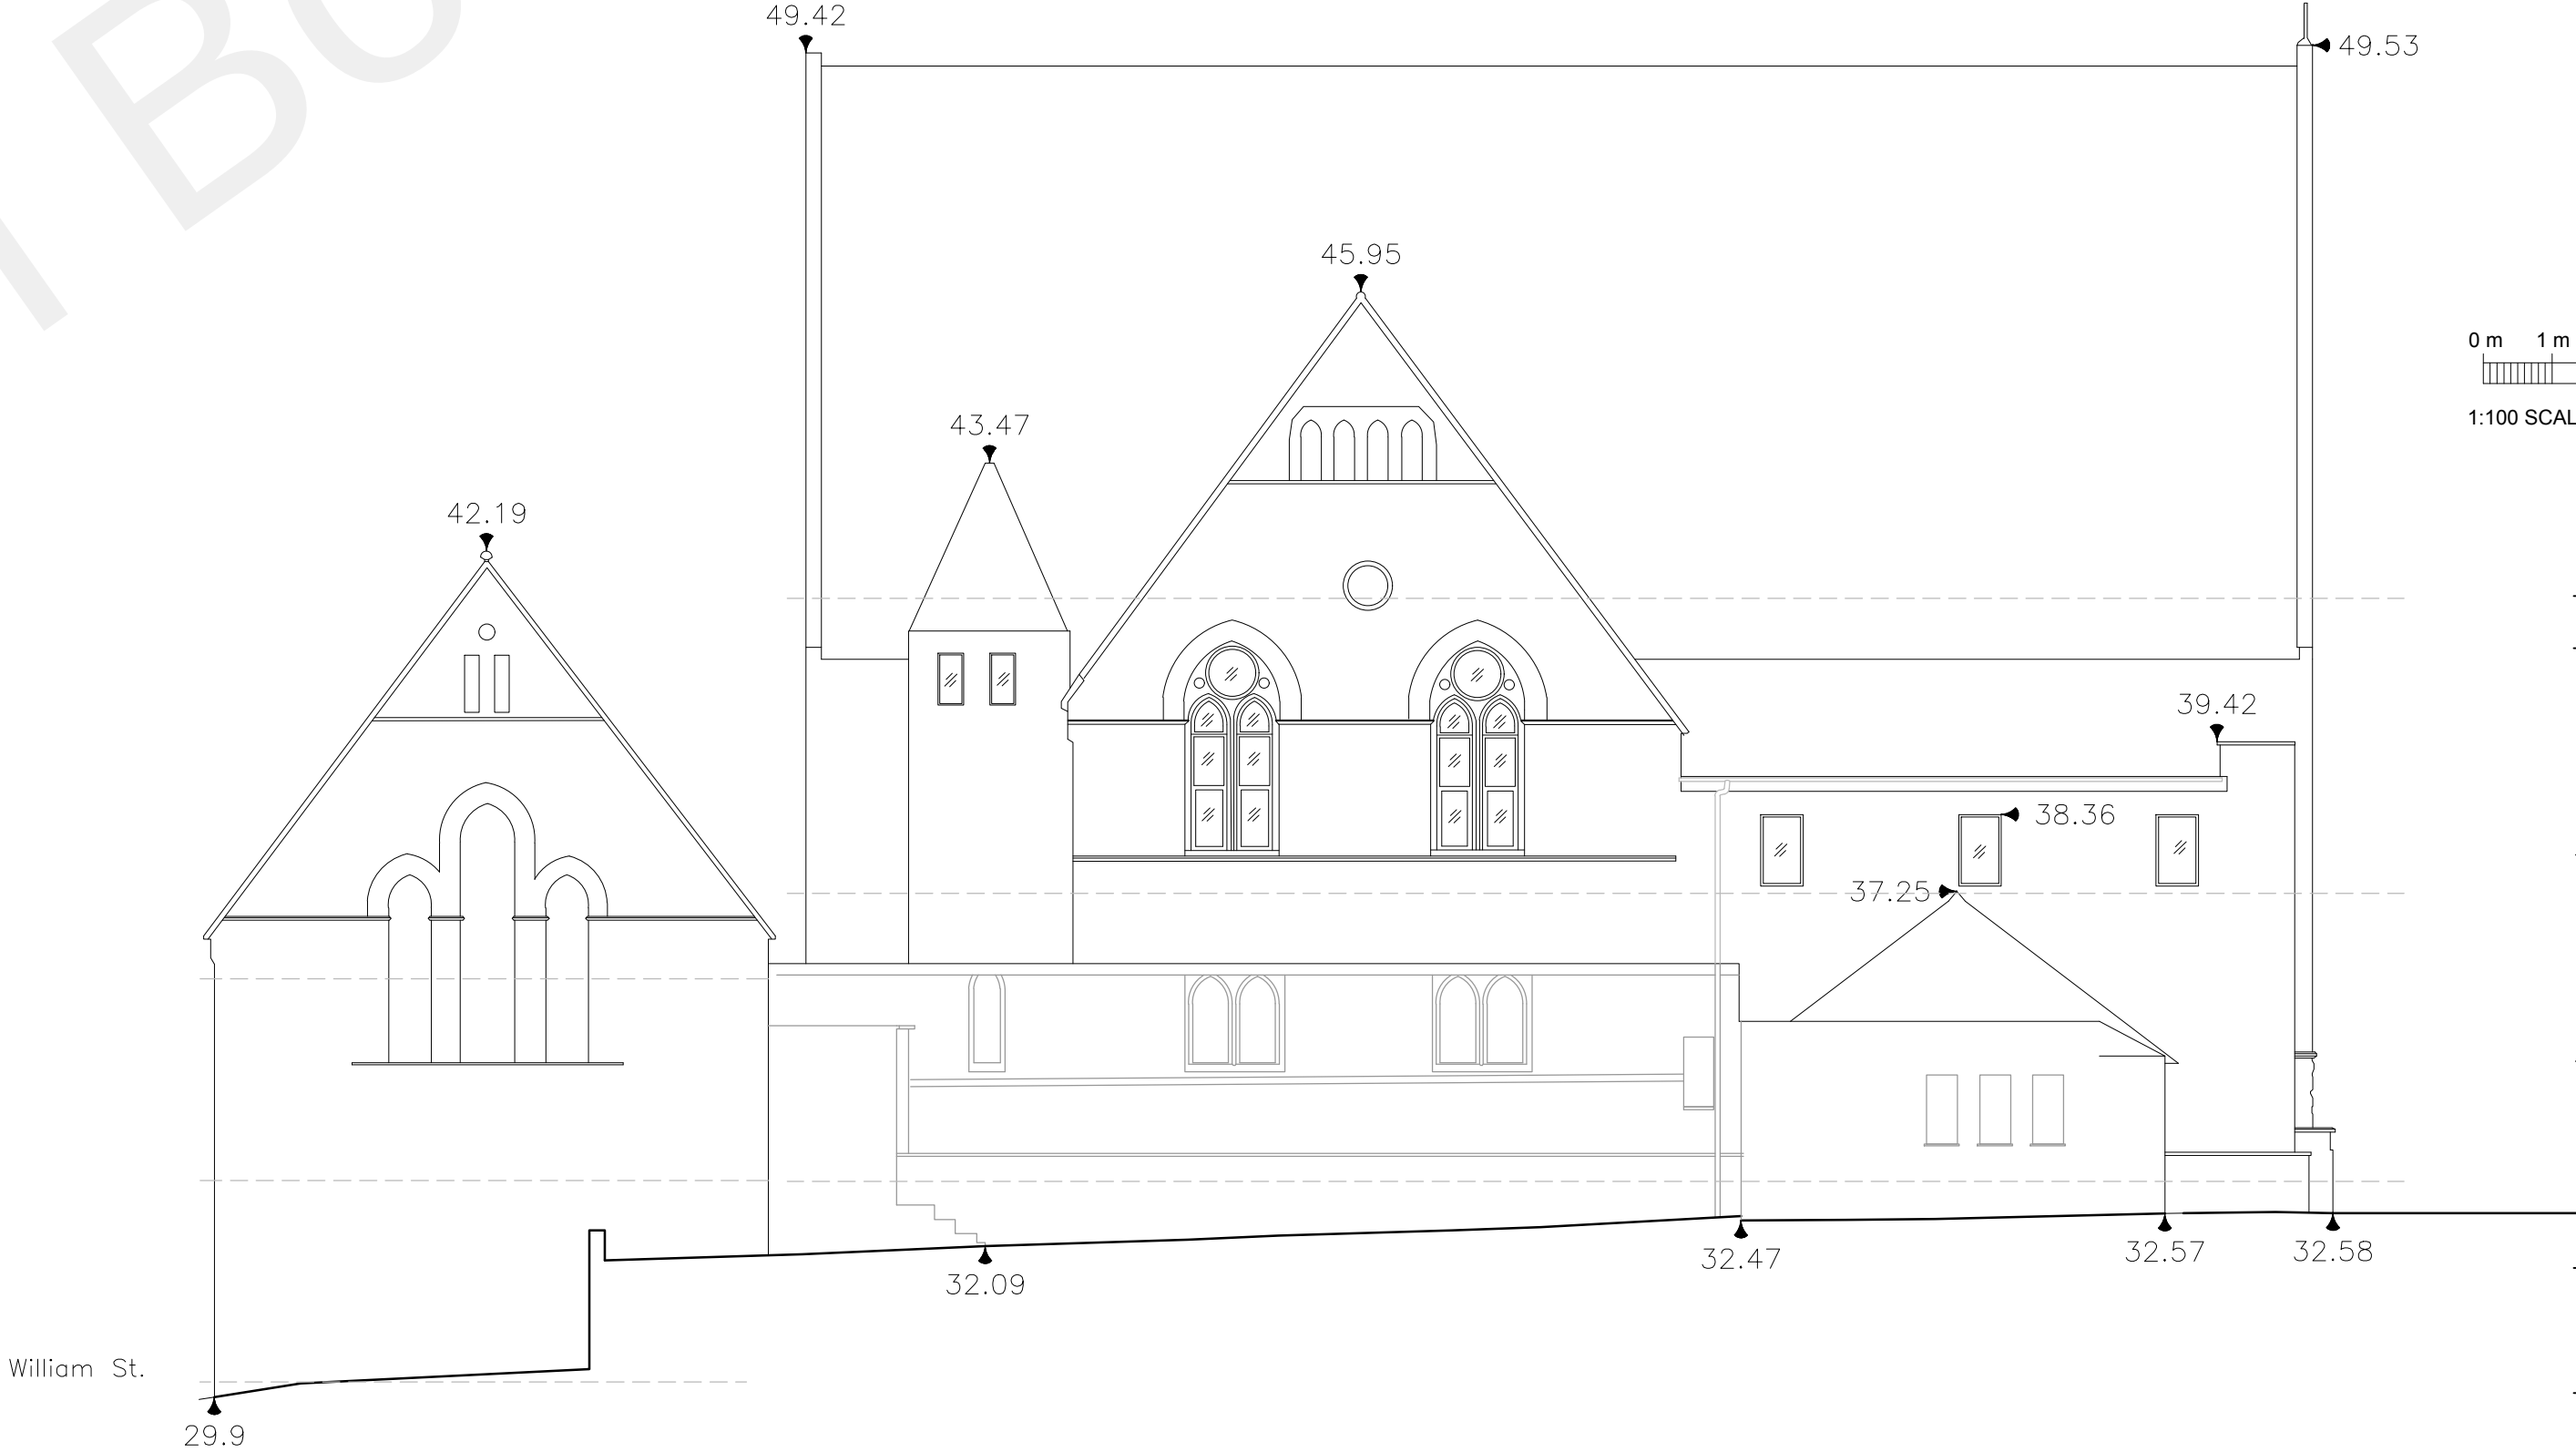

LEFT ELEVATION 4
SCALE 1:100@A1

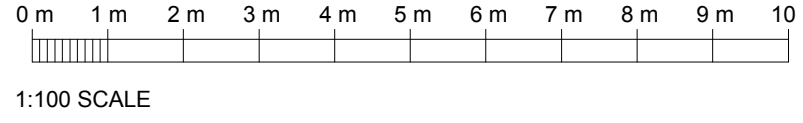

A Pre-Application

Rev	Date	Comments
-----	------	----------

Client
Guru Nanak Darbar Gurdwara Gravesend

Project
Proposed Development Site
Sikh Temple Site
Clarence Place
Gravesend
DA12 1LD

Title
Existing elevations

Project No.	Date
181	DEC 2021
Drawing No.	Revision
181-PD13	A
Scale	Drawn
1:100@A1	GH
	Check
	JH