




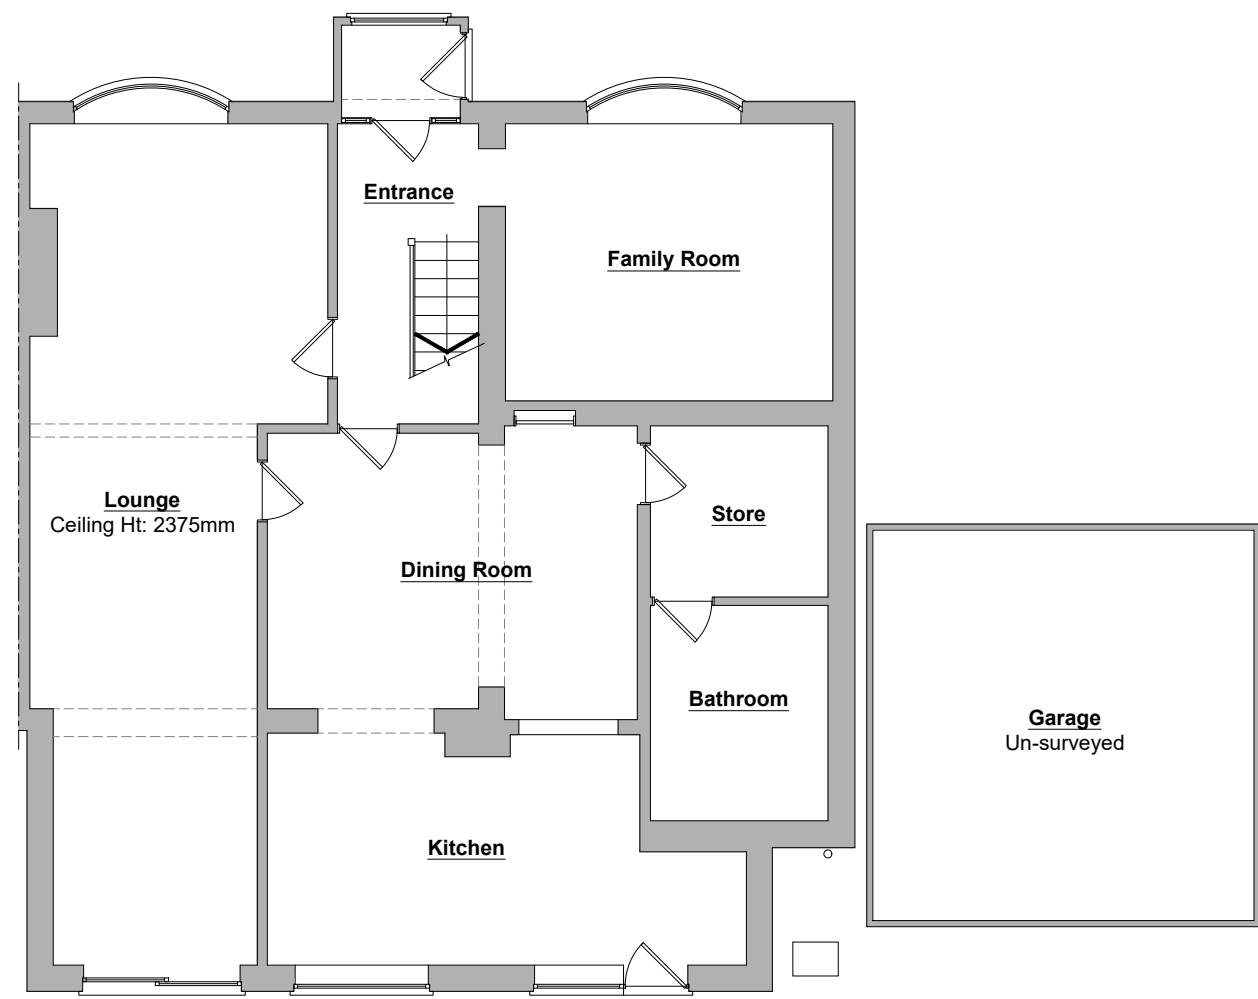


EXISTING GROUND FLOOR LAYOUT PLAN
Scale 1/100

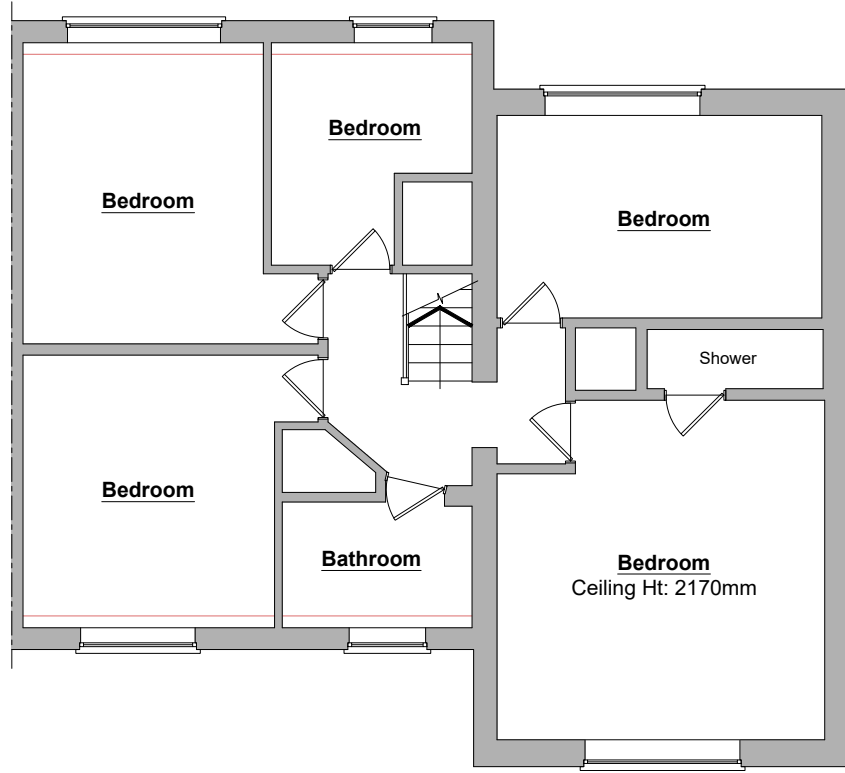

EXISTING FIRST FLOOR LAYOUT PLAN
Scale 1/100

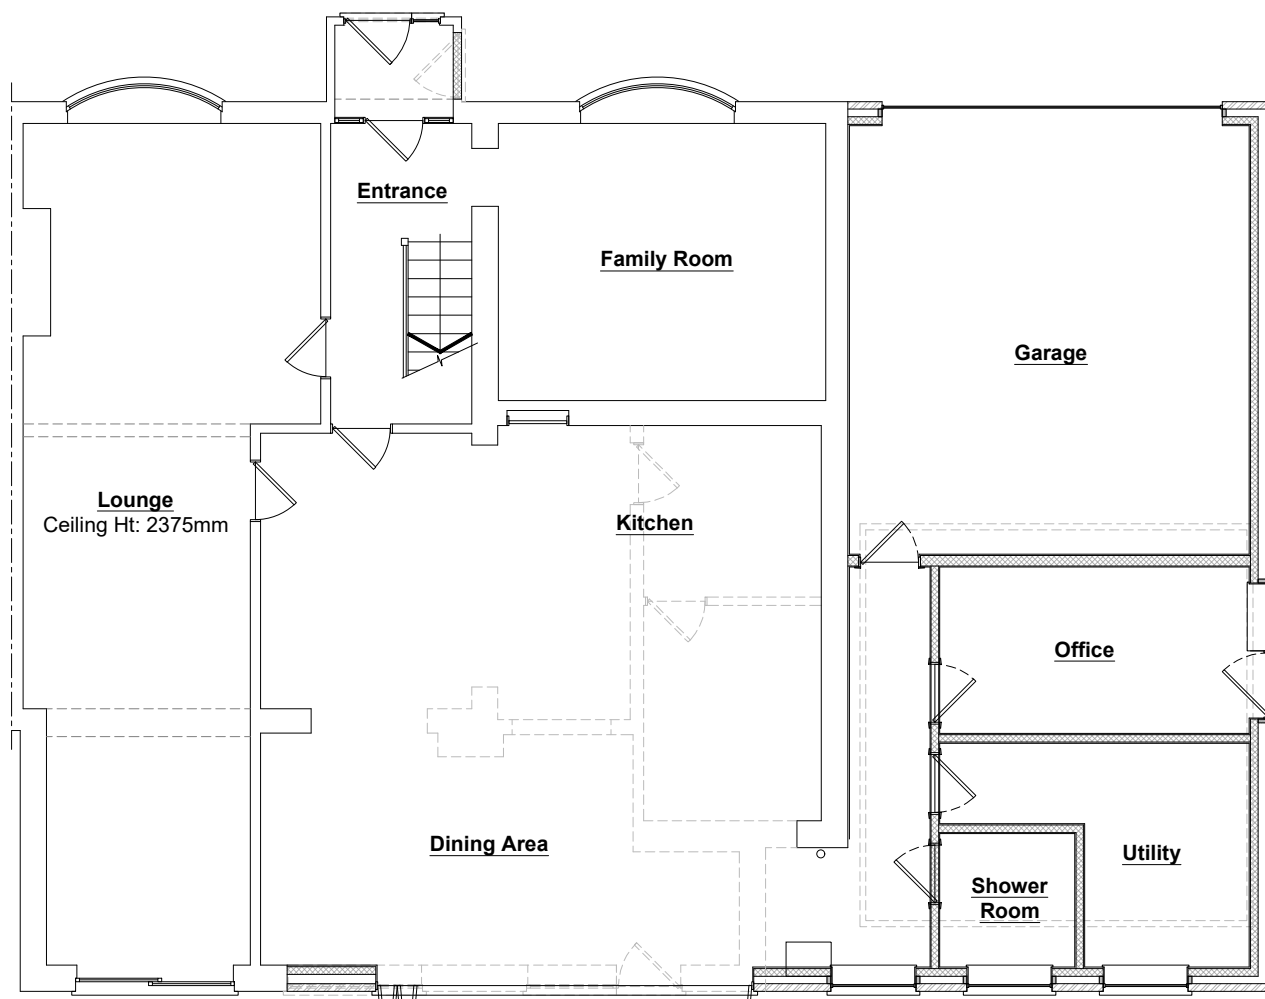


PROPOSED GROUND FLOOR LAYOUT PLAN
Scale 1/100

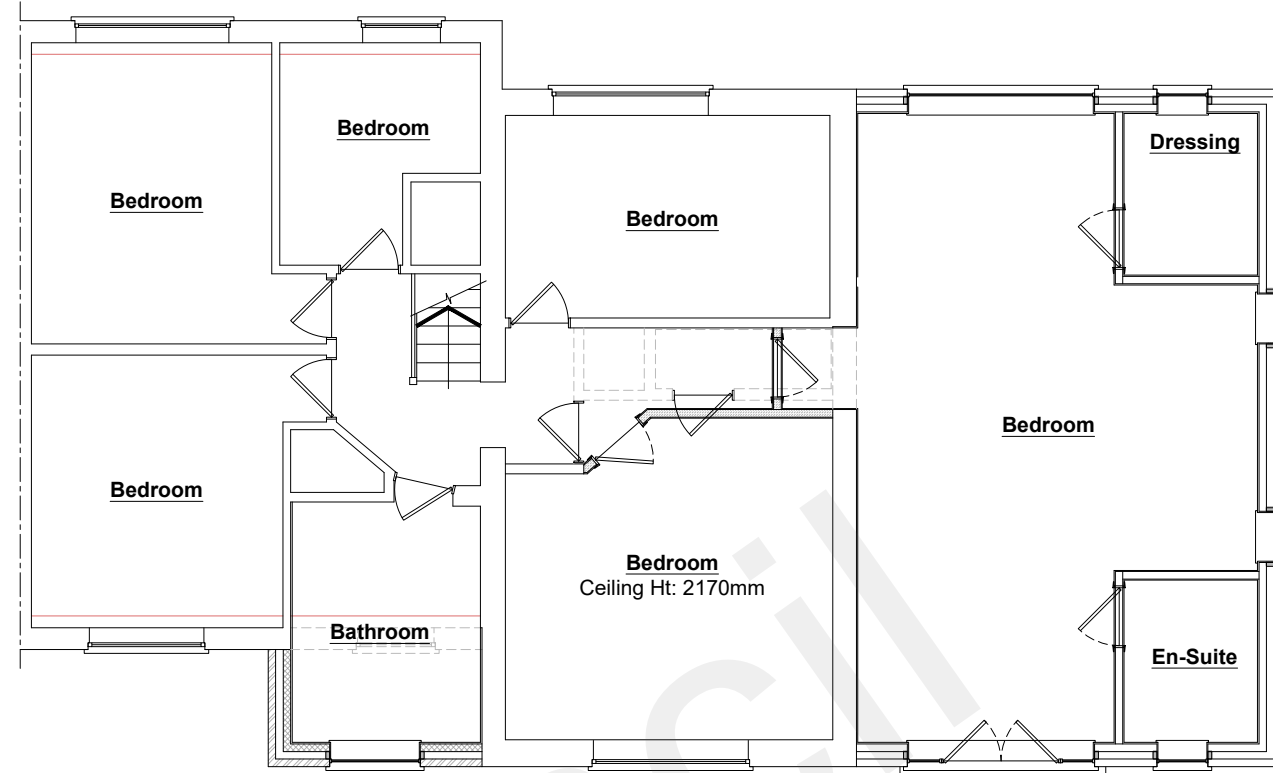

PROPOSED FIRST FLOOR LAYOUT PLAN
Scale 1/100




EXISTING EAST ELEVATION
Scale 1/100

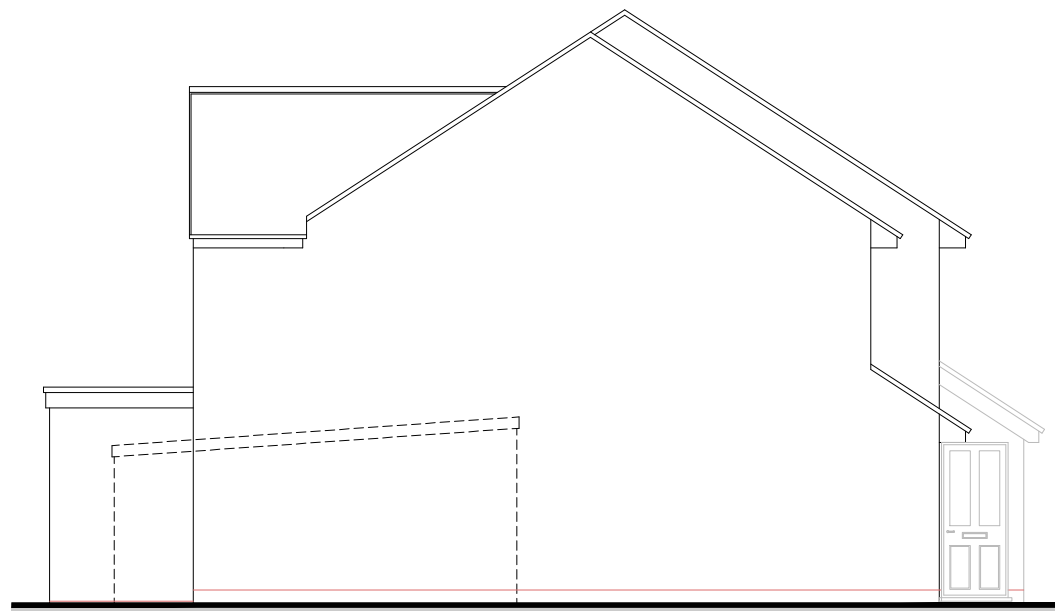

EXISTING SOUTH ELEVATION
Scale 1/100



EXISTING WEST ELEVATION
Scale 1/100

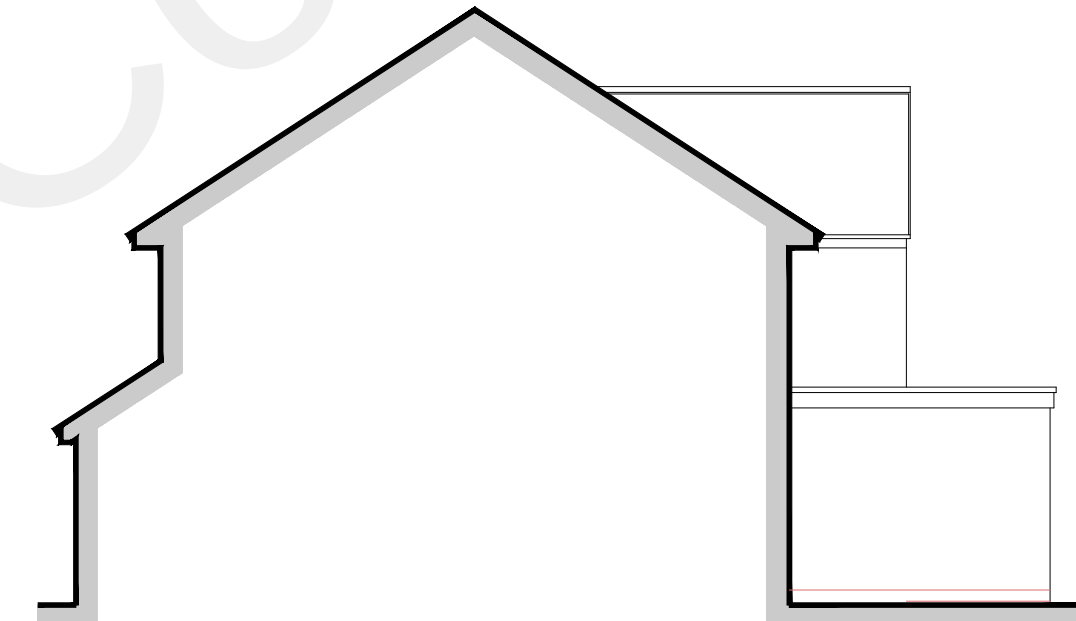

EXISTING NORTH ELEVATION
Scale 1/100




PROPOSED EAST ELEVATION
Scale 1/100




PROPOSED SOUTH ELEVATION
Scale 1/100




PROPOSED WEST ELEVATION
Scale 1/100

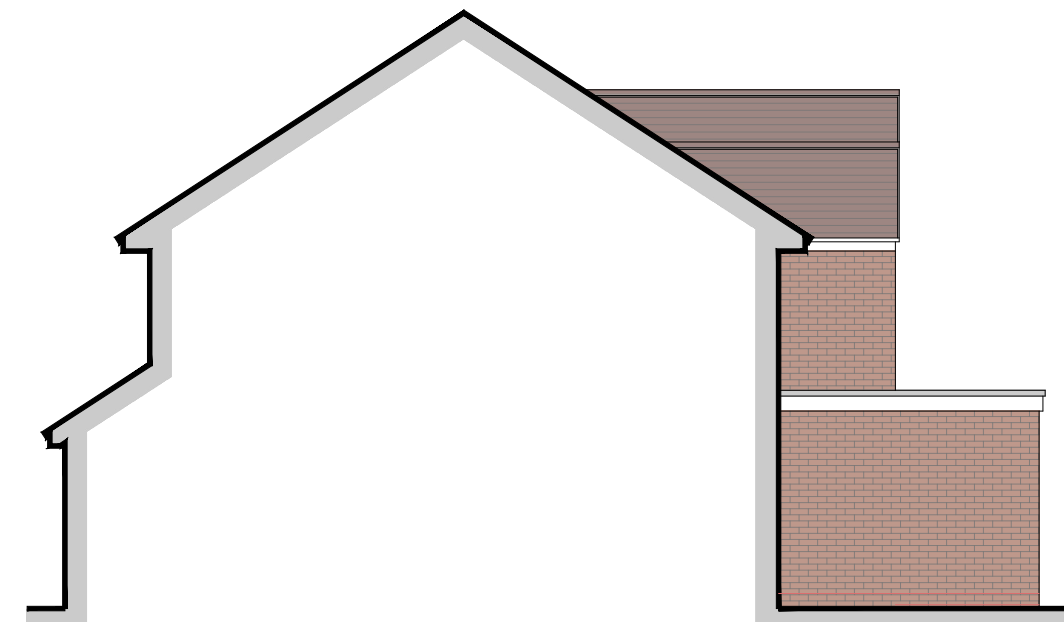


PROPOSED NORTH ELEVATION
Scale 1/100

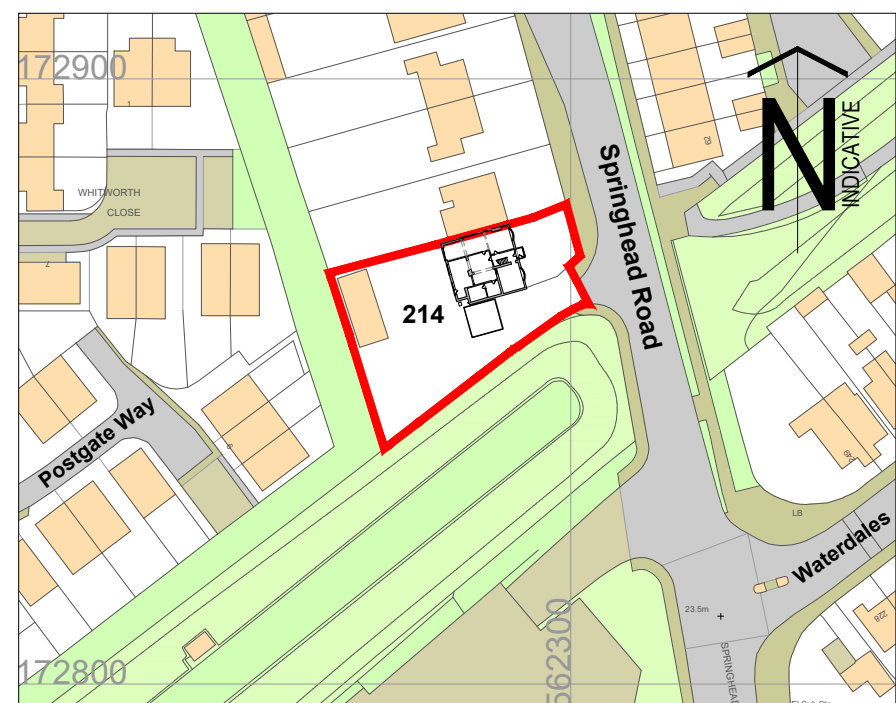




EXISTING SITE LOCATION PLAN
Scale 1/1250

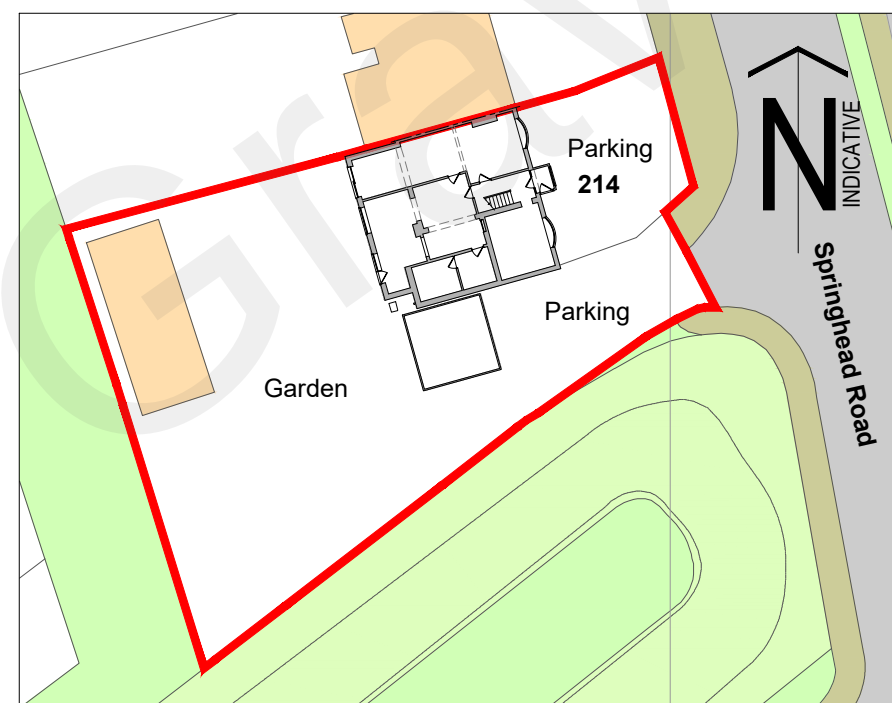

EXISTING SITE BLOCK PLAN
Scale 1/500

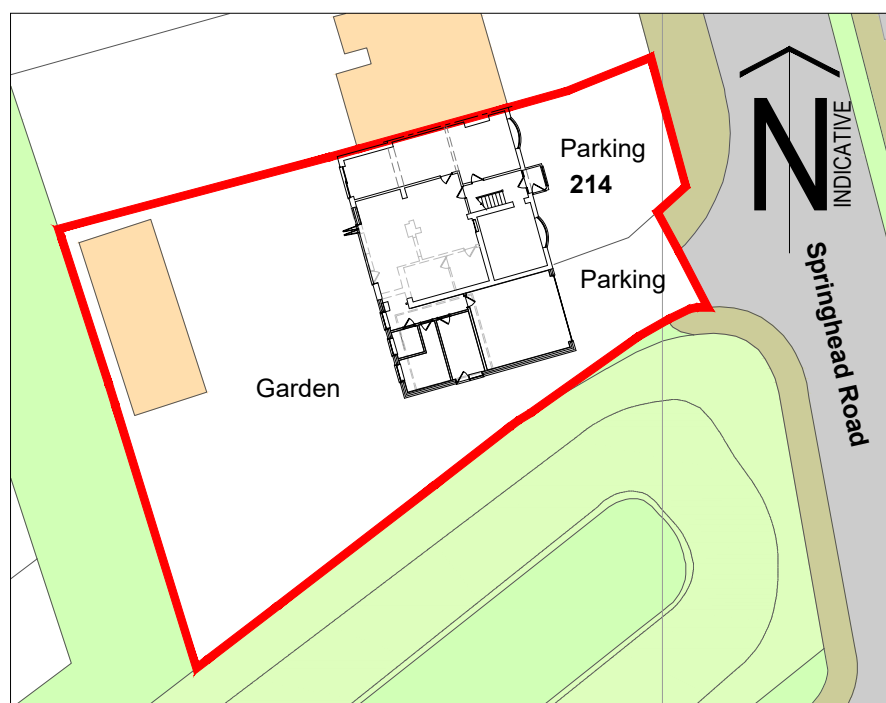

PROPOSED SITE BLOCK PLAN
Scale 1/500

   

Revision		
Revision	Description	Date
00	First issue	Jul'21
01	Overall design alterations.	May'22



Dei Gratia | Bromley Green Road | Kent | TN26 2EF
web: www.burlens.com | email: info@burlens.com

Client
Mr & Mrs Dhadwal
214 Springhead Road, Northfleet,
Kent, DA11 8HS.

Project
Part single and two storey side extension
replacing existing garages.

Drawing title
Proposed layout plans with elevations.

Status	Scale	
PLANNING RESUBMISSION July 2022	As Shown @ A1	
Drawing No.	Revision	Date
BA-21-35-02	01	Jul 2021

Burlens © - All rights reserved