






Front Elevation
Scale 1:100

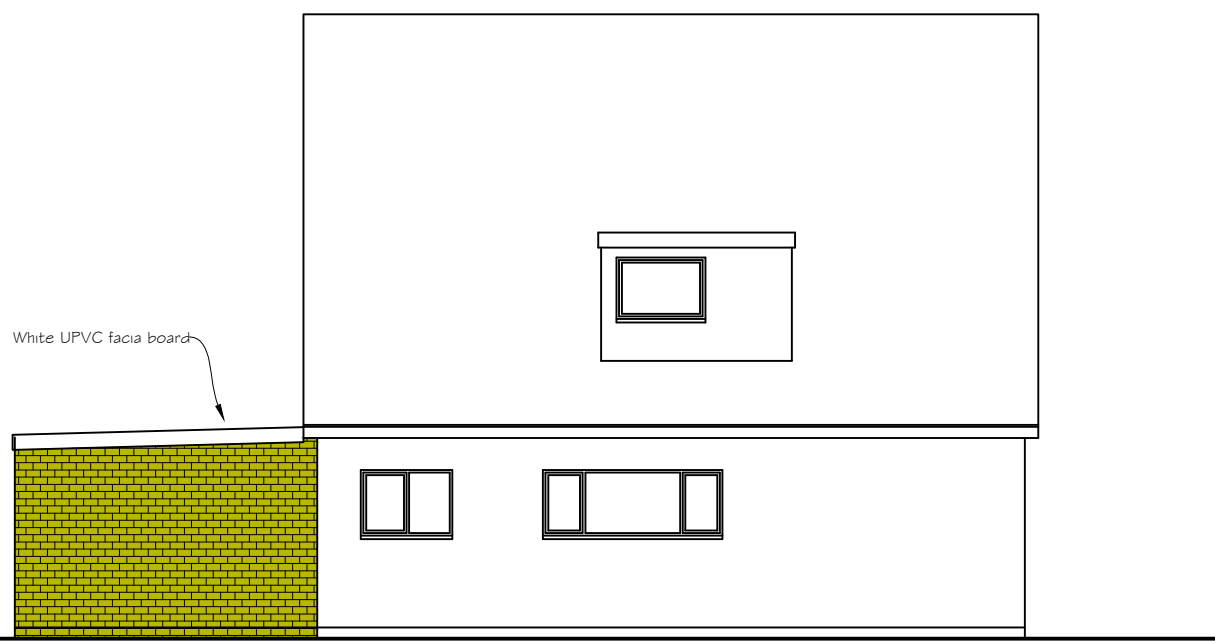


Side Elevation

 


Rear Elevation

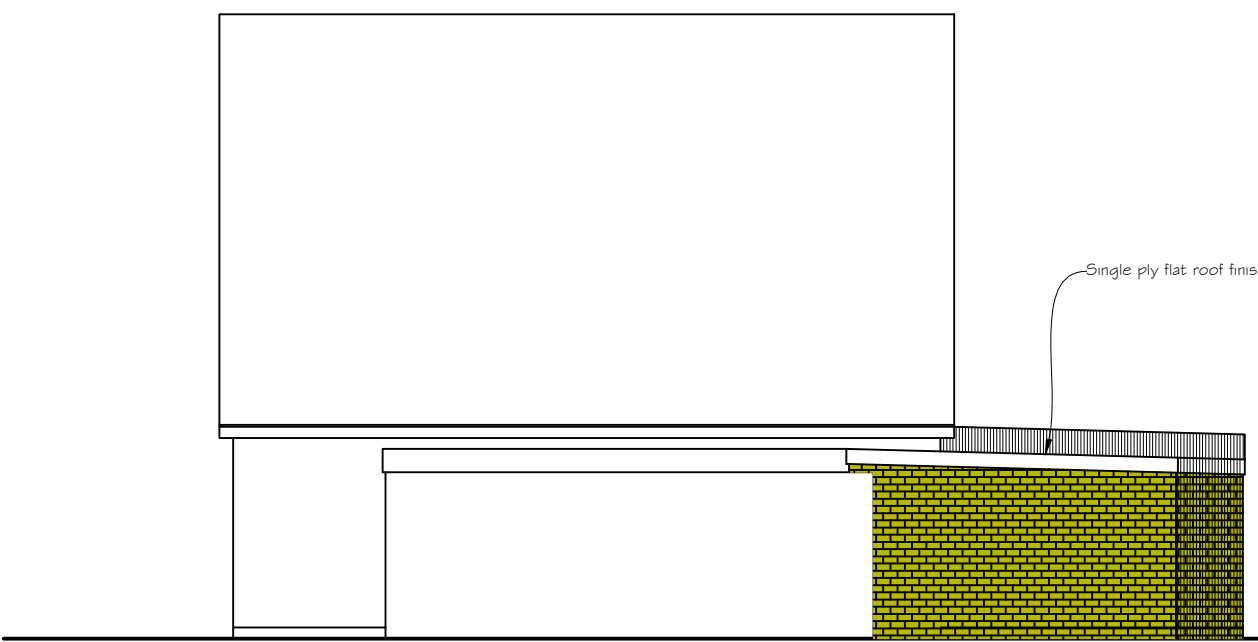


Side Elevation

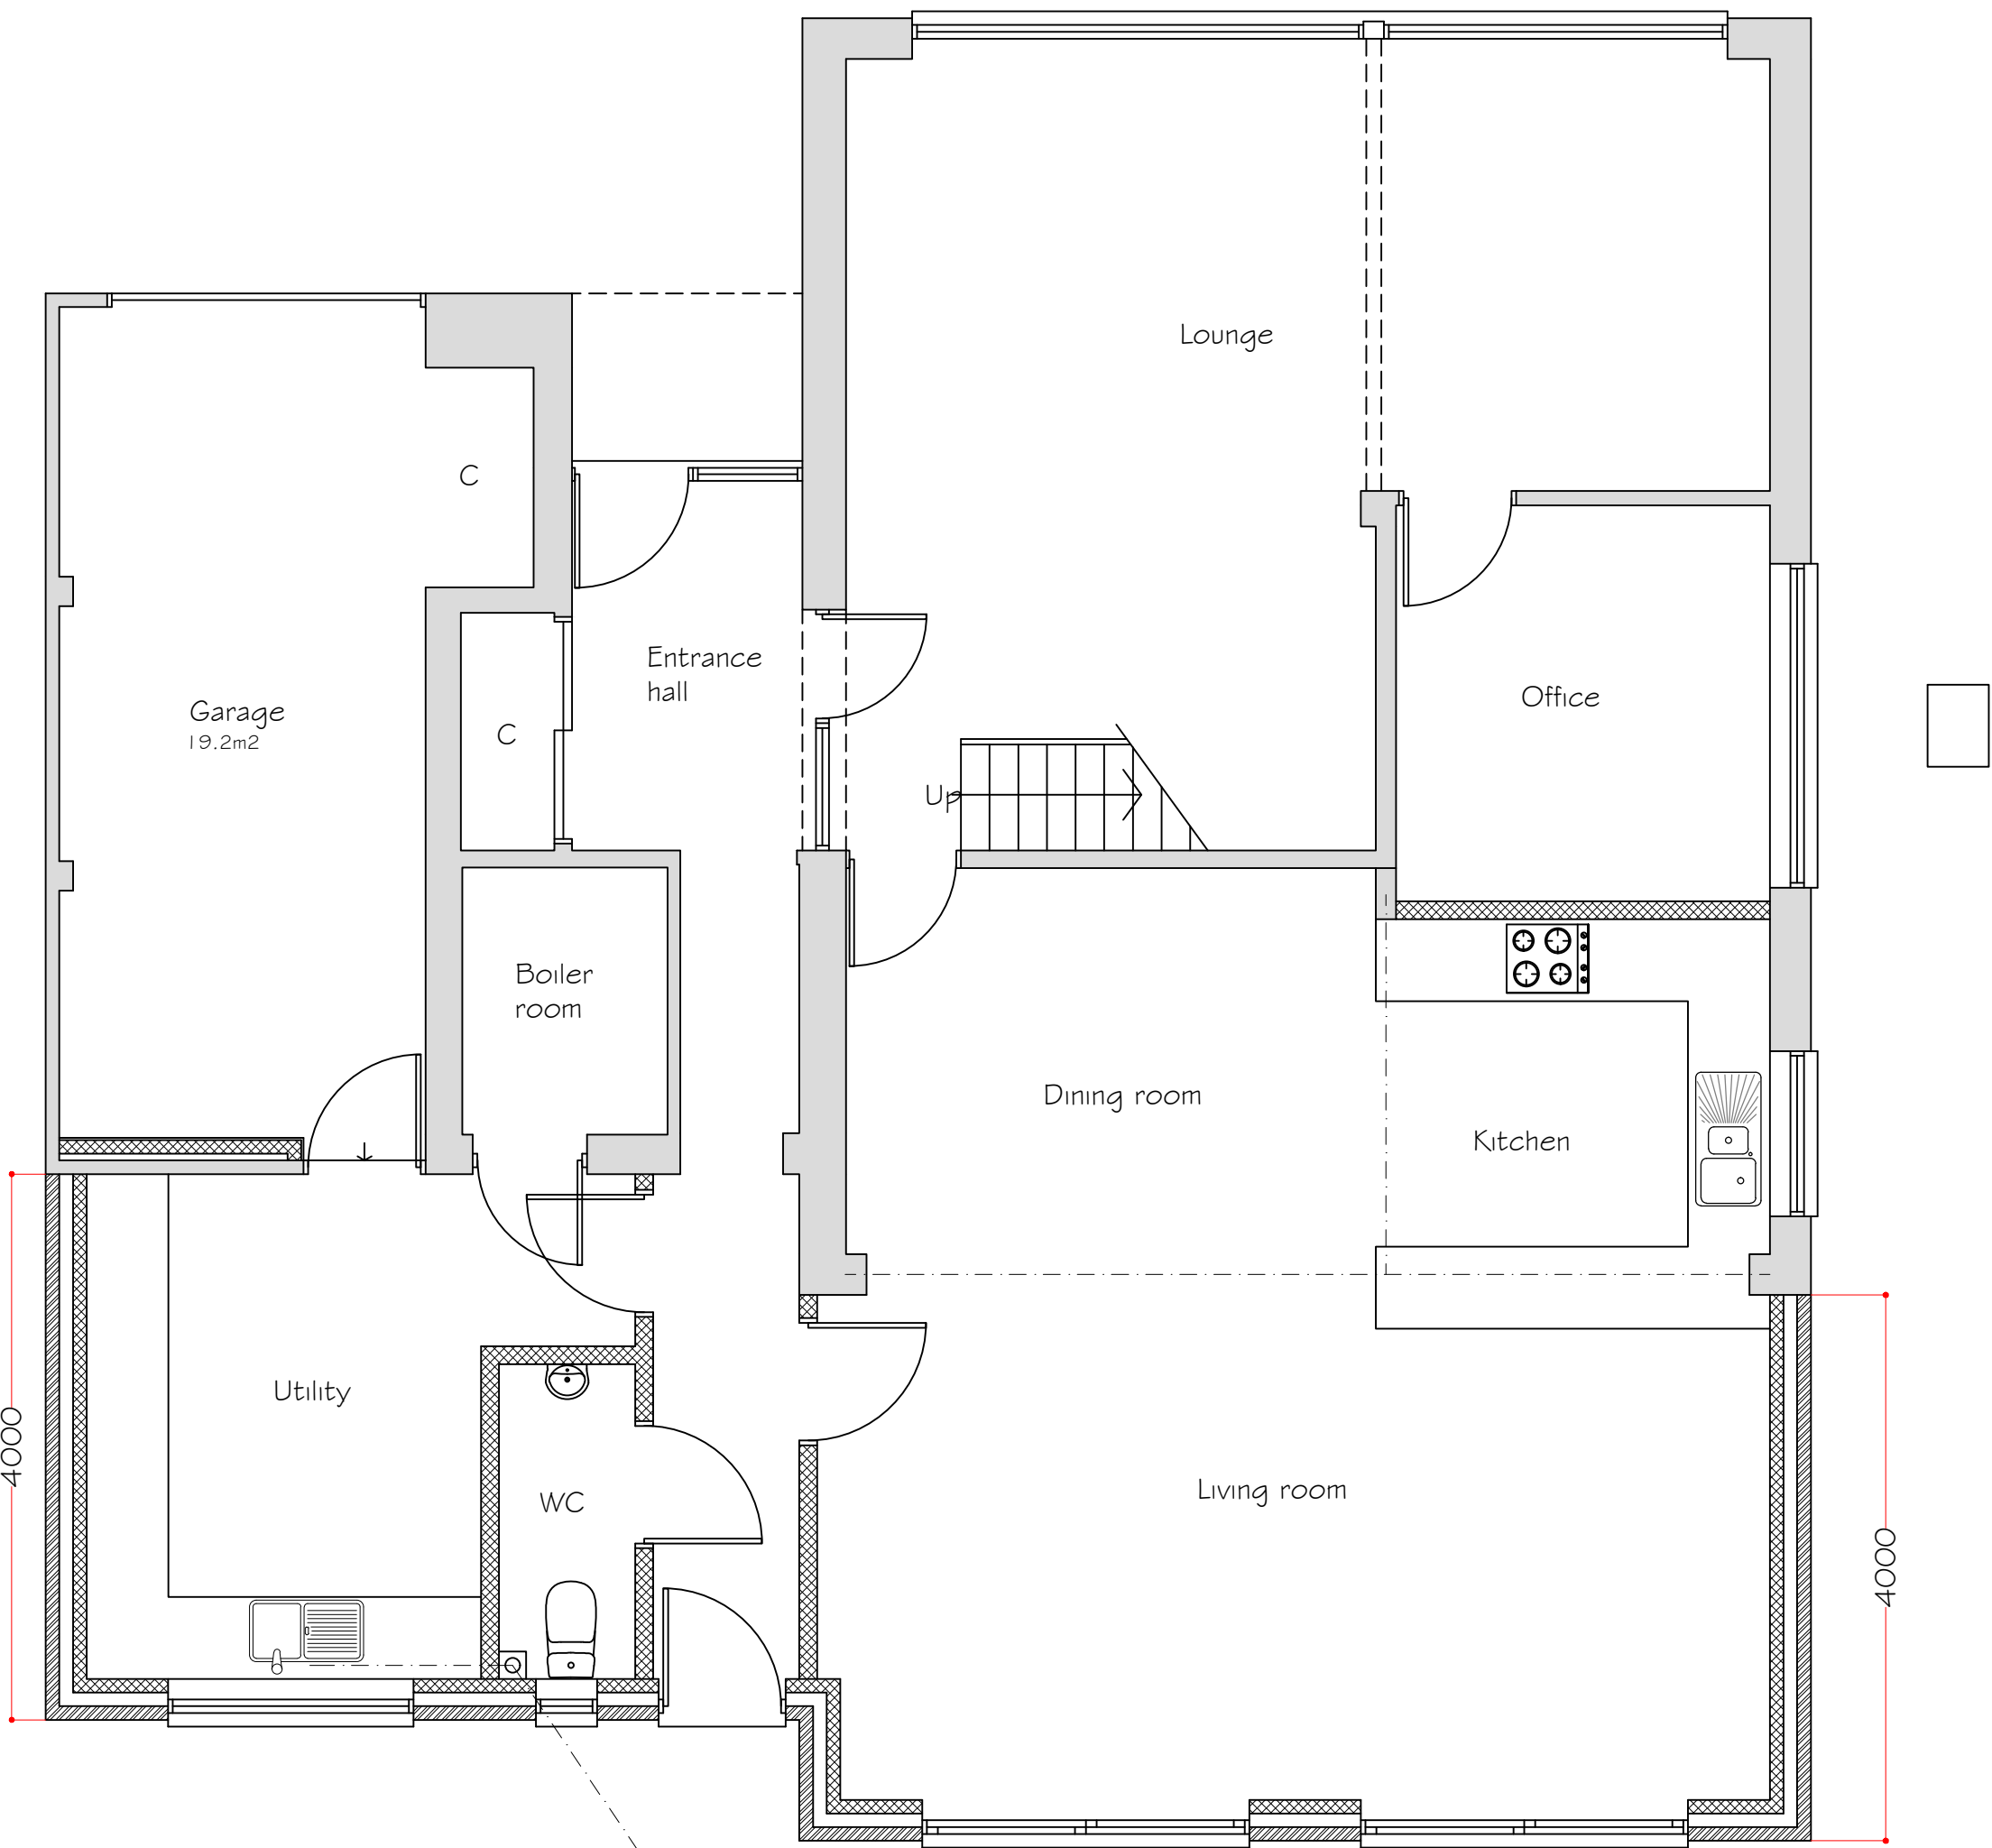

Ground Floor Plan
Scale 1:50

 

Proposed inspection chamber

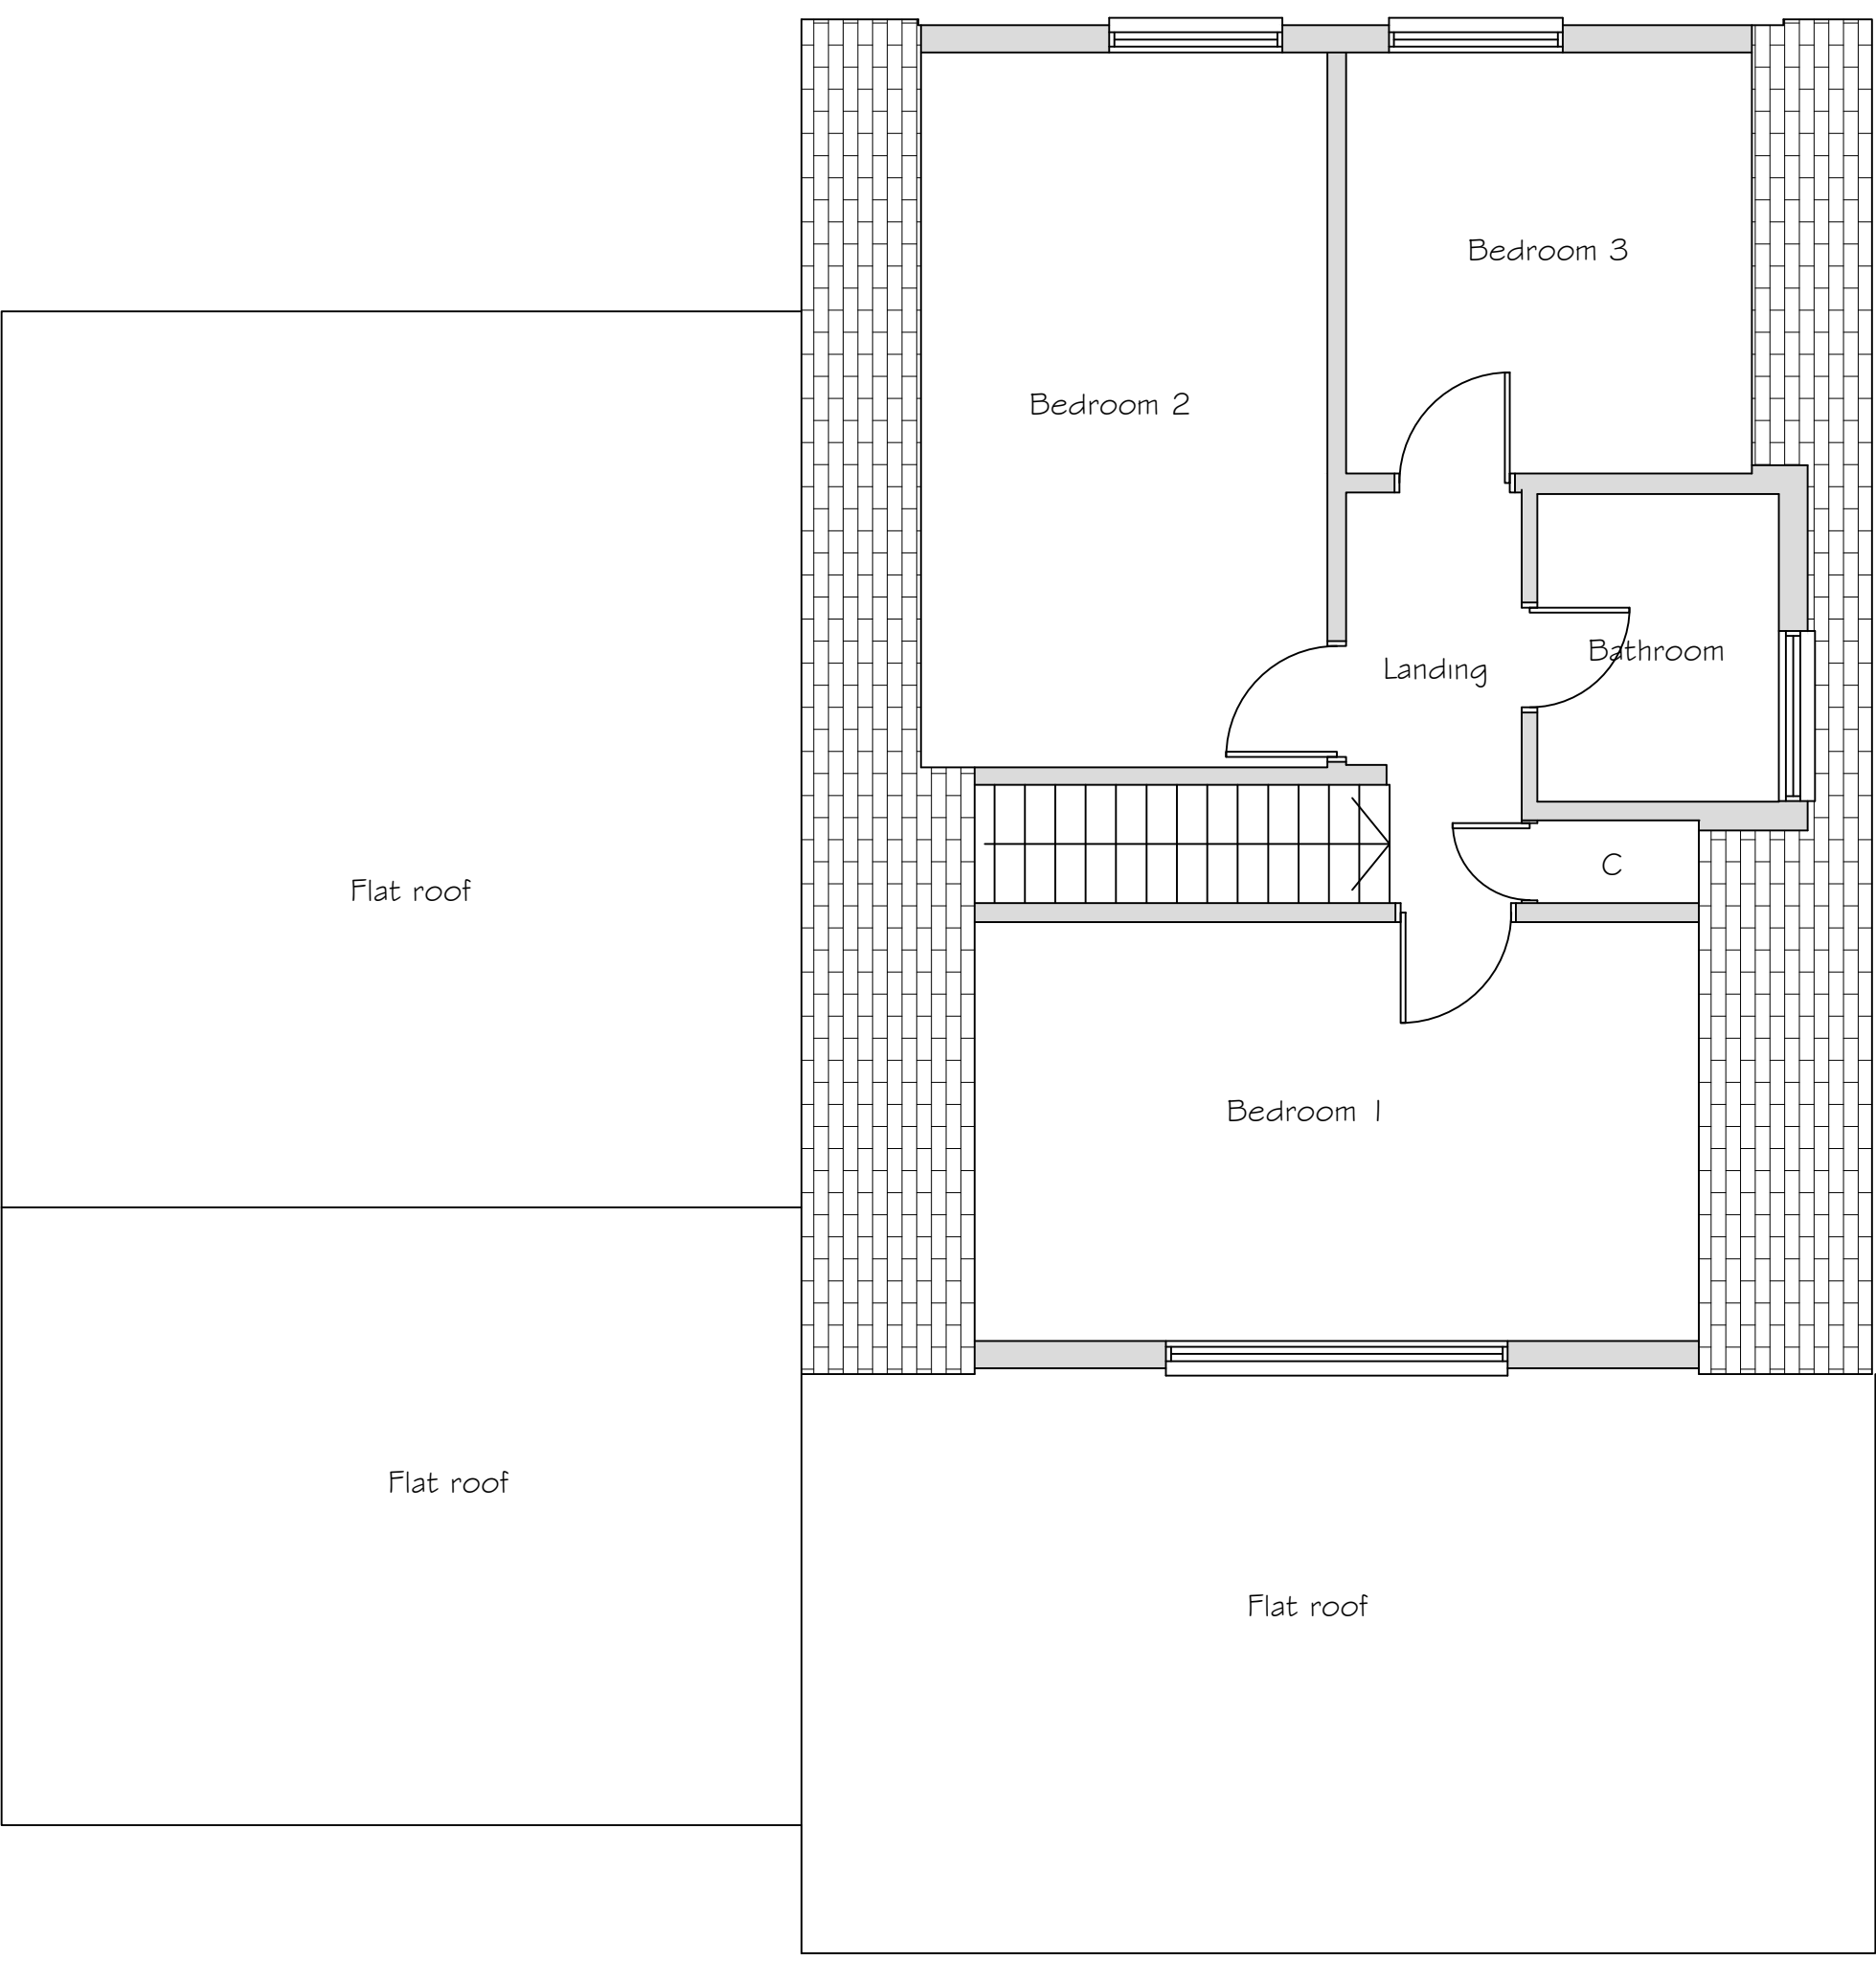

First Floor Plan
Scale 1:50

Rev B-Roof amended.
Rev A-Scale amended.

22 September 2025
30 July 2025

Synergy Planning & Property Consultants Ltd The Office The Larches Rochester Kent ME3 7NQW		
Client	Mr & Mrs T Jandoo	
Address	Orchard House Thong Lane Gravesend	
Drawing title	Proposed drawing	
Scale	1:50/1:100/1:200	
Date	April 2025	Drawn by
Drawing No	25/468/02.3	B