



Proposed Ground Floor Plan

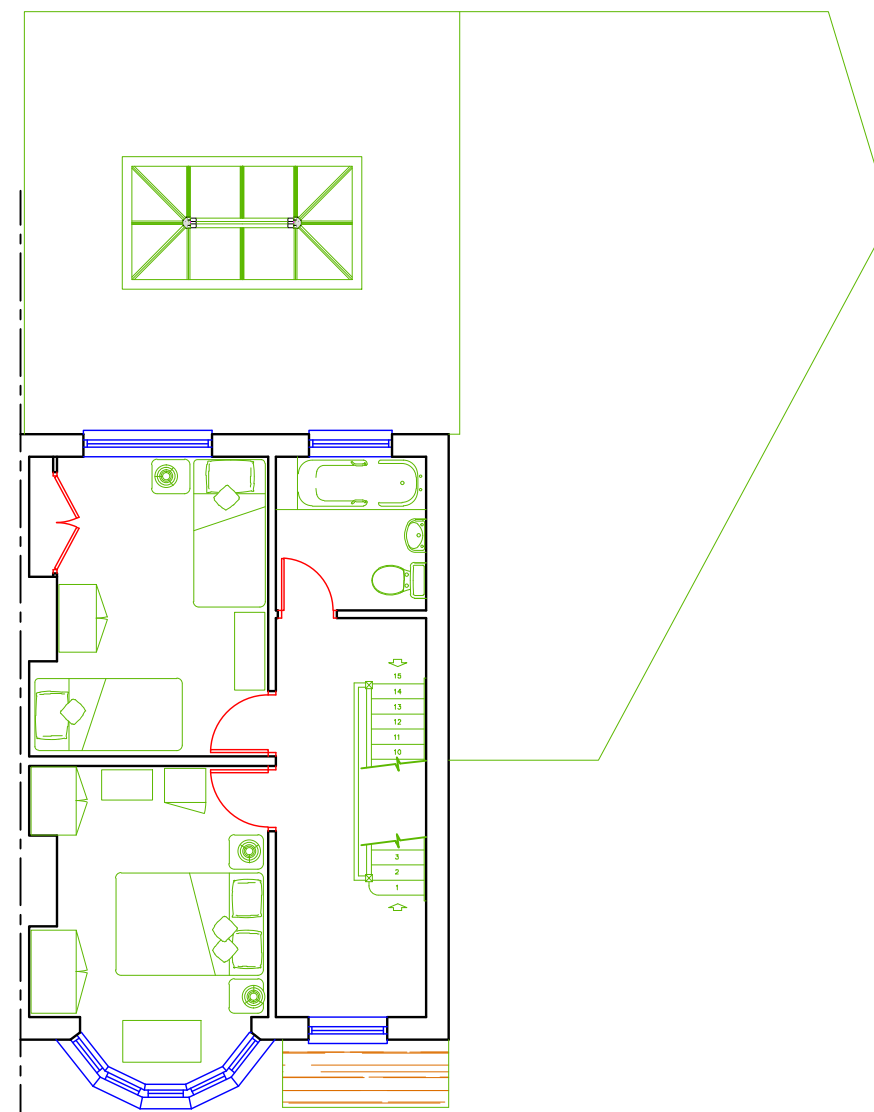

Proposed First Floor Plan

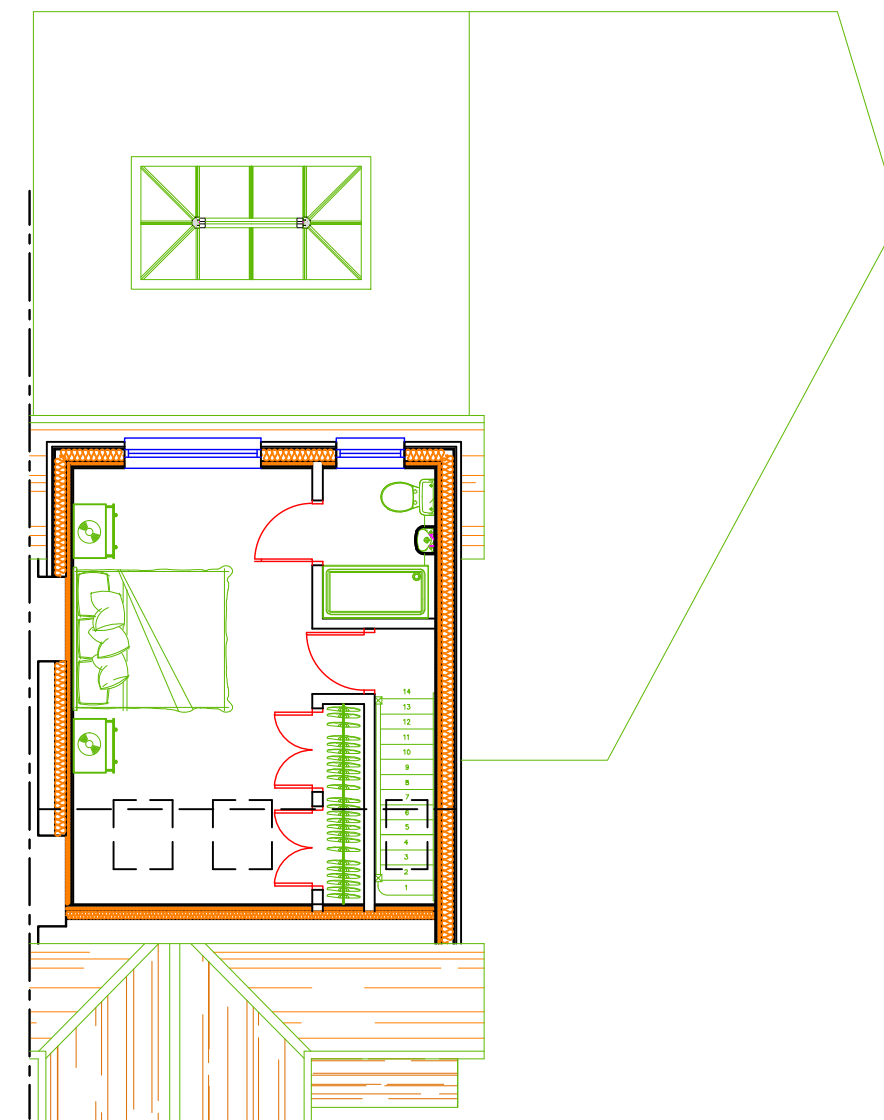

Proposed Second Floor Plan

Proposed Floor Plans - Scale 1 : 100

Proposed Single Storey Rear & Side Extension along with changing Hip to a Gable & Flat roofed rear Dormer extension to provide annexe & Second Floor Bedroom at 71 Lamorna Avenue, Gravesend, Kent DA12 5PS.

Date May 2024
Drawing No.2024/11/05@A3

CORPORATE ARCHITECTURE
& DESIGN GROUP



SEVENCROFT LTD.

277 Canterbury Road, Kennington
Ashford, Kent TN24 9QW
Tel / Fax : 01233 625553
e-mail : sevencroft@hotmail.co.uk