


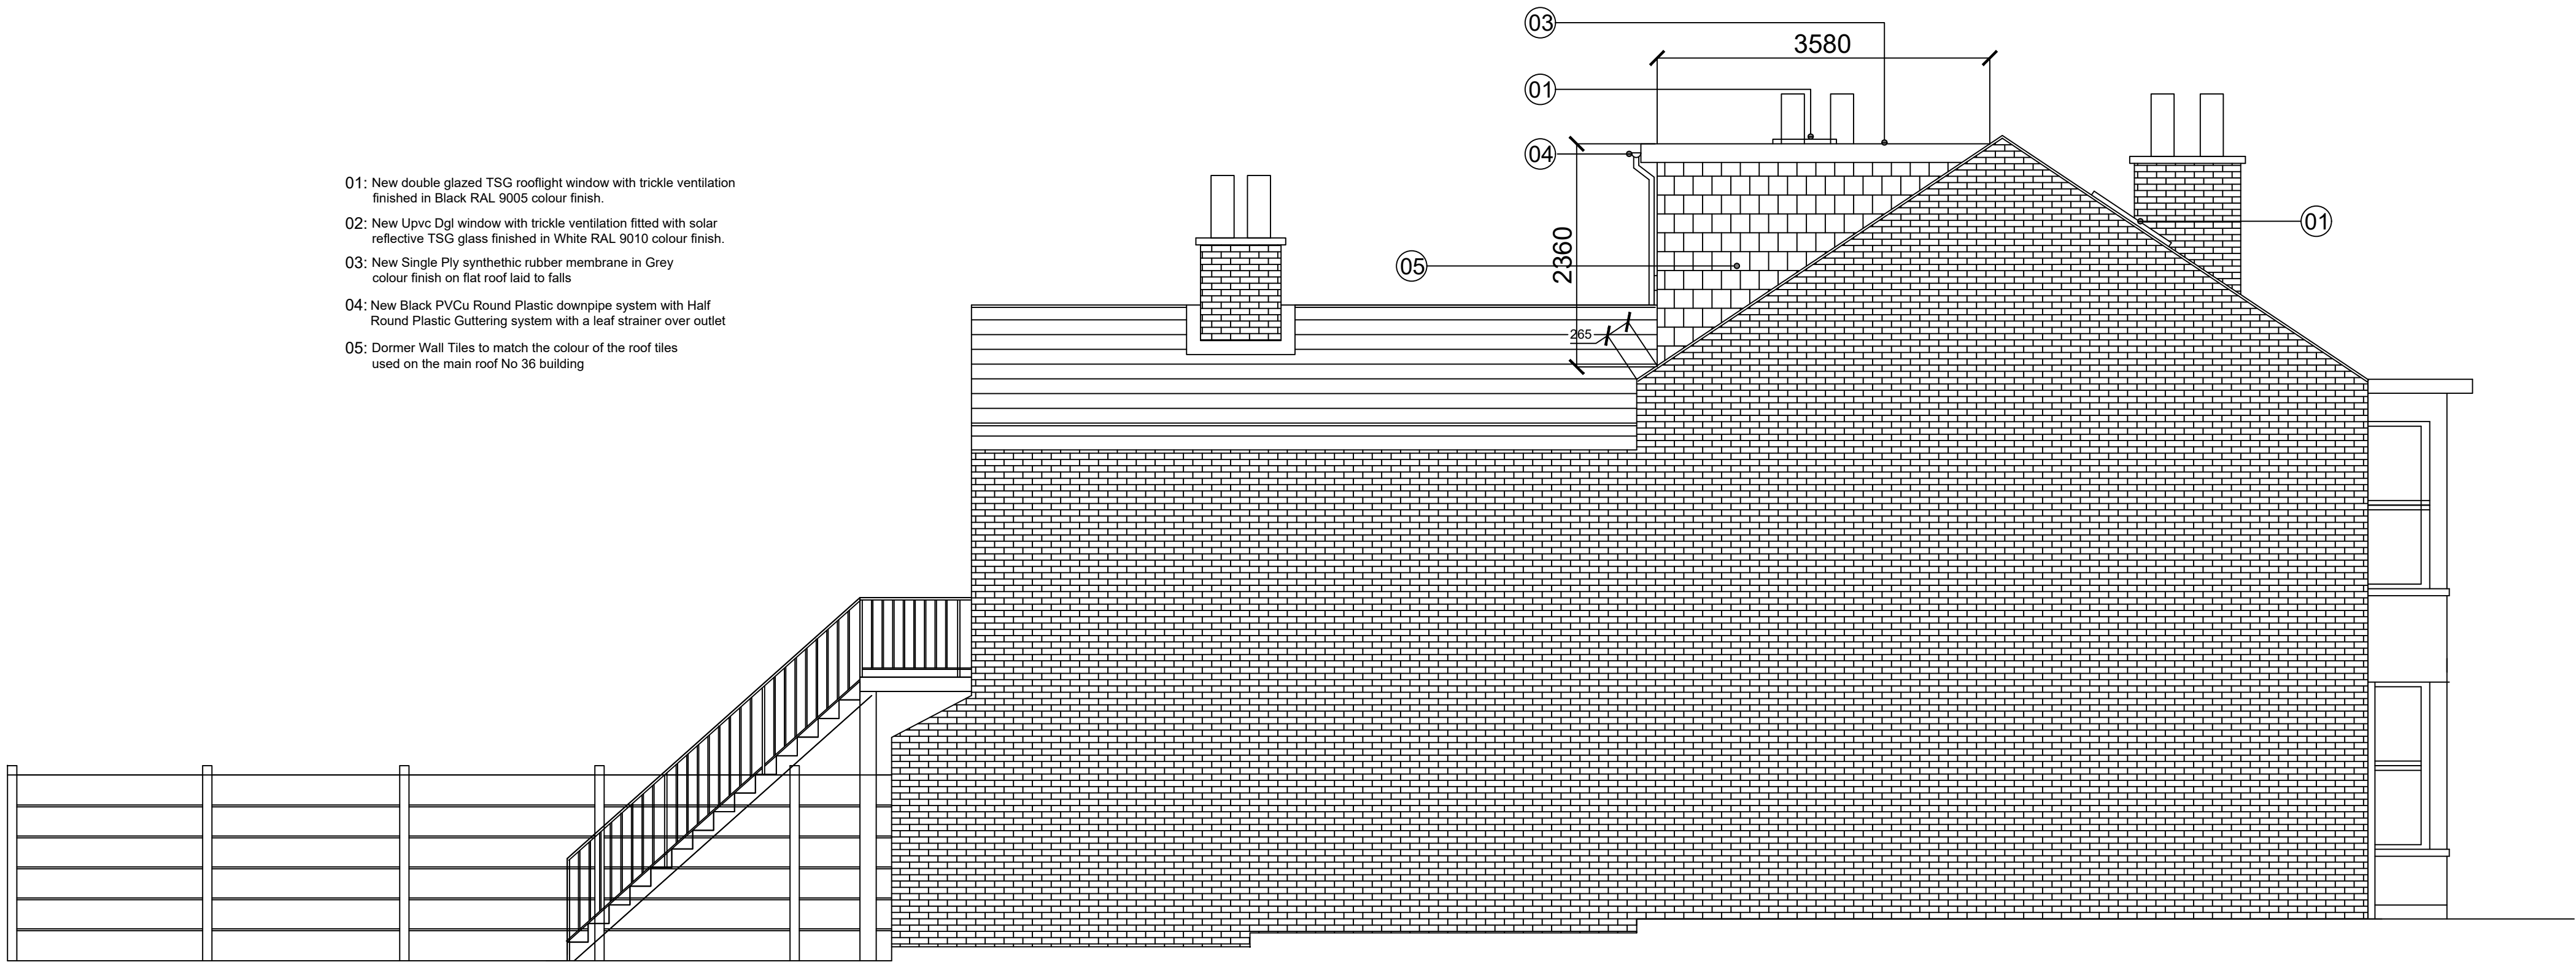

No 36 Brandon Street
Proposed - South West Elevation



No 36 Brandon Street
Proposed Front - South East Elevation



CLPD - Loft

.Double.Edge.
.Architects.
Design . Development . Consulting

Copyright Double Edge Architects Ltd Company Reg No:12154670		Registered in England and Wales	
* All dimensions to be checked on site and any discrepancies to be reported immediately to contract administrator for further instructions.			
** The contractor is responsible for all setting out and must check dimensions on site before work is put in hand.			
36 Brandon Street Gravesend DA11 0PL		Job No. 2407 Dwg No. 017	Rev. A
Title Proposed Front and Side Elevations			
Date May 2024	Drawn B.A	Check B.A	Status Planning
Size A1		Scale 1:50	
Tel: Creative Designer 07941 376 001			