


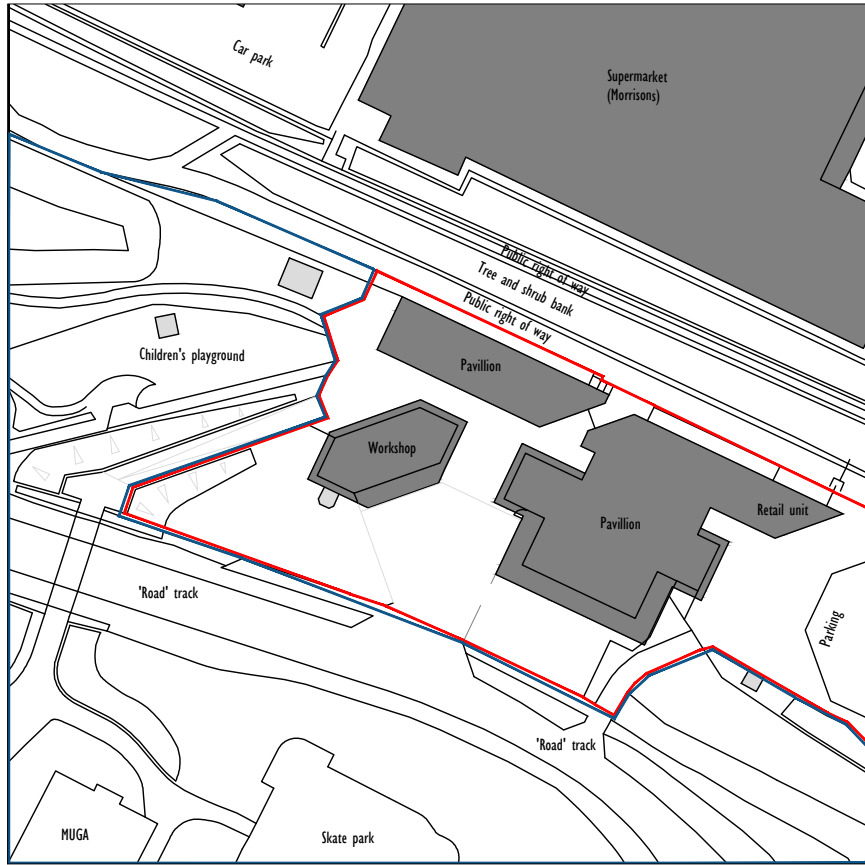
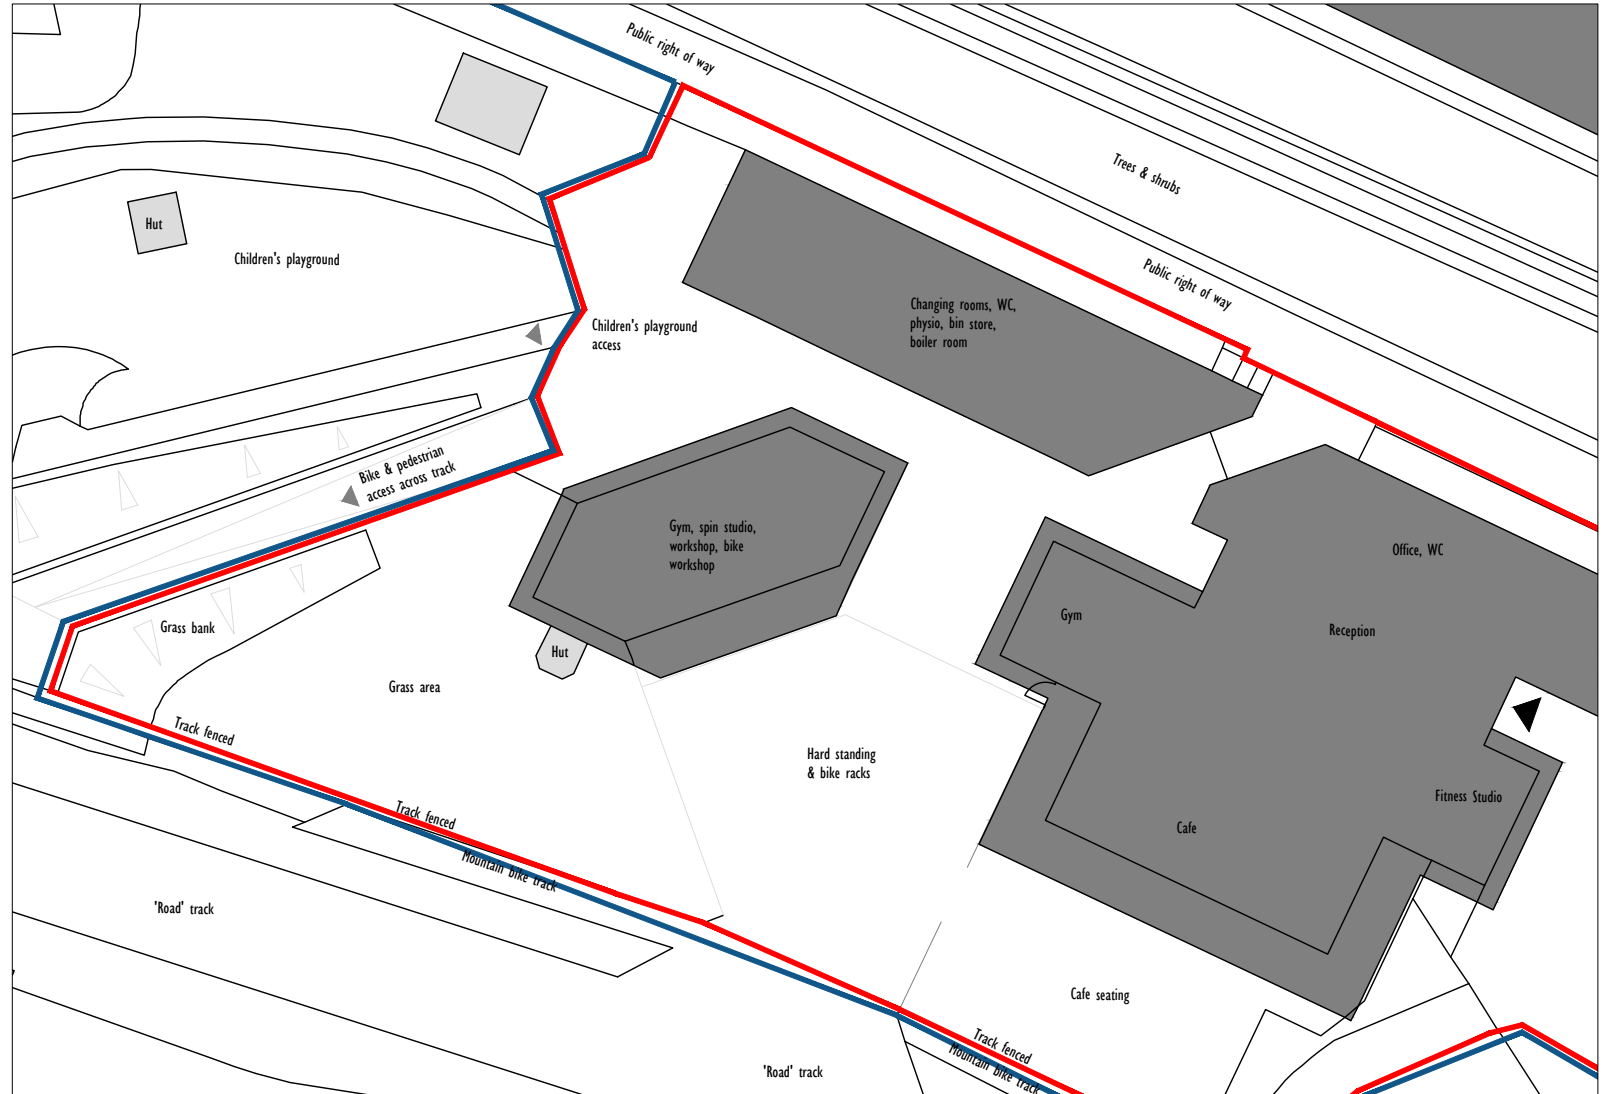


 

1	Location Plan
100	1:1250

 

2	Site Plan
100	1:500

 

Leftfield Studio sarah@leftfieldstudio.co.uk
07905821042

Do not scale from these drawings. Contractor to verify all dimensions before starting on site.

**Cyclopark, The Tollgate, Watling St,
Gravesend, Kent. DA11 7NP**
Location and Site Plan

Project Stage: Planning Drawing Number: 2070/100
Revision: / Scale: As noted@ A3 Date: 17.07.25